


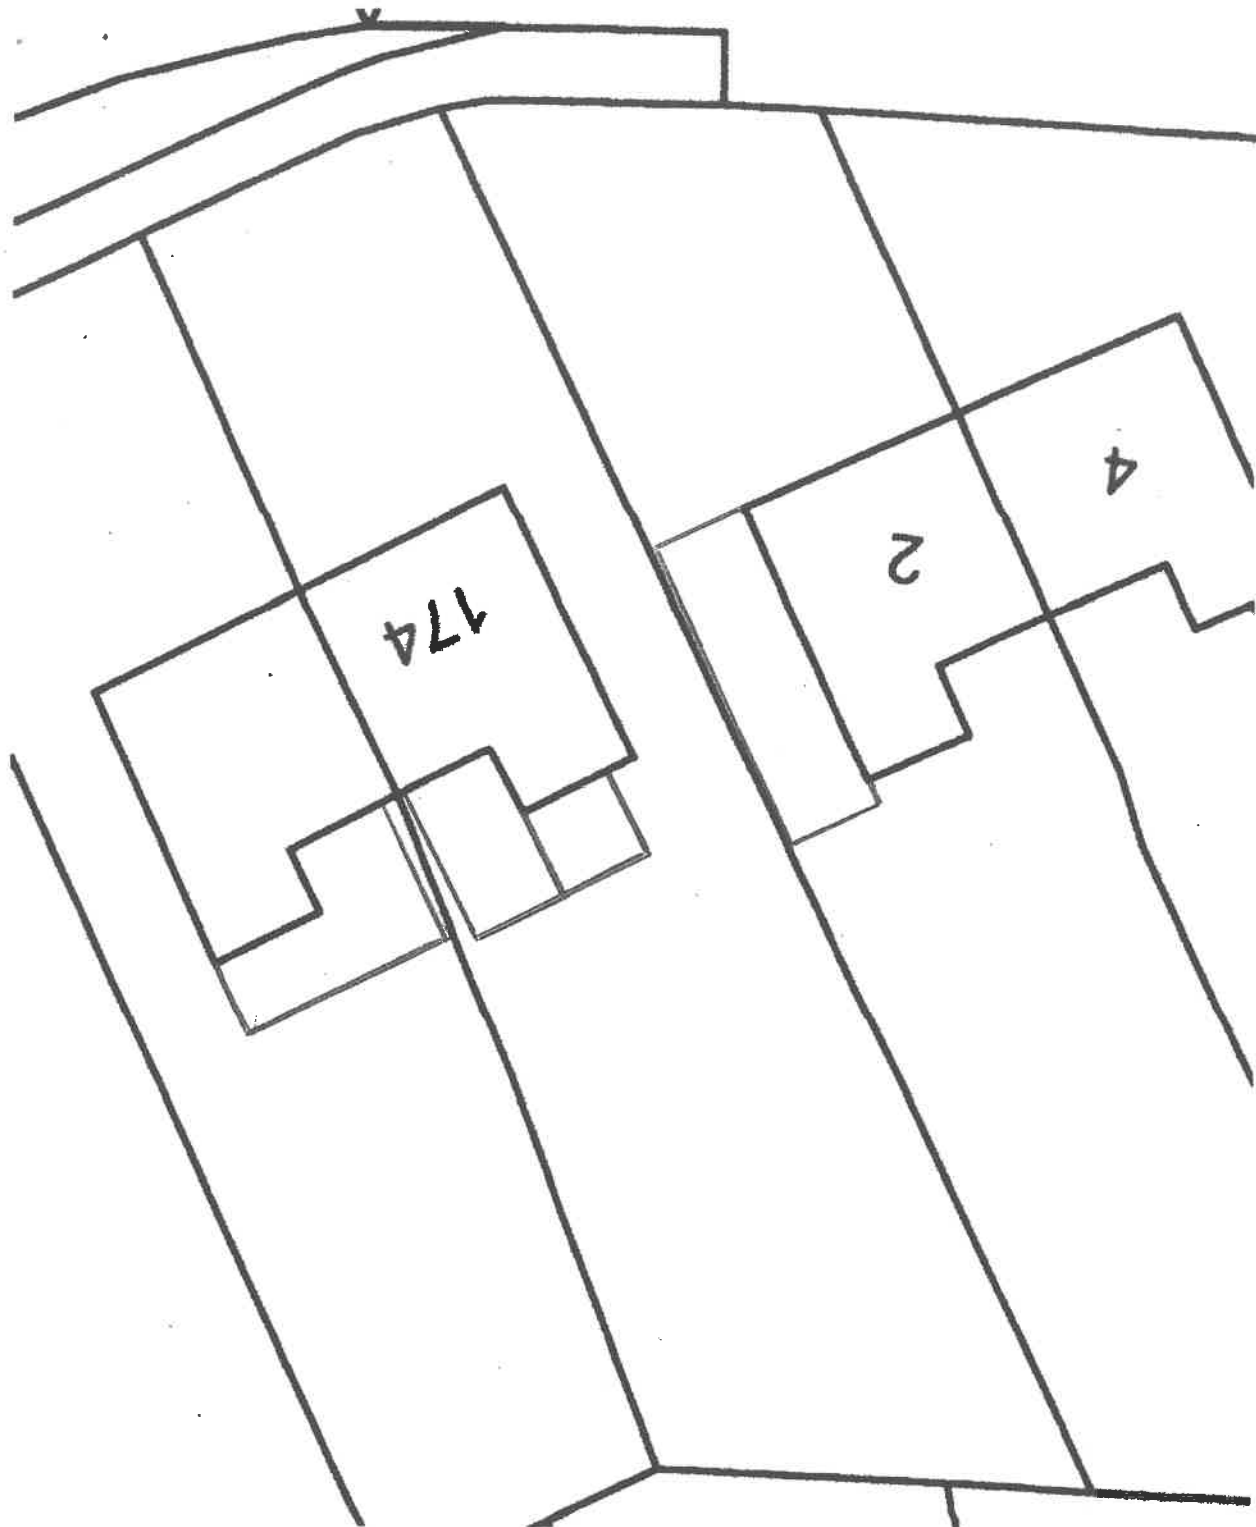

EXISTING SITE PLAN

SCALE 1:200