


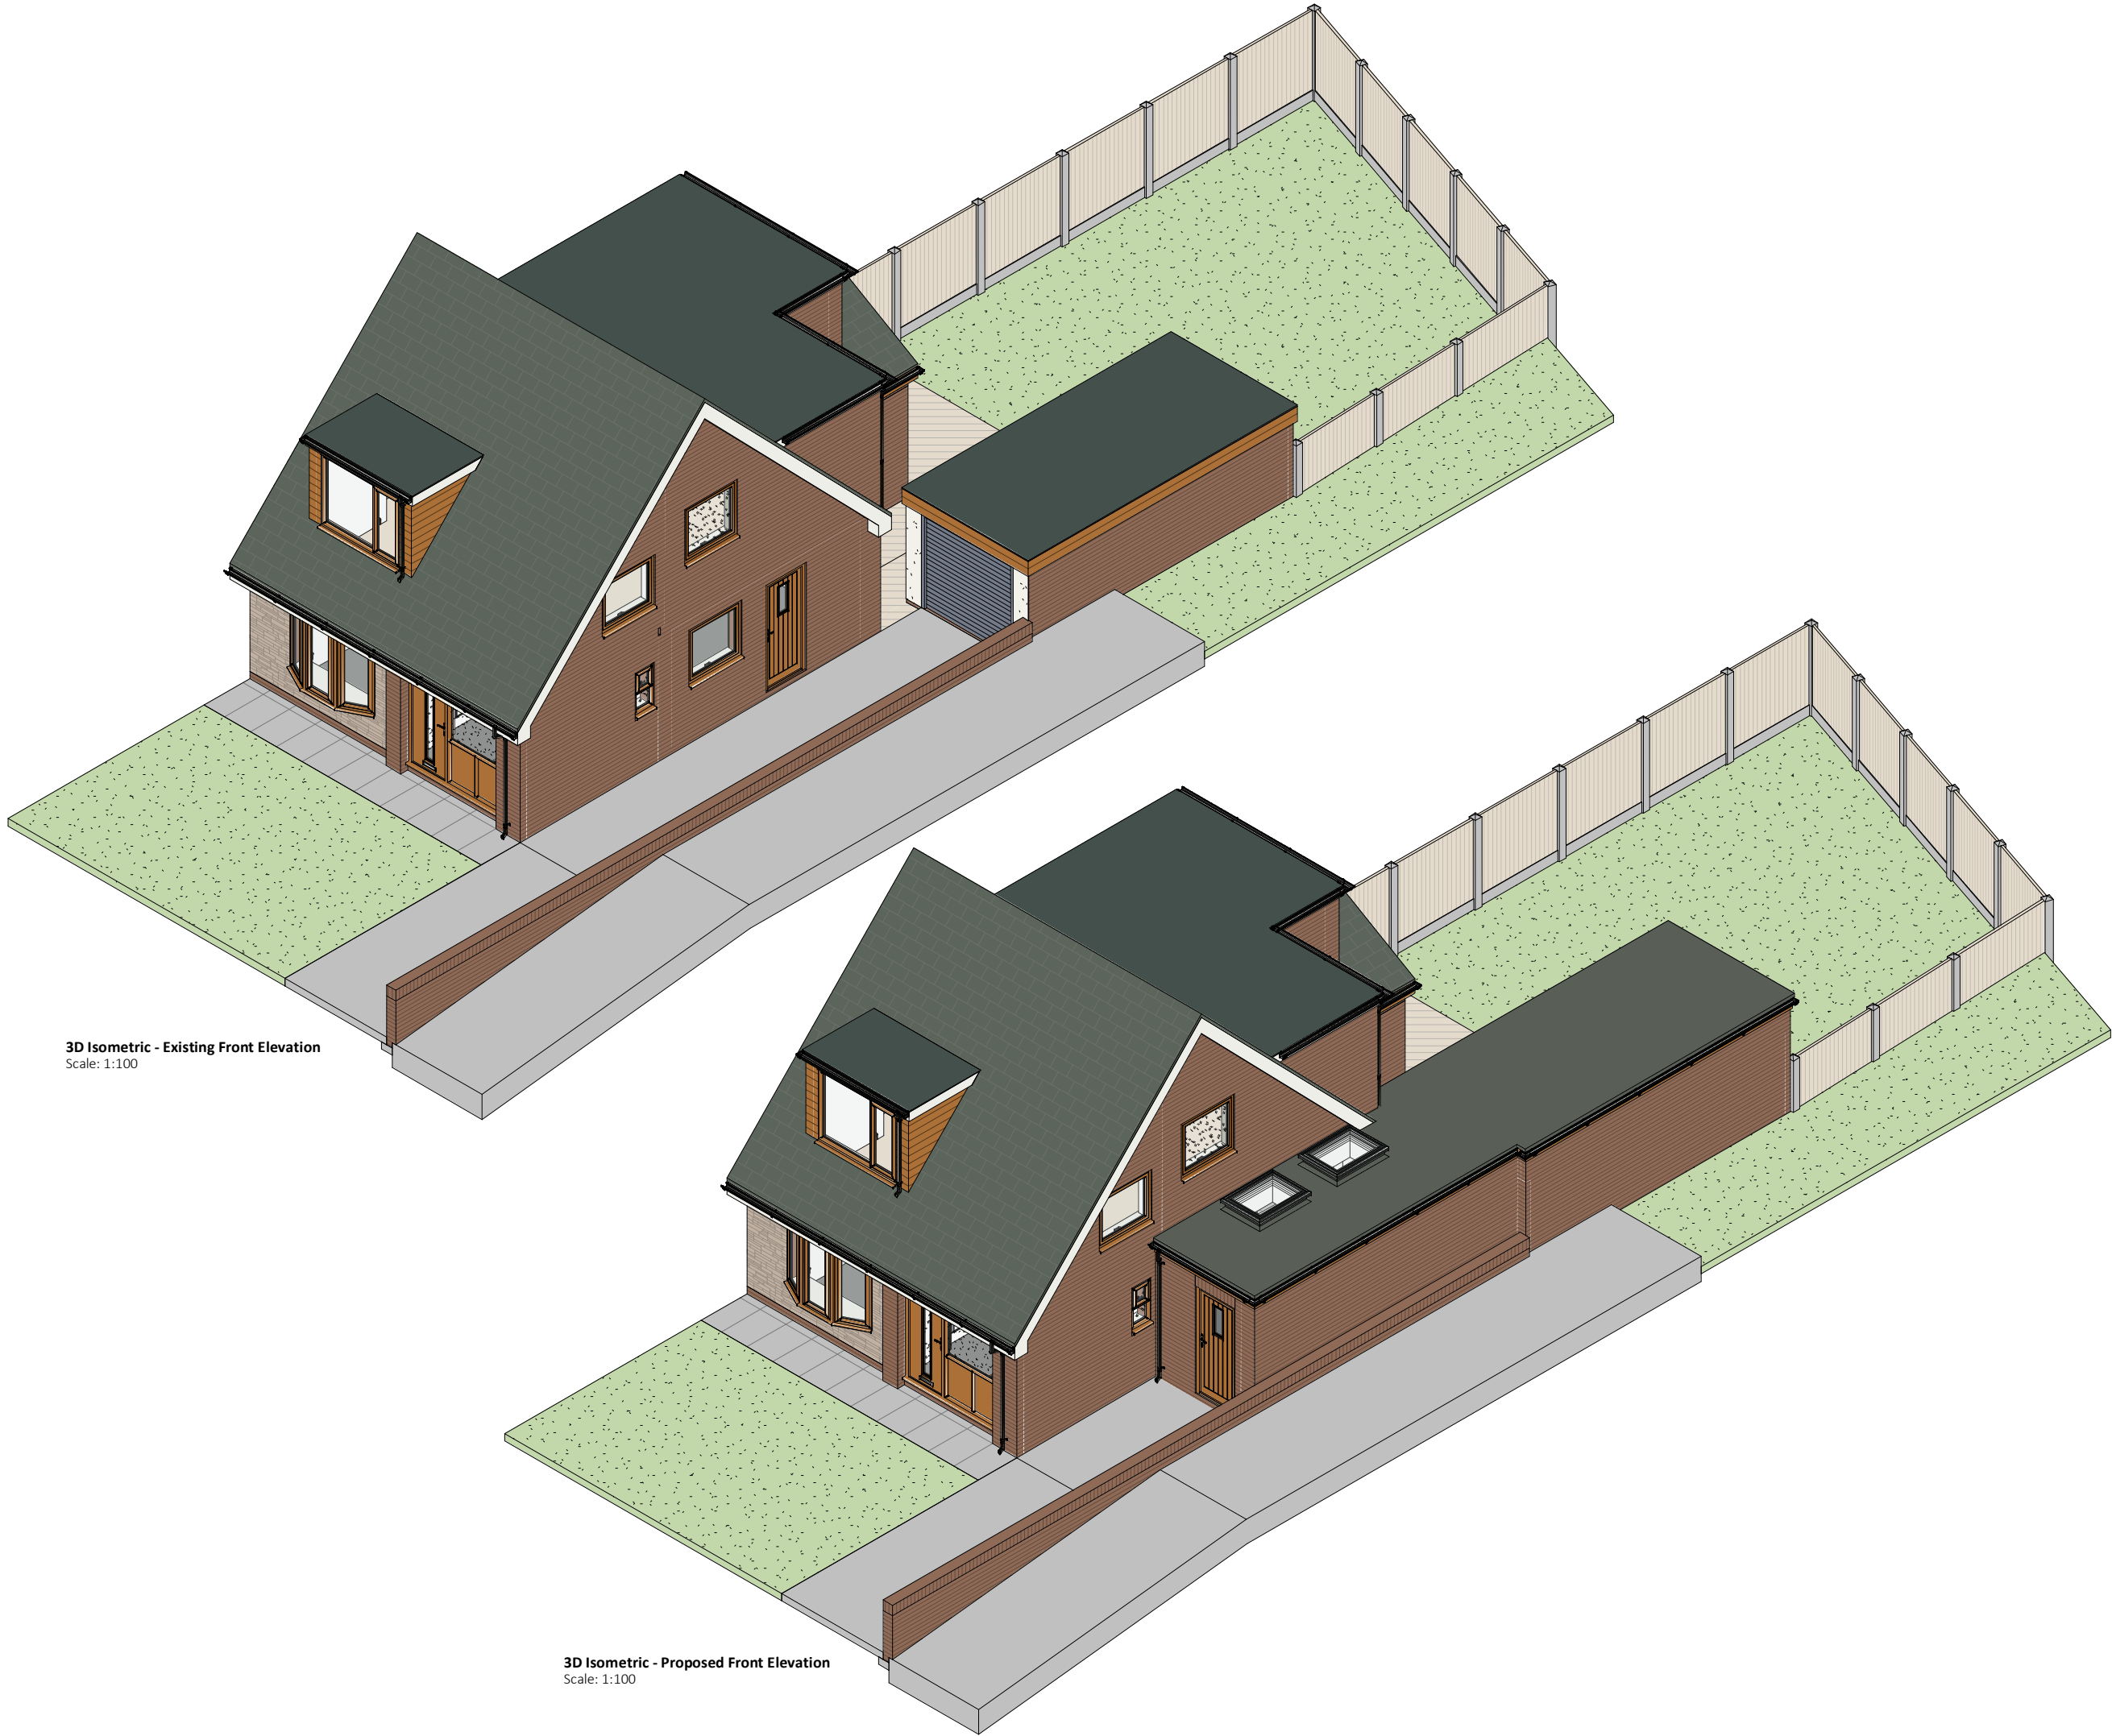

3D Isometric - Existing Front Elevation
Scale: 1:100

3D Isometric - Proposed Front Elevation
Scale: 1:100

Notes:
The contractor must verify all dimensions on site before commencing any work or fabrication drawings. If this drawing exceed the quantities taken in any way SDW Architectural Design are to be informed before the work is initiated. Only figured dimensions are to be taken from this drawing.

Do not scale from this drawing. All dimensions are in millimeters unless noted otherwise.

Drawings are based on Ordnance Survey and / or existing record drawings - design and drawing content is subject to detailed Site Survey, Structural Survey, Site Investigations, Planning and Statutory Requirements and Approvals.

Authorised reproduction from Ordnance Survey Map with permission of the Controller of Her Majesty'd Stationery Office. Crown Copyright reserved.

SDW Architectural Design Copyright.

Drawing Notes:

A	17/10/2020	SDW	Issued for client comment	
ISSUE	DATE	DRAWN	CHECKED	DESCRIPTION



CLIENT	Mr and Mrs D Holleran
PROJECT	Single Storey Side Extension
	116 Moorside Road Tottington BURY BL8 3HR

DRAWING TITLE	3D Isometric Model - Front Existing and Proposed
---------------	--

DRAWING NO.	048 (07) 020	REVISION	A
DRAWN	SDW	DATE	08/10/2020
		SIZE & SCALE	@ A3

DRAWING STATUS	APPROVAL
----------------	----------

34 Twisse Road, Bolton BL2 6NZ
M: 07519 190 770
s.d.wardle@gmail.com

SDW

architectural design