




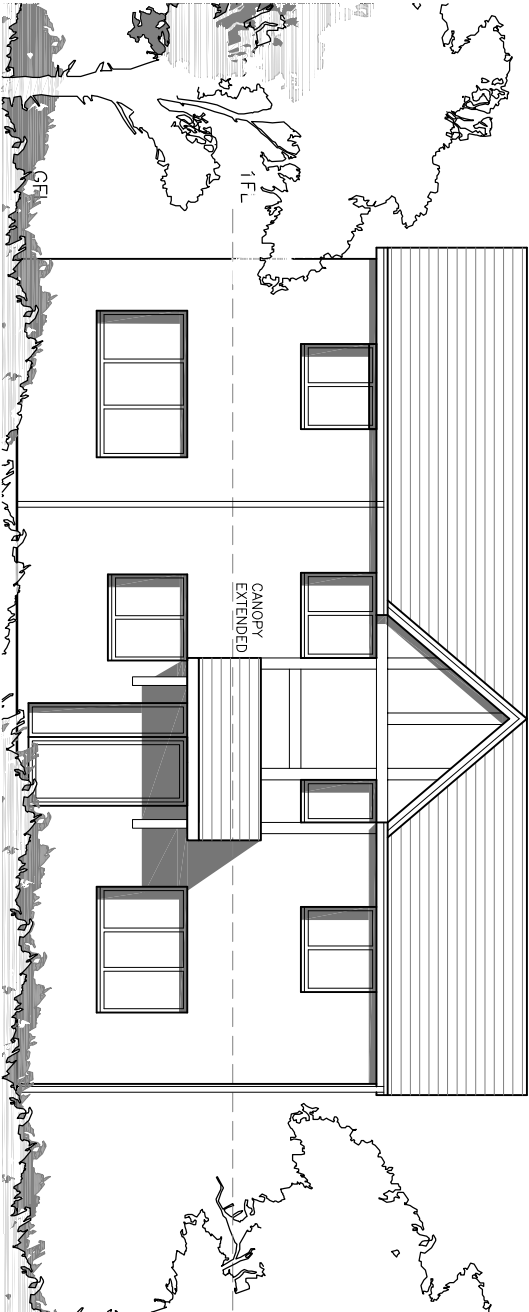


PROPOSED FRONT ELEVATION (1)

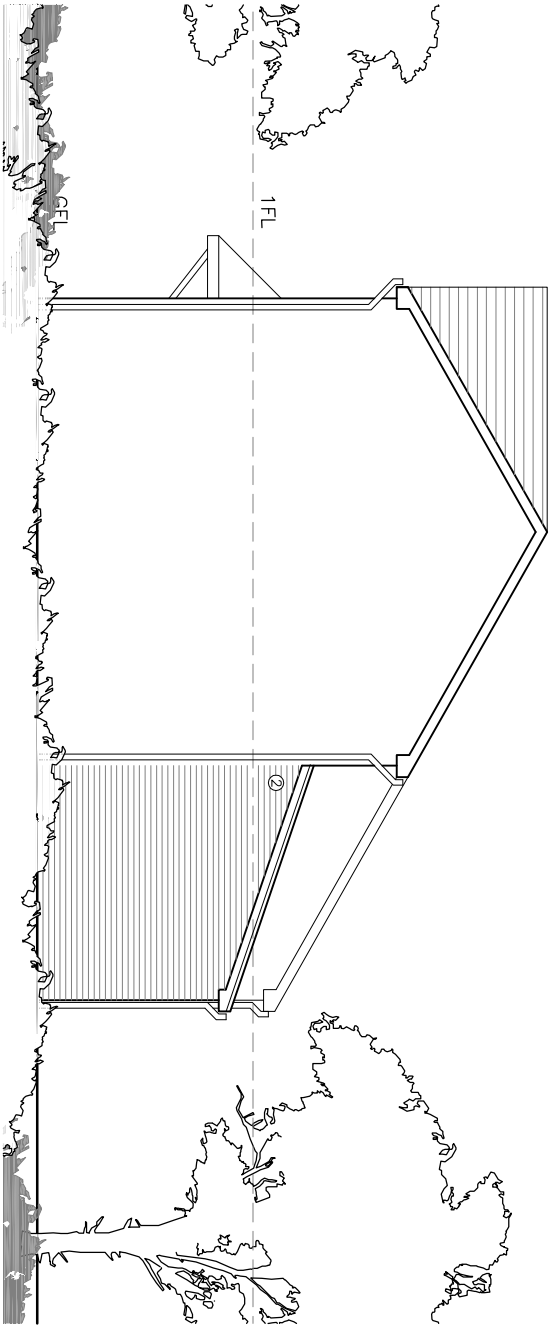

PROPOSED SIDE ELEVATION (2)

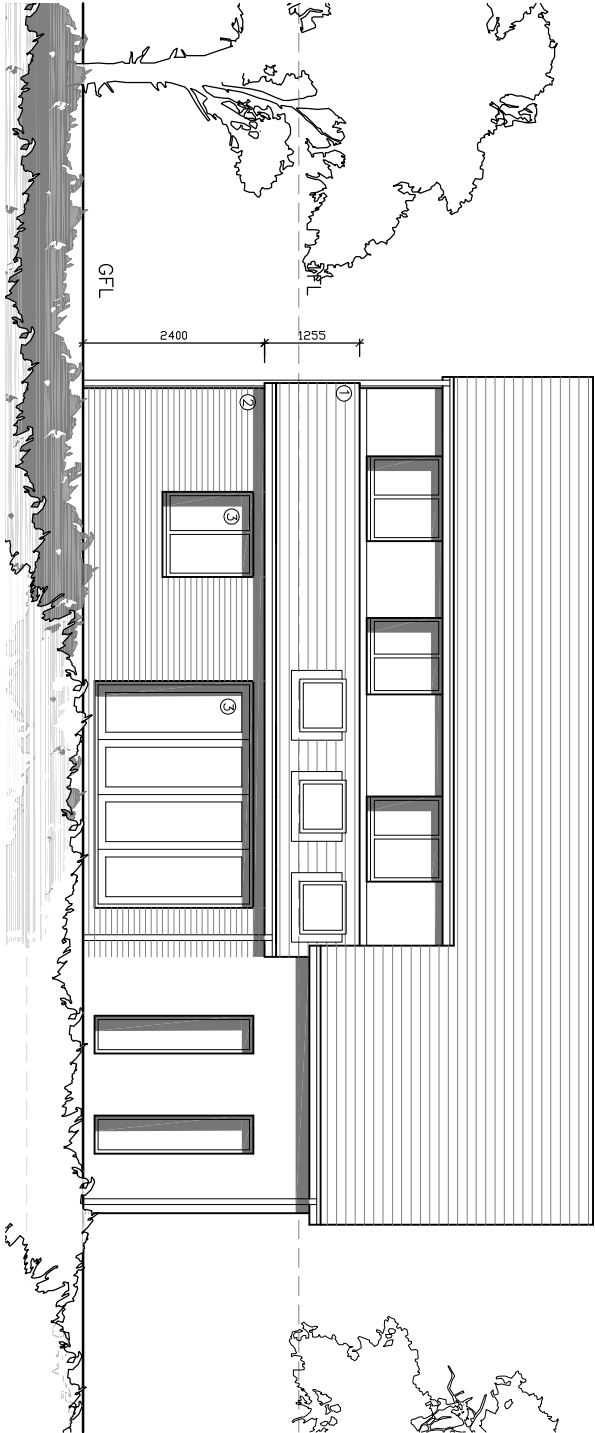

PROPOSED REAR ELEVATION (3)

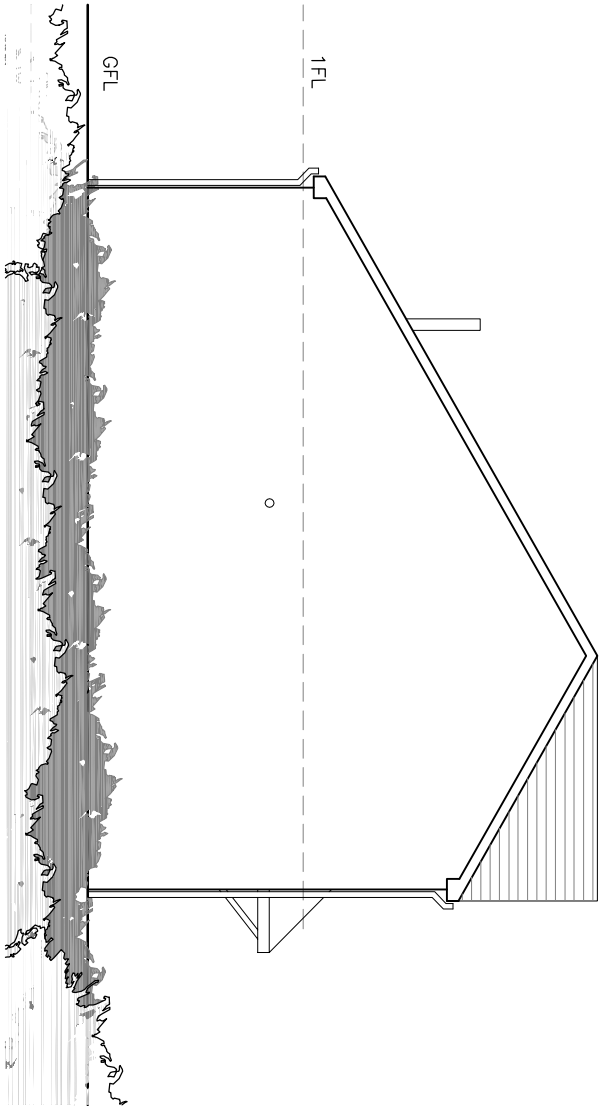

PROPOSED SIDE ELEVATION (4)

- MATERIALS**
1. GREY CONCRETE ROOF TILES
 2. BRICKWORK TO MATCH EXISTING
 3. UPVC WINDOWS/DOORS

qww+q architects Private Residential Housing Commercial Conservation Domestic Tel: 01254 483648 Email: info@qww-architects.com Web: www.qww-architects.com The Annex Lowerfold Farm Oswoldtwistle Lancs B854QA  Architects Registration Board										Client ANDREA_ROWLANDS		Scale 1:100		Sheet Size A3		Job Number 21-061		Drawn By AW		Checked AW	
Project 8_SHETLAND_WAY RADCLIFFE		Drawing Title PROPOSED_ELEVATIONS			Drawing Stage PLANNING		Drawing Number PL/07		Revision -		Final Issue SEPT_2021										

©qww architects Ltd 2020 | This Drawing is to be used in conjunction with all other project associated drawings and information. Do not scale from this drawing. All dimensions are approximate and subject to change without notice. No liability is accepted for any errors or omissions. This drawing is copyright of the project of qww architects, Ltd