


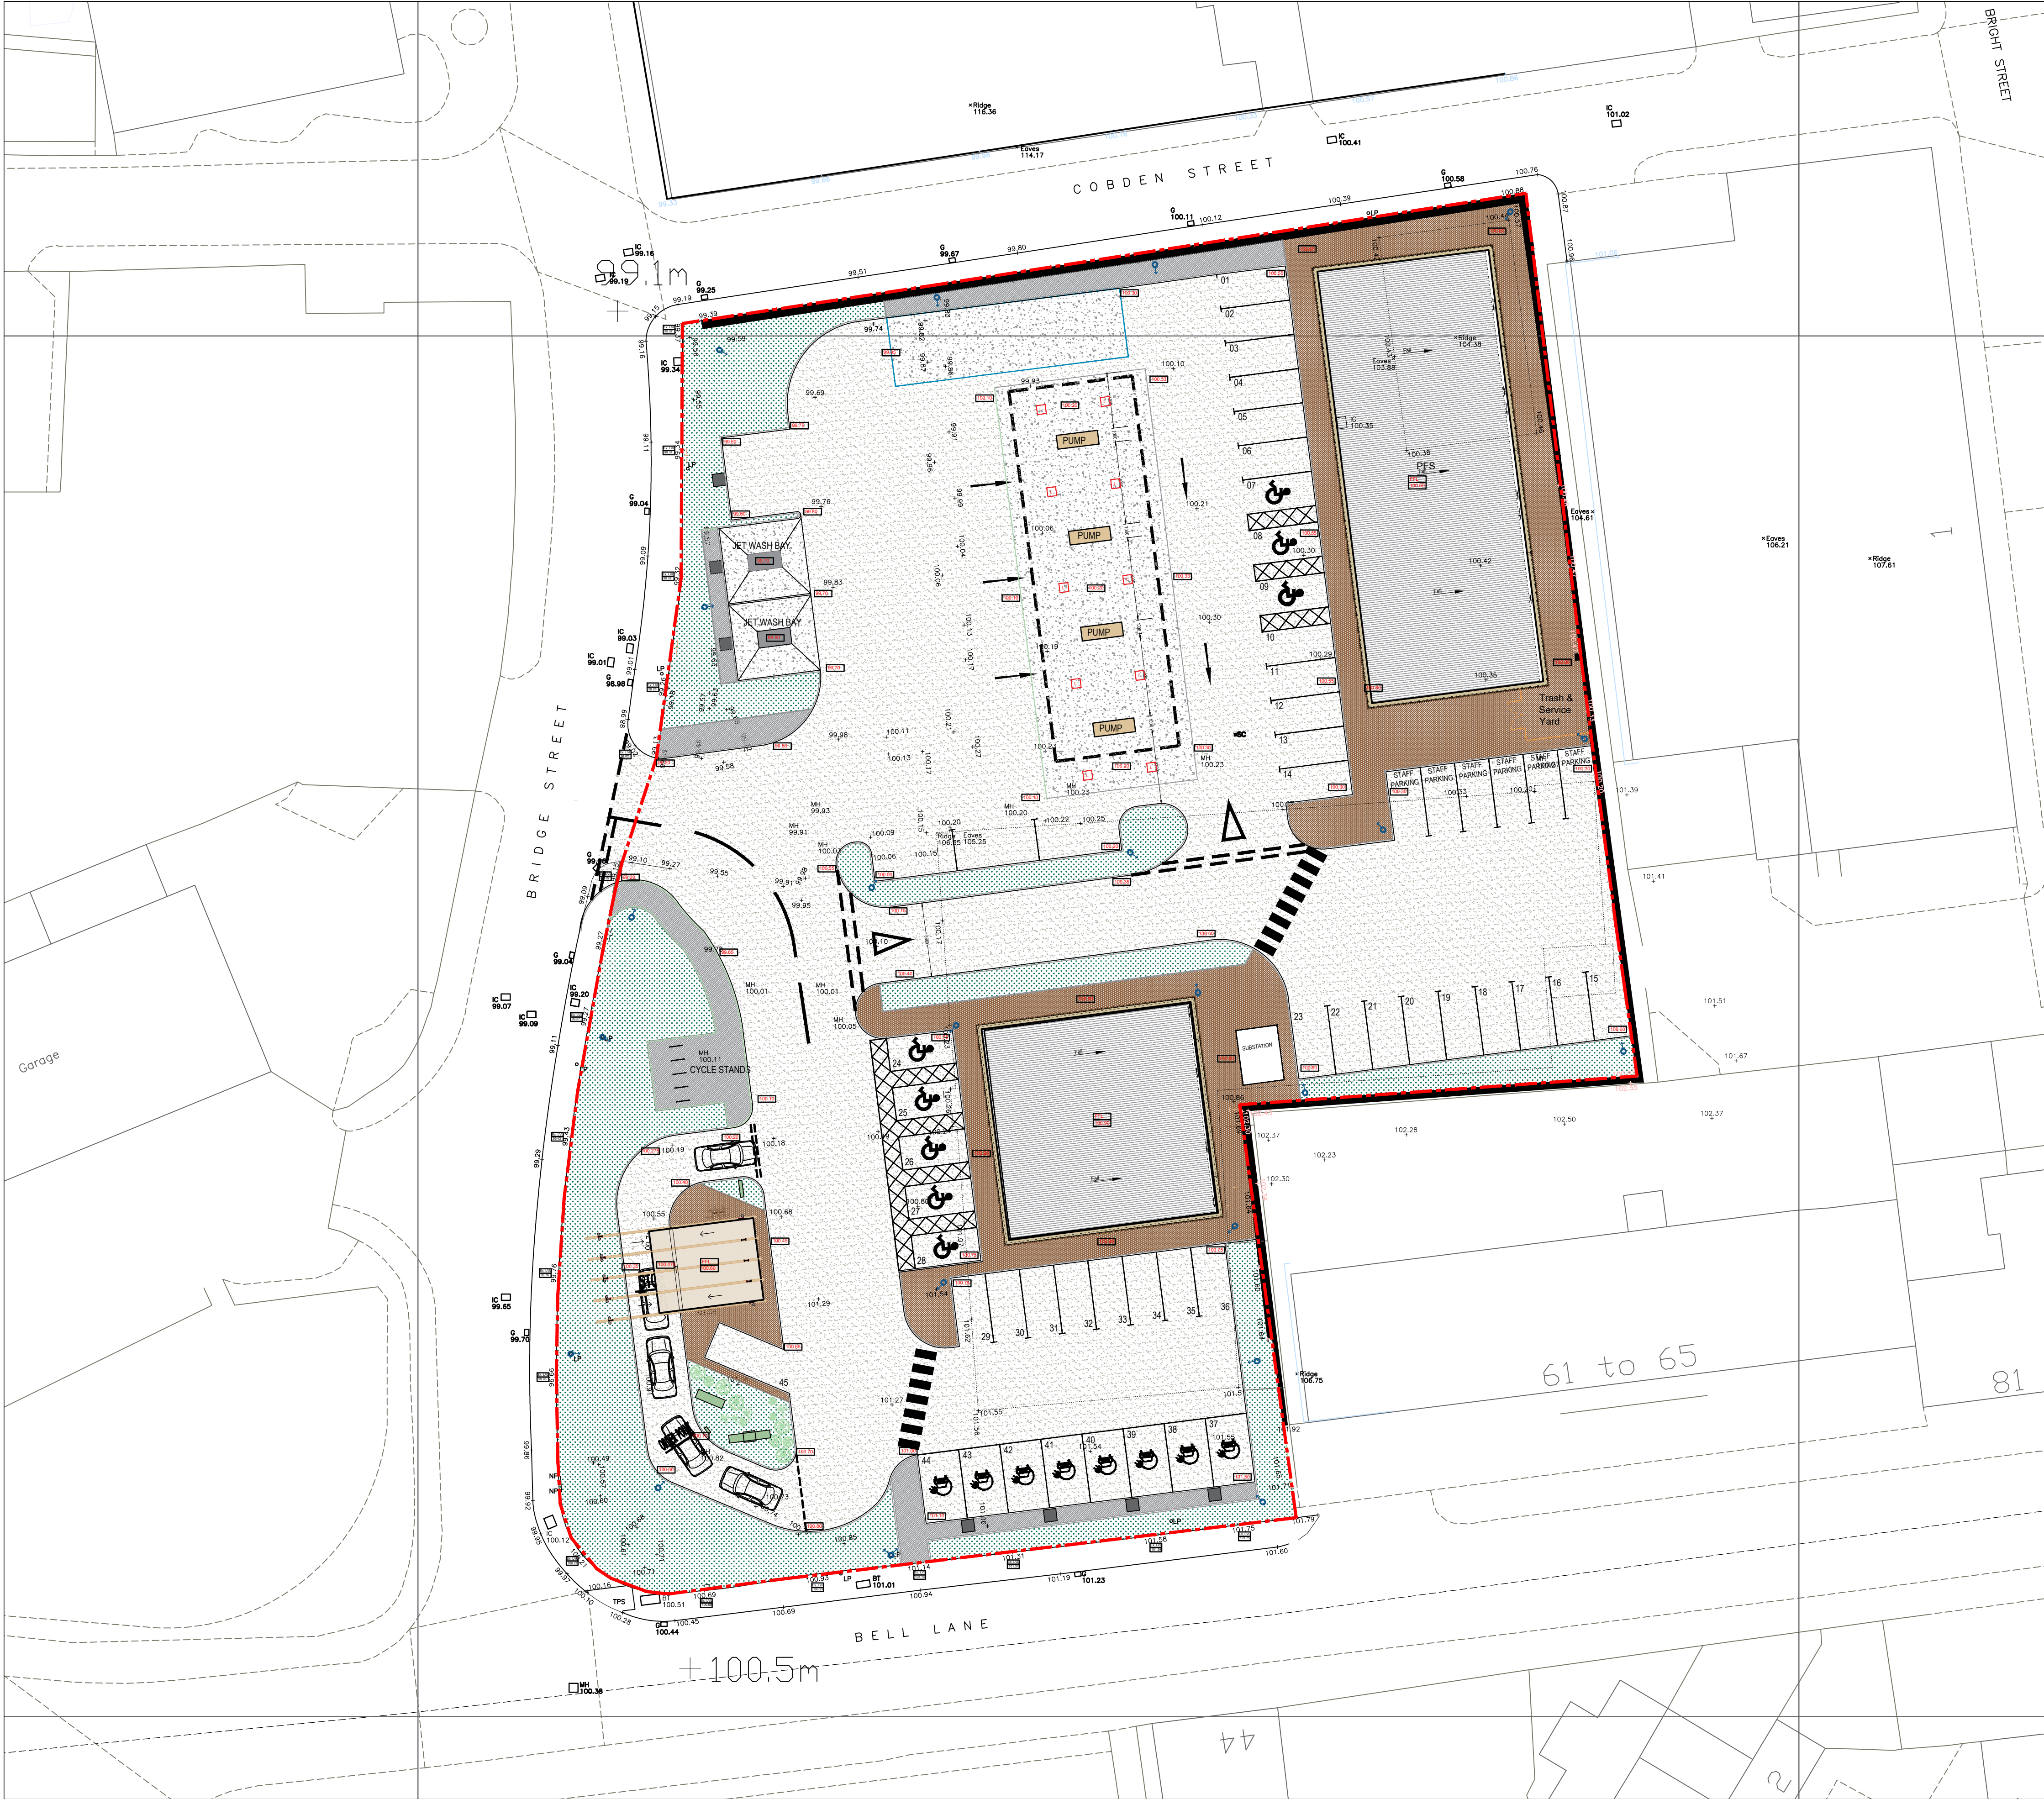

AREA SCHEDULE

Site Area	1.44a
Gross Internal Area PFS	371sqm / 4000sqft
Gross Internal Area Retail Unit	214sqm / 2303sqft
Gross Internal Area Retail Unit	25sqm / 270sqft


PARKING SCHEDULE

Parking Spaces	45
Staff Spaces	06
Accessible	08
EV	08

The Site
Bell Lane
Bury
BL9 6BB

Legend

	Brushed Concrete Finish
	Tarmac pavement
	Tarmac
	Whiteline
	Existing Levels to be retained
	Existing Levels
	Proposed Levels - Refer to Engineer's Drawings
Proposed Levels to be confirmed by Drainage Engineer	
	Existing Boundary Wall to be retained
	Proposed Boundary Fence
	Proposed Internal Fence
	Proposed Lamp Post
	Proposed Canopy Lights - TBC by the client

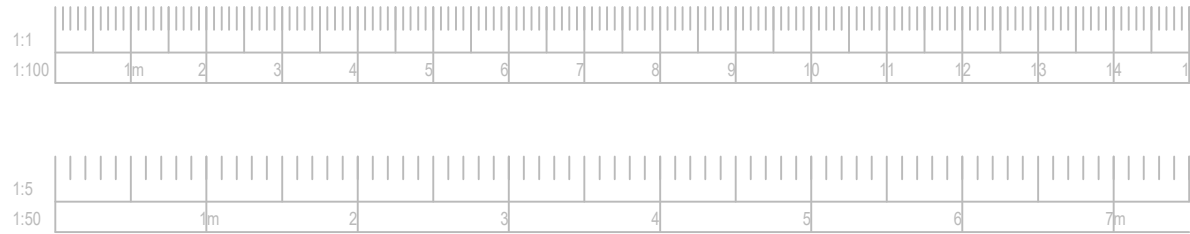

PEARL FORECOURTS LTD
CLIENT

BELL LANE, BURY
PROJECT

PROPOSED SITE PLAN
TITLE

2489.F.104.A
DRAWING NO.

1:250
SCALE@A1
SW/ ADs
DRAWN

