




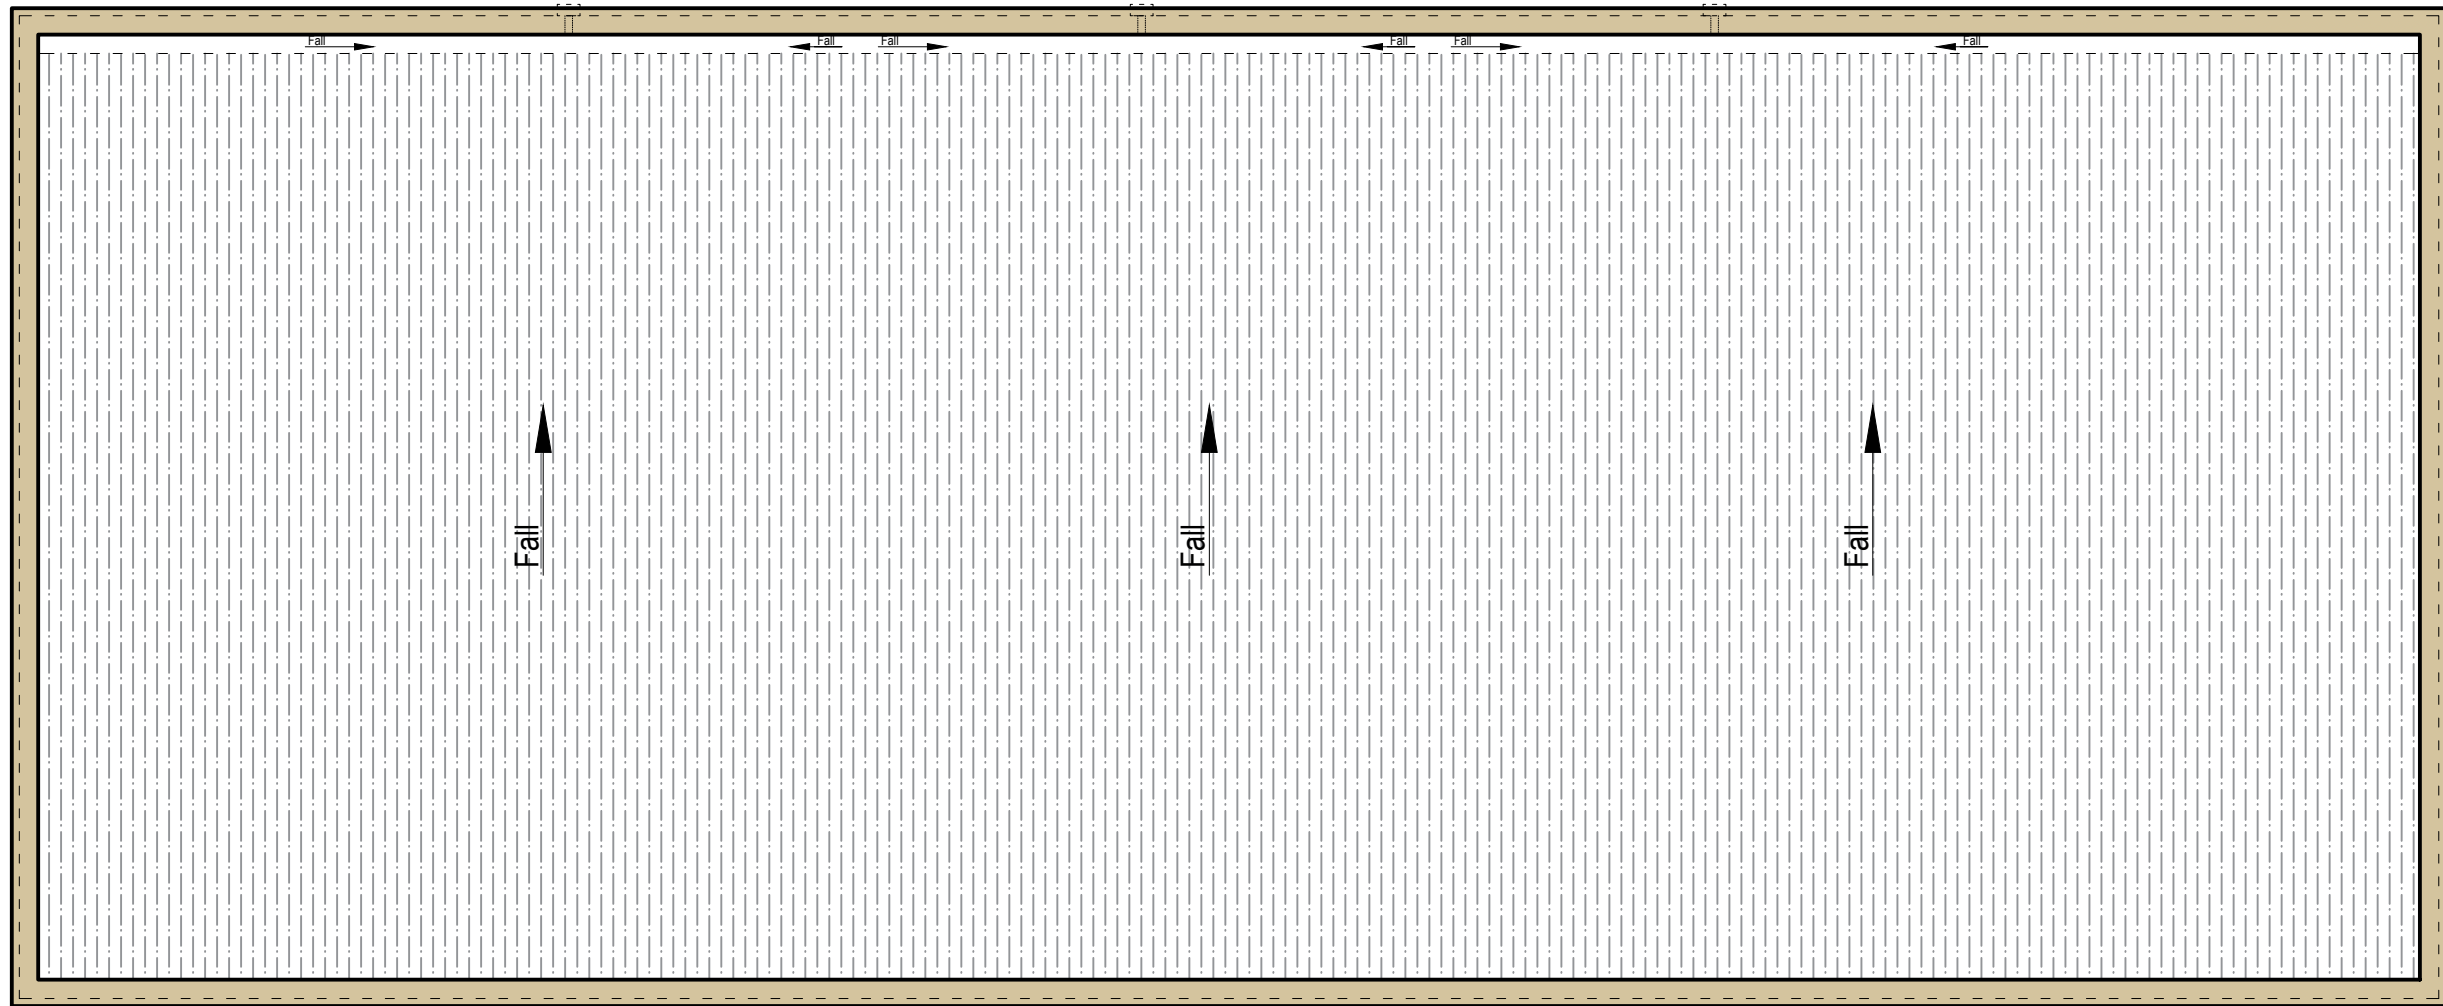


Proposed Roof Plan - PFS Retail Unit
Scale 1:100

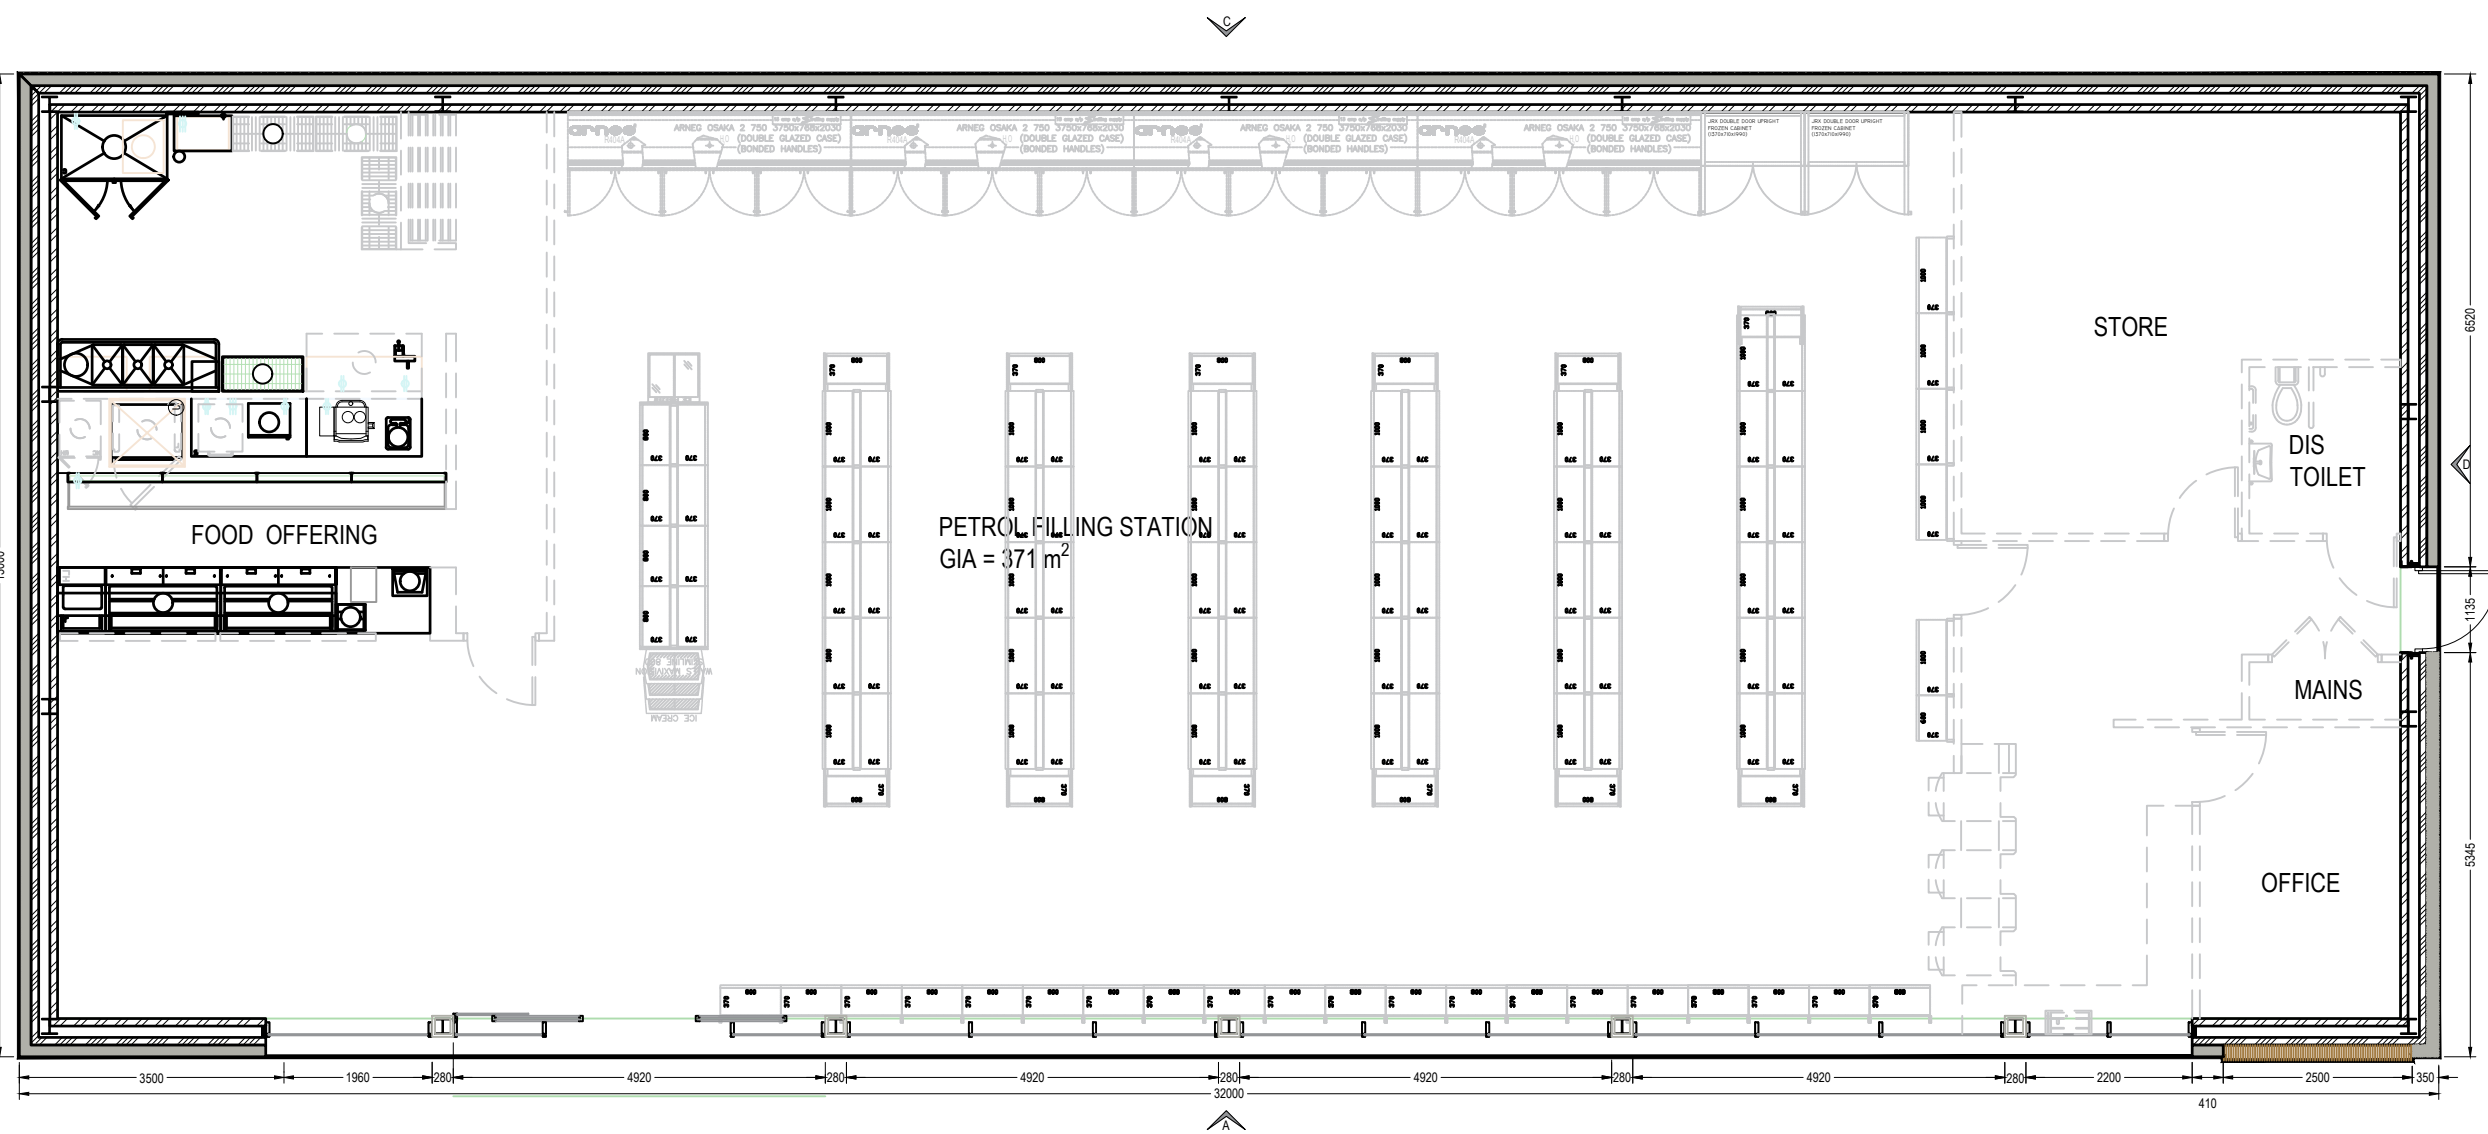


Proposed Floor Plan - PFS Retail Unit
Scale 1:100
Note: Internal Layout to be Confirmed by Client/ Tenant

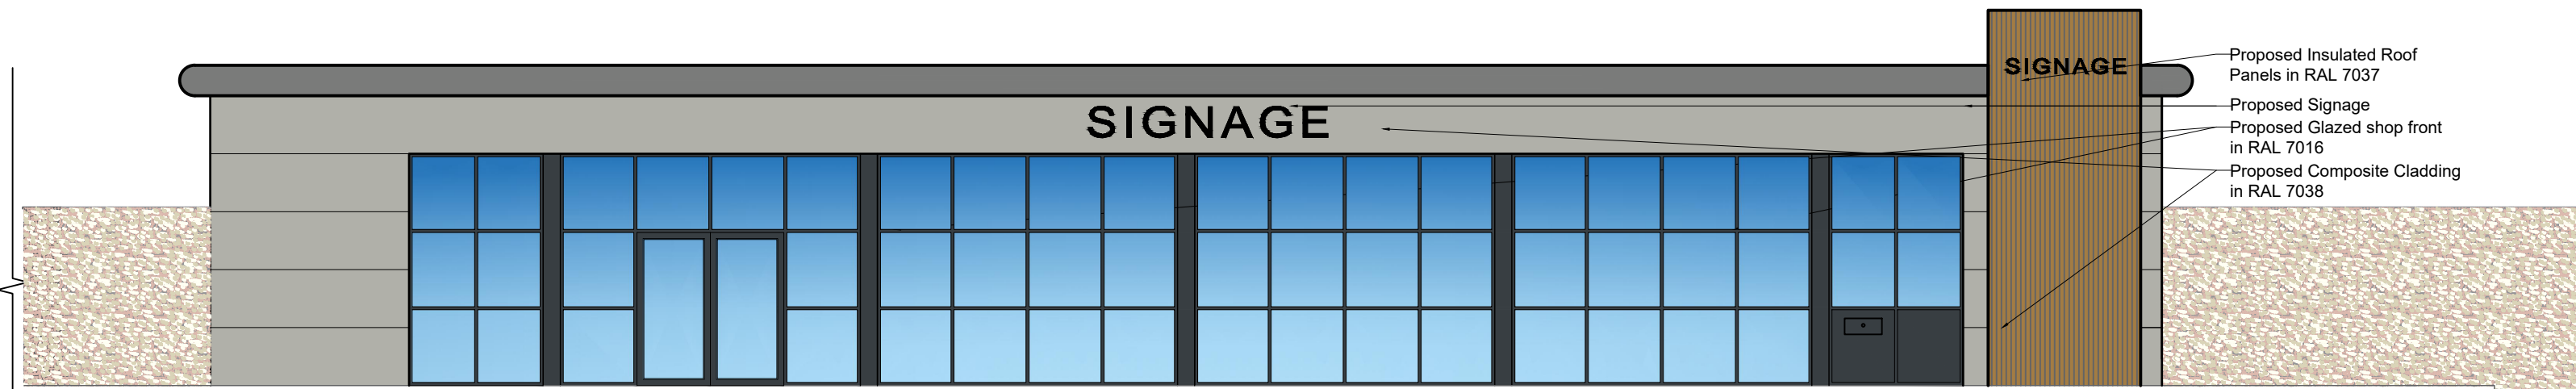


Proposed Elevation A - PFS Retail Unit
Scale 1:100

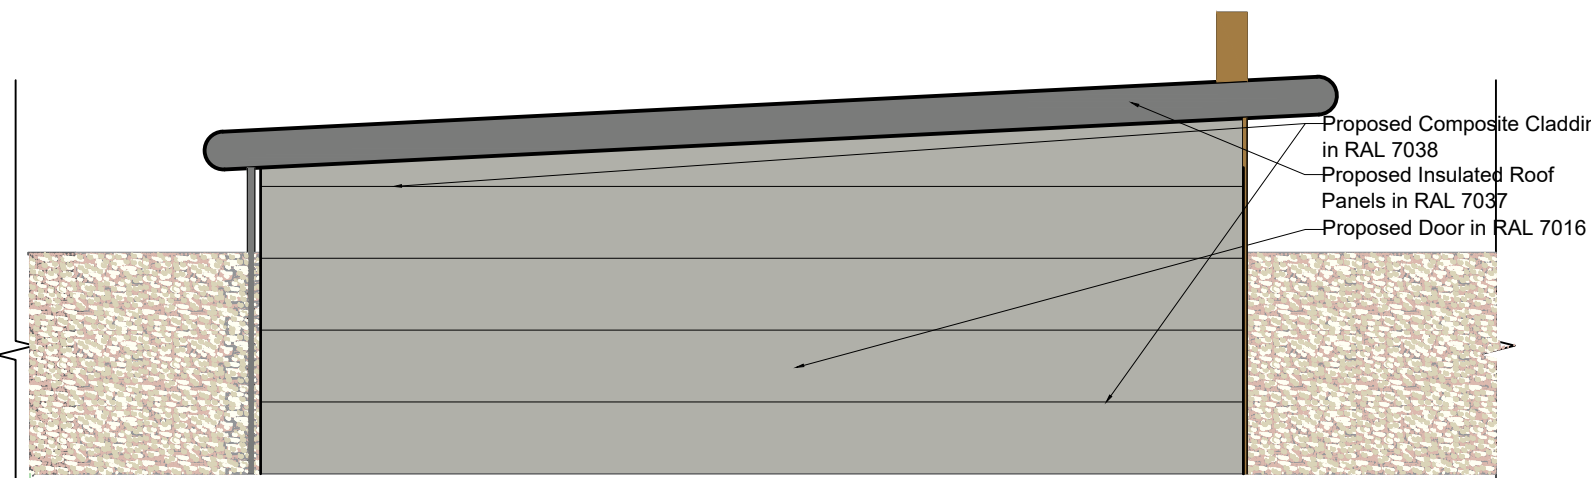

Proposed Elevation B - PFS Retail Unit
Scale 1:100

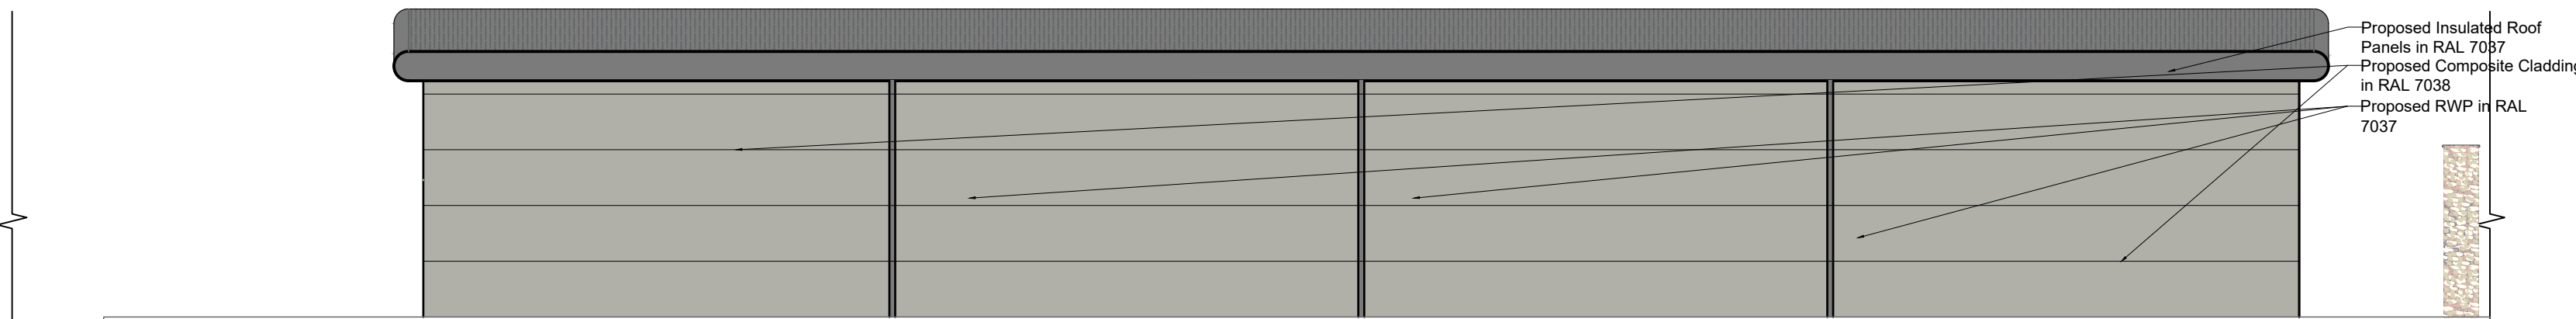

Proposed Elevation C - PFS Retail Unit
Scale 1:100

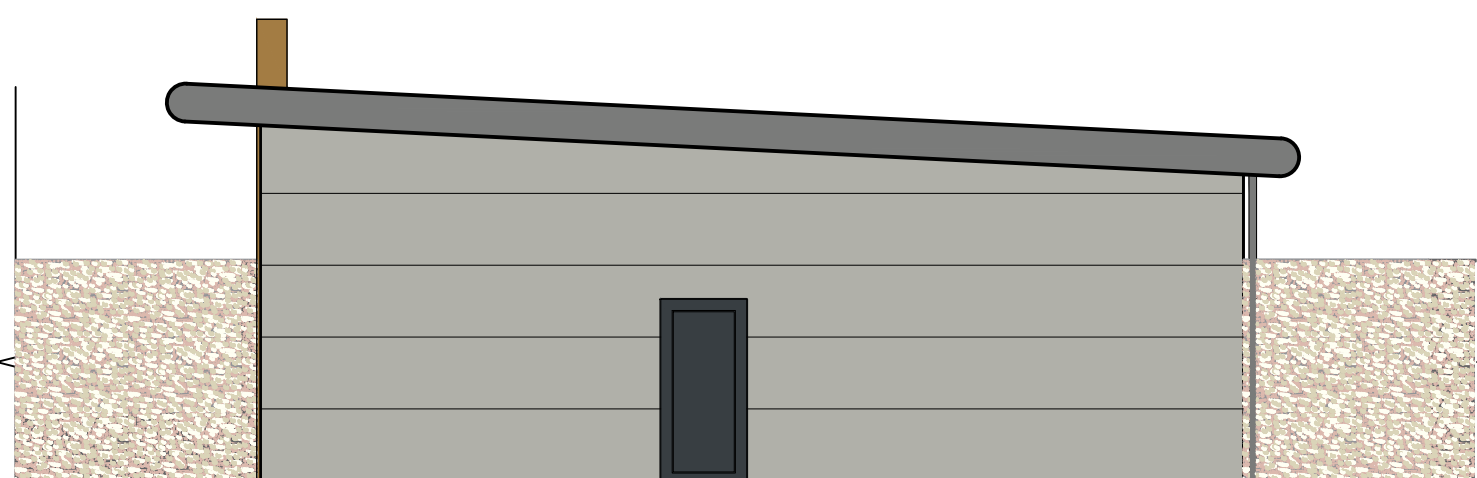

Proposed Elevation D - PFS Retail Unit
Scale 1:100



PEARL FORECOURTS LTD

CLIENT

BELL LANE, BURY

PROJECT

PROPOSED PFS PLAN & ELEVATIONS

TITLE

2489.F.106.A

DRAWING NO.

1:100

SCALE@A1

SW/ ADs

DRAWN