


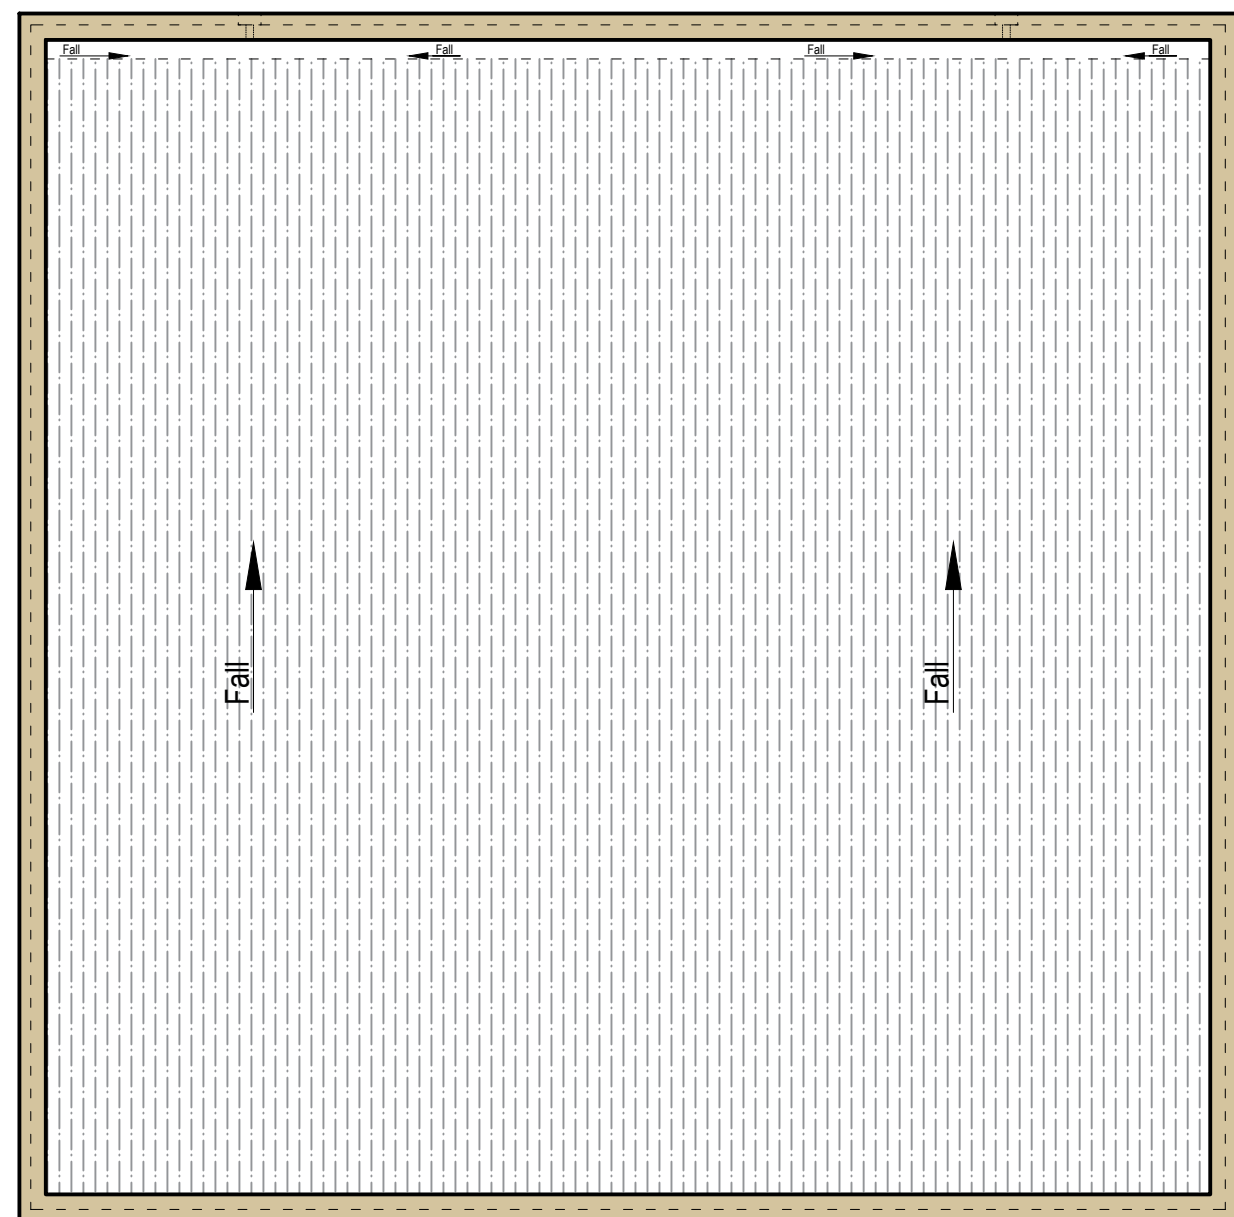
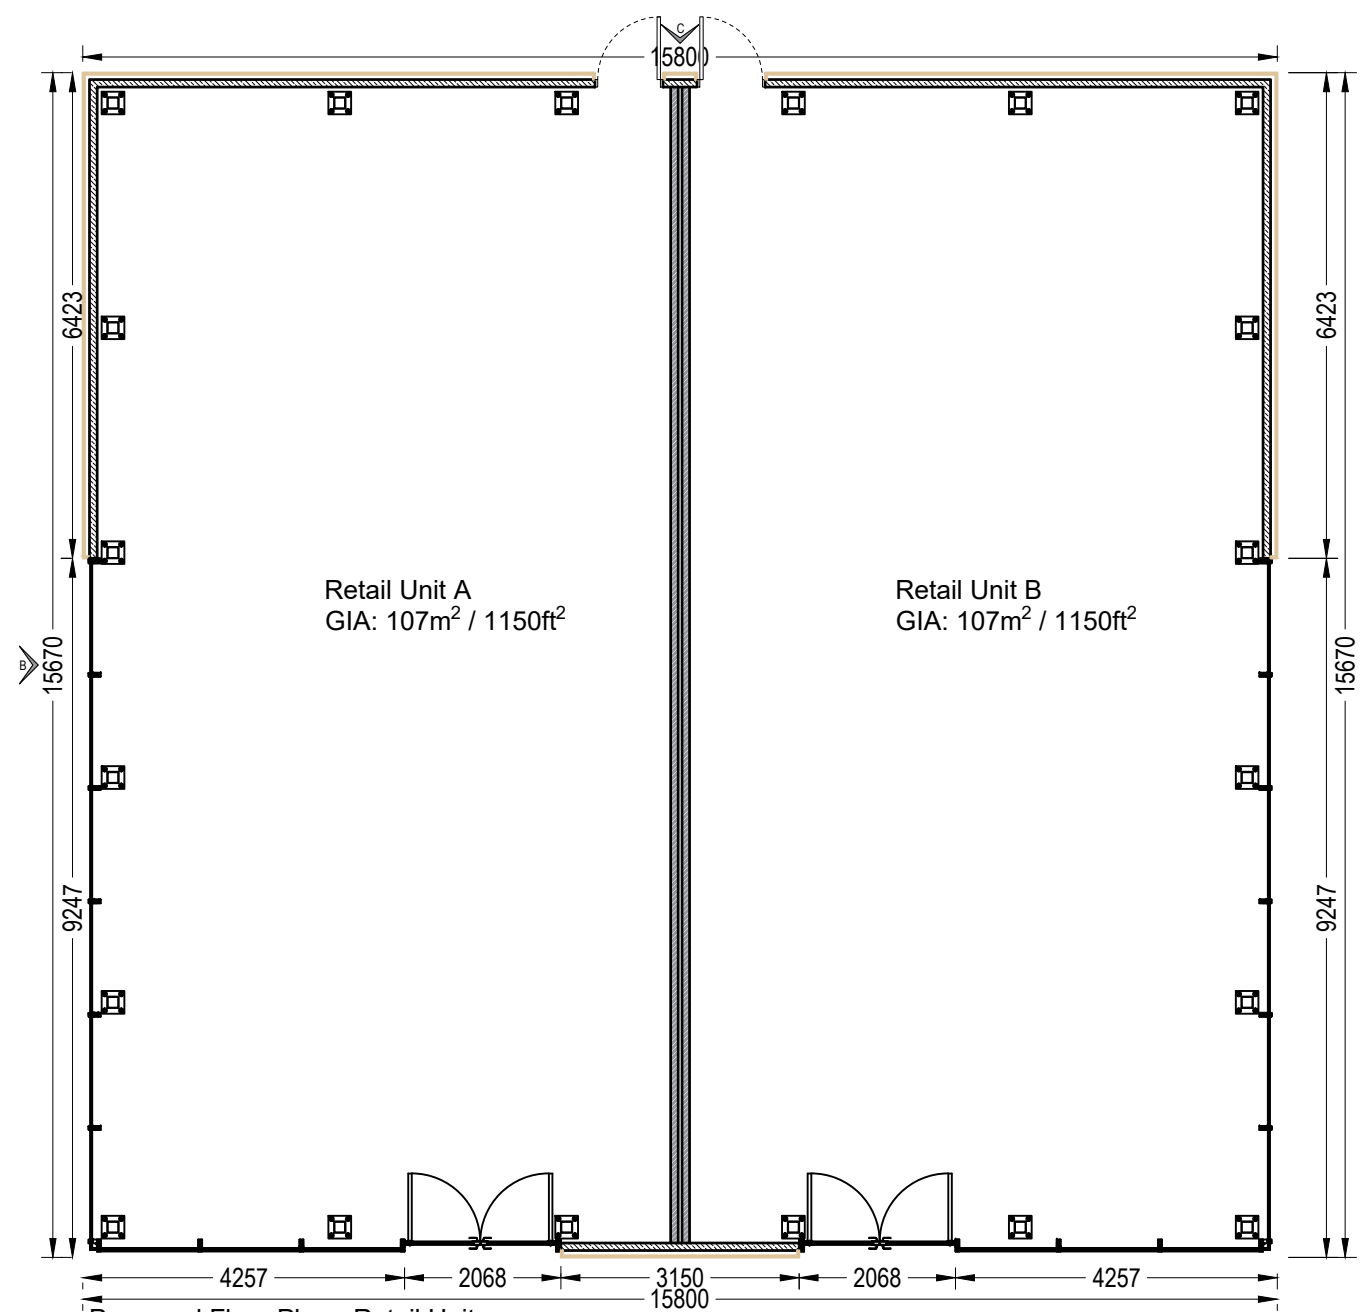
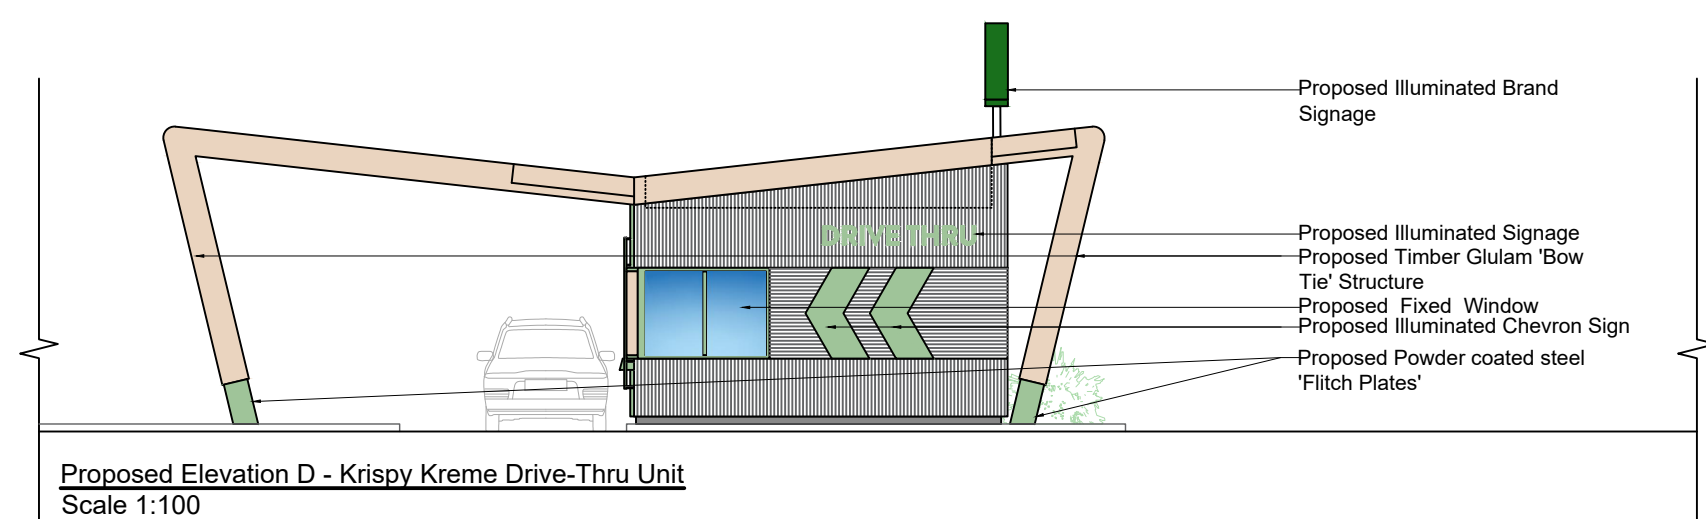
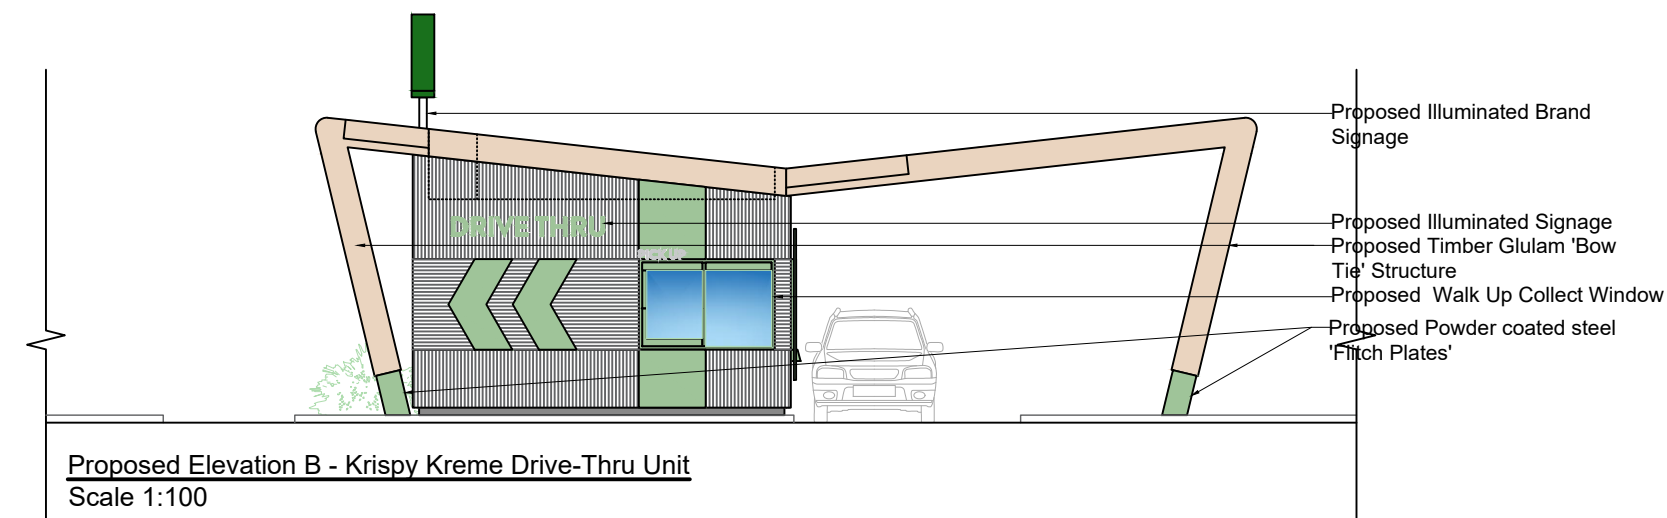
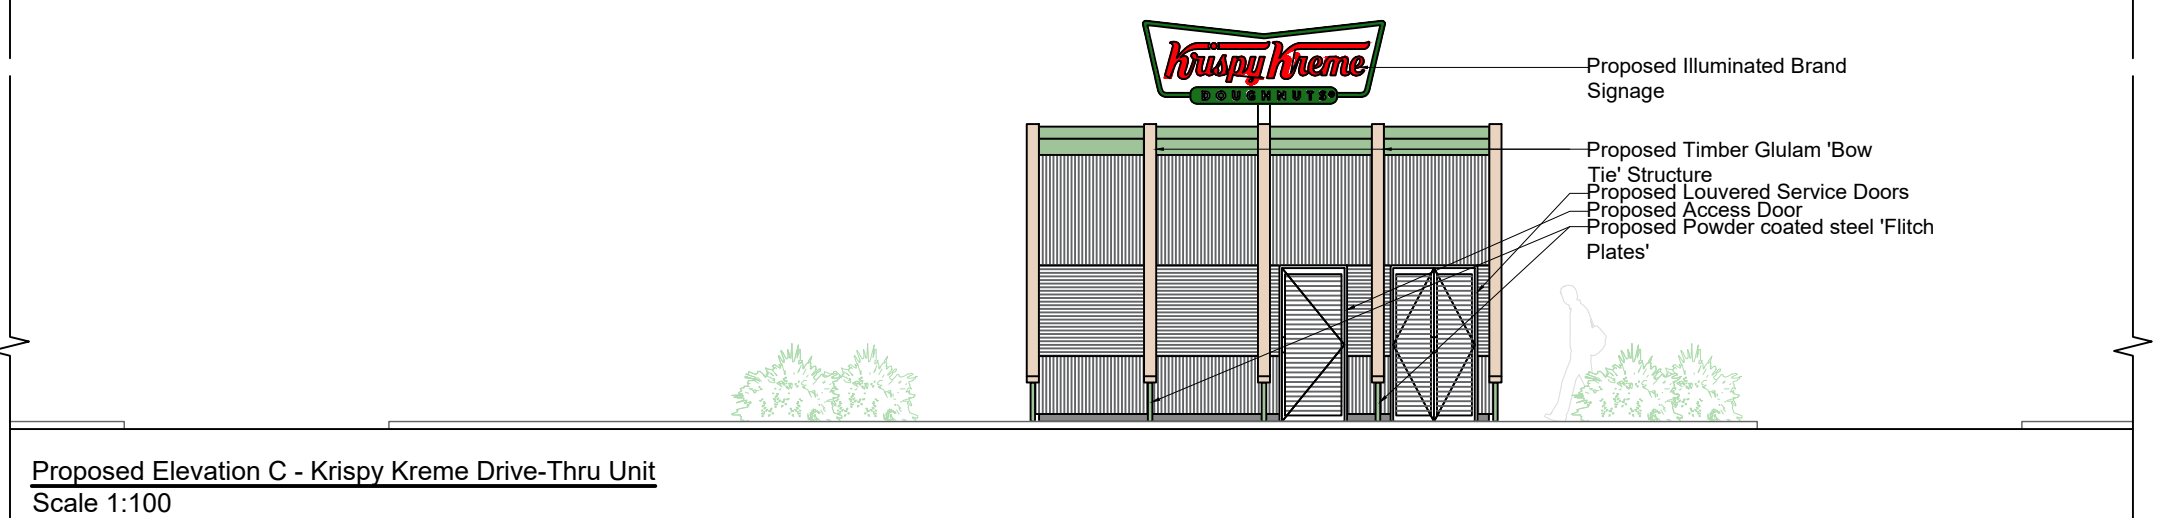
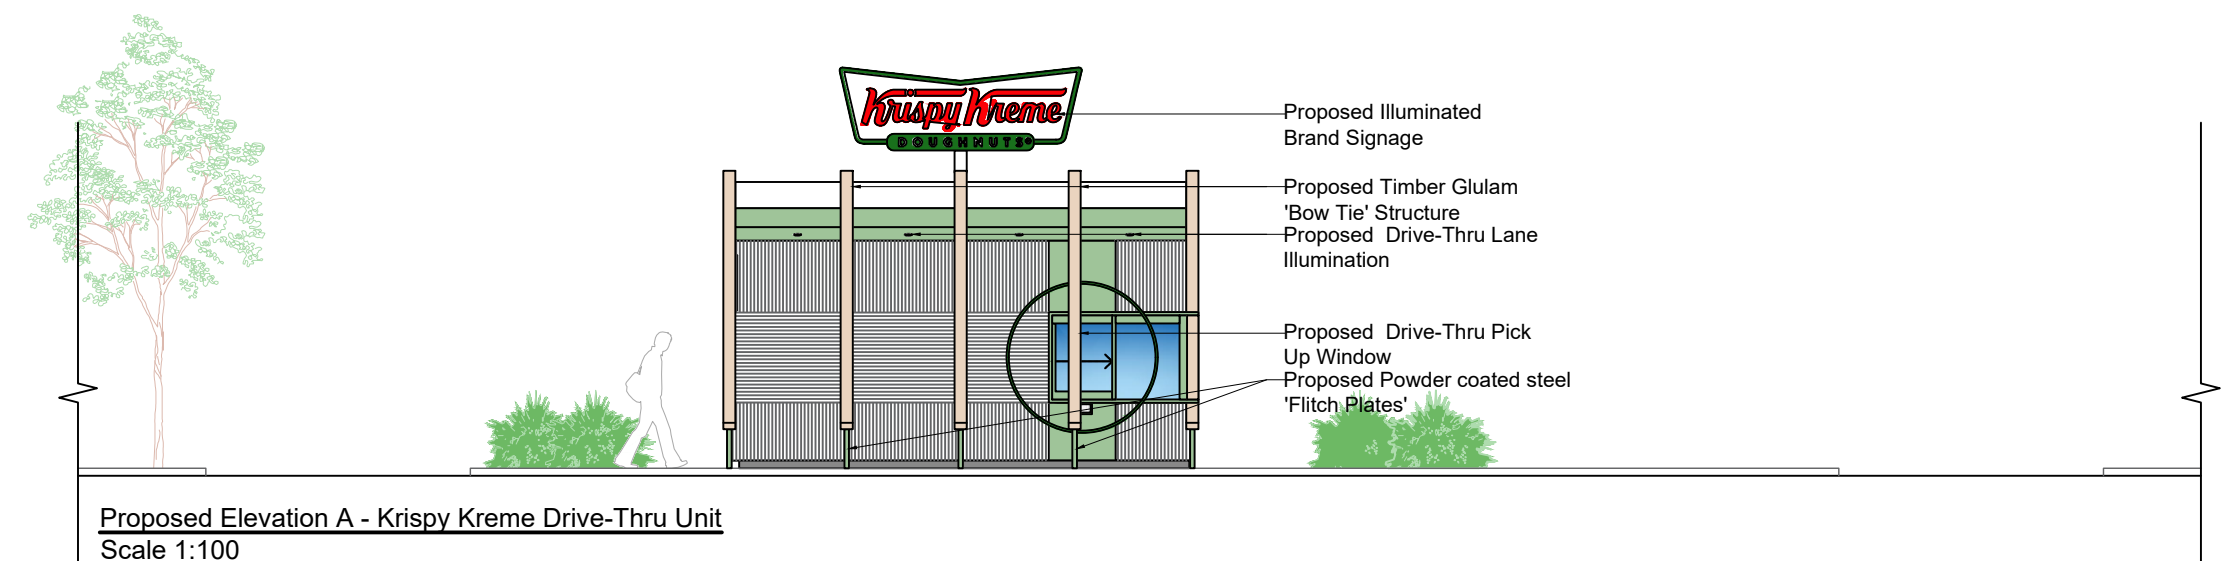
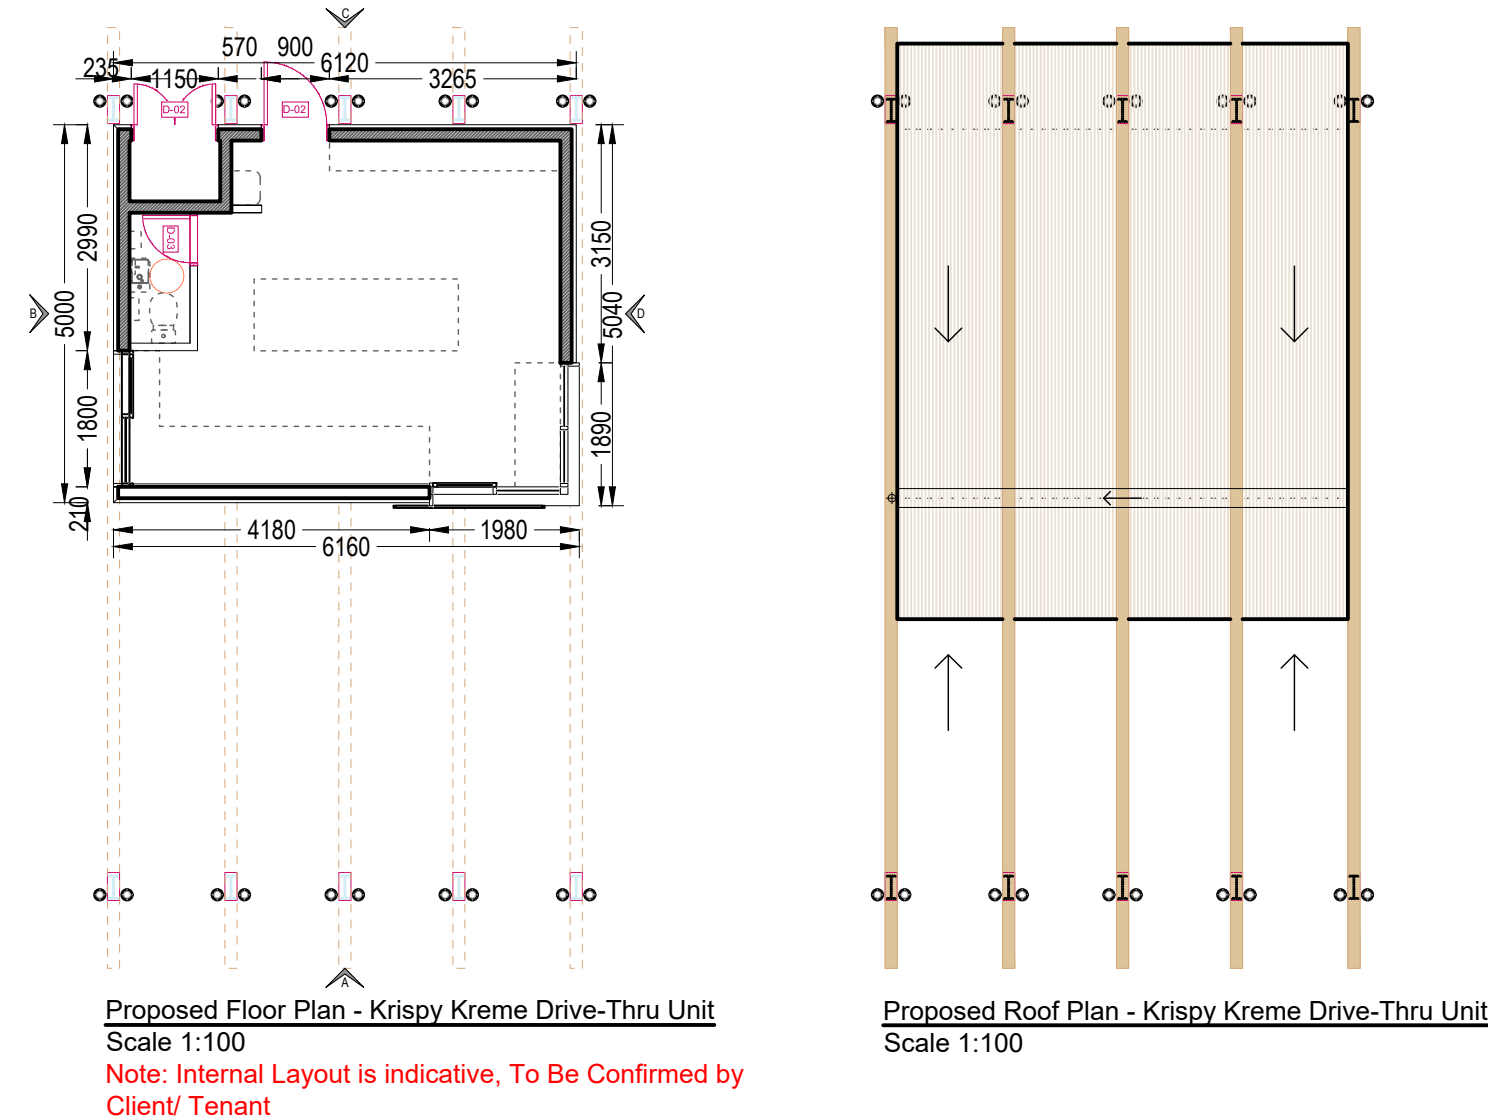
 
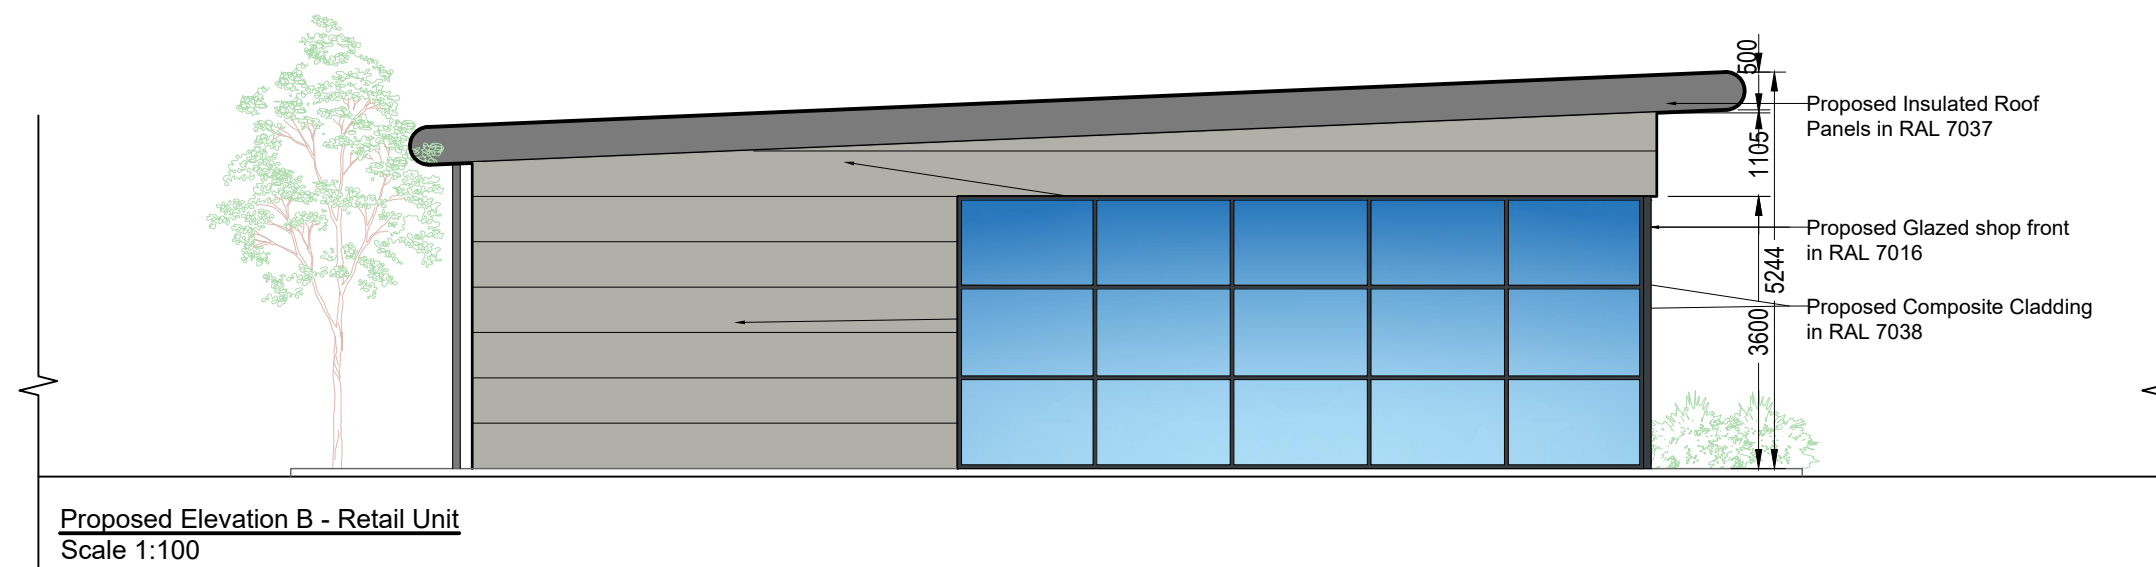


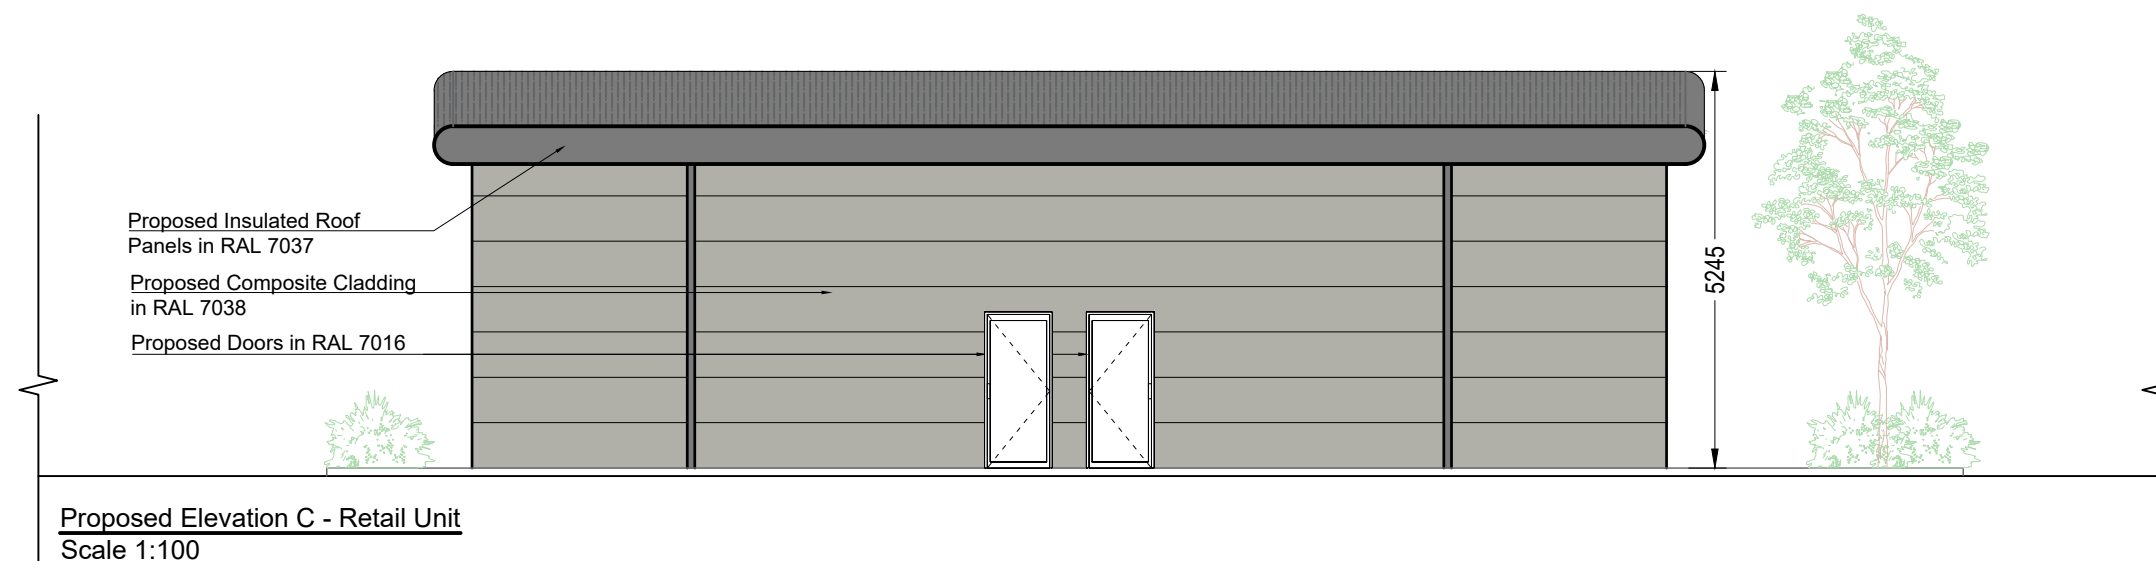

Proposed Floor Plan - Retail Unit
Scale 1:100

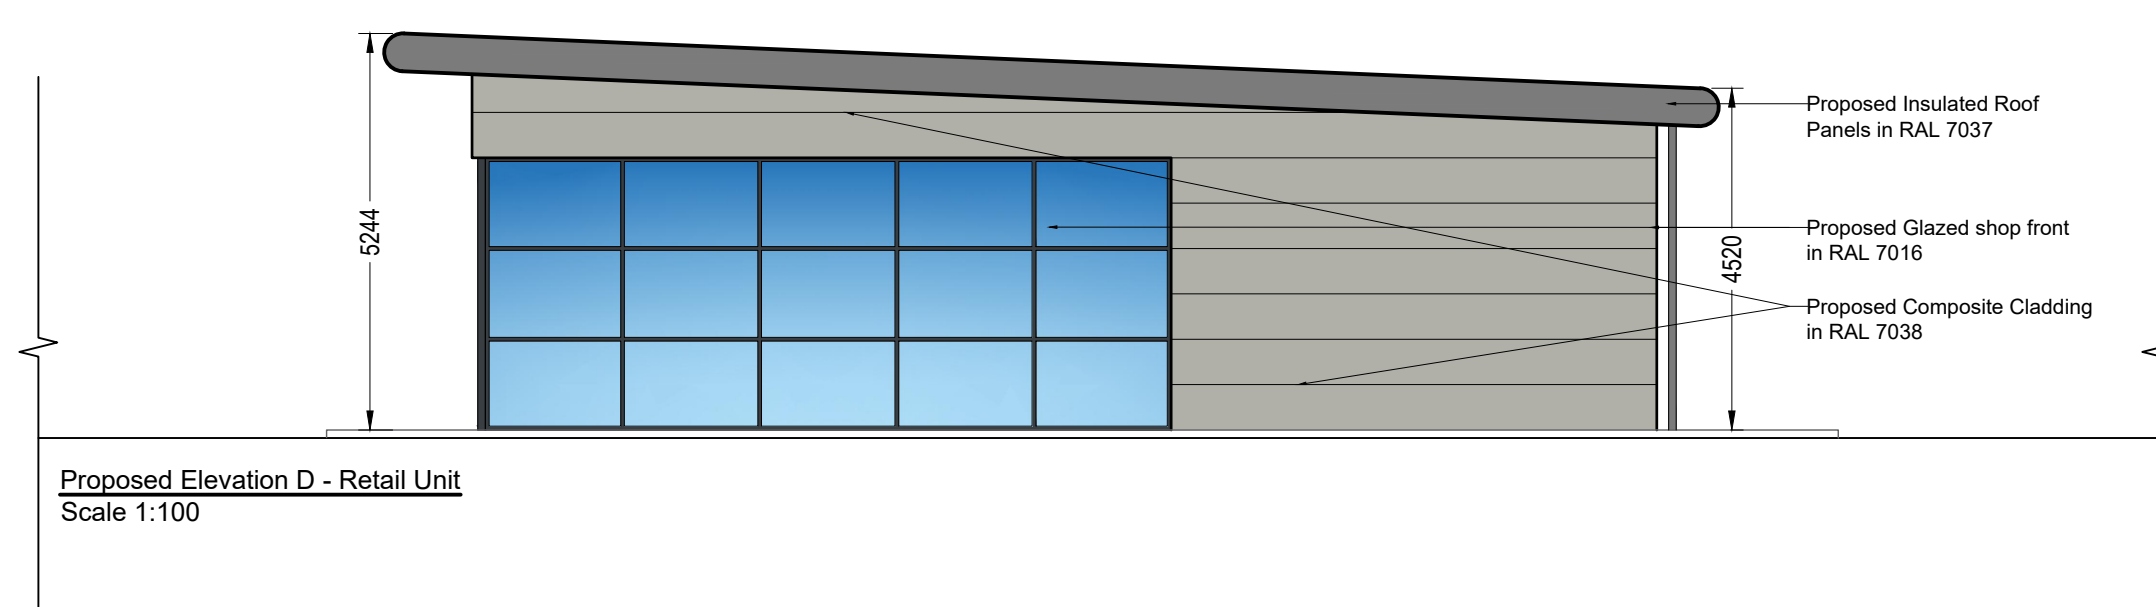

Proposed Floor Plan - Retail Unit
Scale 1:100
Note: Internal Layout to be Confirmed by Client/ Tenant

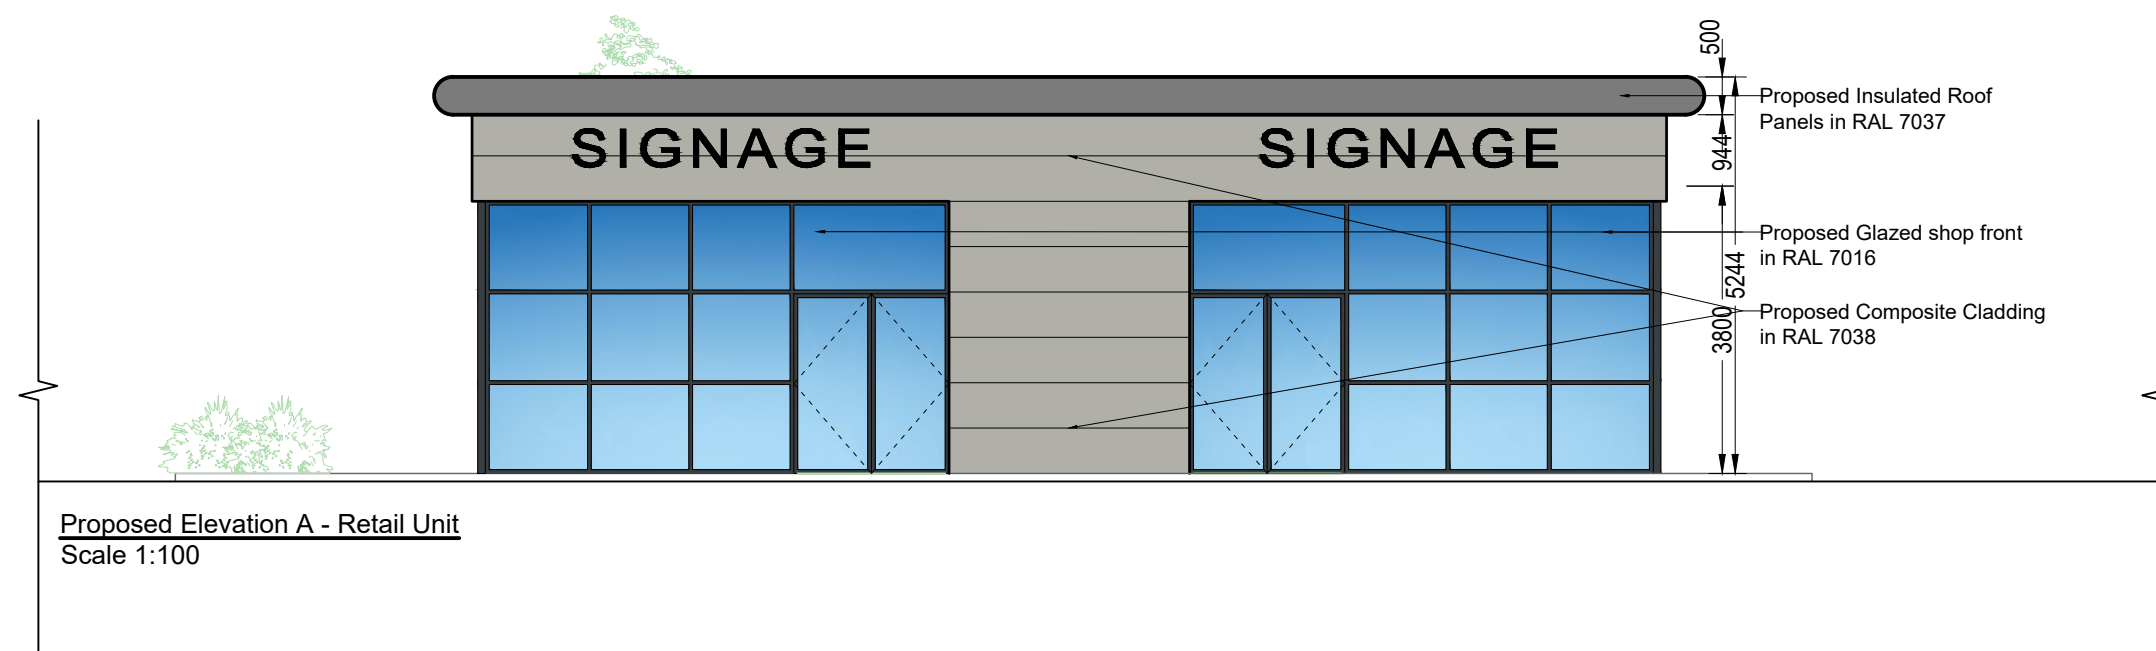

PEARL FORECOURTS LTD
CLIENT

BELL LANE, BURY
PROJECT

PROPOSED RETAIL & KRISPY KREME
PLAN & ELEVATIONS
TITLE

2489.F.107
DRAWING NO.

1:100
SCALE@A1

SW/ ADs
DRAWN