




1:50 SCALE 0 1 2 3m

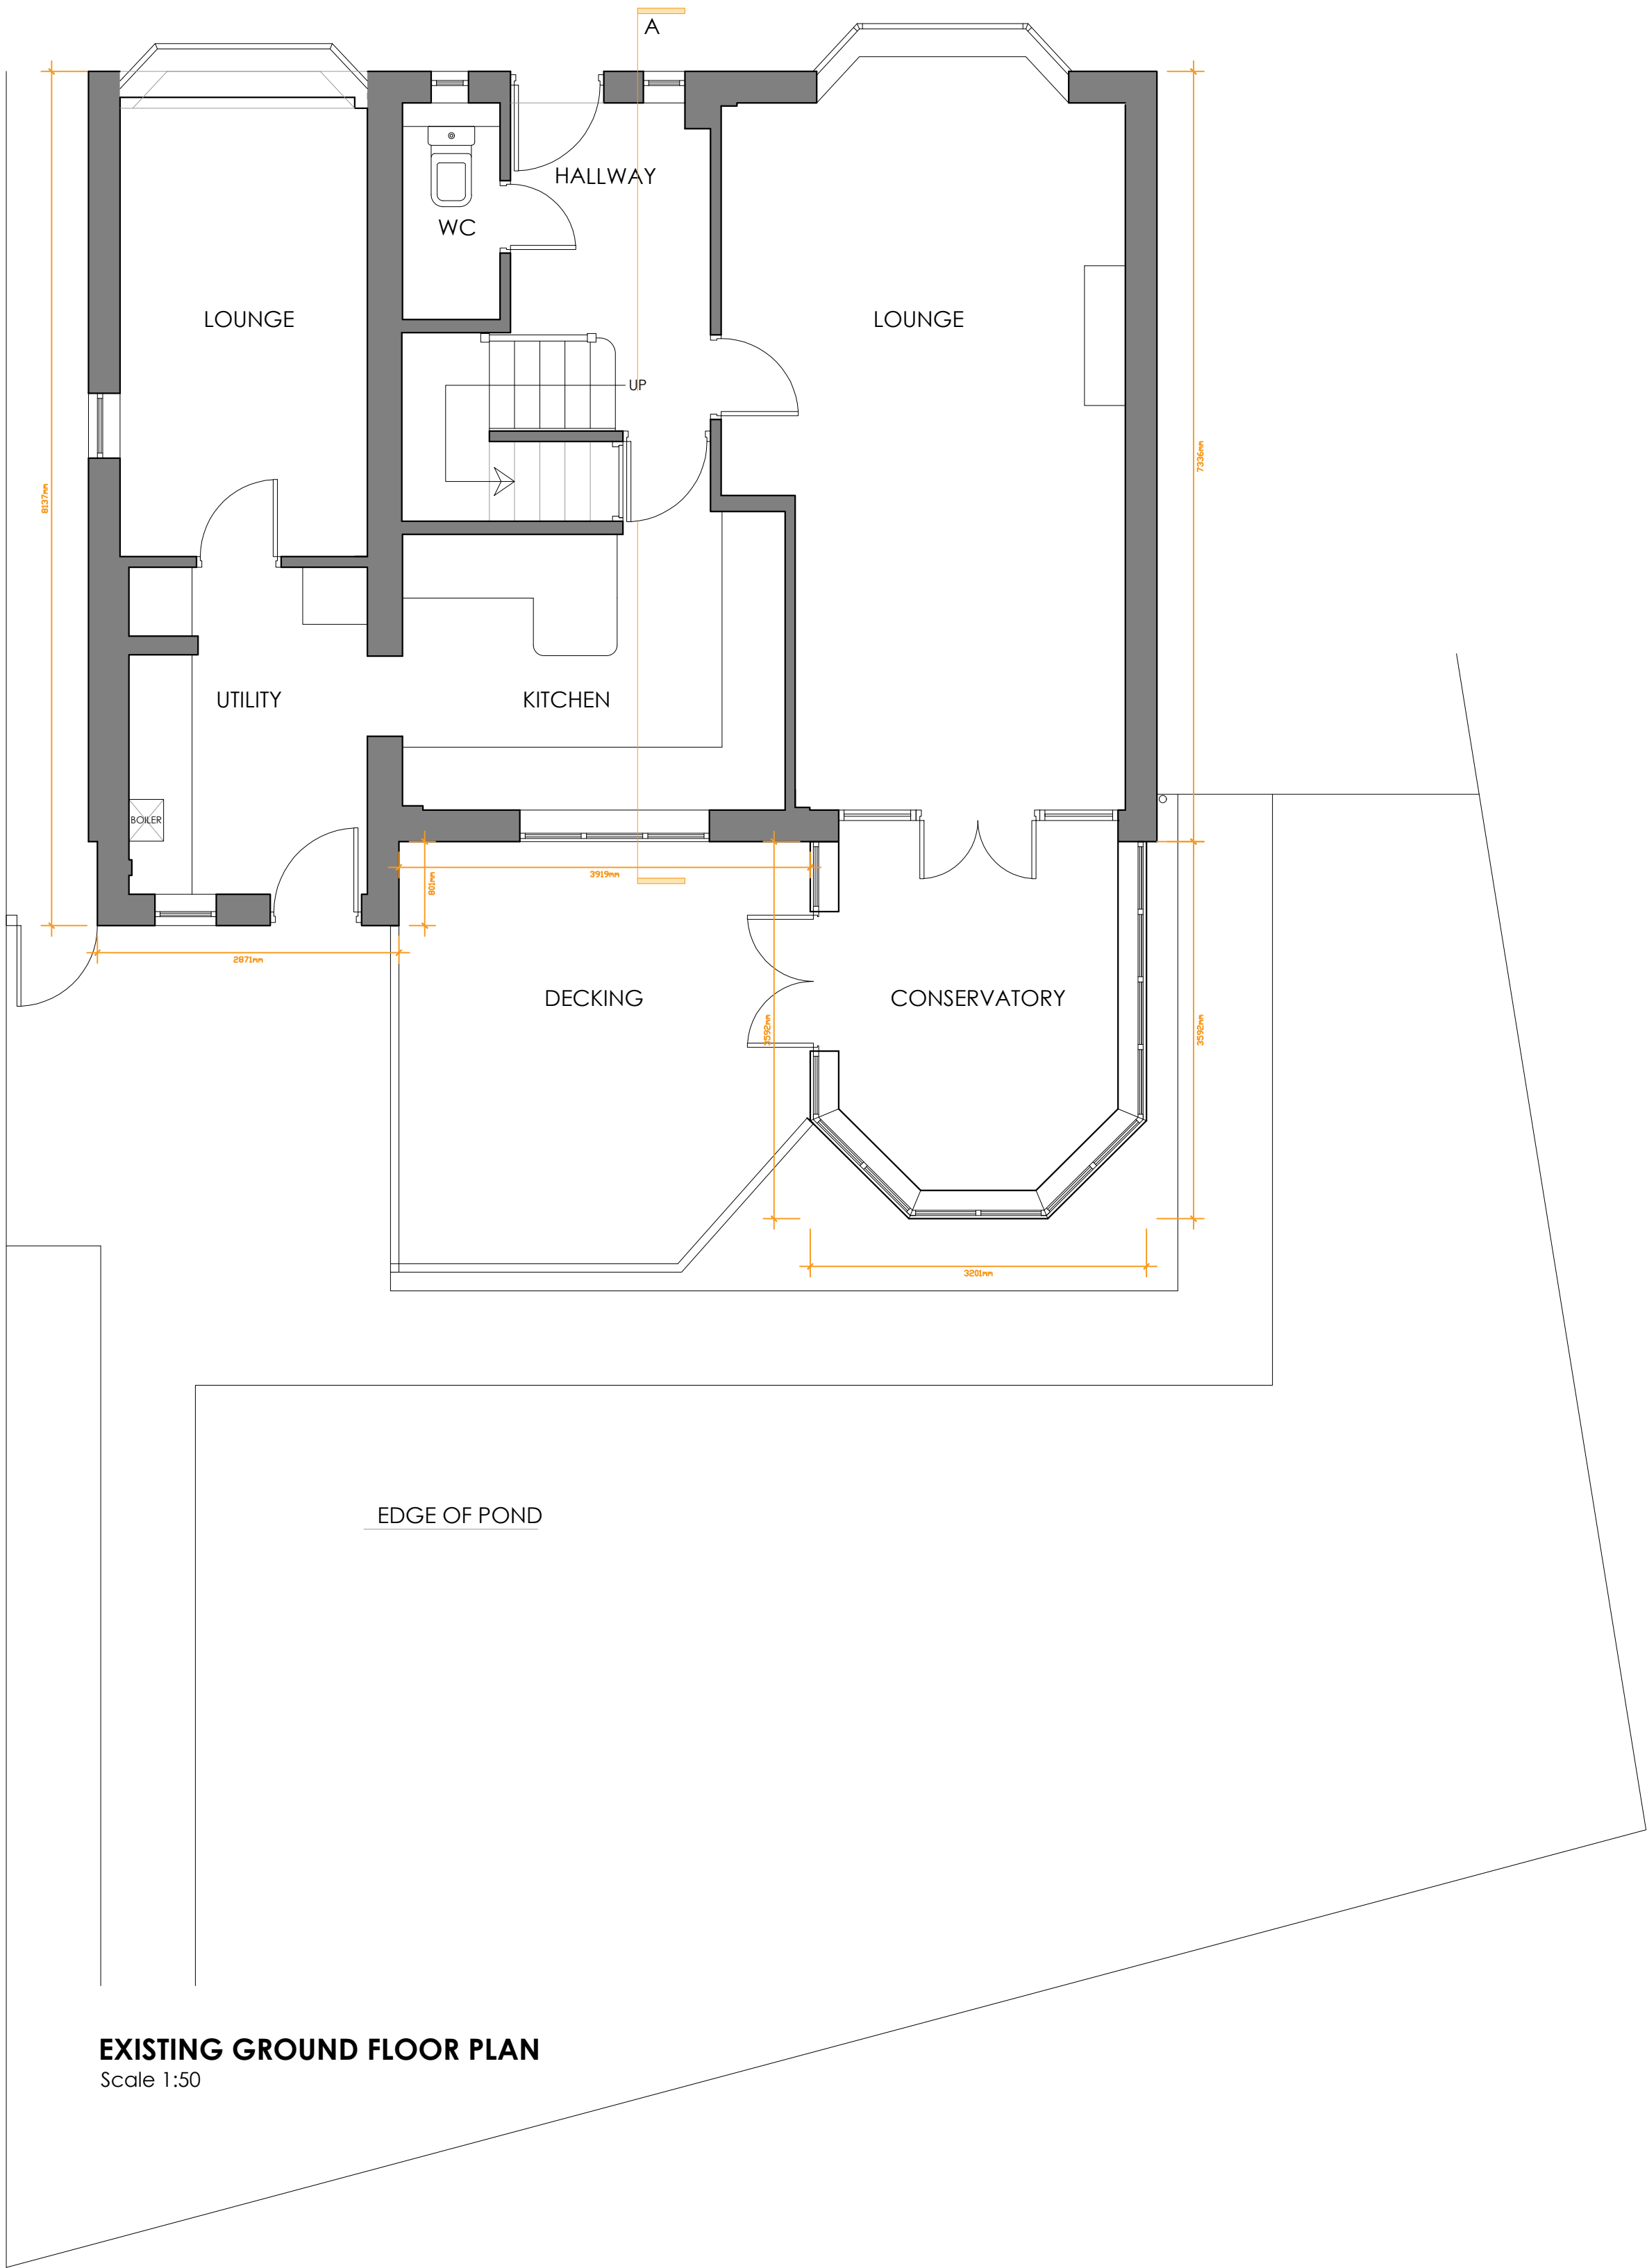


EXISTING GROUND FLOOR PLAN
Scale 1:50

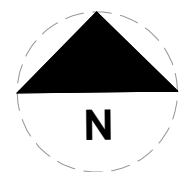


EXISTING REAR (SOUTH) ELEVATION
Scale 1:50

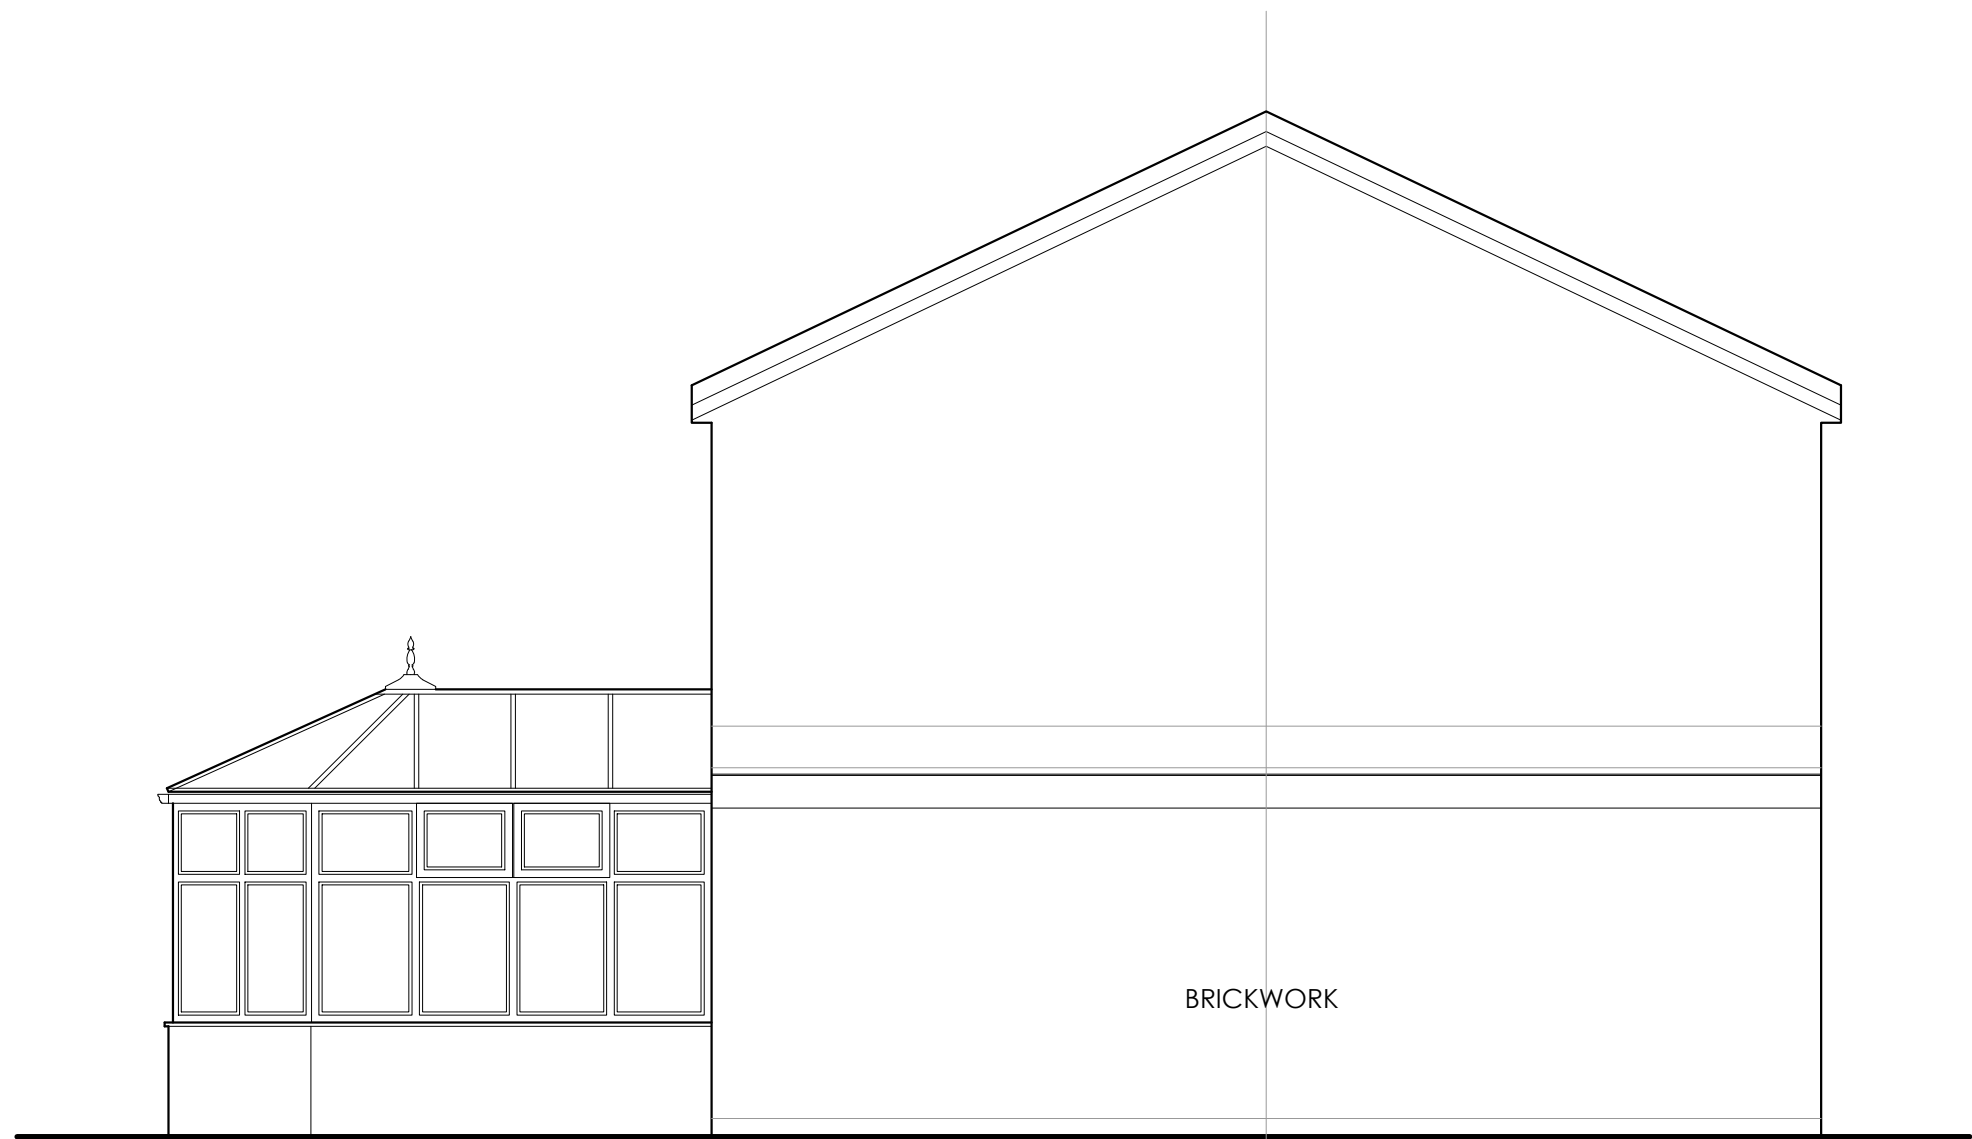

EXISTING SIDE (EAST) ELEVATION
Scale 1:50

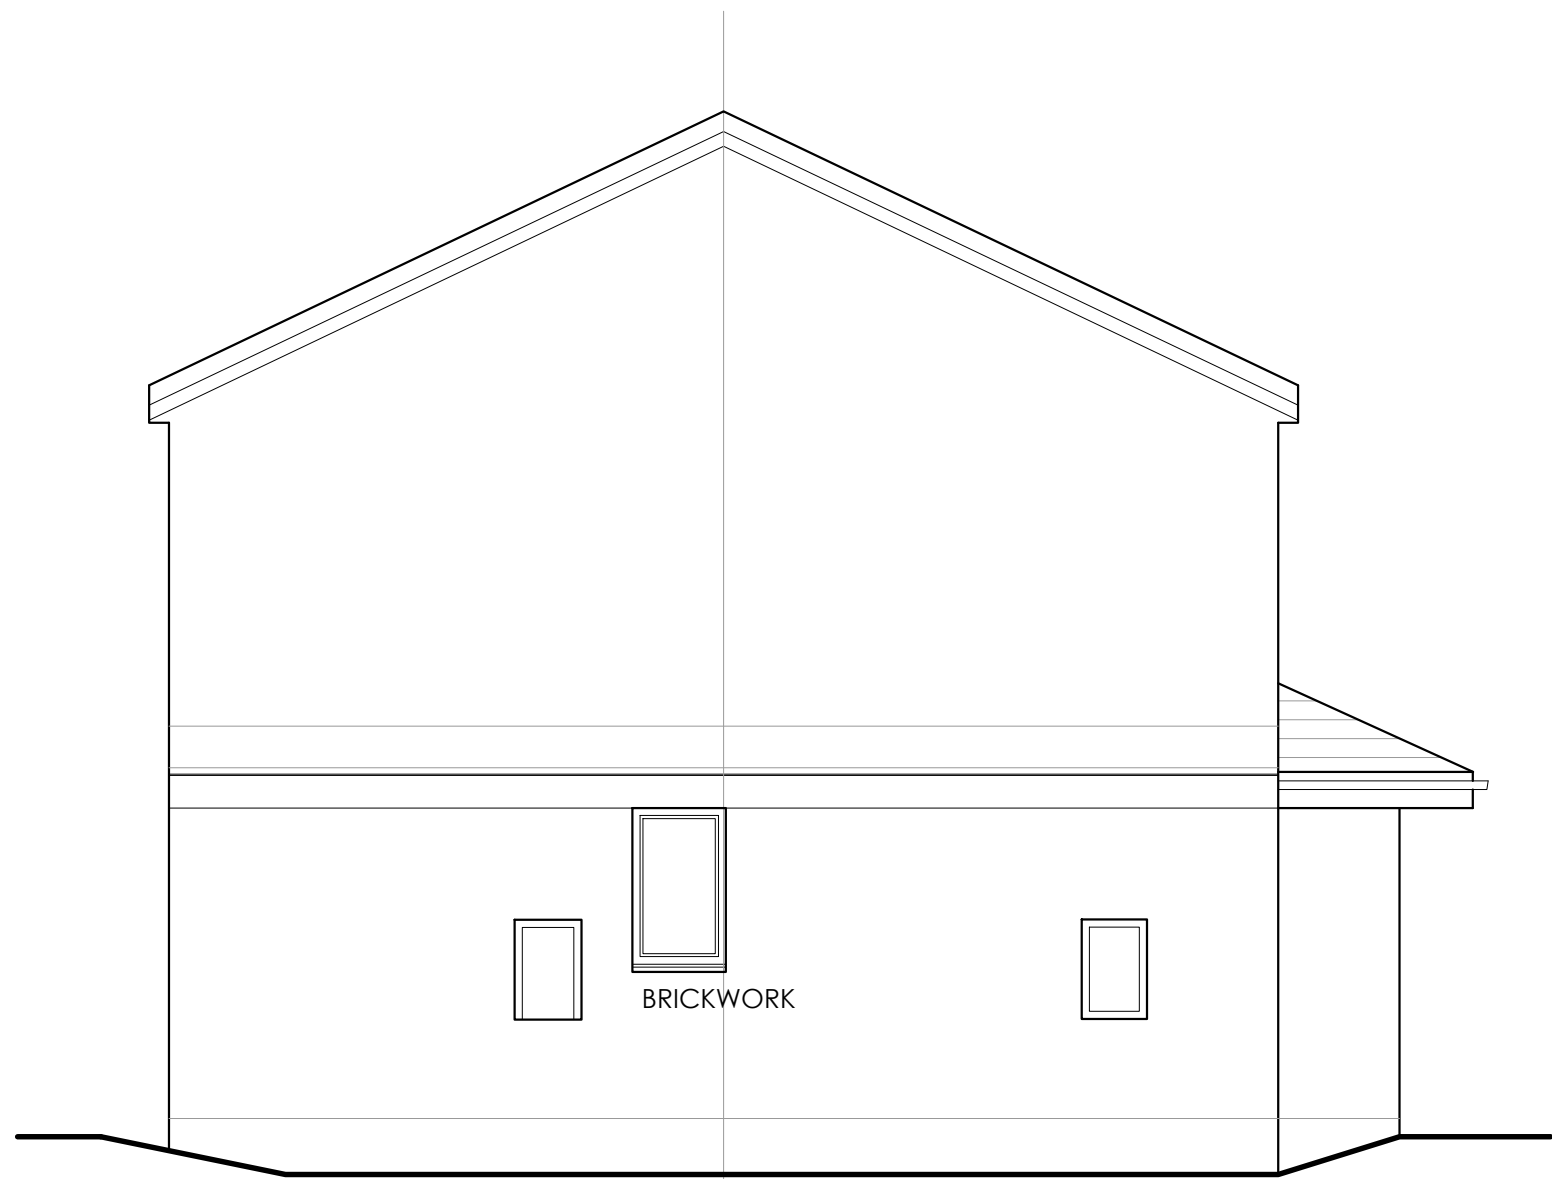

EXISTING SIDE (WEST) ELEVATION
Scale 1:50

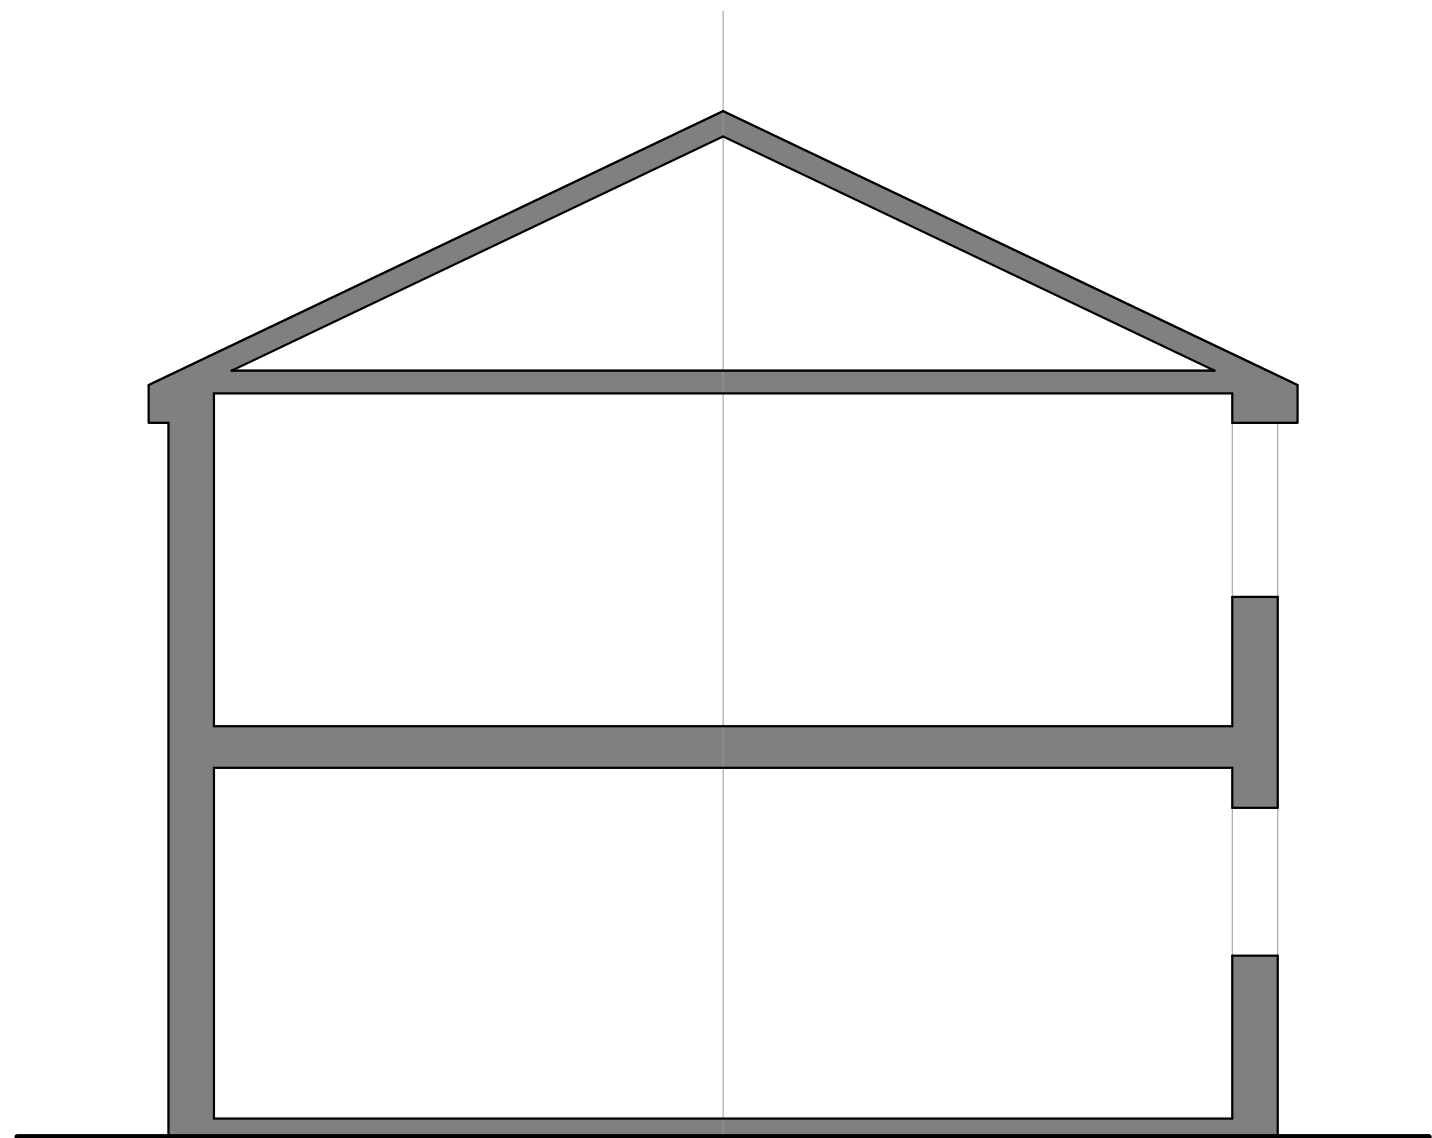

EXISTING SECTION A:A
Scale 1:50

Client Mr D Anderson		
Job Title Proposed Rear Extension at 7 Palmerston Close Ramsbottom Bury BL0 9YN		
Drawing Title Existing Plans, Elevations and Section		
Scale 1:50 @A1	Date OCT '23	Drawn TdM

