
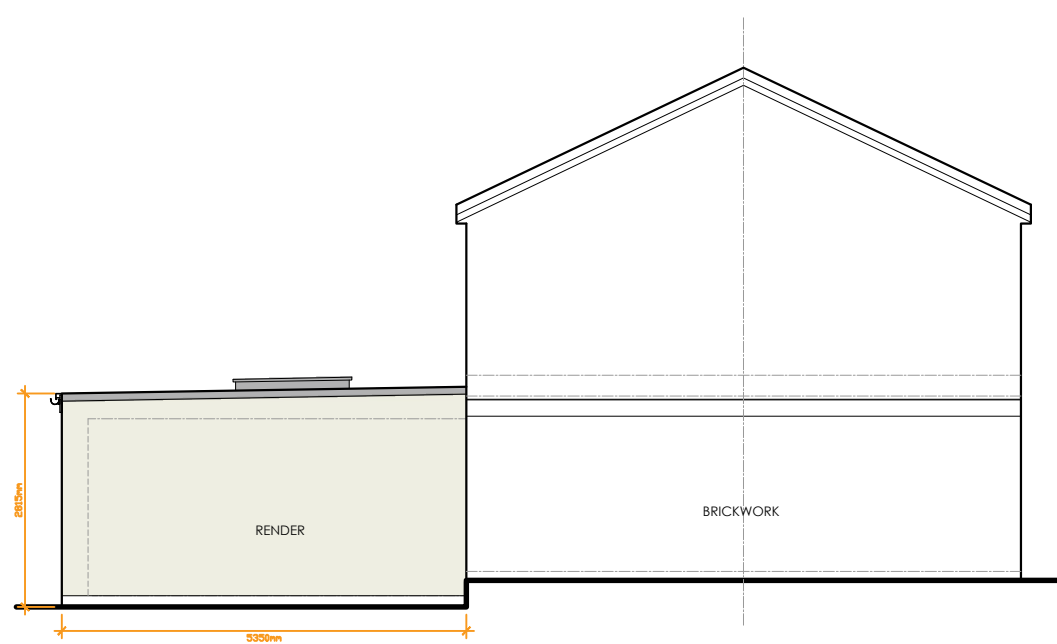


This drawing is to be read in conjunction with all relevant Architect, consultants' and specialists' drawings and specifications. The Architect is to be notified of any discrepancies before proceeding. Do not scale from this drawing. All dimensions and levels are to be checked on site. This drawing is subject to copyright. All work carried out before Planning and Building Permission has been granted is at the contractor's risk.

1:50 SCALE 0 1 2 3m


1:100 SCALE 0 2 4 6m

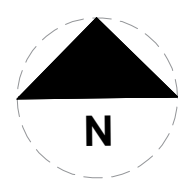


PROPOSED SIDE (EAST) ELEVATION -
(Option 01) Scale 1:100




PROPOSED SIDE (SOUTH) ELEVATION -
(Option 01) Scale 1:100

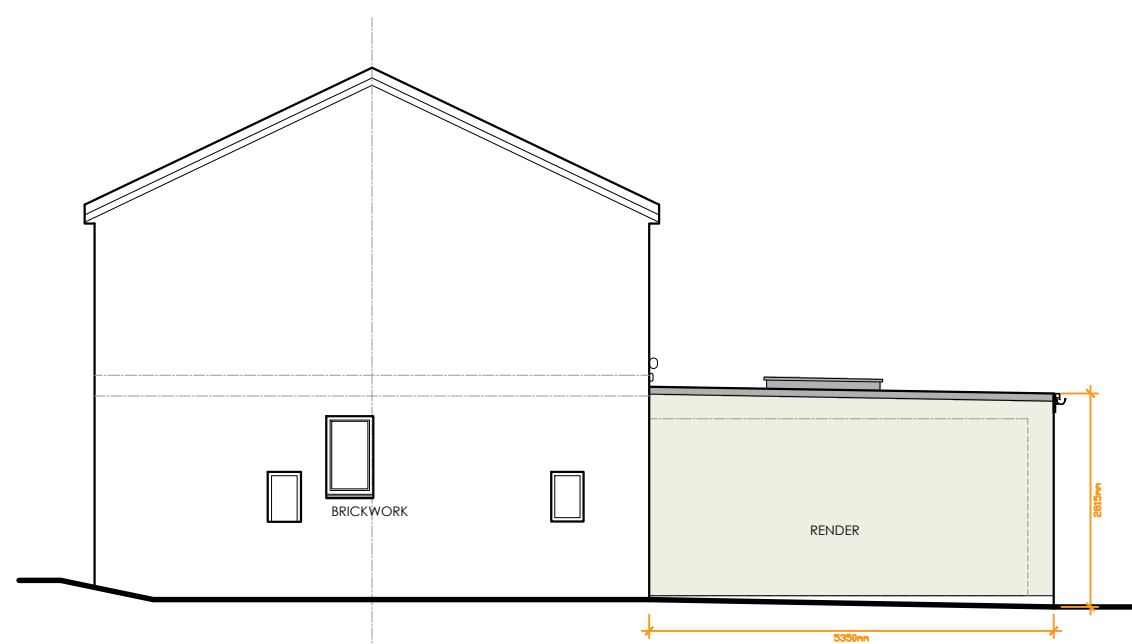

PROPOSED SIDE (WEST) ELEVATION -
(Option 01) Scale 1:100

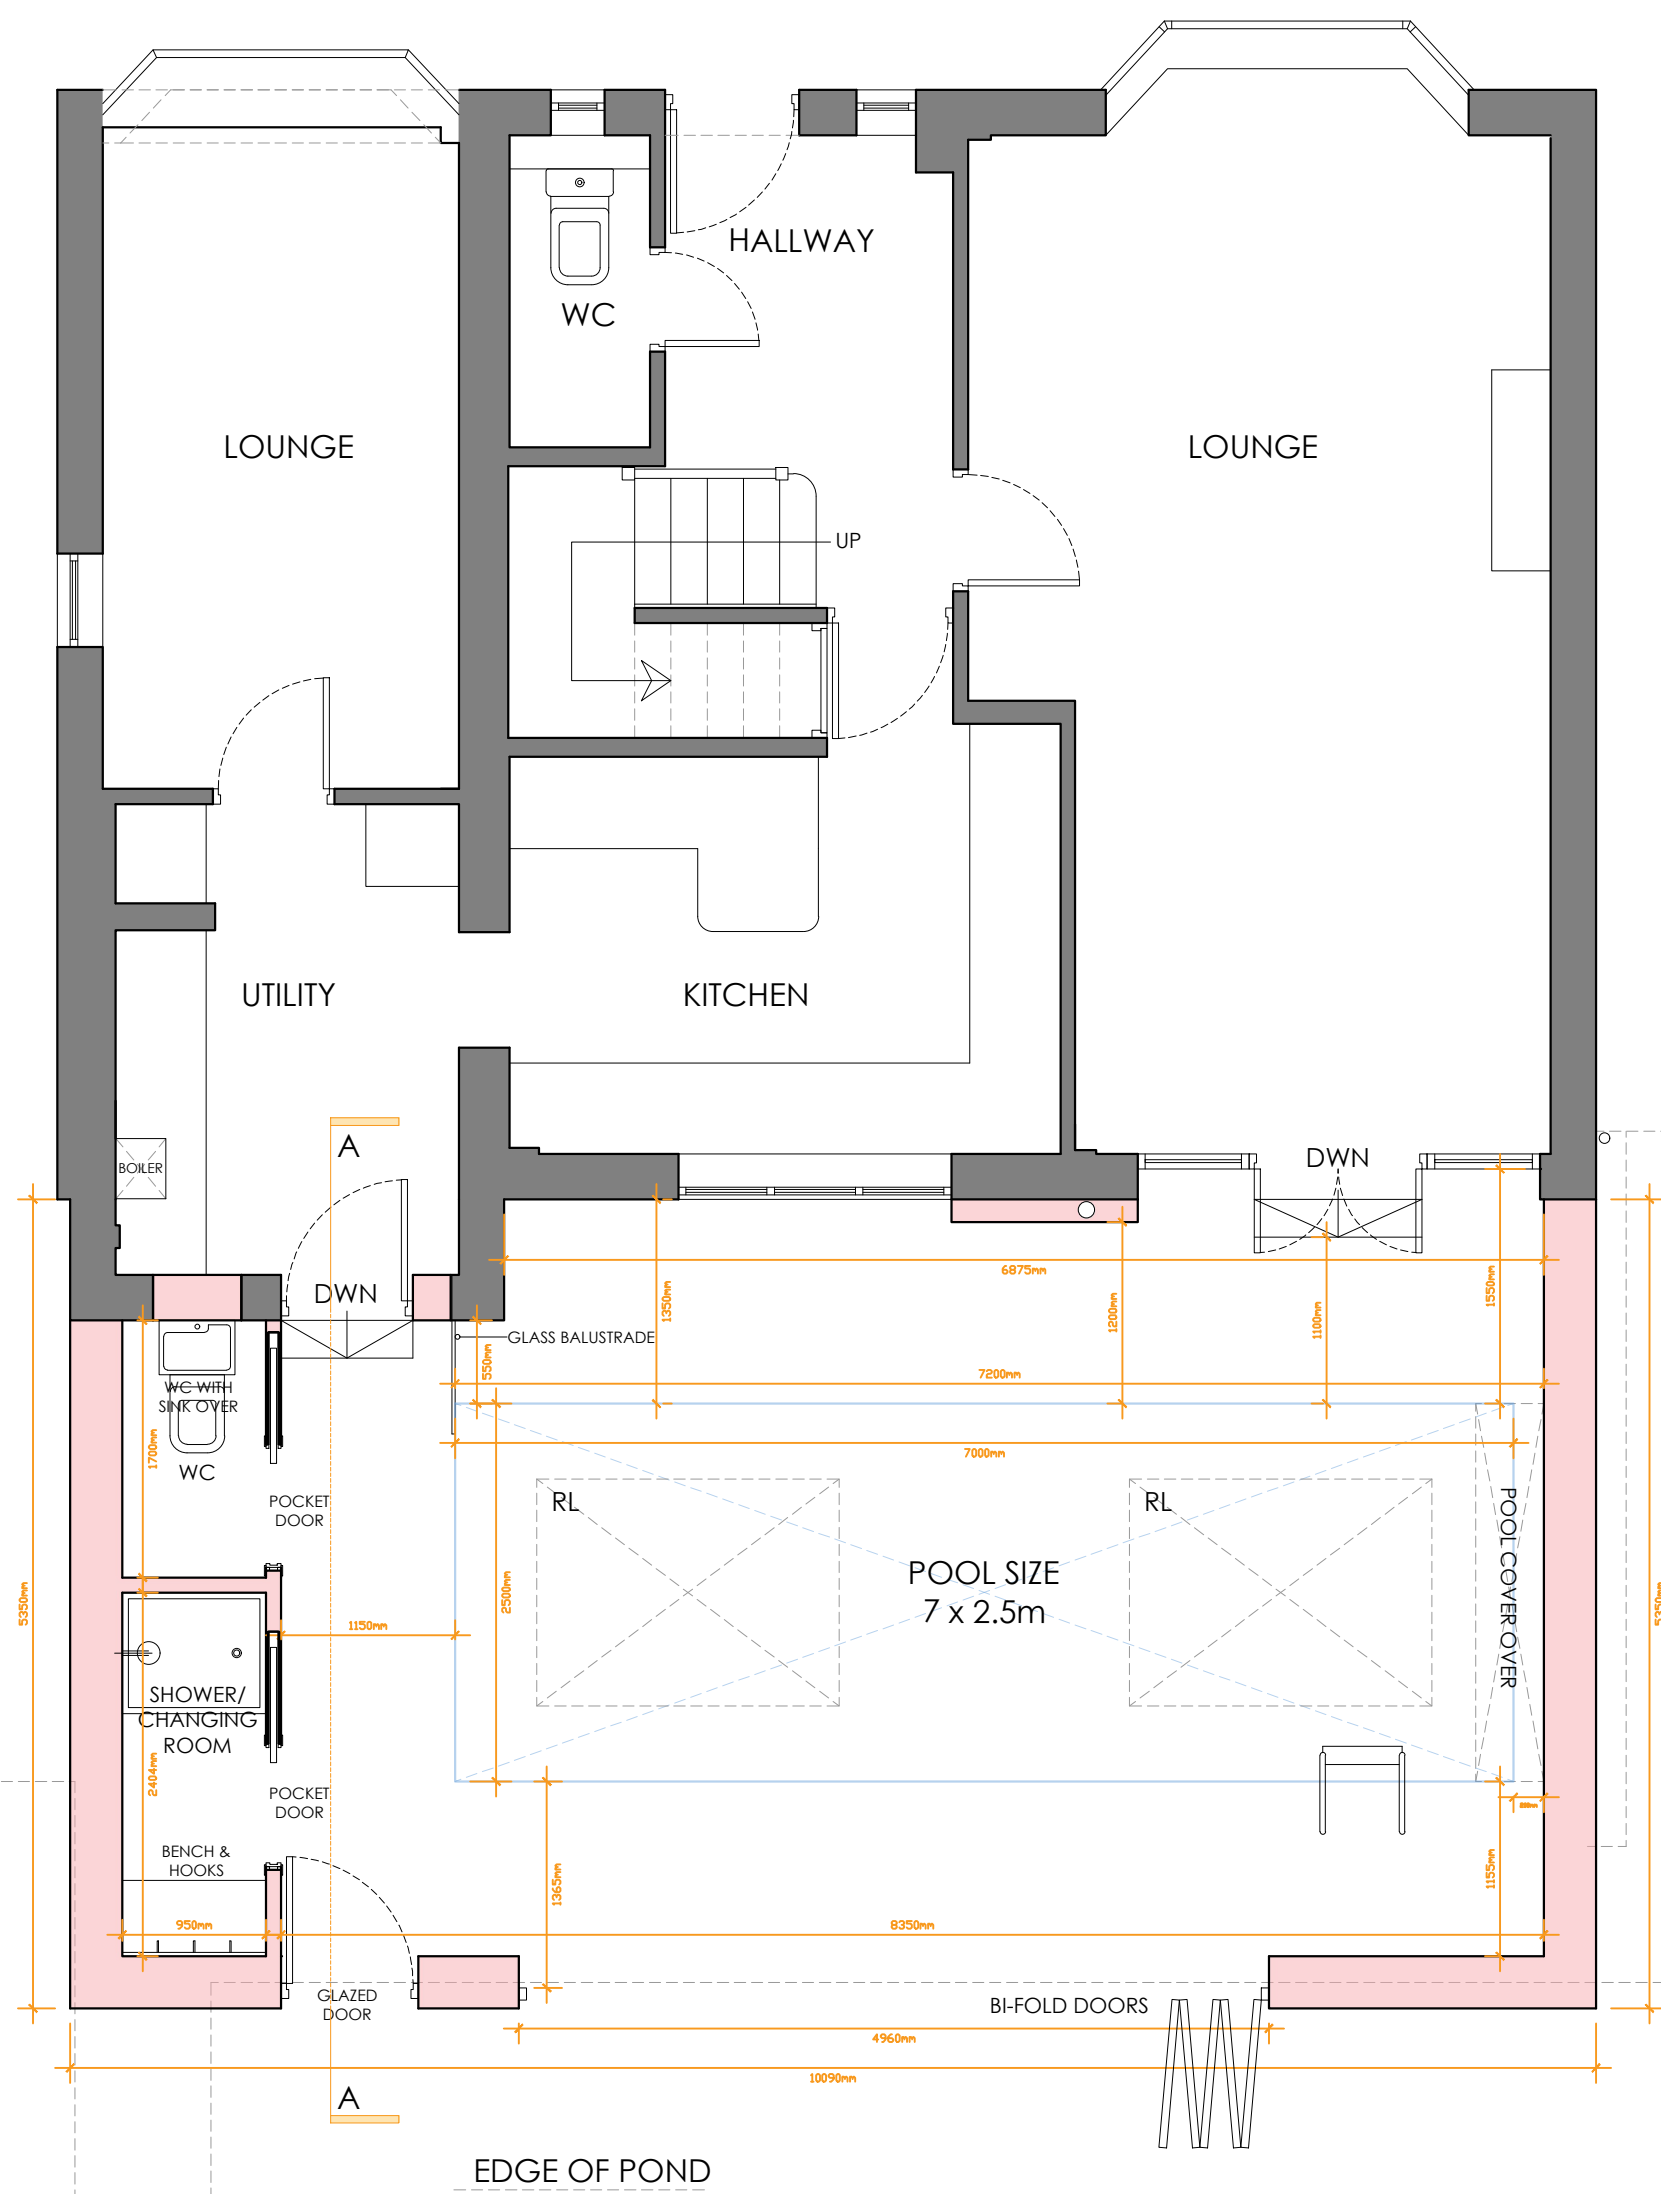

PROPOSED GROUND FLOOR PLAN -
(Option 01) Scale 1:50

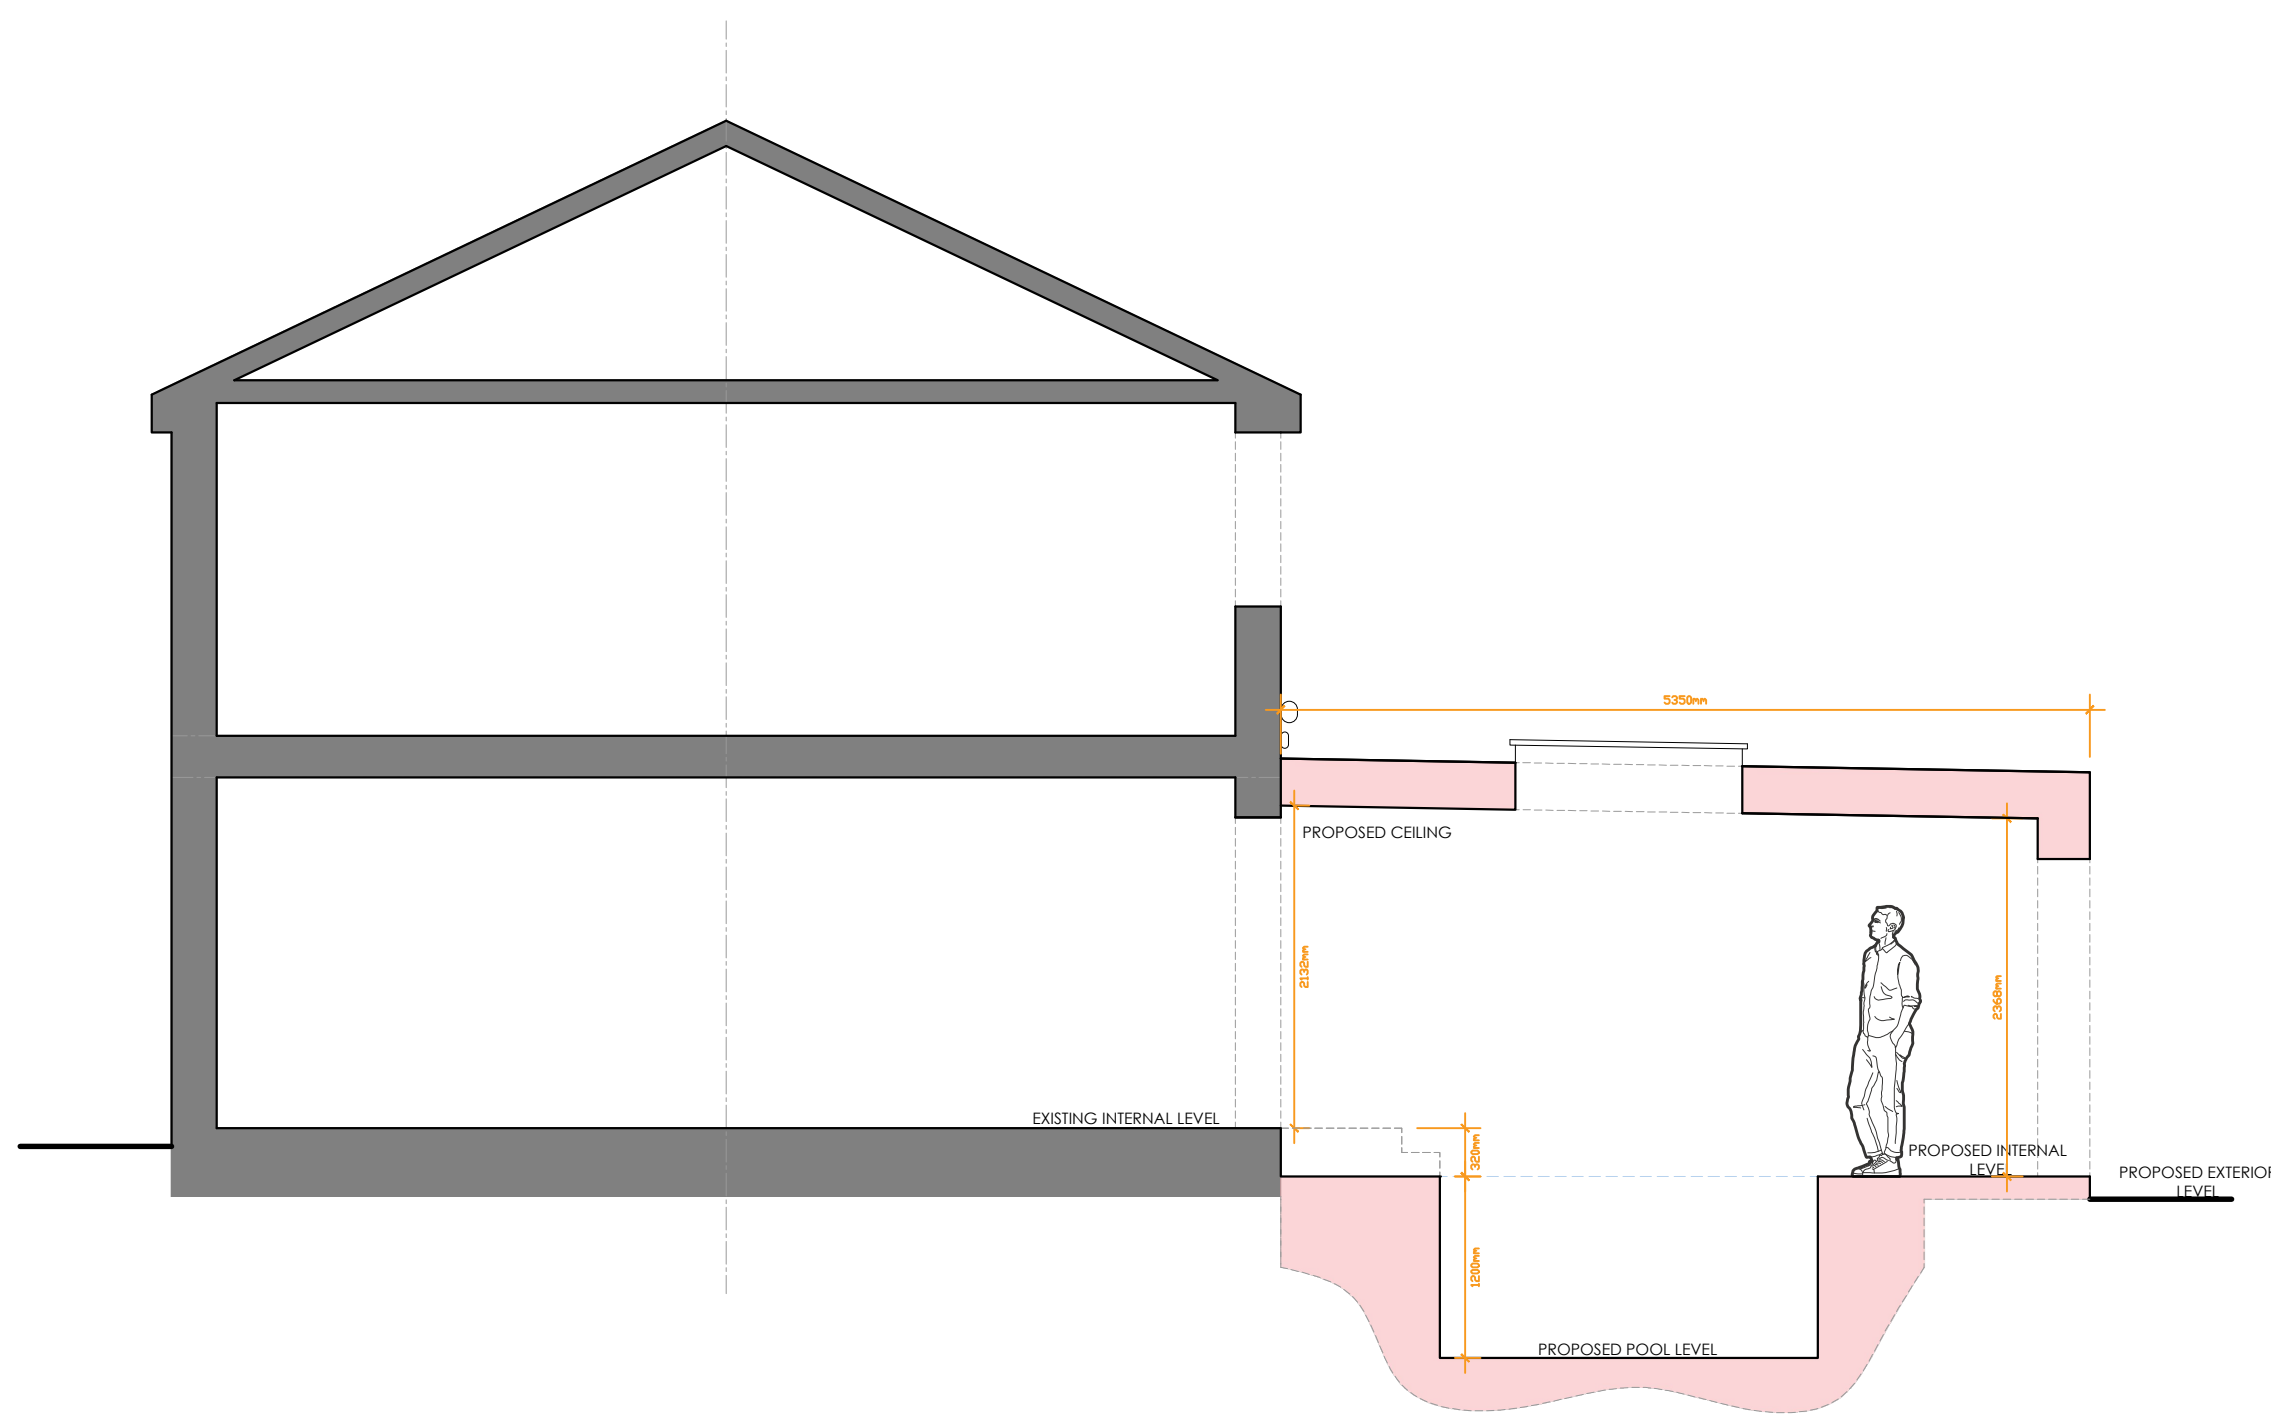

PROPOSED SECTION A:A -
(Option 01) Scale 1:50

B	TDM	AMENDED AFTER CLIENT COMMENTS.	13.11.2023
A	TDM	AMENDED AFTER CLIENT COMMENTS.	08.11.2023

no. by revision date

Client
Mr Anderson

Job Title
Proposed Rear Extension at
7 Palmerston Close
Ramsbottom
Bury
BL0 9YN

Drawing Title
Proposed Plans, Elevations
and Section - Option 01.

Scale Date Drawn
Various @A1 NOV '23 TdM

spa
SUNDERLAND PEACOCK & ASSOCIATES LTD.
HAZELMER, PAULICO ROAD, CLITHEROE
LANCASHIRE, BB7 2AG
T 01200 423178 F 01200 427328
E info@sunderlandpeacock.com
www.sunderlandpeacock.com



6972 -P01B