


This drawing is to be read in conjunction with all relevant Architect, consultants' and specialists' drawings and specifications. The Architect is to be notified of any discrepancies before proceeding. Do not scale from this drawing. All dimensions and levels are to be checked on site. This drawing is subject to copyright. All work carried out before Planning and Building Permission has been granted is at the contractor/clients risk.

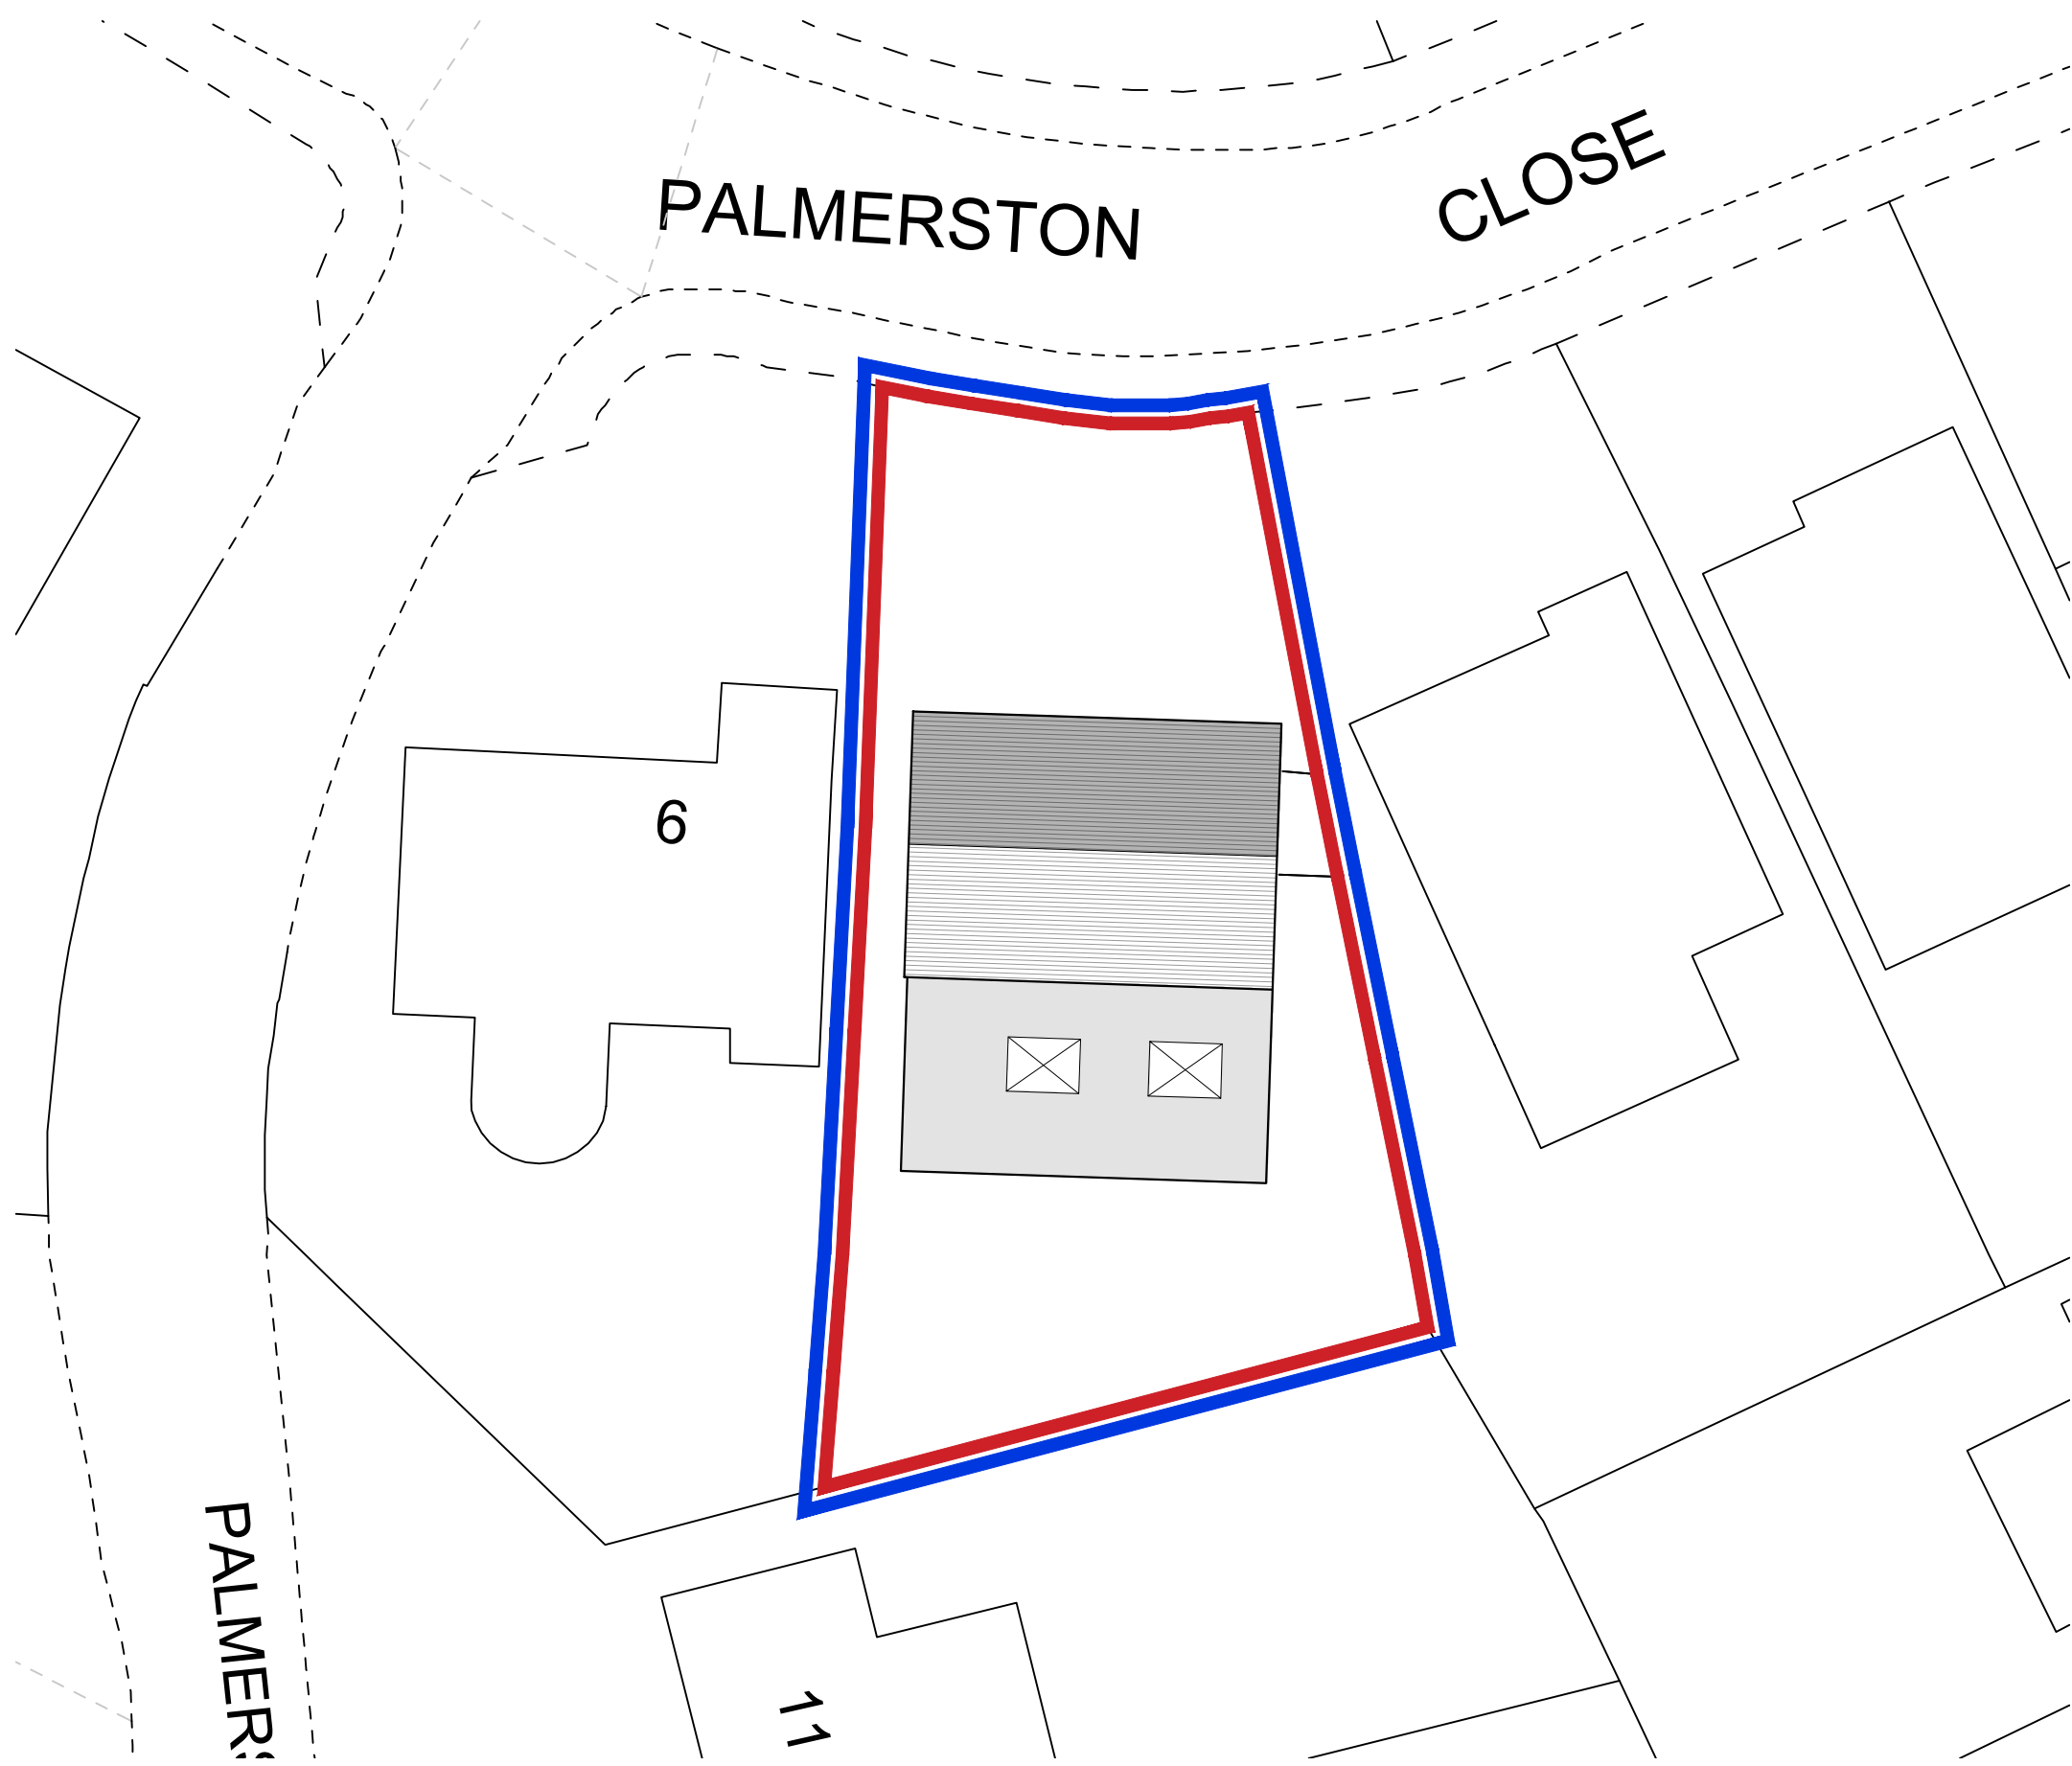

Client  
Mr D Anderson

Job Title  
Proposed Rear Extension at  
7 Palmerston Close  
Ramsbottom  
Bury  
BL0 9YN

Drawing Title  
Proposed Site Plan

|                    |                 |              |
|--------------------|-----------------|--------------|
| Scale<br>1:200 @A3 | Date<br>OCT '23 | Drawn<br>TdM |
|--------------------|-----------------|--------------|



**SUNDERLAND PEACOCK & ASSOCIATES LTD.**  
HAZELMERE, PIMLICO ROAD, CLITHEROE  
LANCASHIRE, BB7 2AG  
T 01200 423178 F 01200 427328  
E info@sunderlandpeacock.com  
www.sunderlandpeacock.com



6972 -S02