


Ground Floor Plans @ 1:100

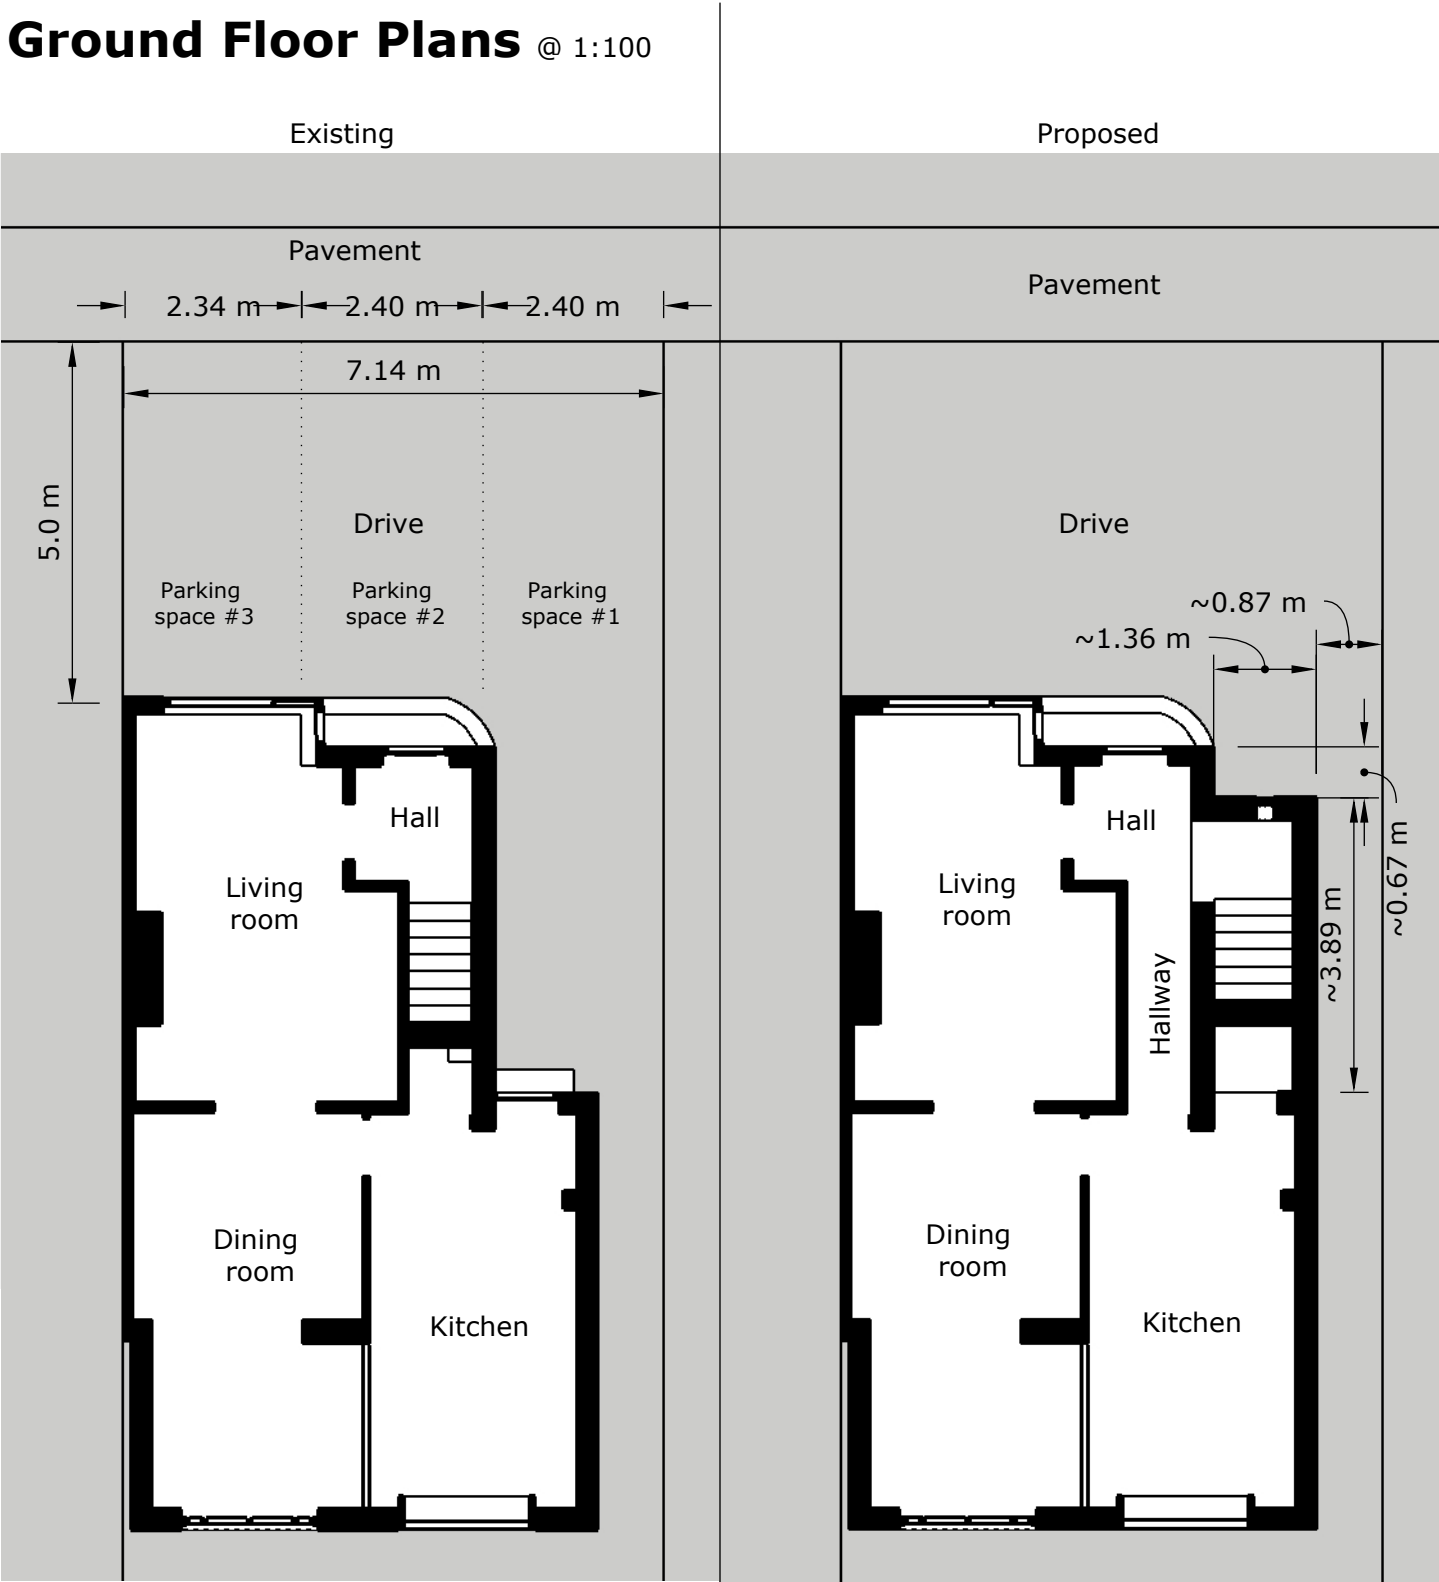

Drawing Title	Ground Floor Plans	Drawing No	23HOLC-09
Project	23 Holcombe Avenue, Bury	Revision	P02
Client	Mr I Smith	Date	17th November 2023