




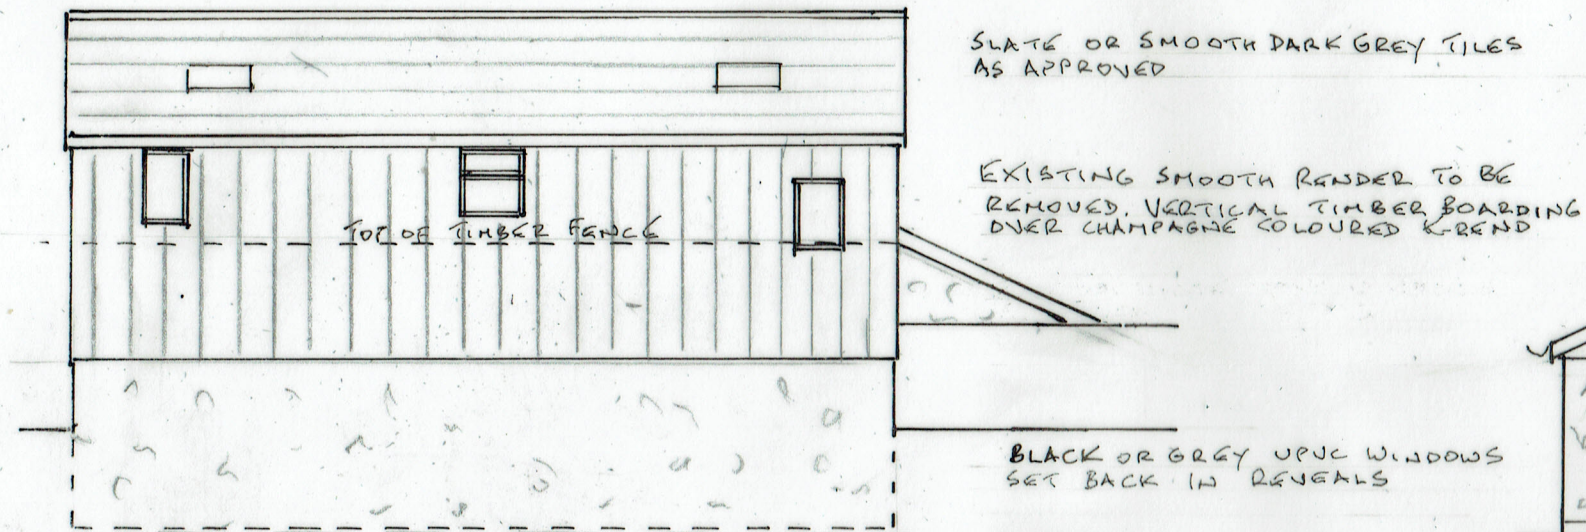


NORTH ELEVATION

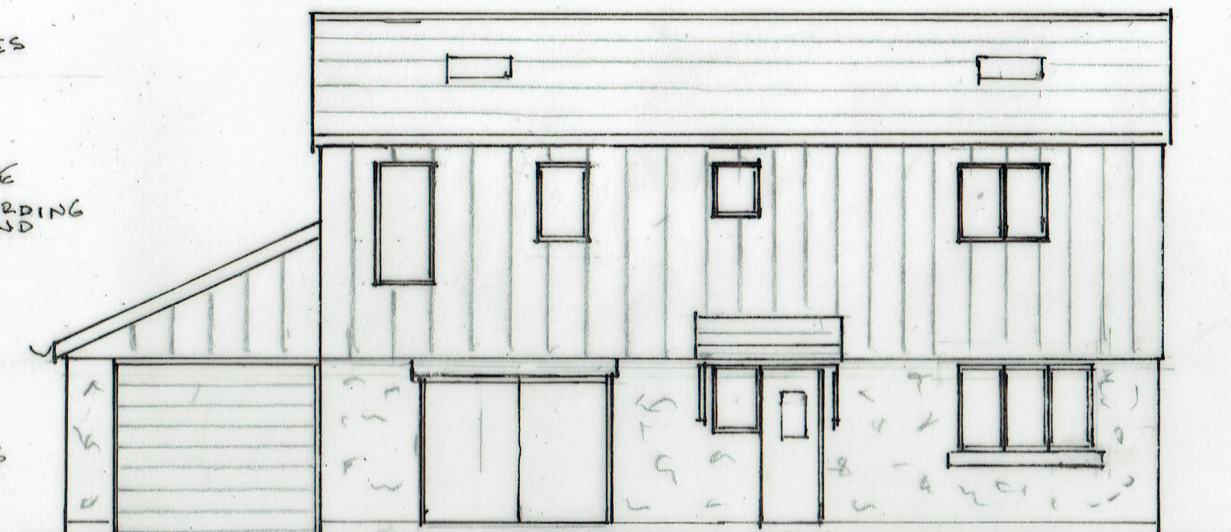

SOUTH ELEVATION

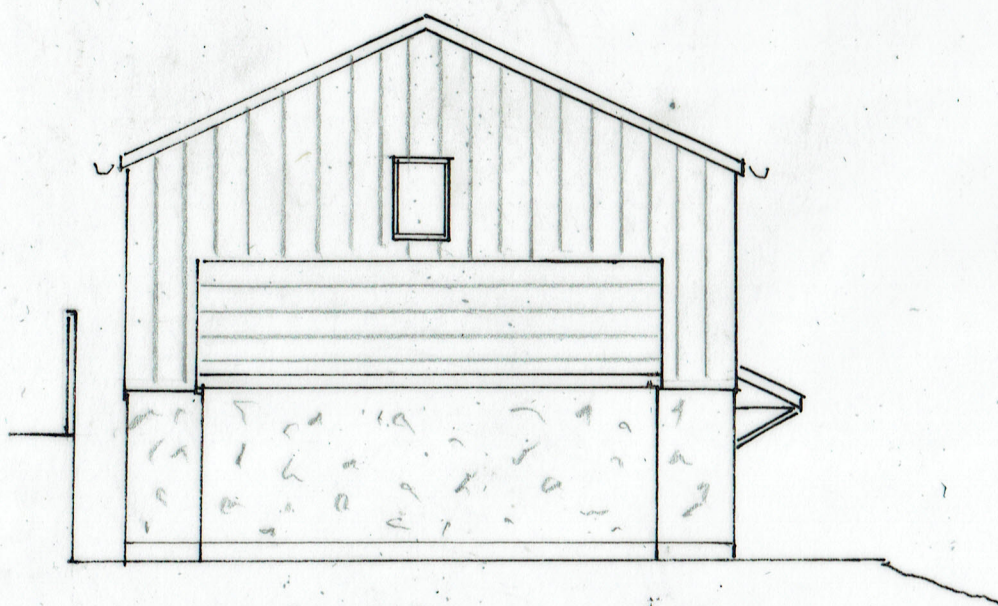

WEST ELEVATION

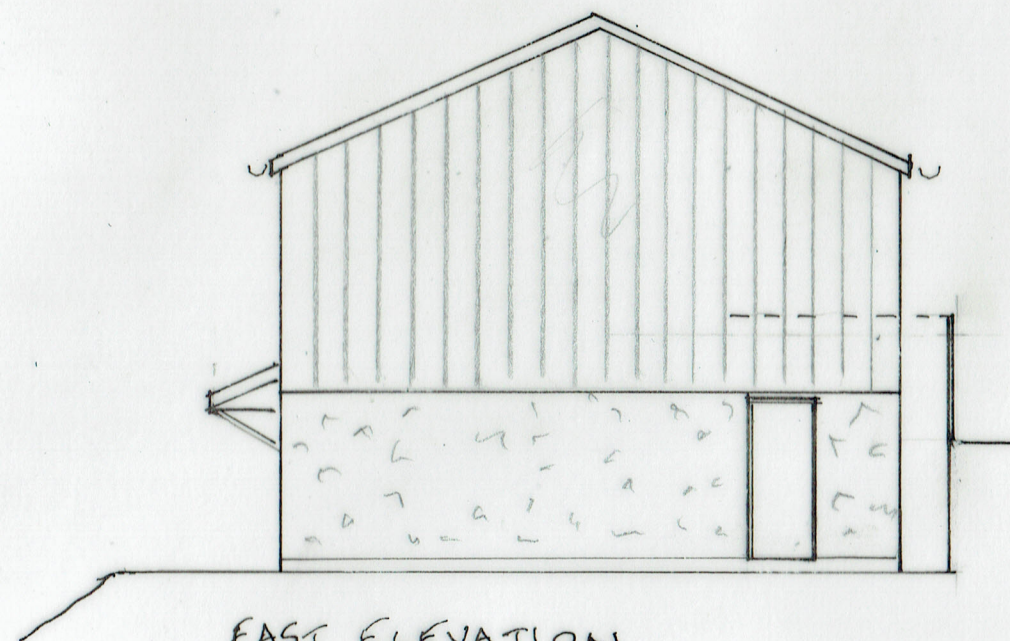

EAST ELEVATION

6C PROPOSED ELEVATIONS

METRES
0 1 2 3 4 5
SCALE 1:100 @ A3

04/07/2023

16/248/06C

CONVERSION OF BARN TO DWELLING
LOE FARM, REDISHER LANE, RAMSBOTTOM BL8 4HX