



The contractor must verify all dimensions on site before commencing any work. If this drawing exceeds the quantities taken in any way Northedge Architecture are to be informed before the work is initiated.


Do not scale off this drawing.
Drawings are based on Ordnance Survey - design and drawing content is subject to detailed Site Survey, Structural Survey, Site Investigations, Planning and Statutory Requirements and Approvals. This drawing is not to be re produced without express permission of the architect. This drawing and all associated designs indicated remain the copyright of the architect.
Northedge Architecture Copyright.

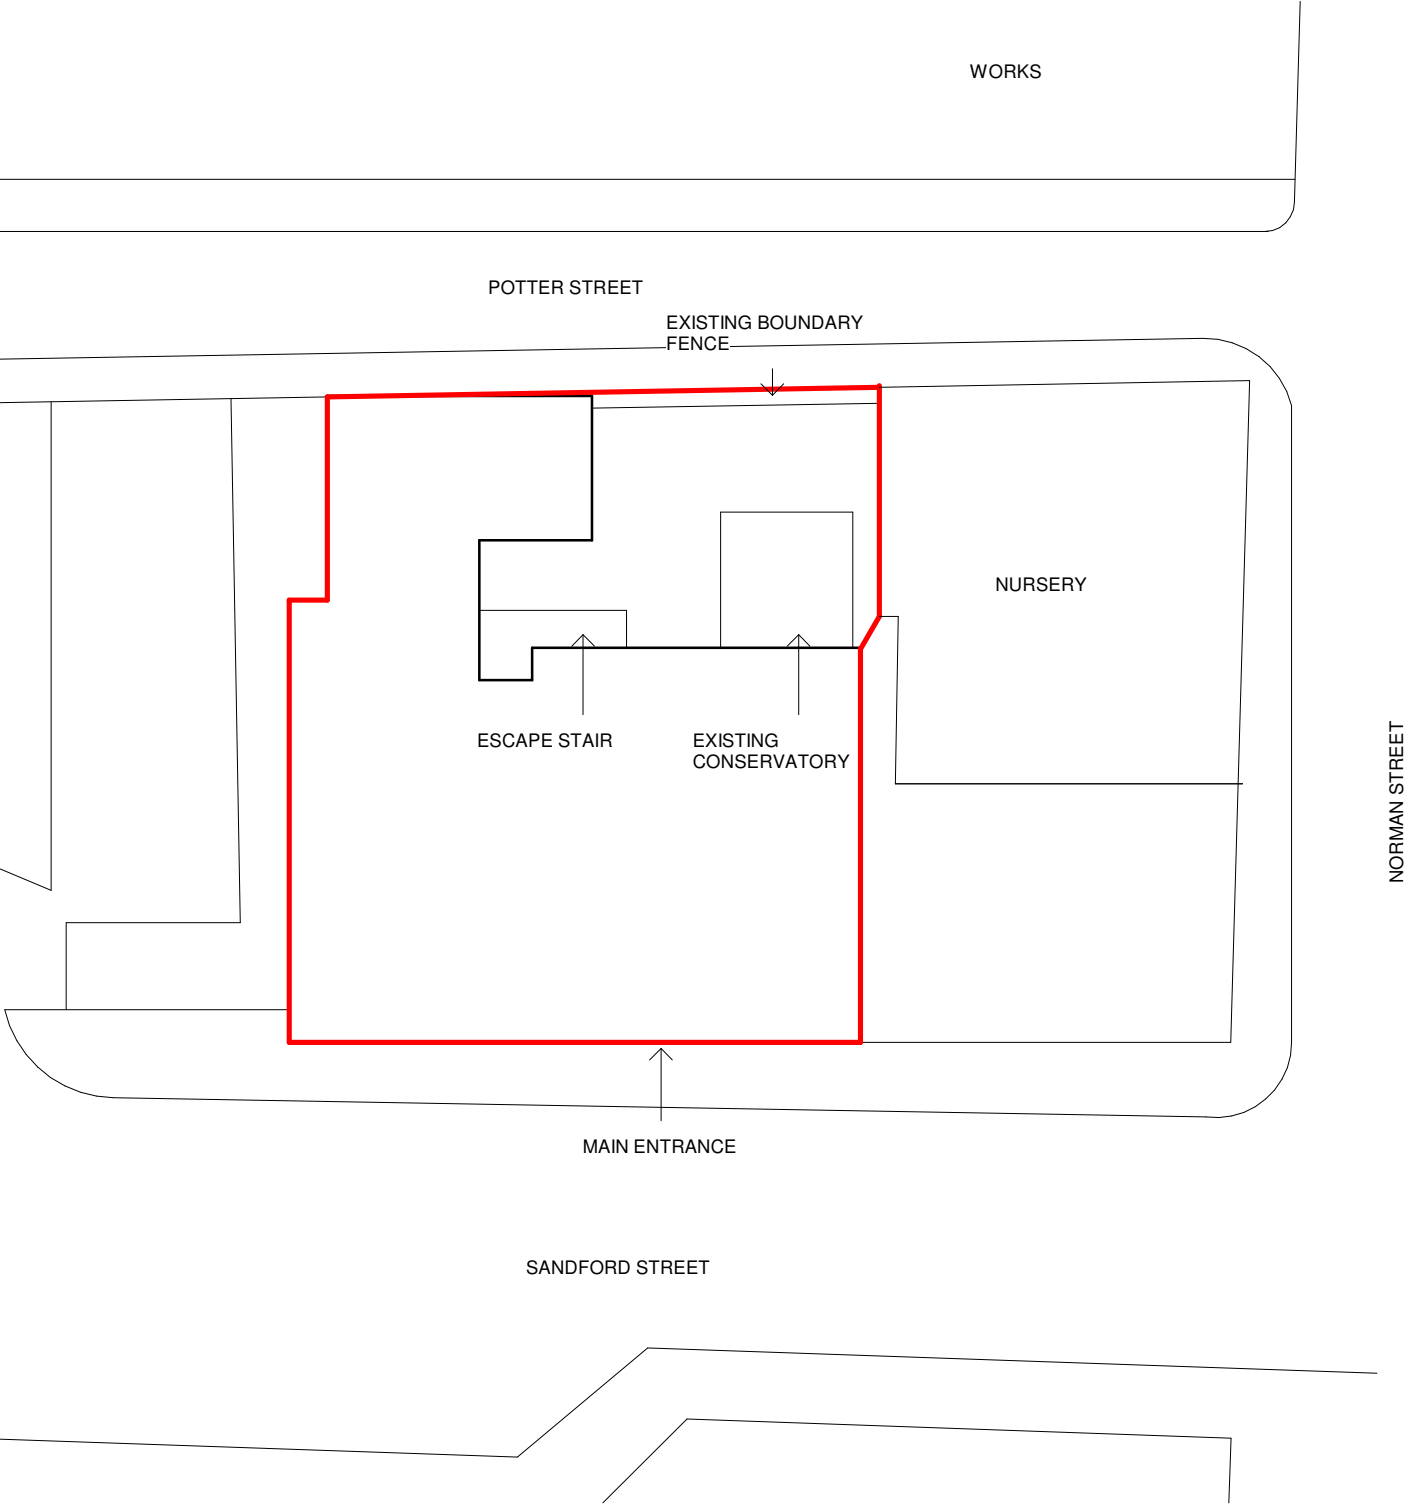


Existing Site Plan
1 : 200

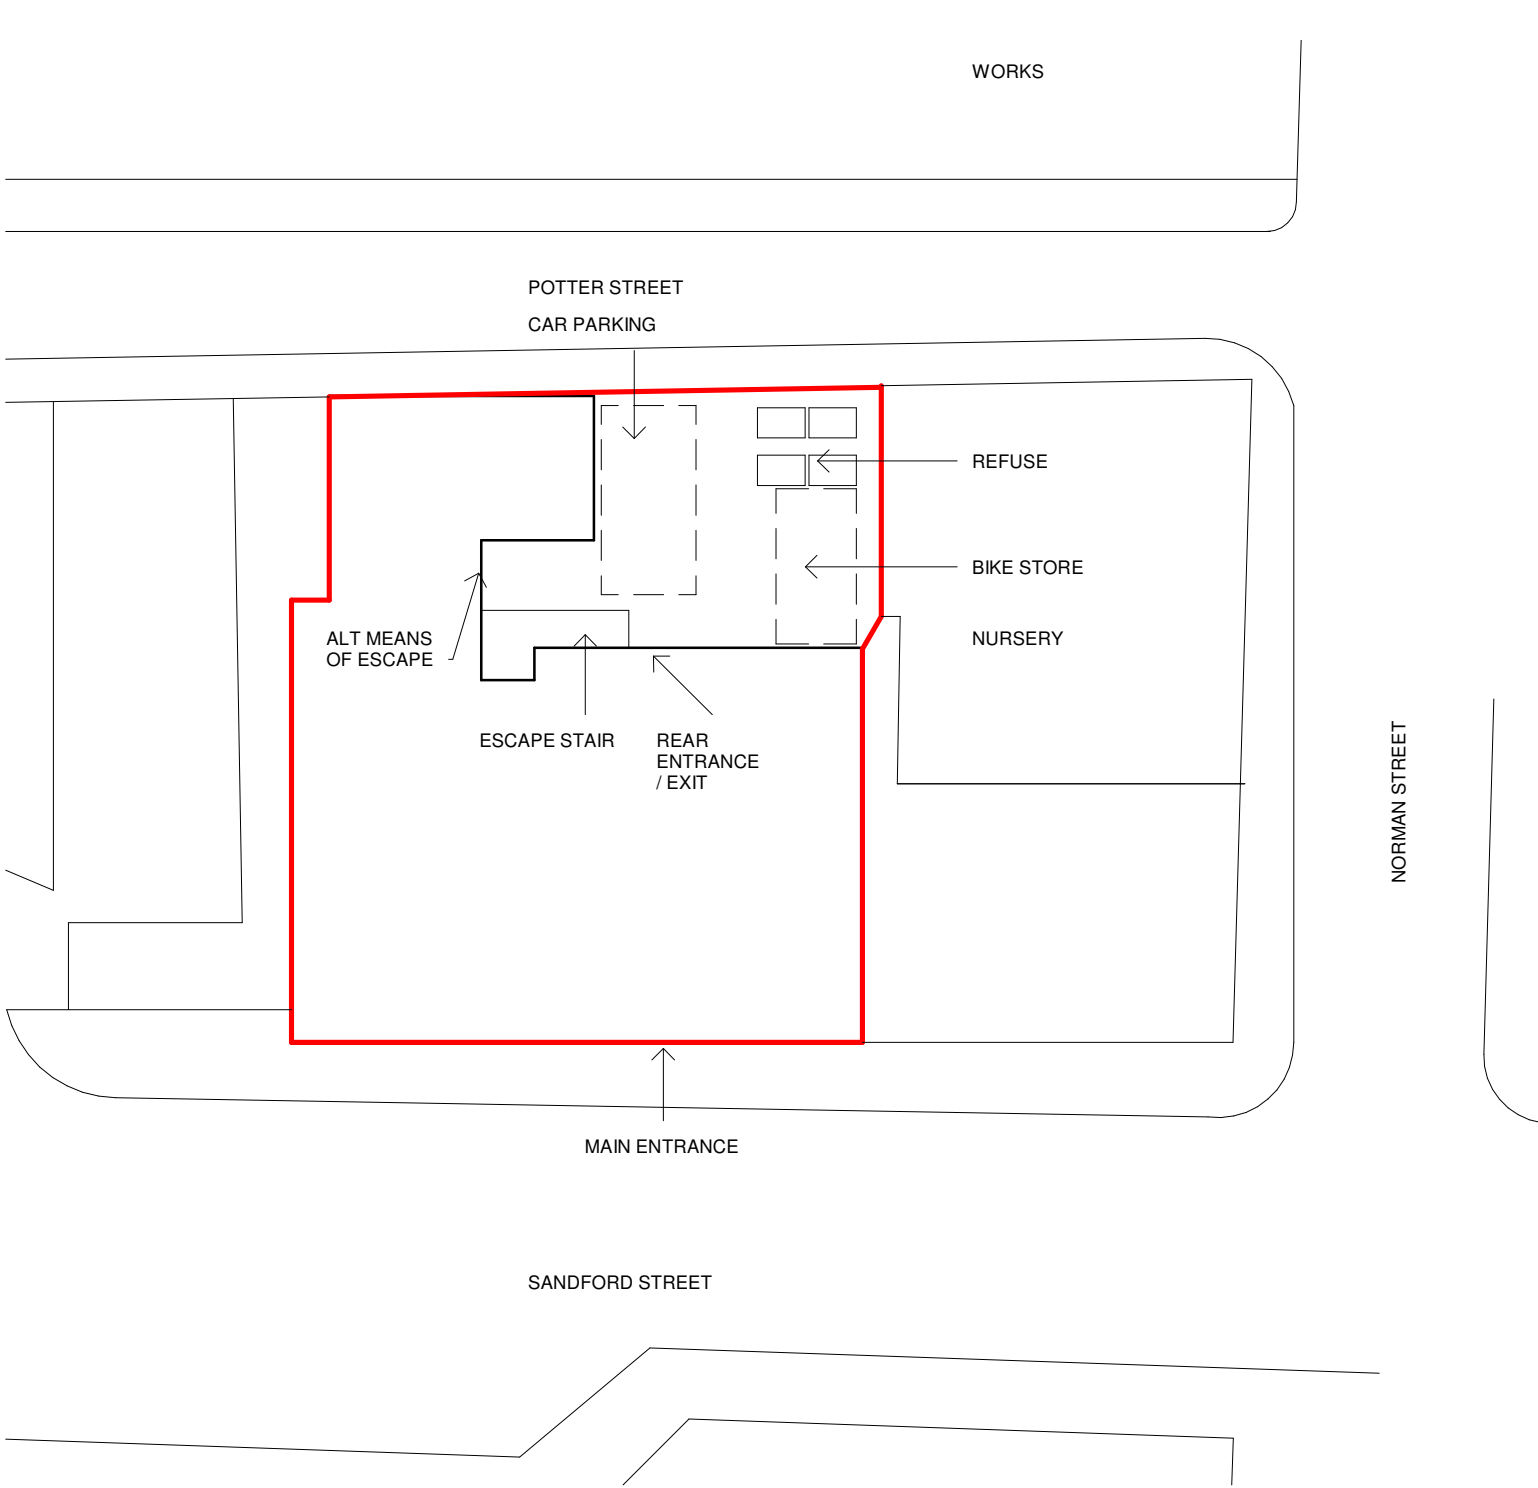


Proposed Site Plan
1 : 200

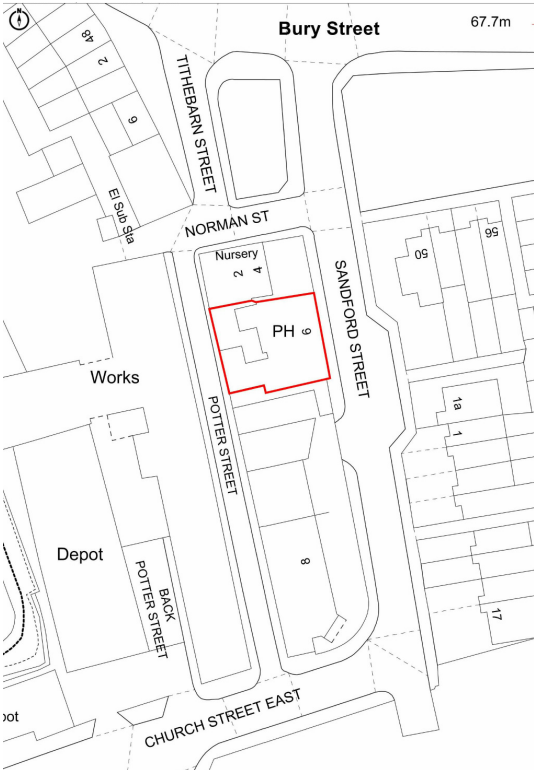

Site Location Plan
1:1250

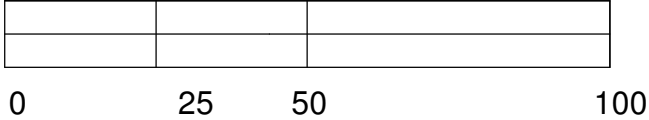

SCALE BAR 1:1250

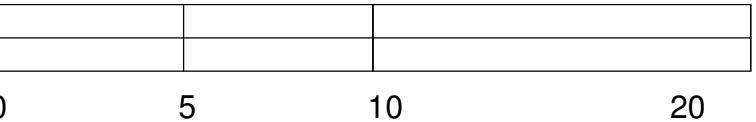

SCALE BAR 1:200

Rev:	Description:	Issue Date:

Project:
**6 Sandford Street,
Radcliffe**

Drawing Title:
Site Location and Block Plan

Scale: As indicated@A2 Status: Concept

Drawing Number: 20-60-20-000 Revision: