



Proposed Elevations @1:50

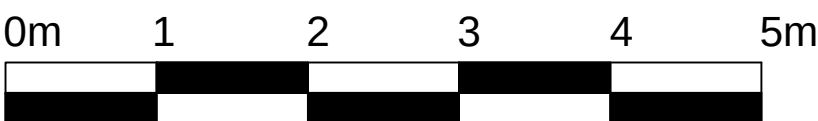

- NOTES
- This drawing is copyright. No unauthorised copying of drawing without the express permission of the architect.
 - Do not scale from prints. Use figure dimensions only.
 - Contractors to check all dimensions on site prior to commencement of works.
 - All works to be carried out in accordance with current statutory Health and Safety Regulations.
 - This drawing is to be read in conjunction with all relevant consultants' and / or specialists' drawings / documents and any discrepancies or variations are to be notified to the architect before affected work commences.

REV.	AMENDMENTS	DATE
Rev A	Dimensions added	22-04-04
Rev B	Ridge Height, front and rear eaves height all reduced. Windows at front, side and rear altered. Dormer reduced and Balcony removed.	22-10-19


Proposed North Elevation

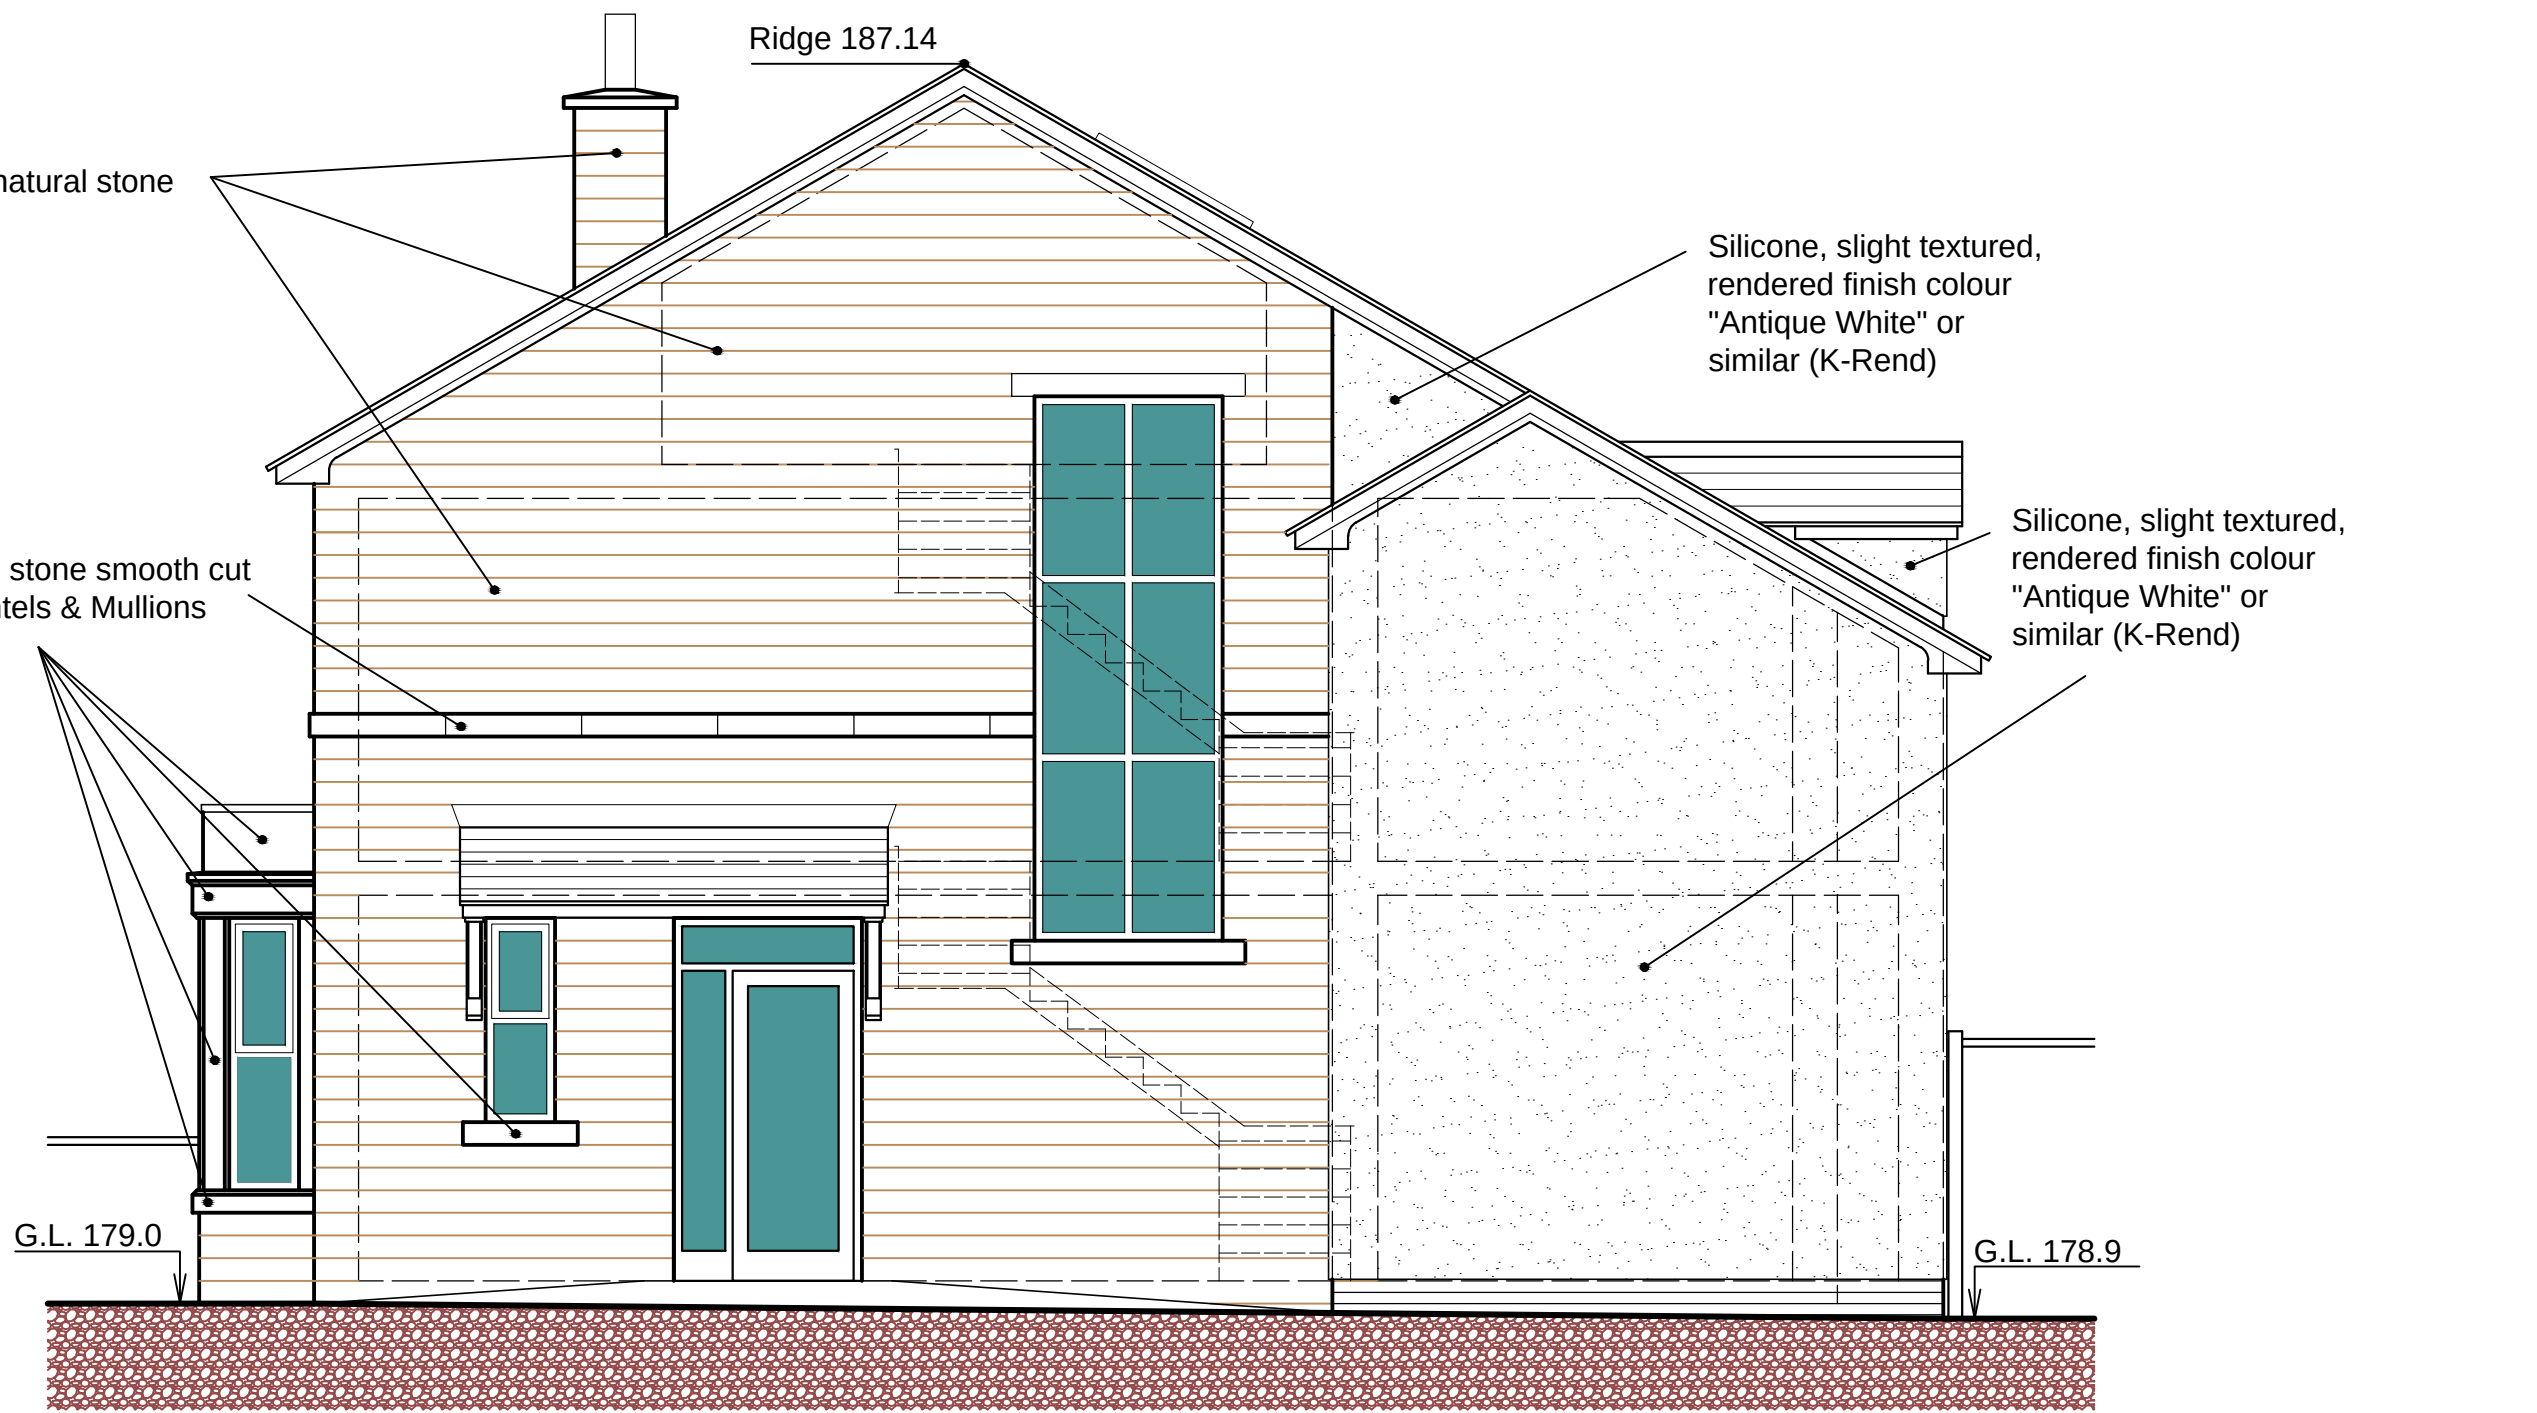

Proposed East Elevation



Proposed South Elevation

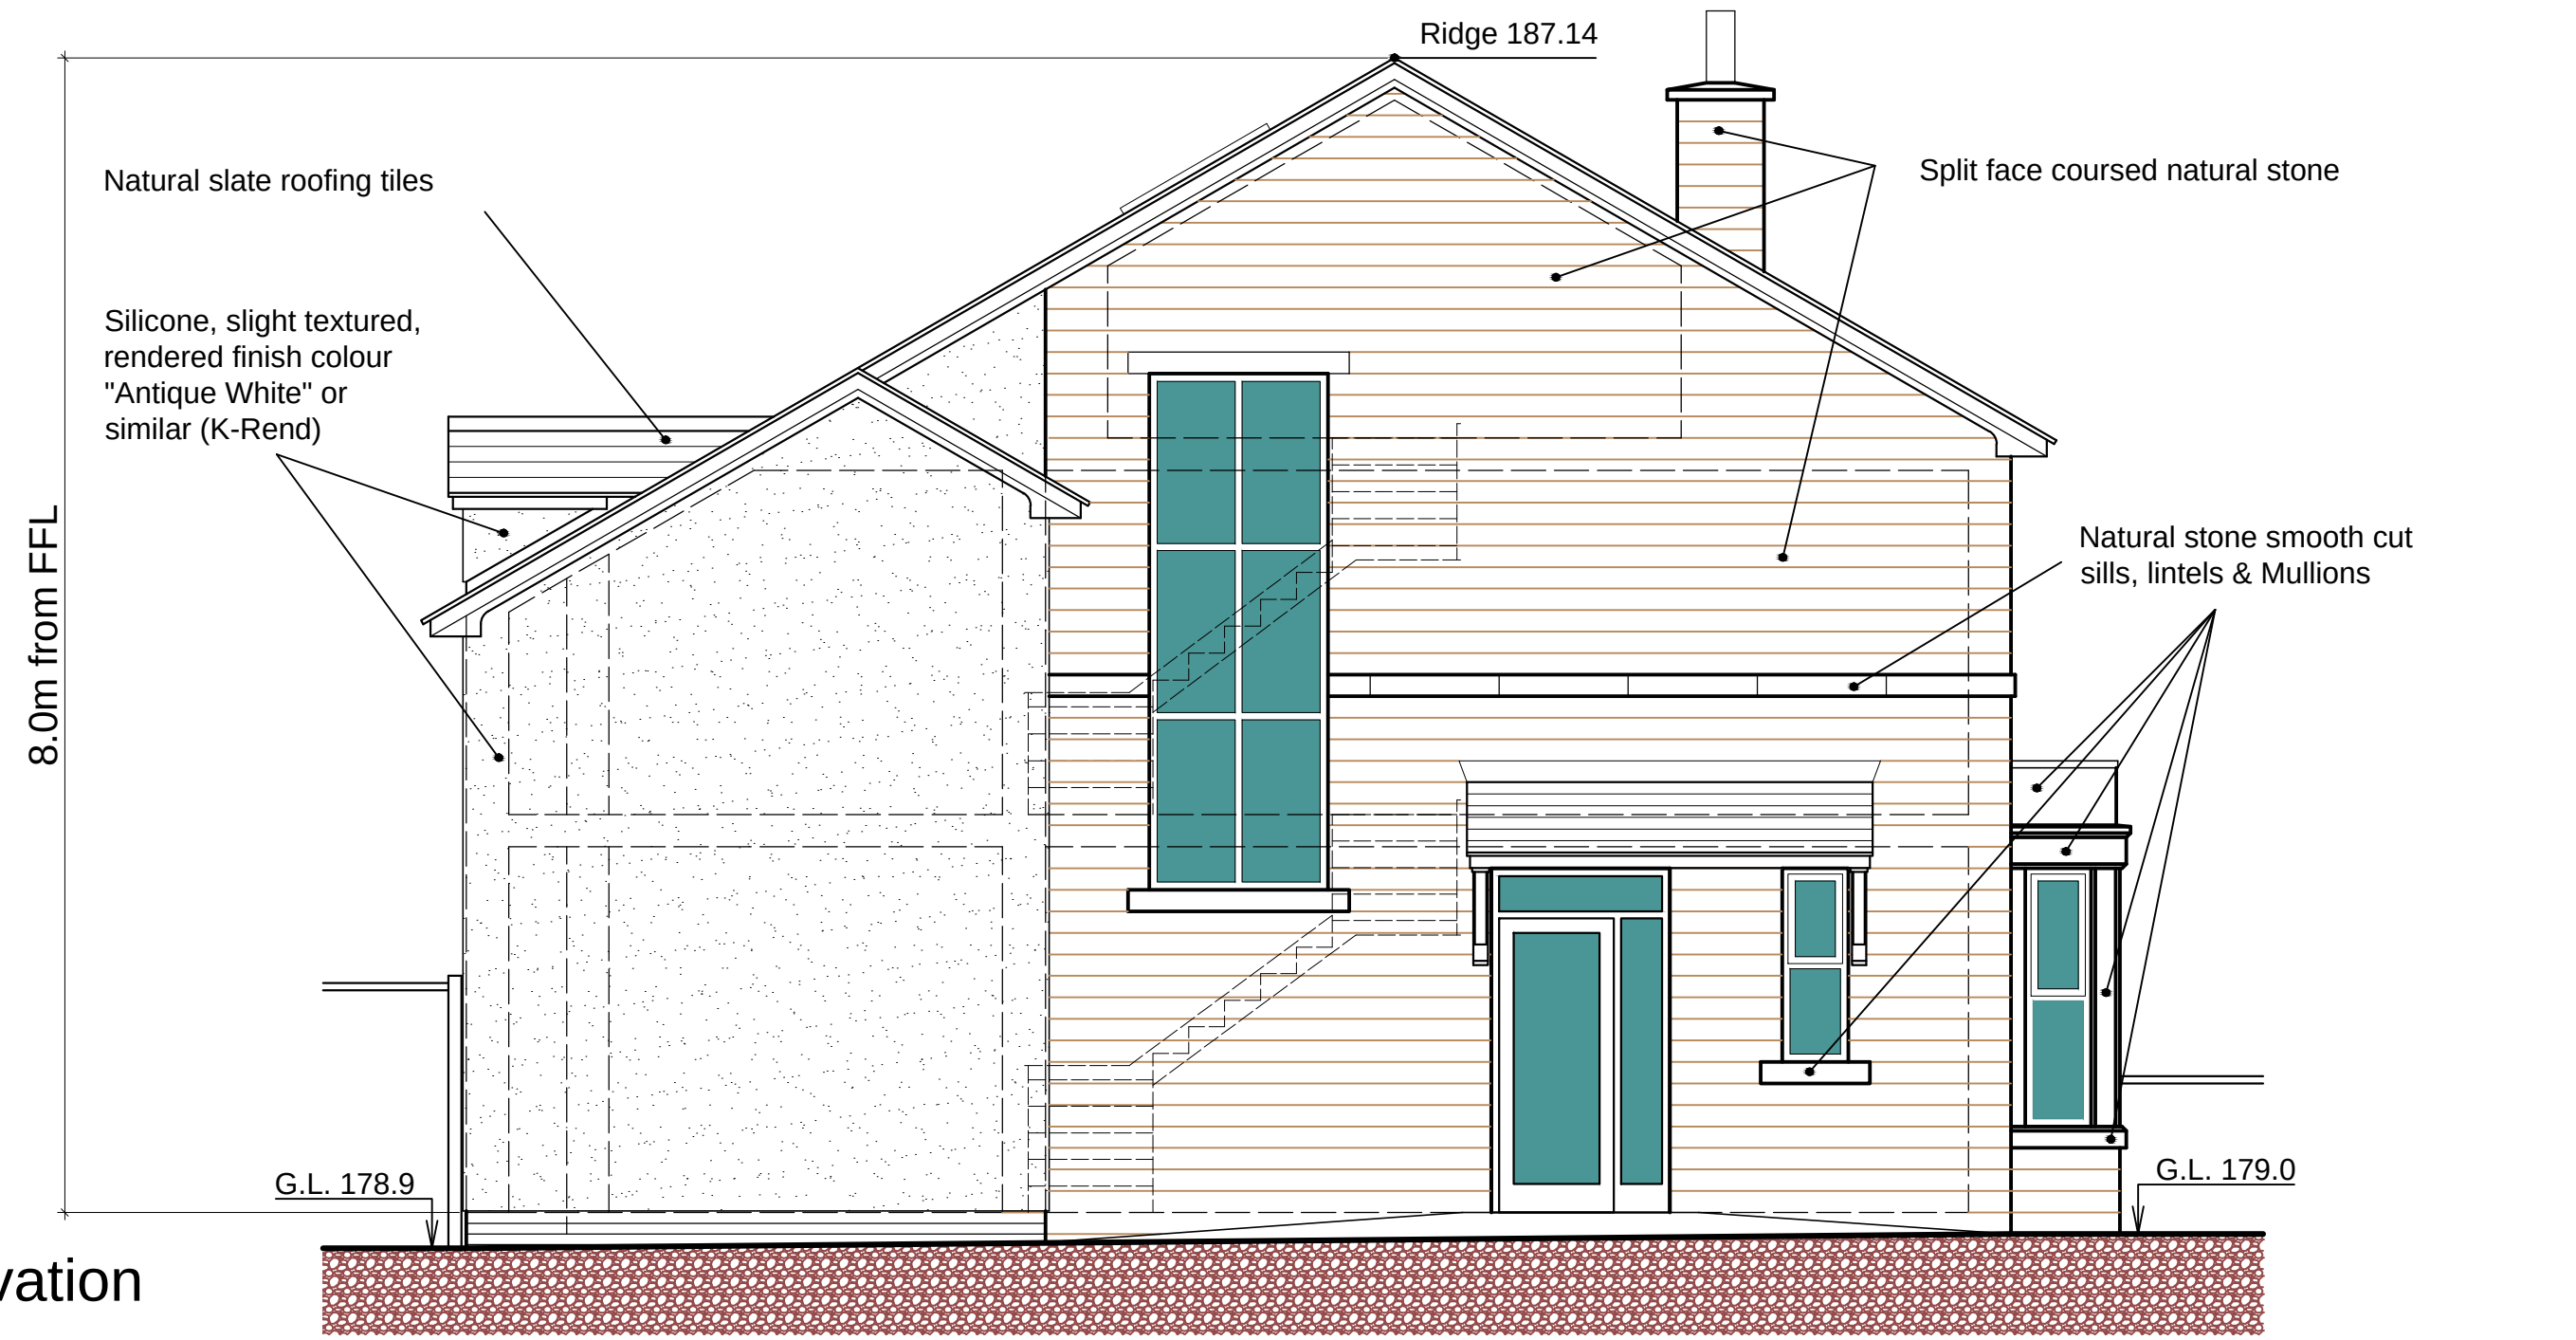

Proposed West Elevation



Vertical Bi-Lite System

Project	PROPOSED NEW DWELLINGS: LAND ADJACENT TO 391 WHALLEY ROAD, RAMSBOTTOM, BURY BL0 0ER
Drawing	PROPOSED ELEVATIONS
Client	MR S. MORT
Dwn. By	NP
Scale	1:50 @ A1
Drg. No.	21-14-15-B
Drg. Size	A1
Date	DECEMBER 2021