



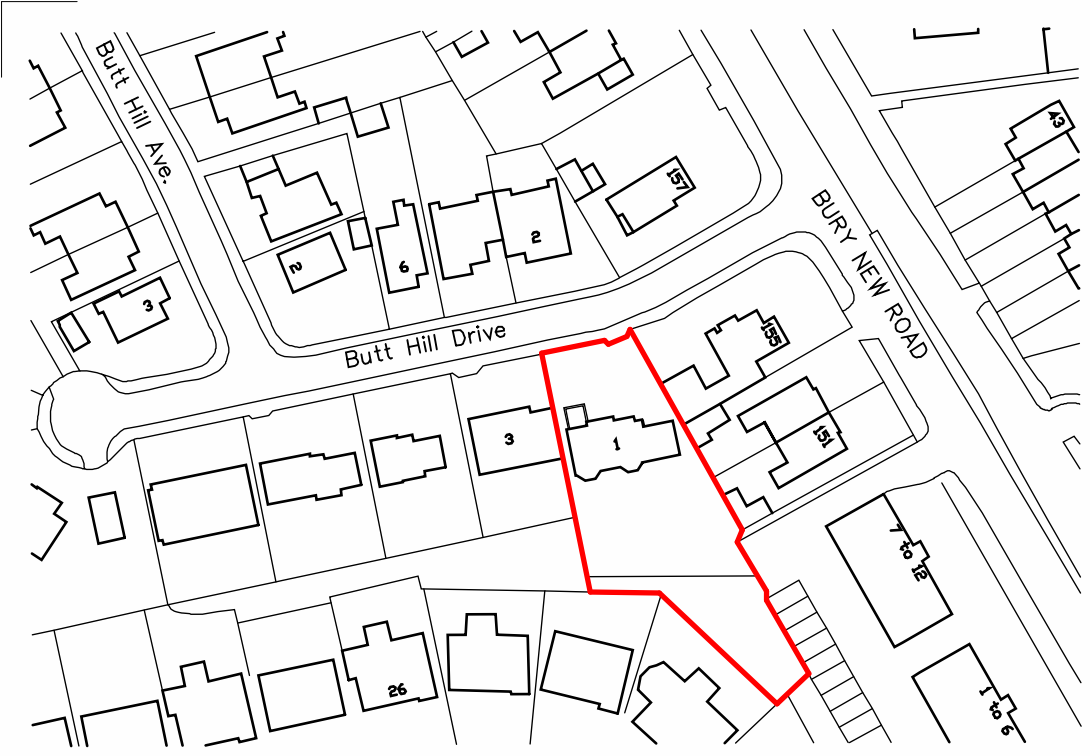

Mapping contents Crown copyright database rights 2025 Ordnance Survey 100035207.
Redline denotes property boundary



1 Location Plan

1: 1250
10 0 10 20 30 40 50
SCALE 1: 1250
m

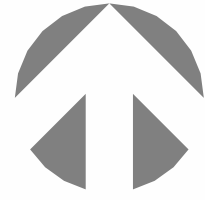

2 Site Plan - Existing

1: 500

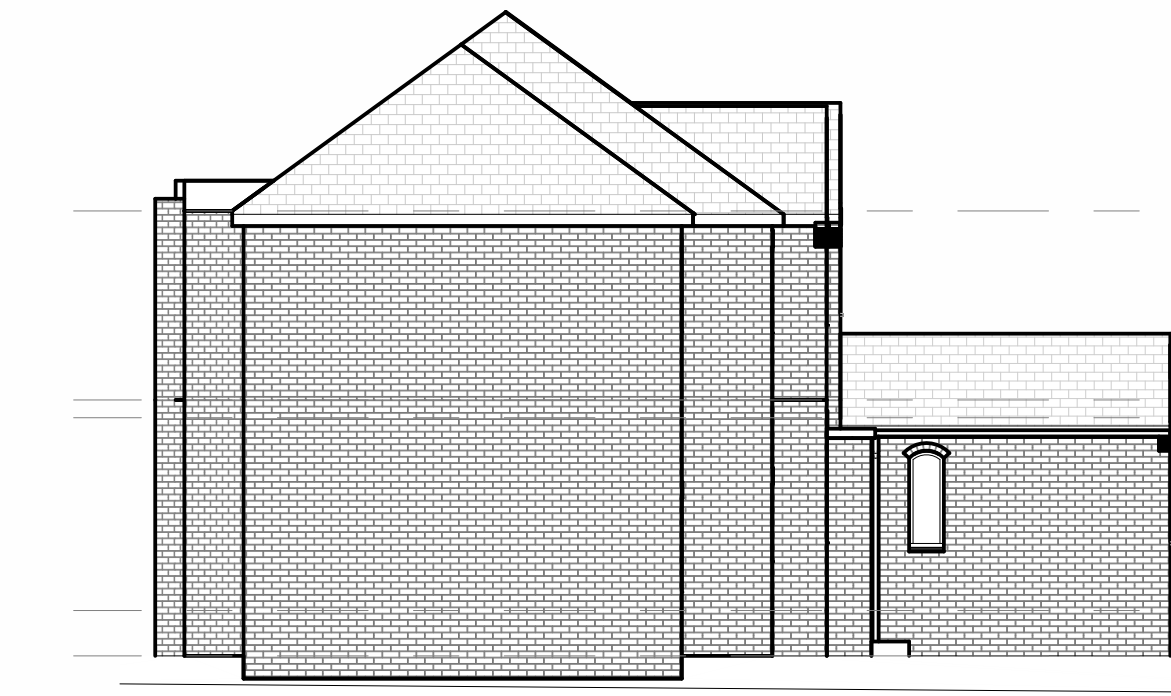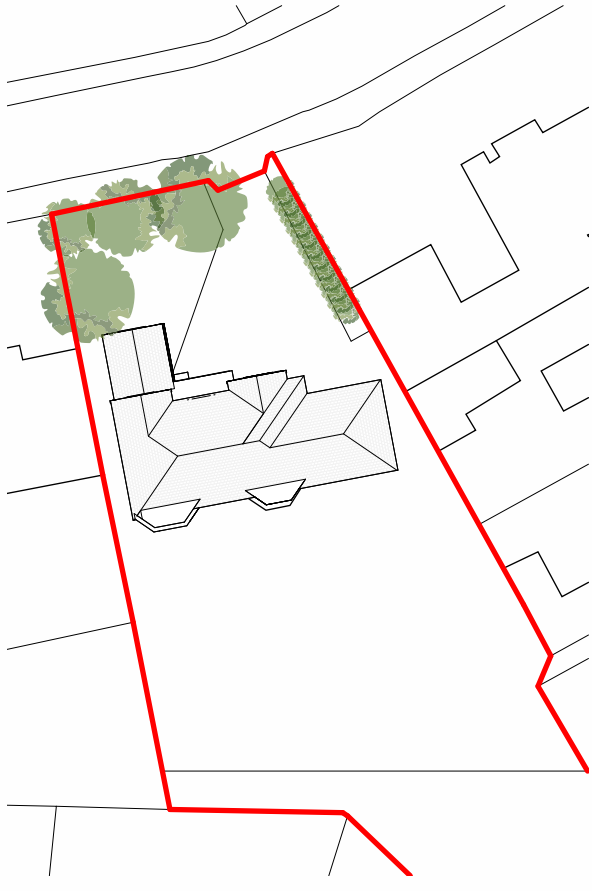


3 West Elevation - Existing

1: 100




4 North Elevation - Existing

1: 100

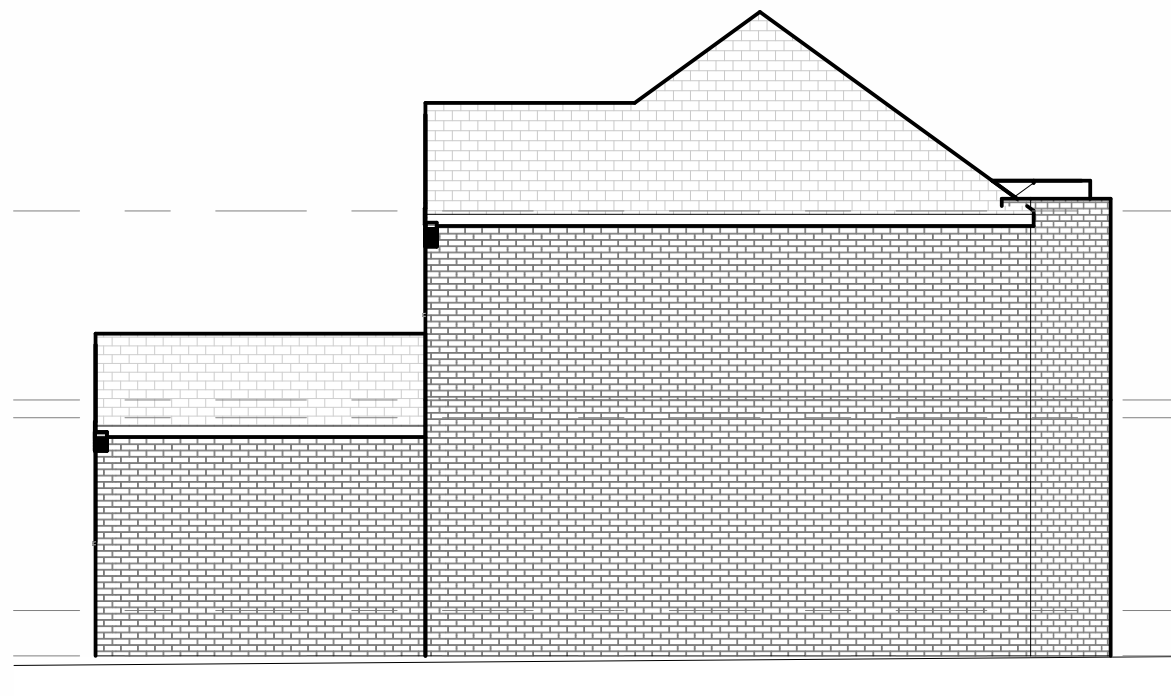


5 East Elevation - Existing

1: 100

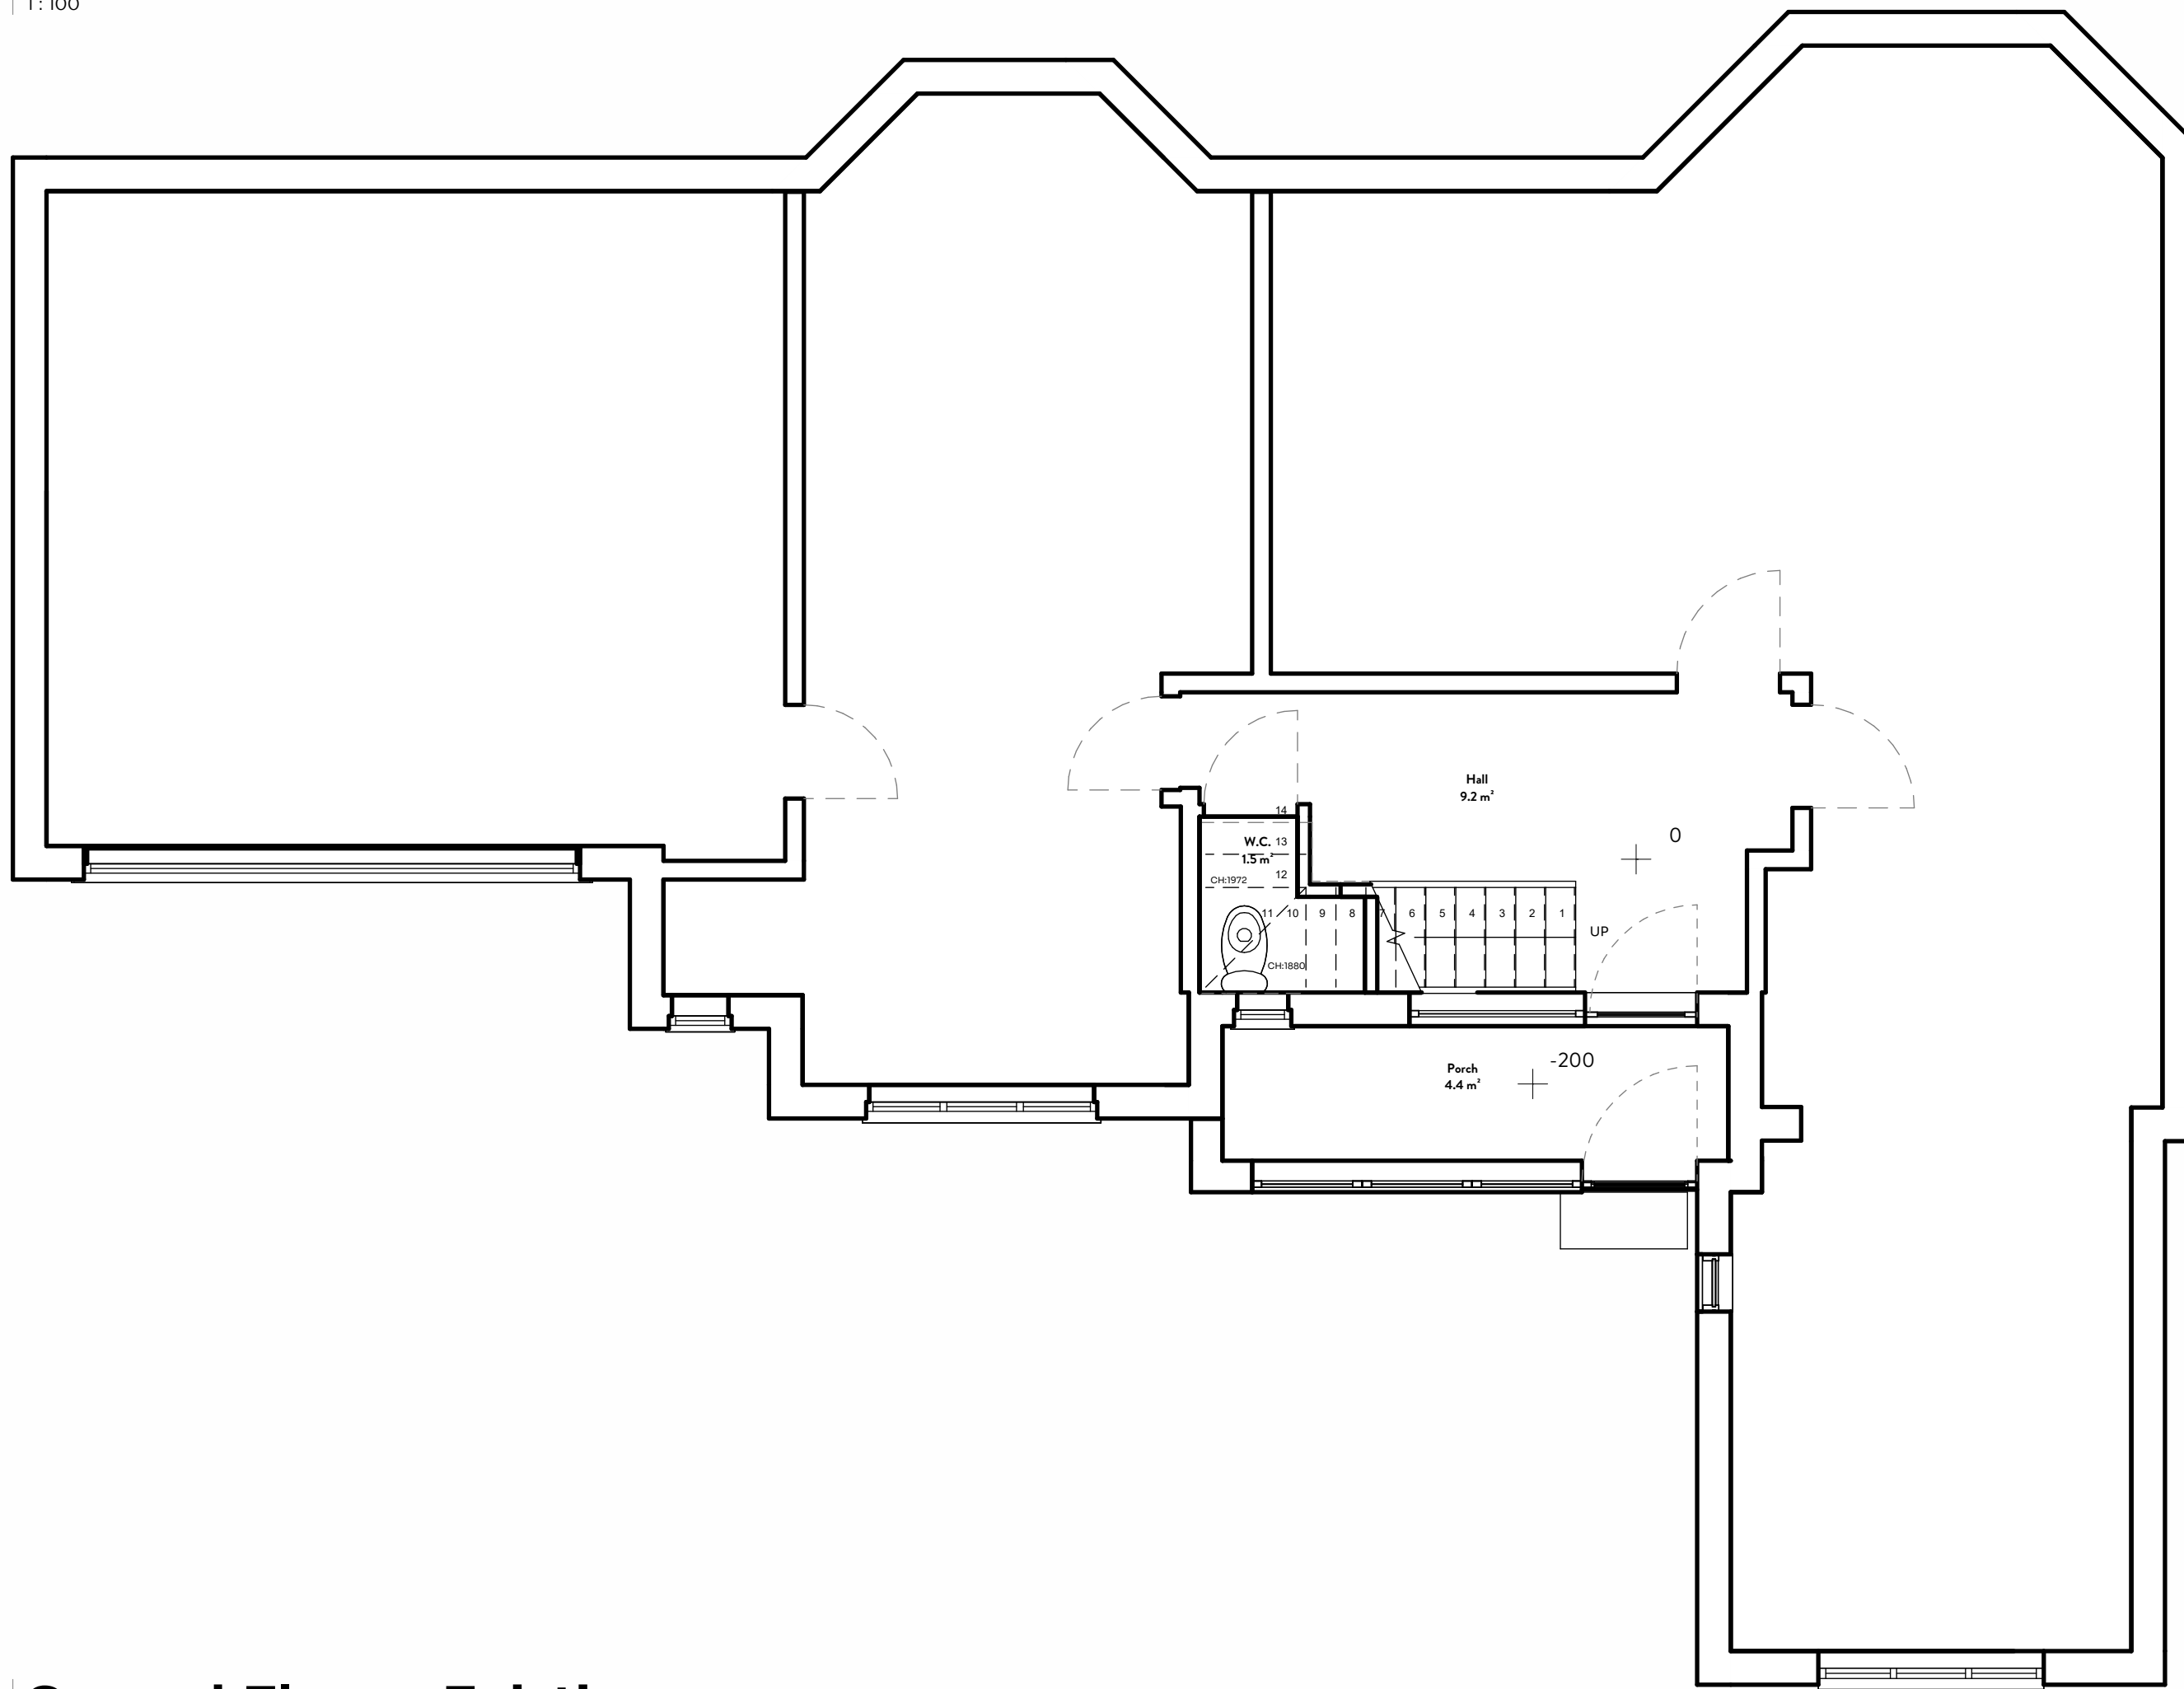

6 Ground Floor - Existing

1: 50

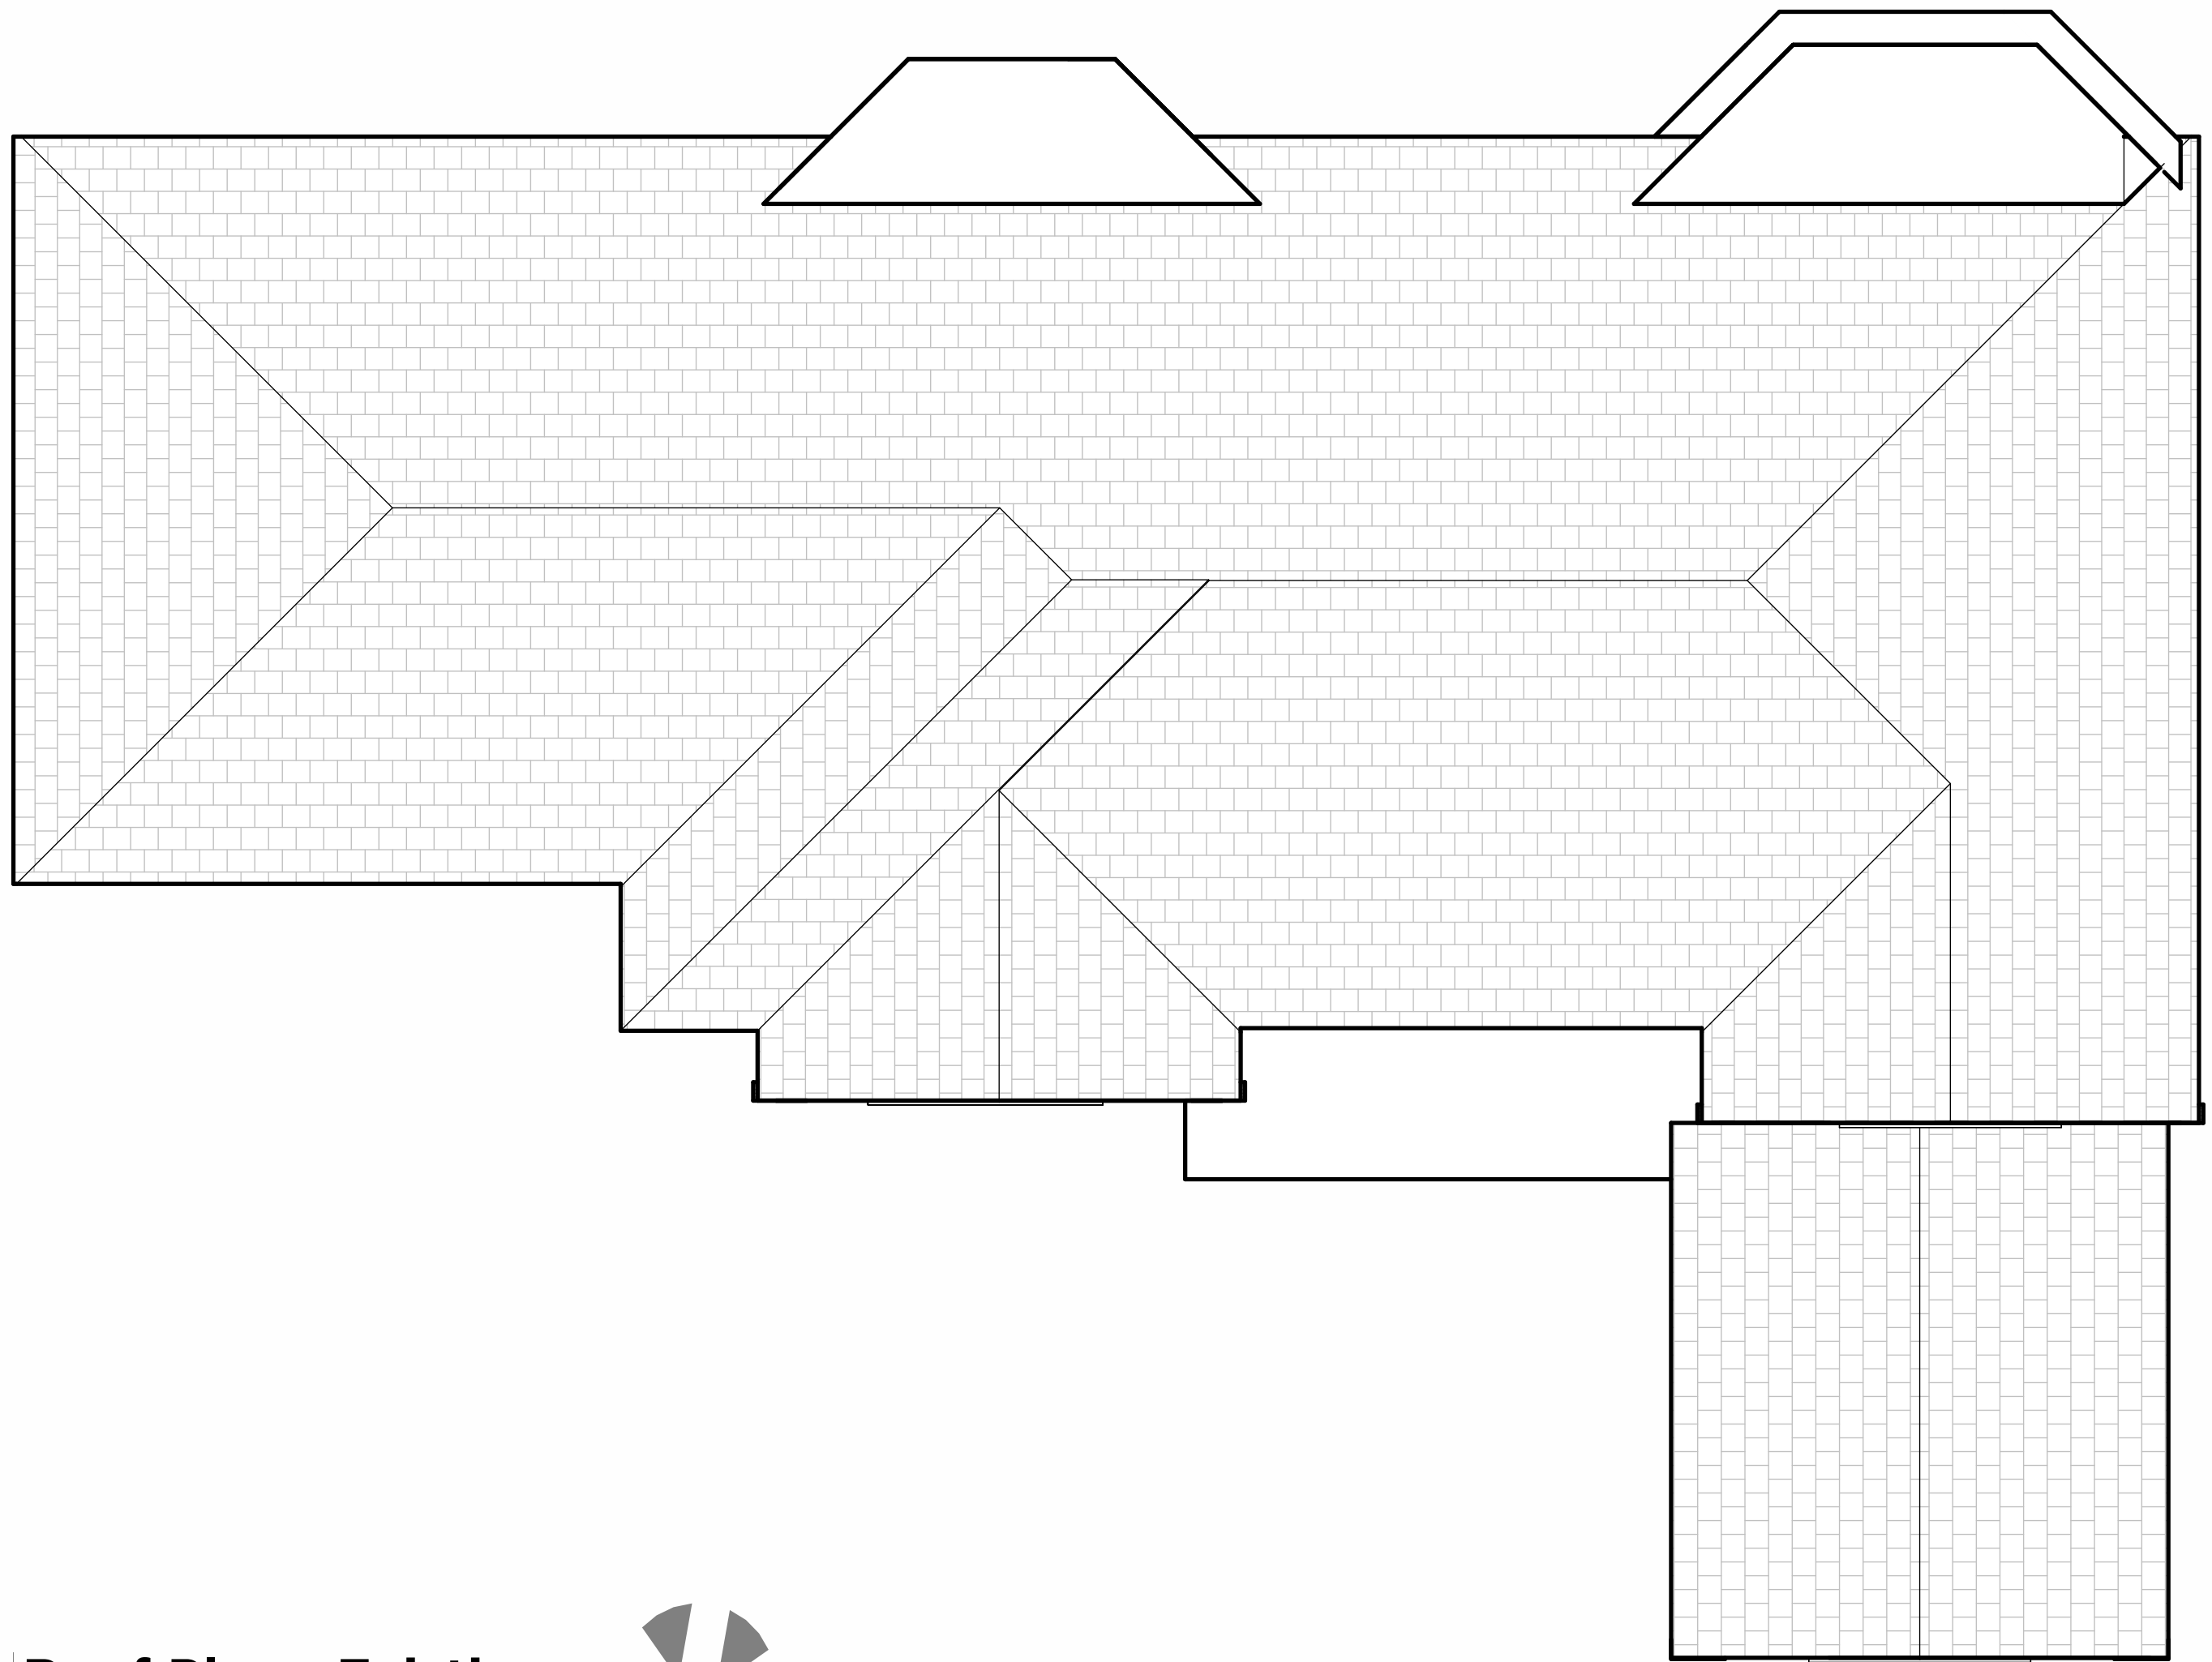

7 Roof Plan - Existing

1: 50



5 0 5 10 15 20 25
SCALE 1: 500
m

1 0 1 2 3 4 5
SCALE 1: 100
m

0.5 0 0.5 1 1.5 2 2.5
SCALE 1: 50
m

PL1 Issued to IPA J.C. 16.12.25

REV	Details	By	Date
-----	---------	----	------

Stamp:
ISSUED FOR PLANNING

Project No:
JC246

Project:
No.1 BUTT HILL DRIVE

Drawing No: A1.1	Revision: PL1
----------------------------	-------------------------

Title:
EXISTING GA PLANS

Project Address:
1 Butt Hill Dr, M25 9PL

Scale on A1: As indicated	Drawn by: J.C.	Checked by: J.C.
------------------------------	-------------------	---------------------



To be read with JCD specification and all relevant documents. Check all dimensions on site, report discrepancies before starting work. No liability accepted for unauthorised changes or works. This drawing is confidential, do not copy or share without written permission. Property of JCD Design Group Ltd, return on request. © JCD Design Group Ltd