




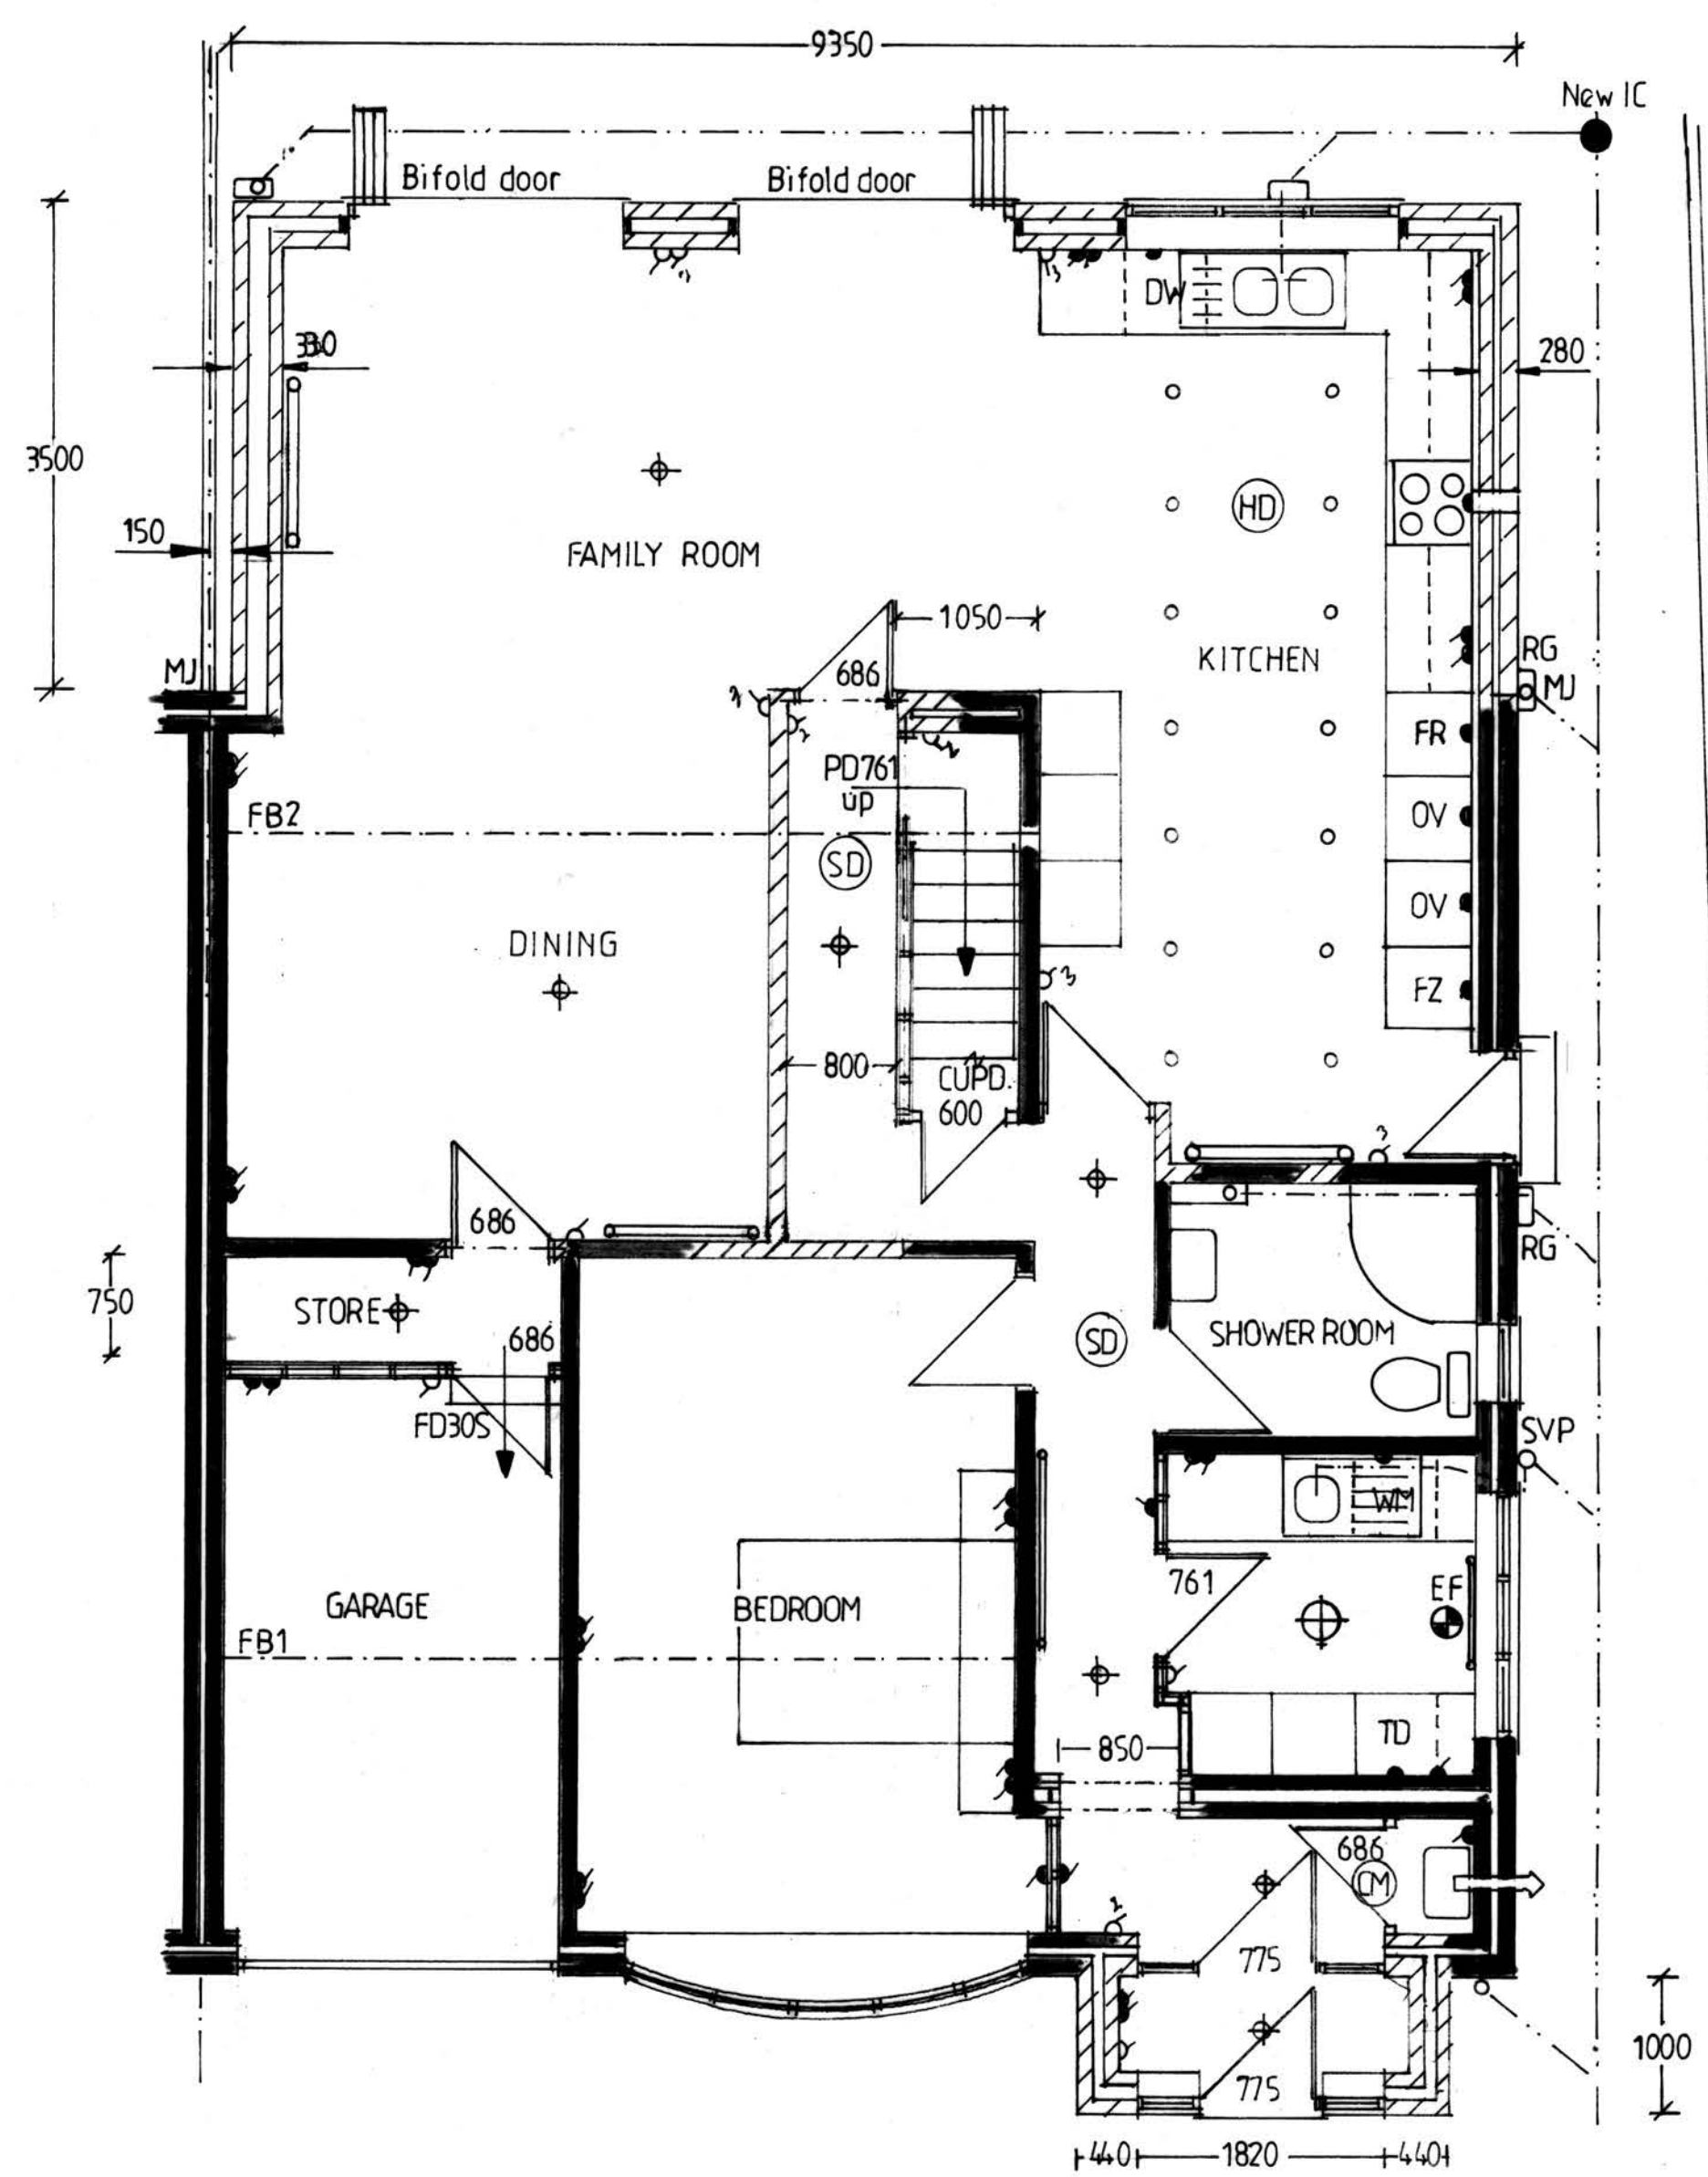

PROPOSED GROUND FLOOR PLAN

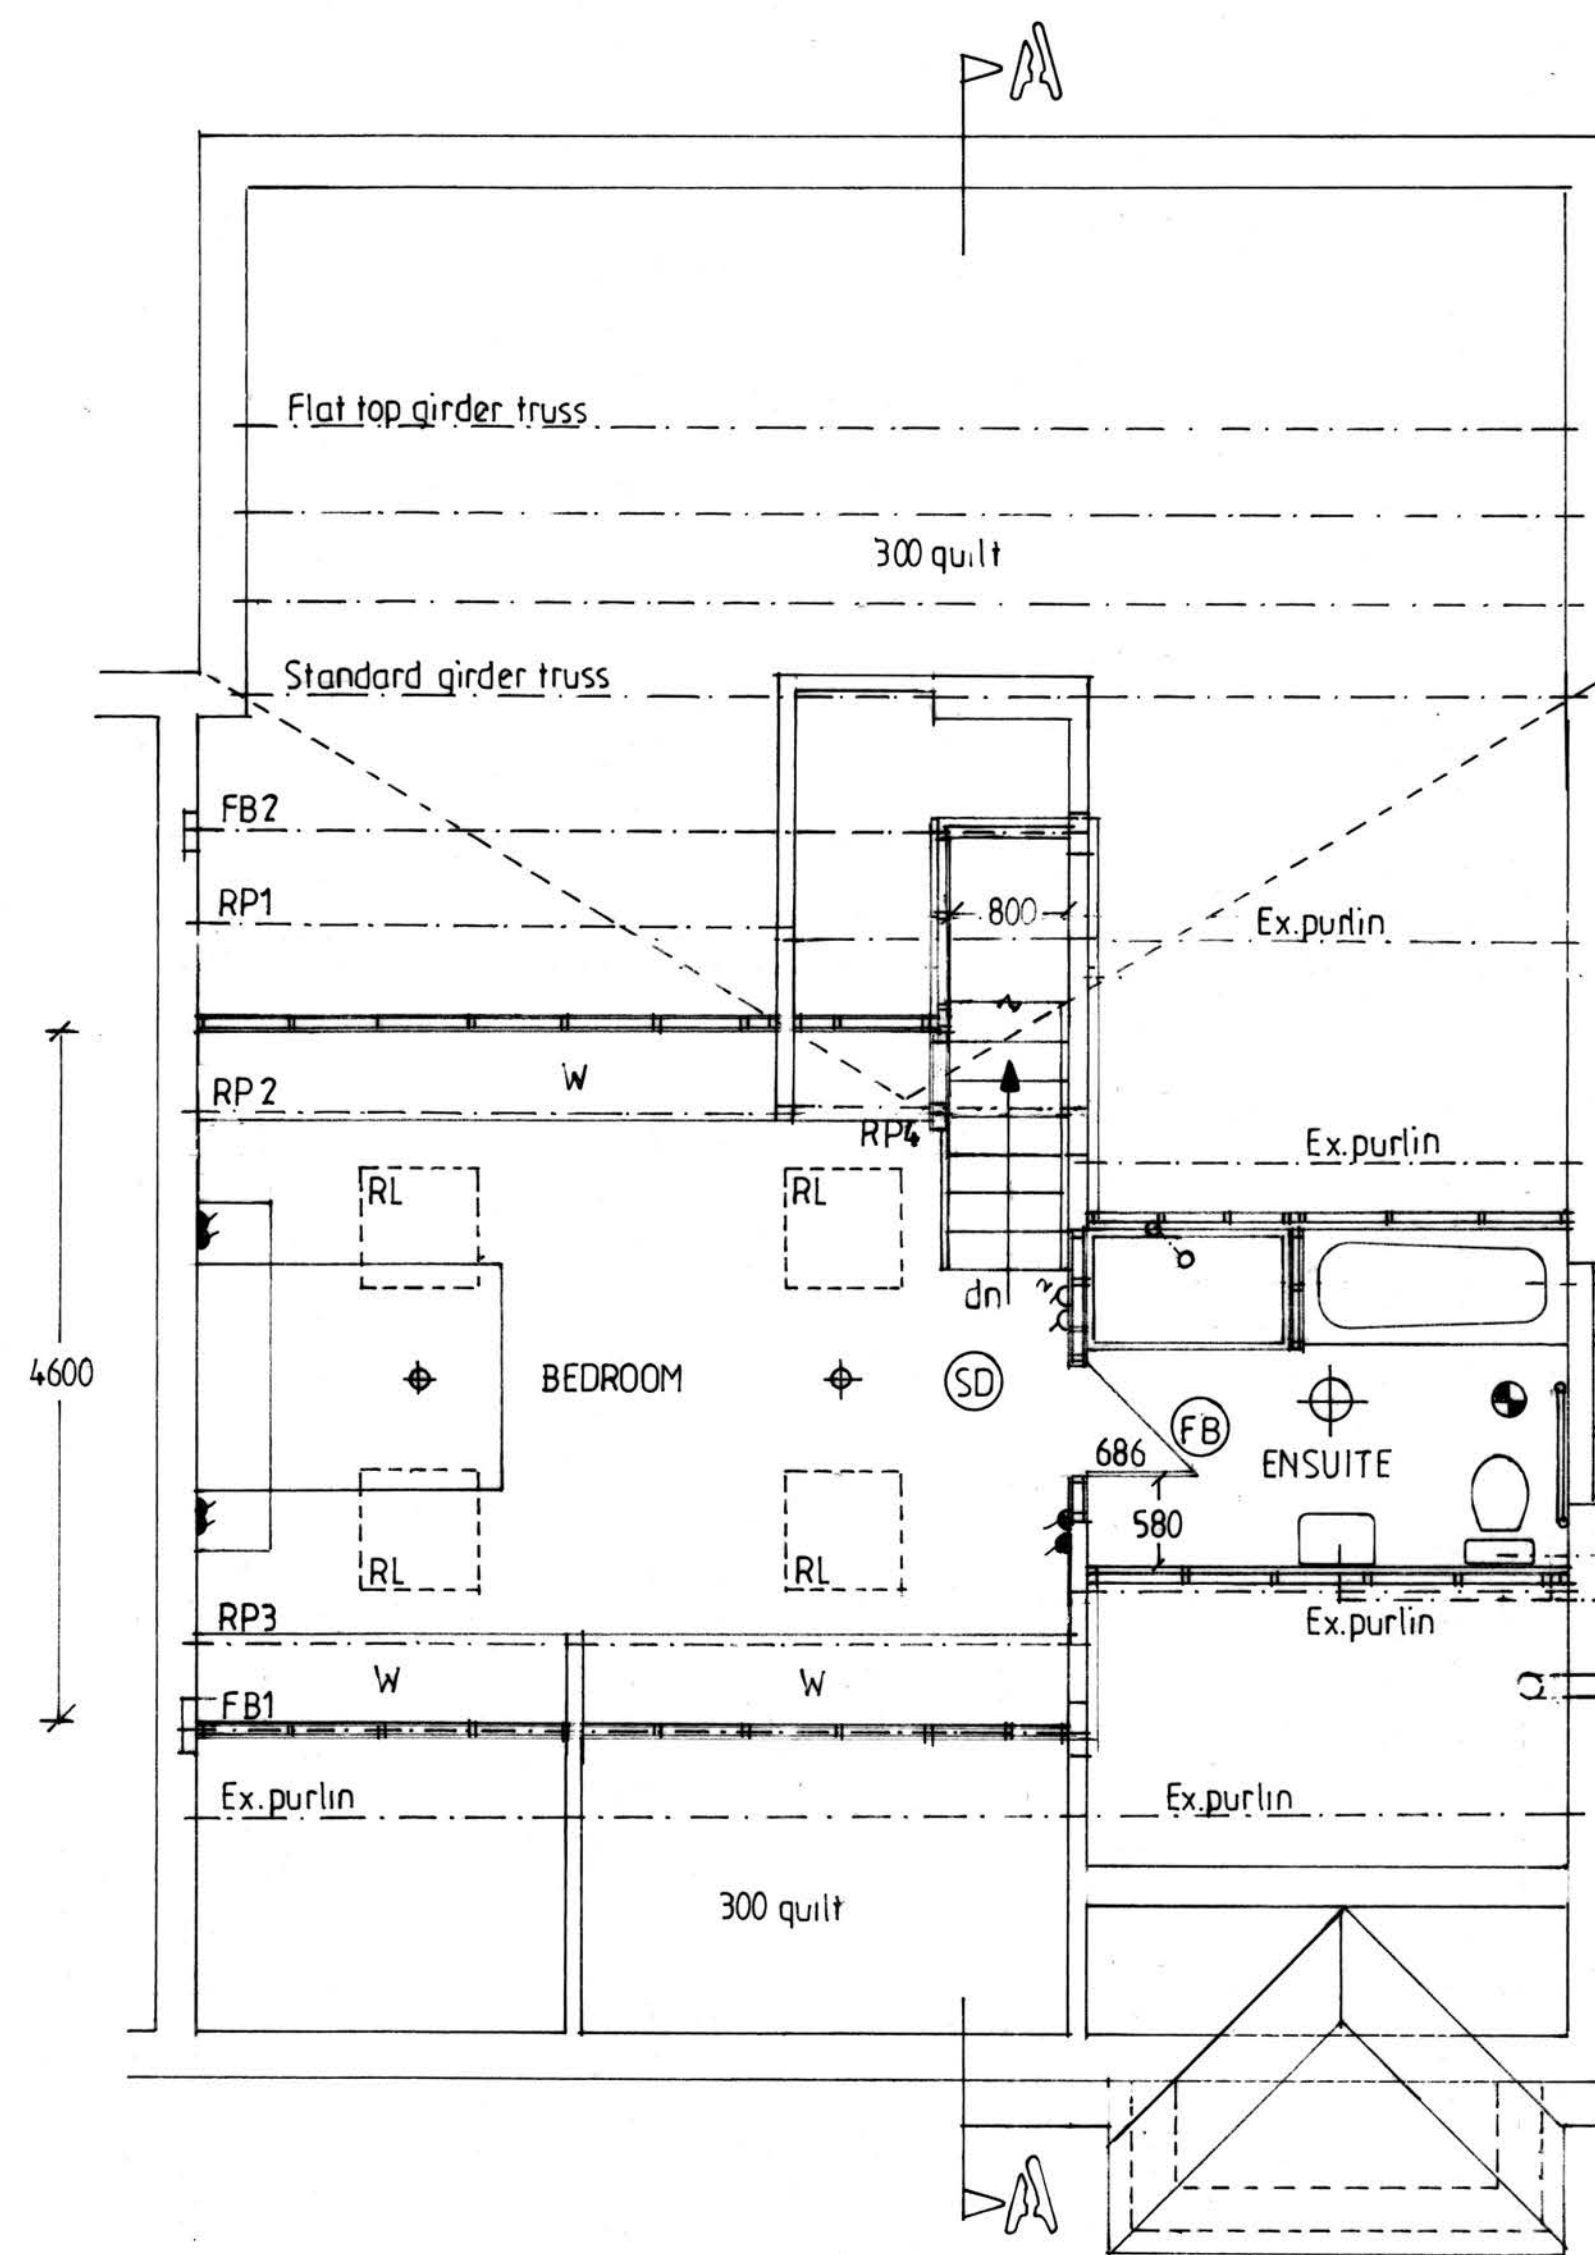


FIRST FLOOR PLAN

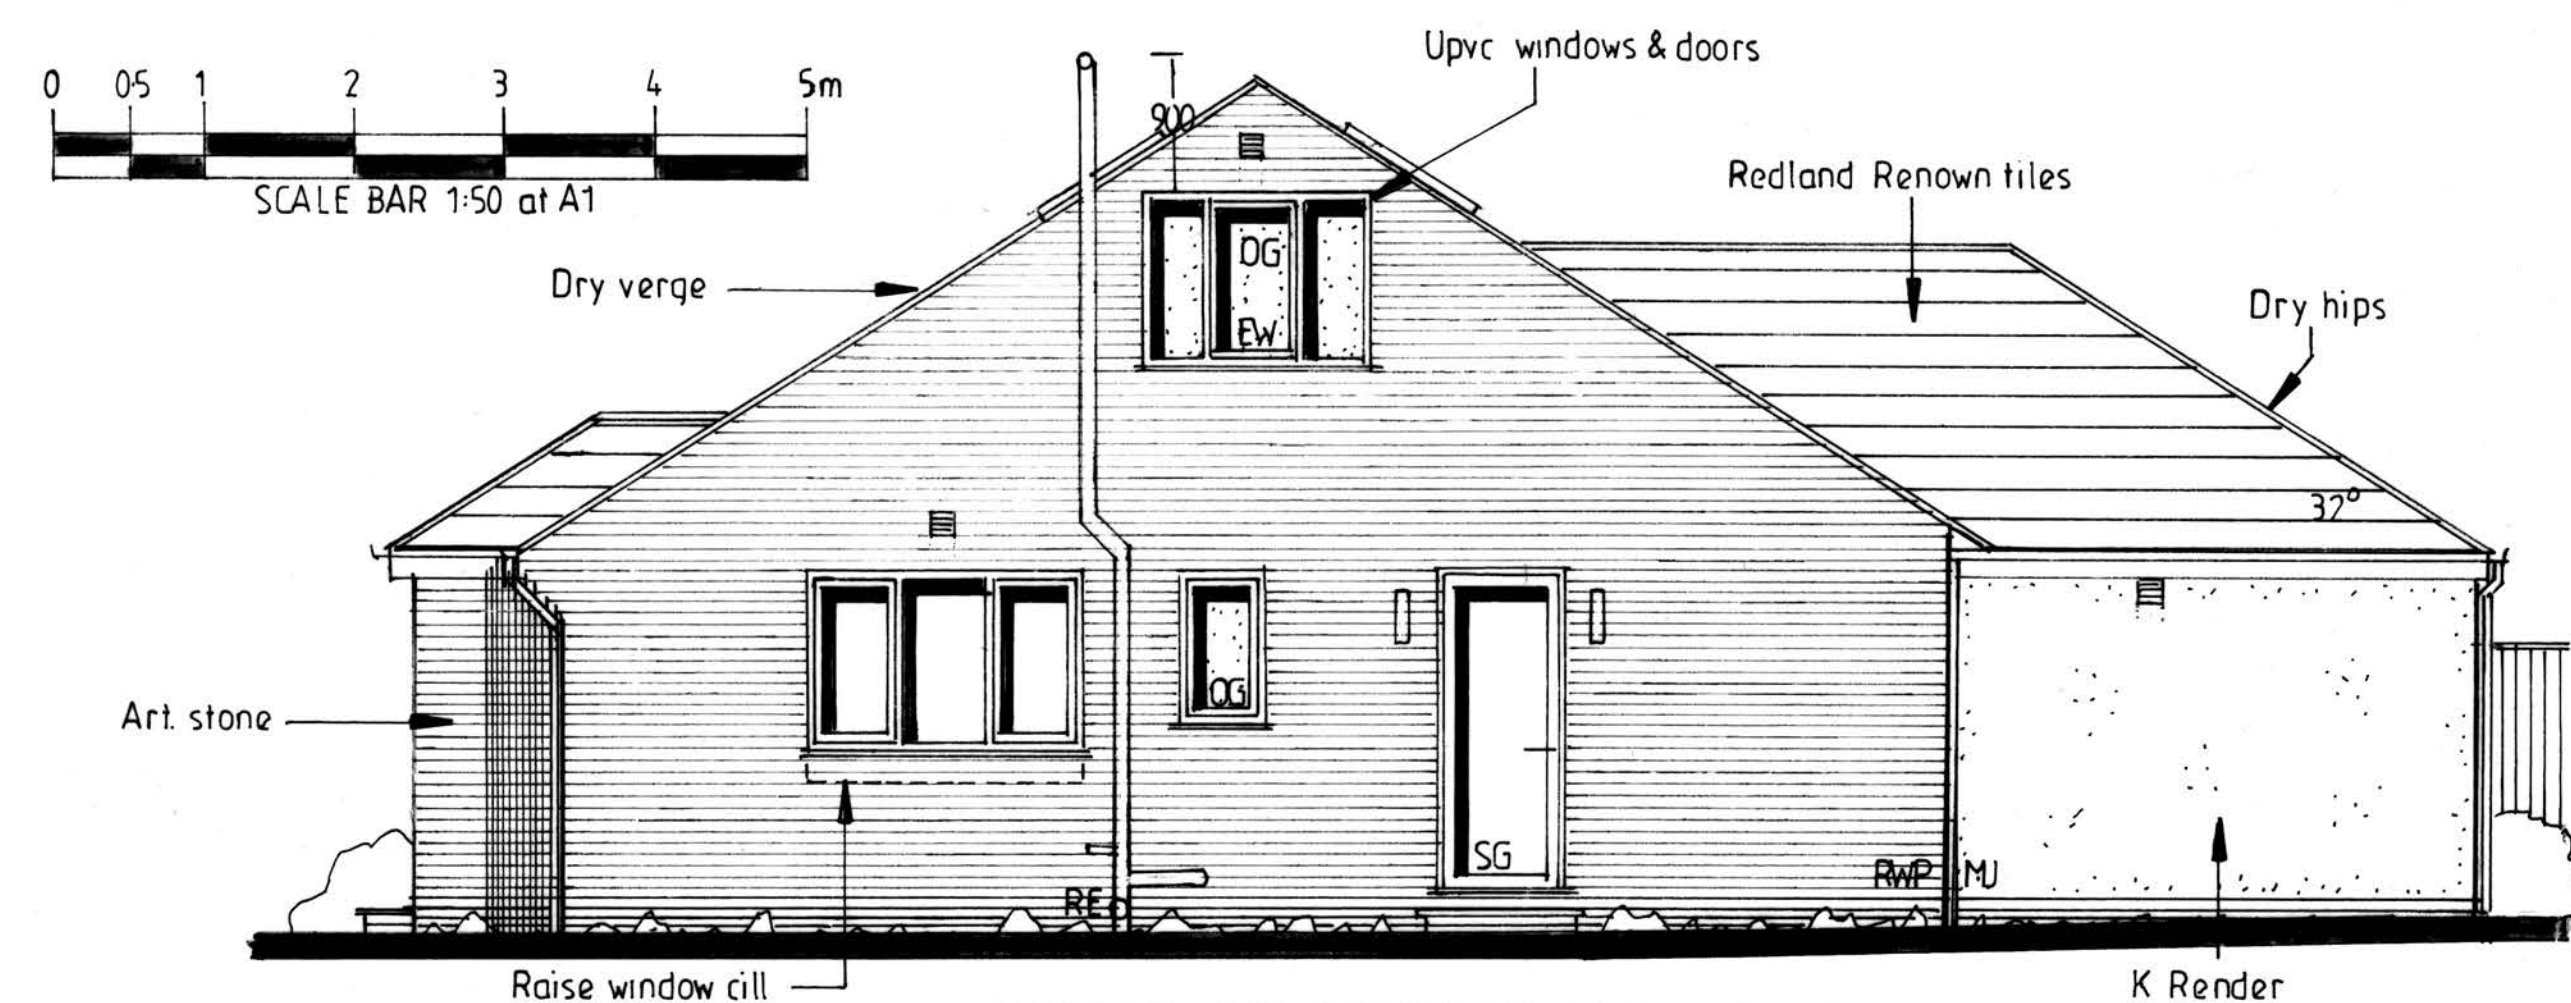


SIDE ELEVATION


(FB) - Flashing Xenon Beacon

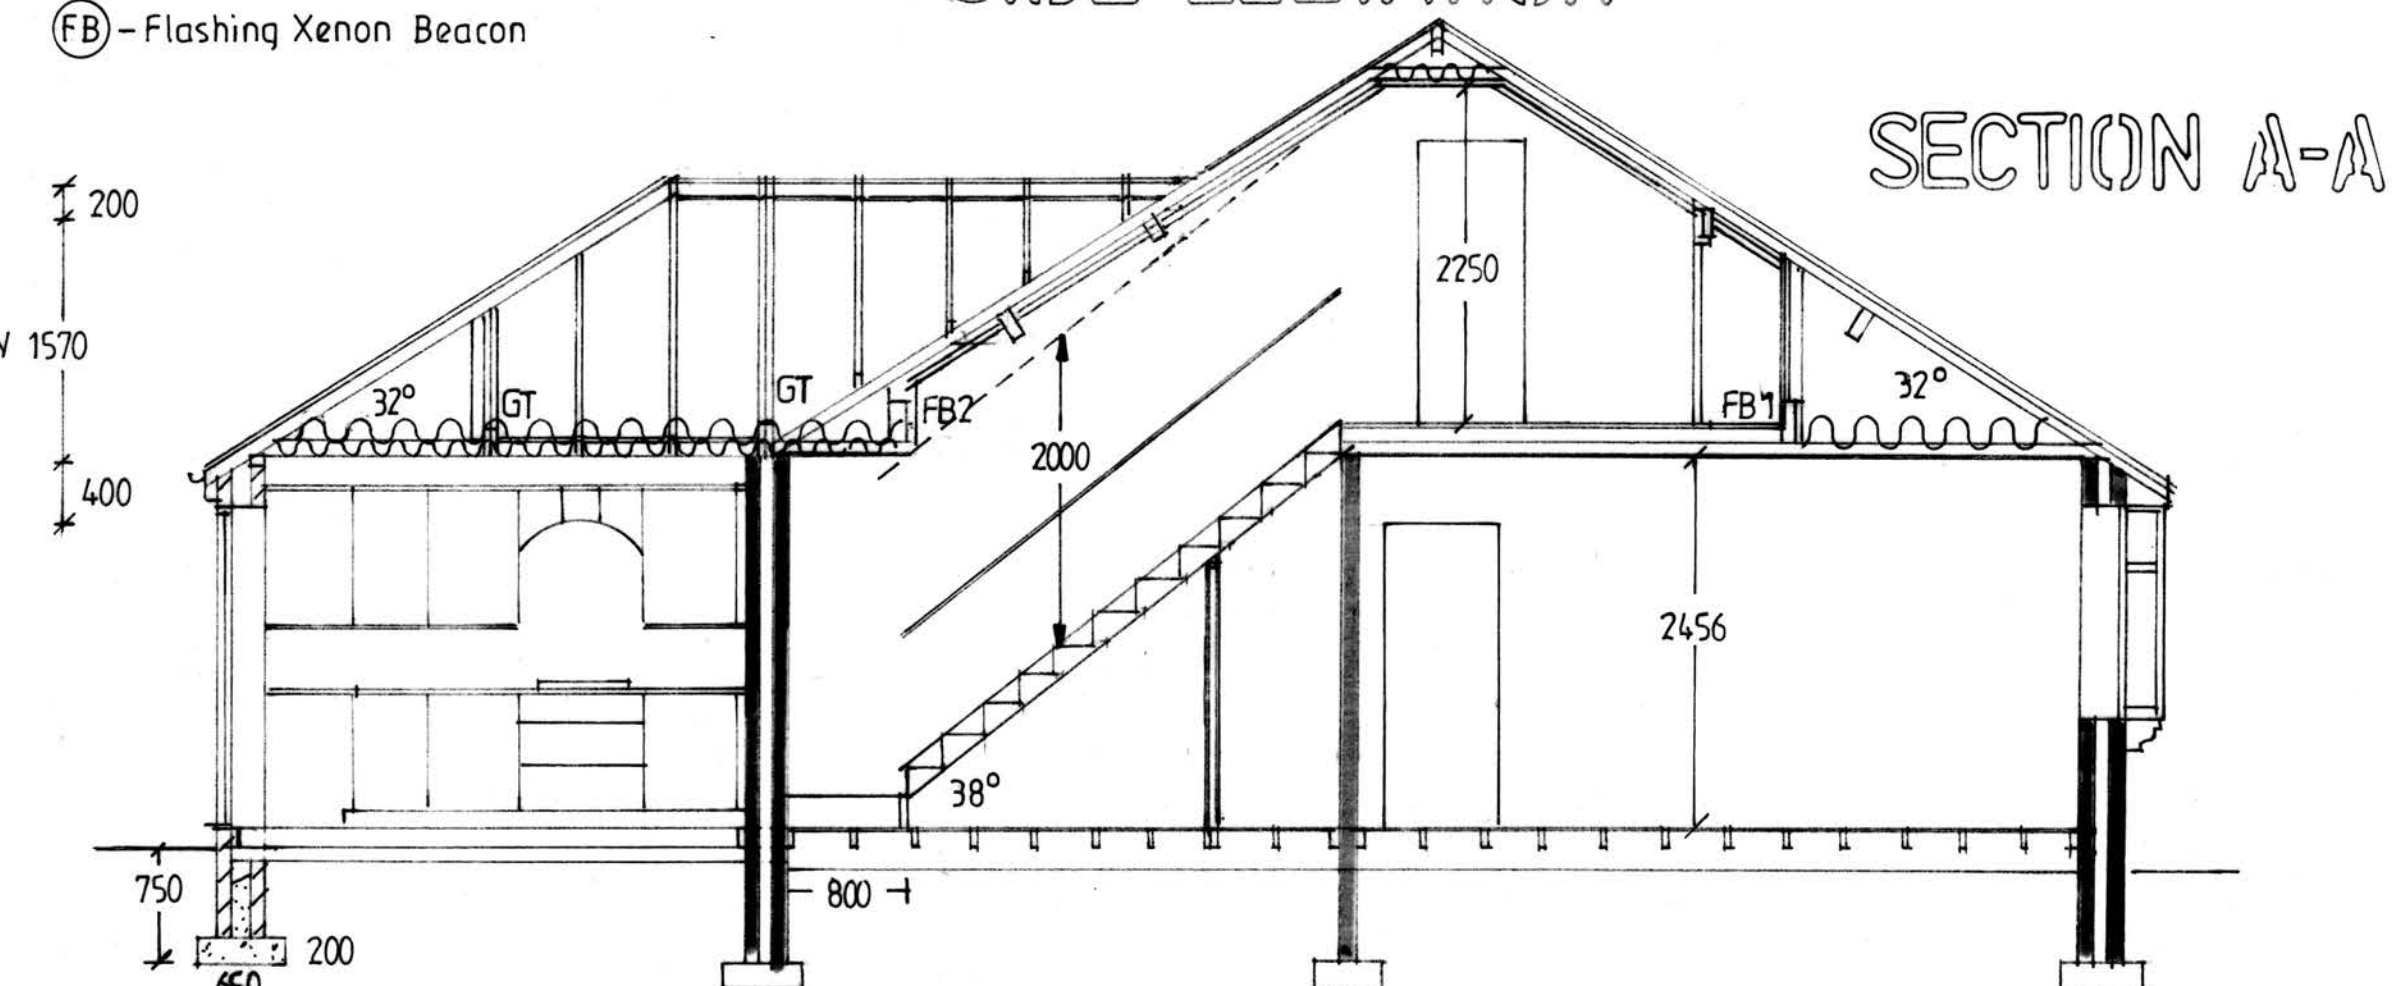

SECTION A-A

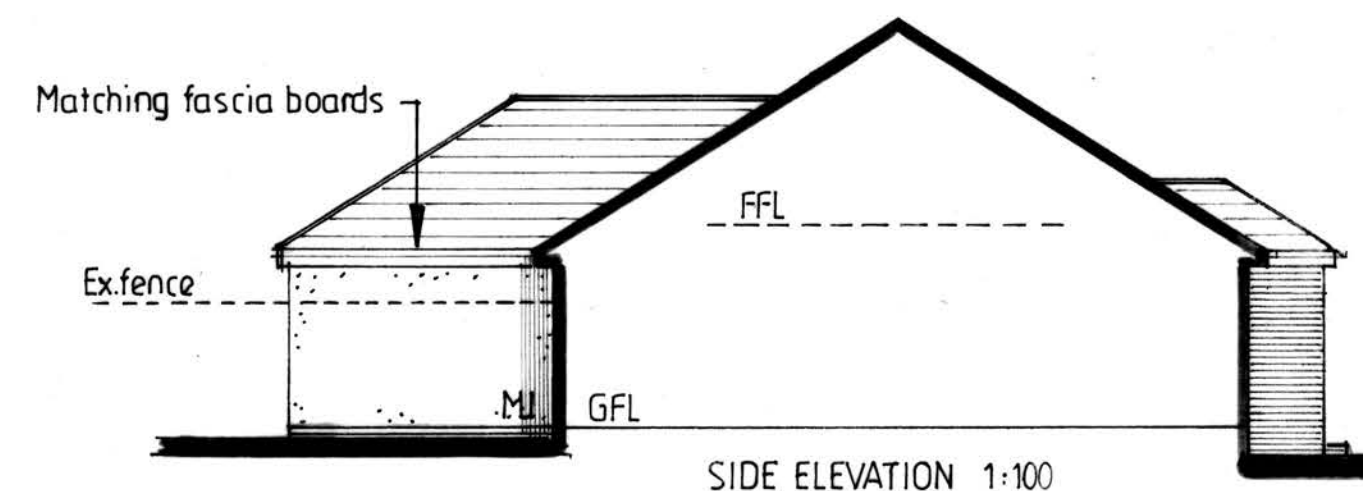


SIDE ELEVATION 1:100

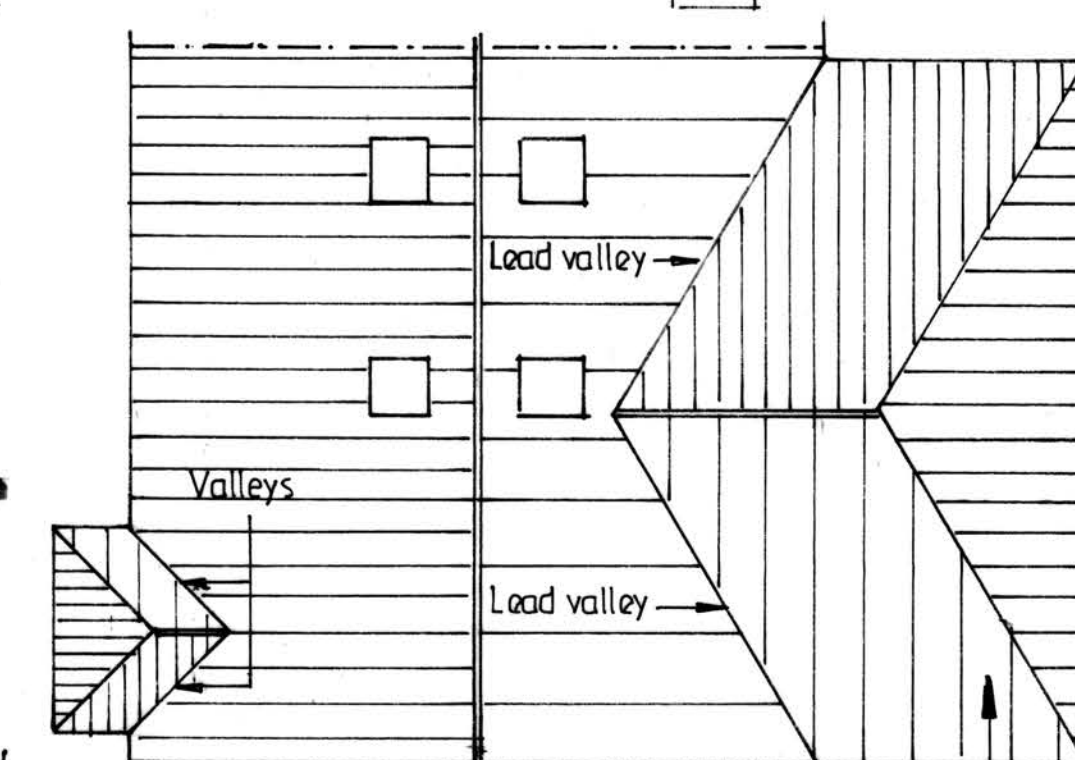


ROOF PLAN 1:100


PROPOSED FLOOR PLANS, ELEVATIONS, SECTION & ROOF PLAN

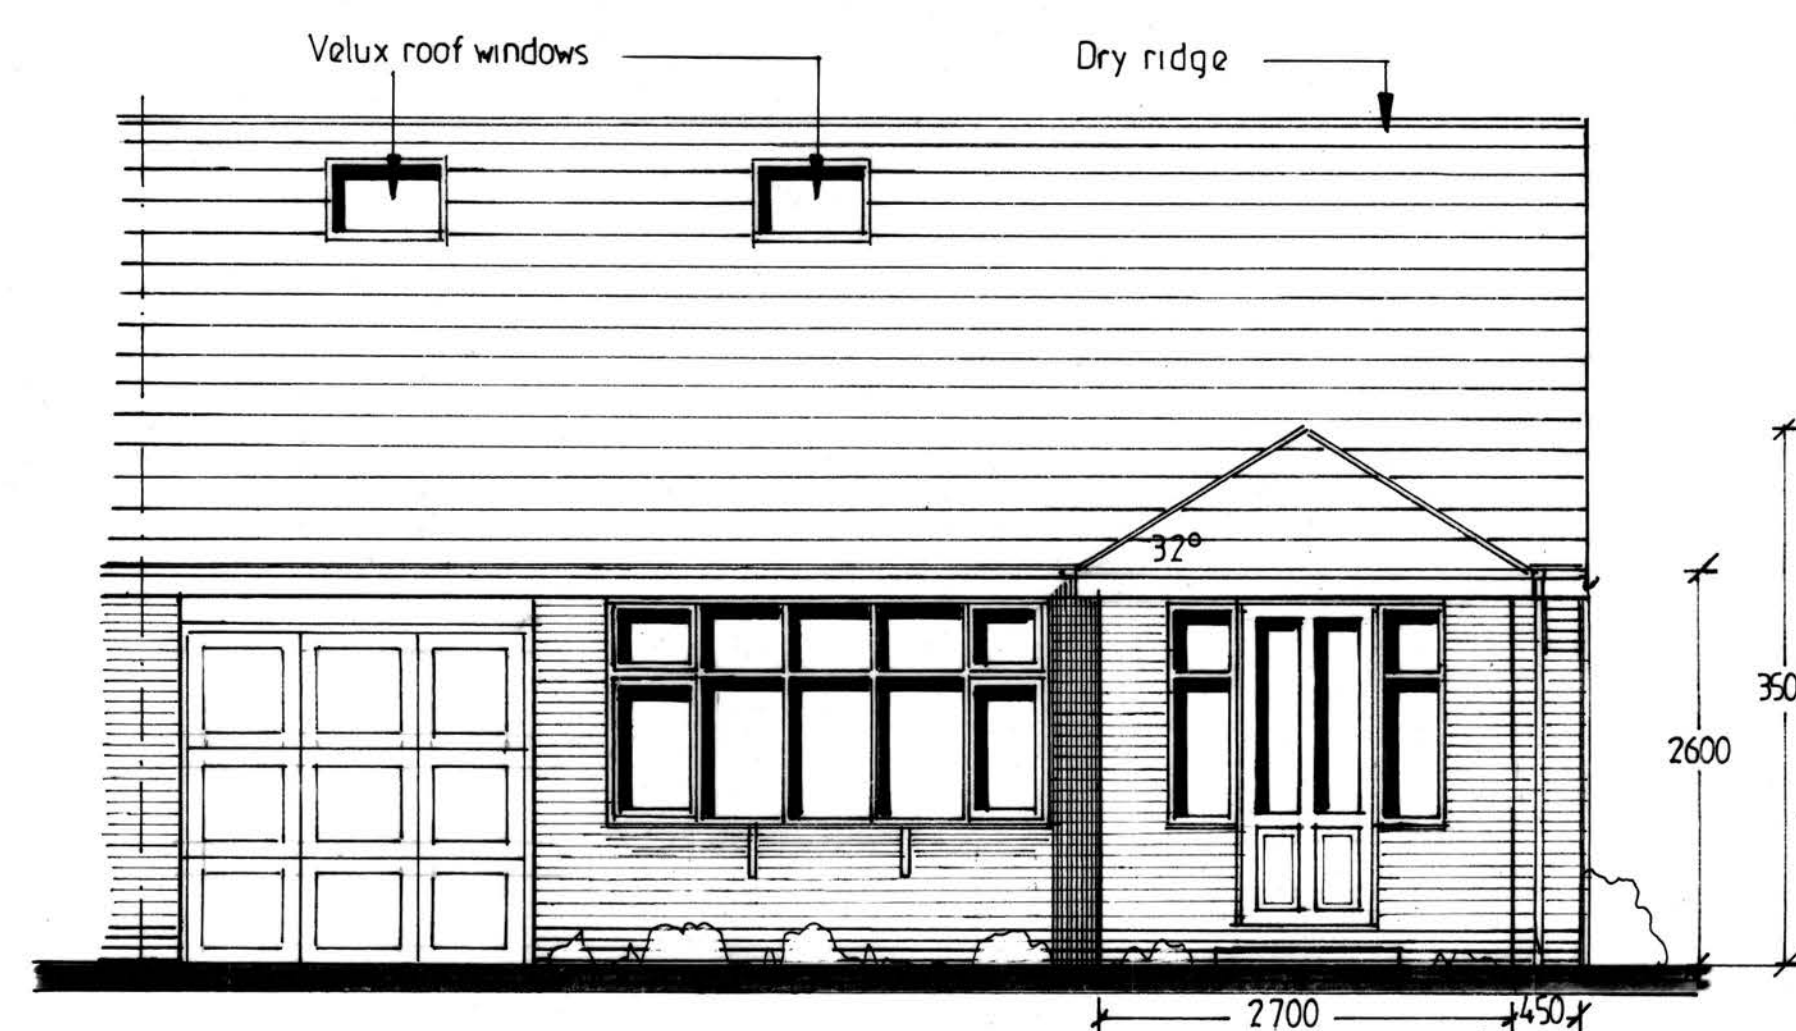

FRONT ELEVATION

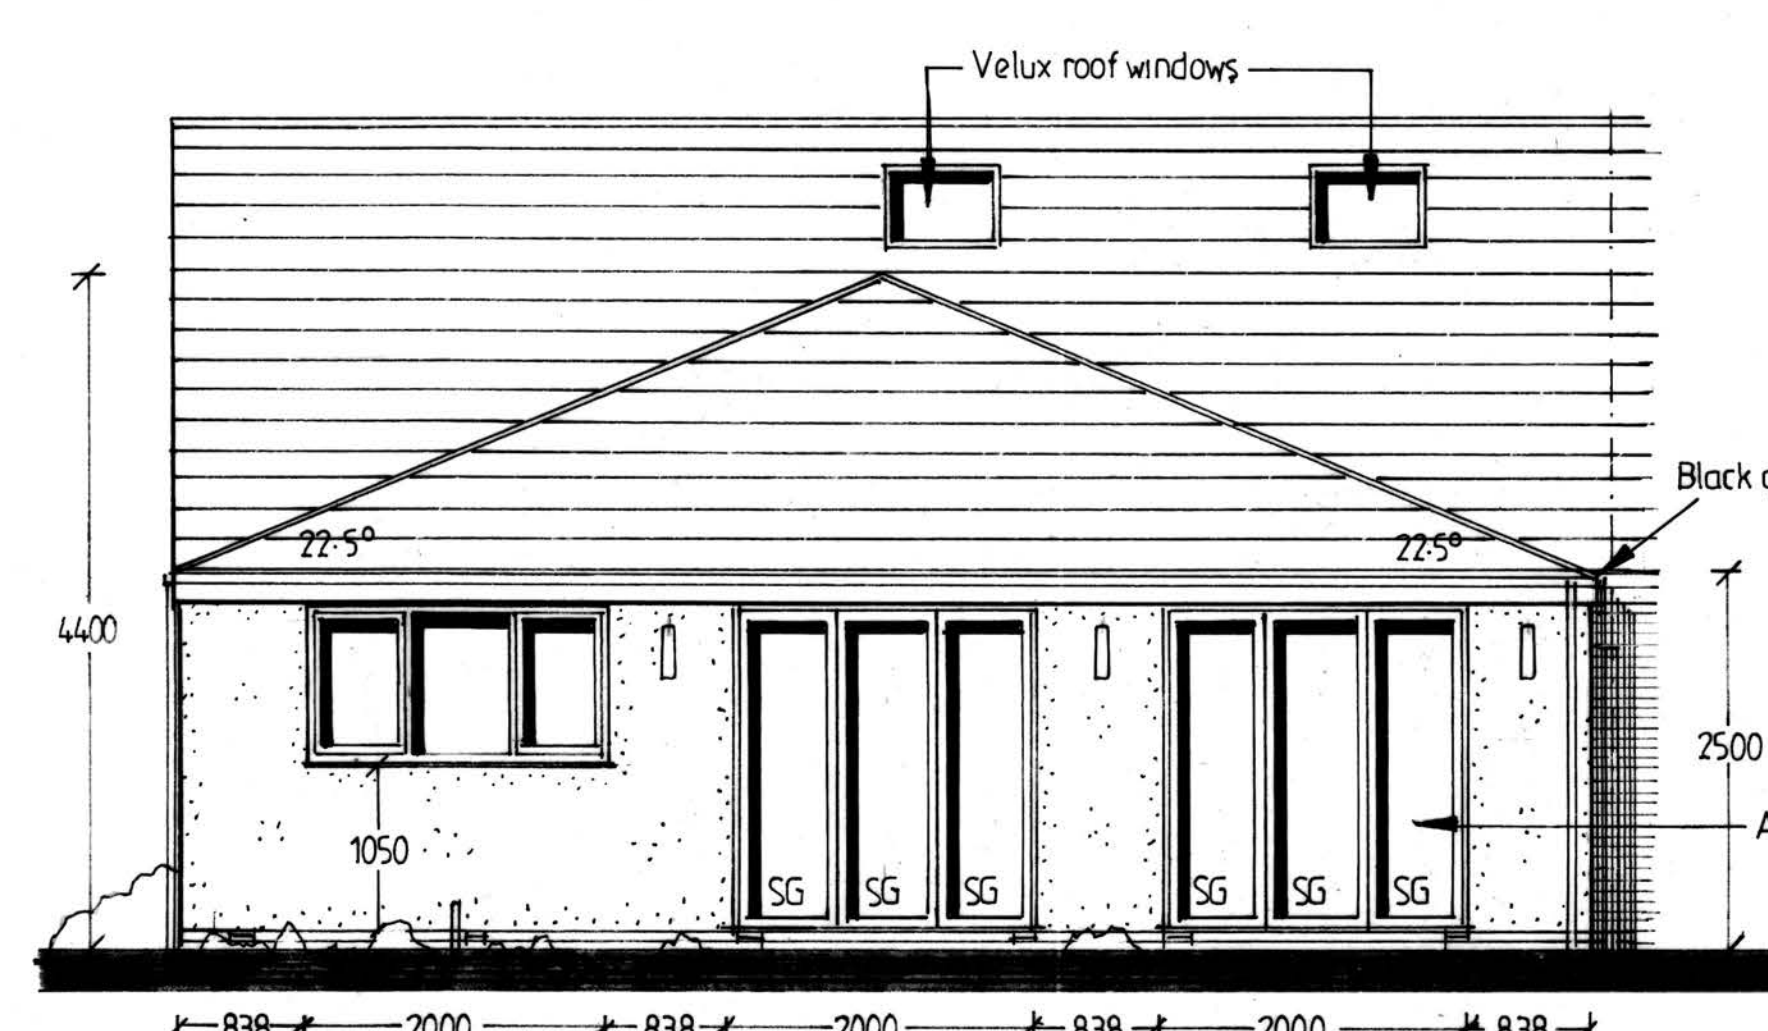

REAR ELEVATION

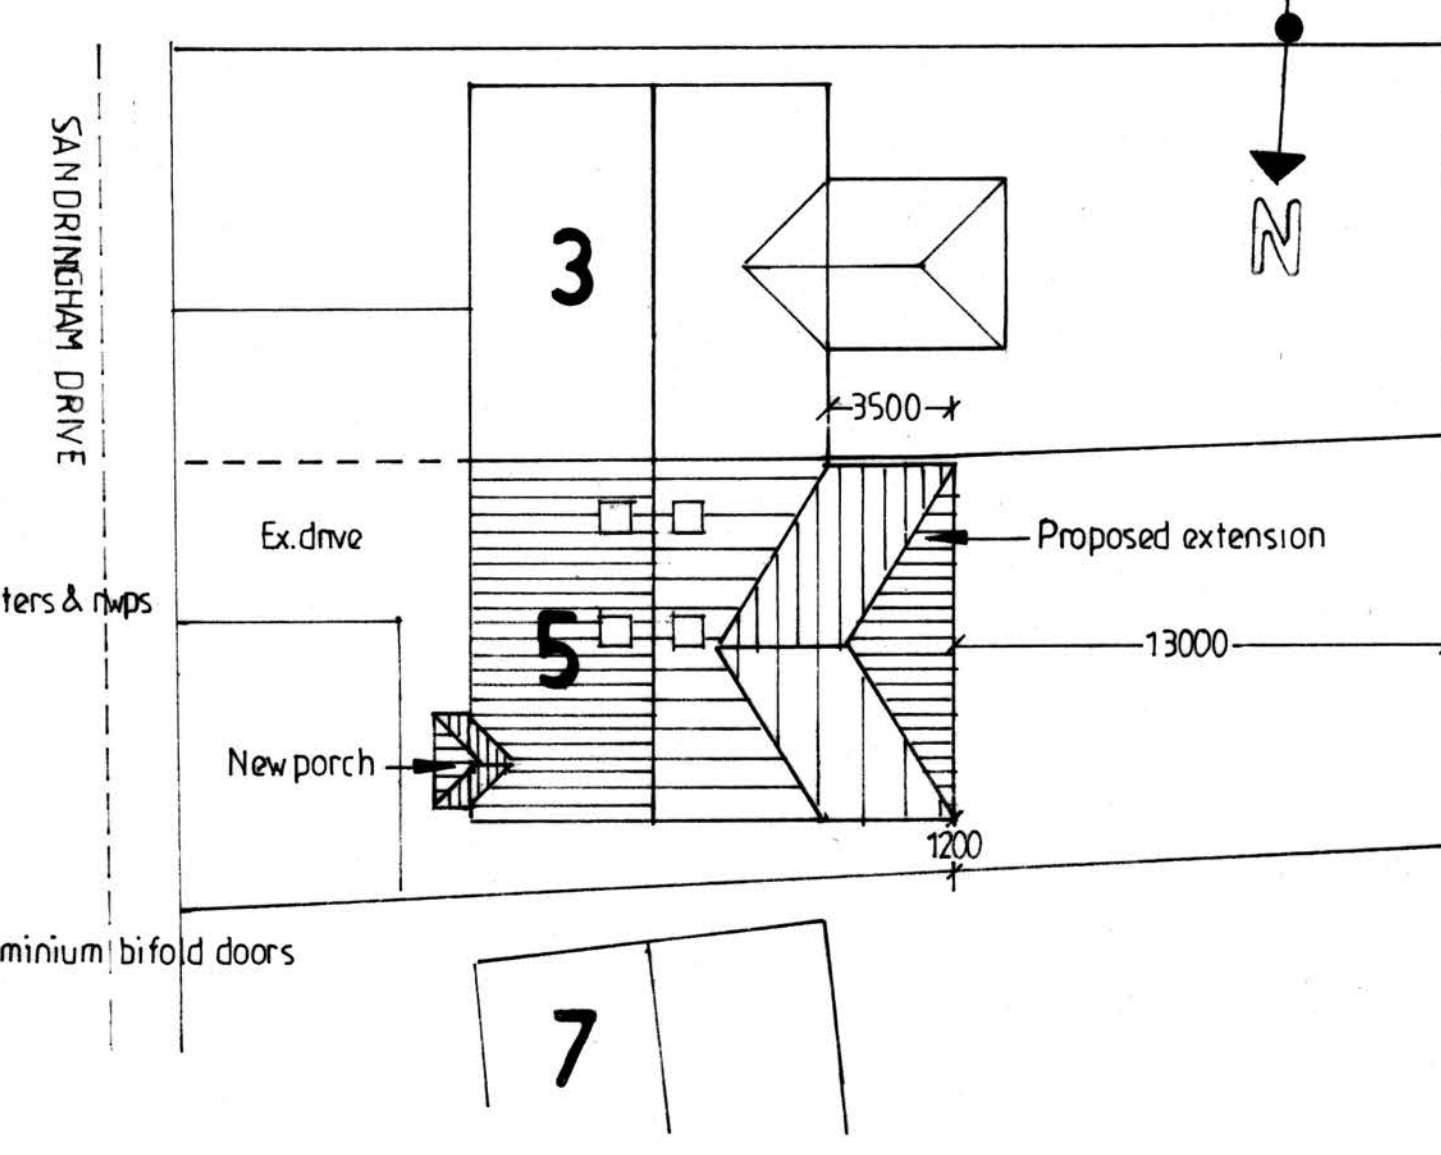

SITE PLAN 1:200

PROPOSED SINGLE STOREY EXTENSIONS & INTENAL ALTS.

FOR MR. D. MARNO
AT 5 SANDRINGHAM DRIVE
GREENMOUNT
BURY
BL8 4DJ

ADRIAN HUGHES
ARCHITECTURAL SERVICES

SCALE 1:50 1:100
DATE JUNE 2024

DRAWING NO.
2/17/2024