



Scale 1:50

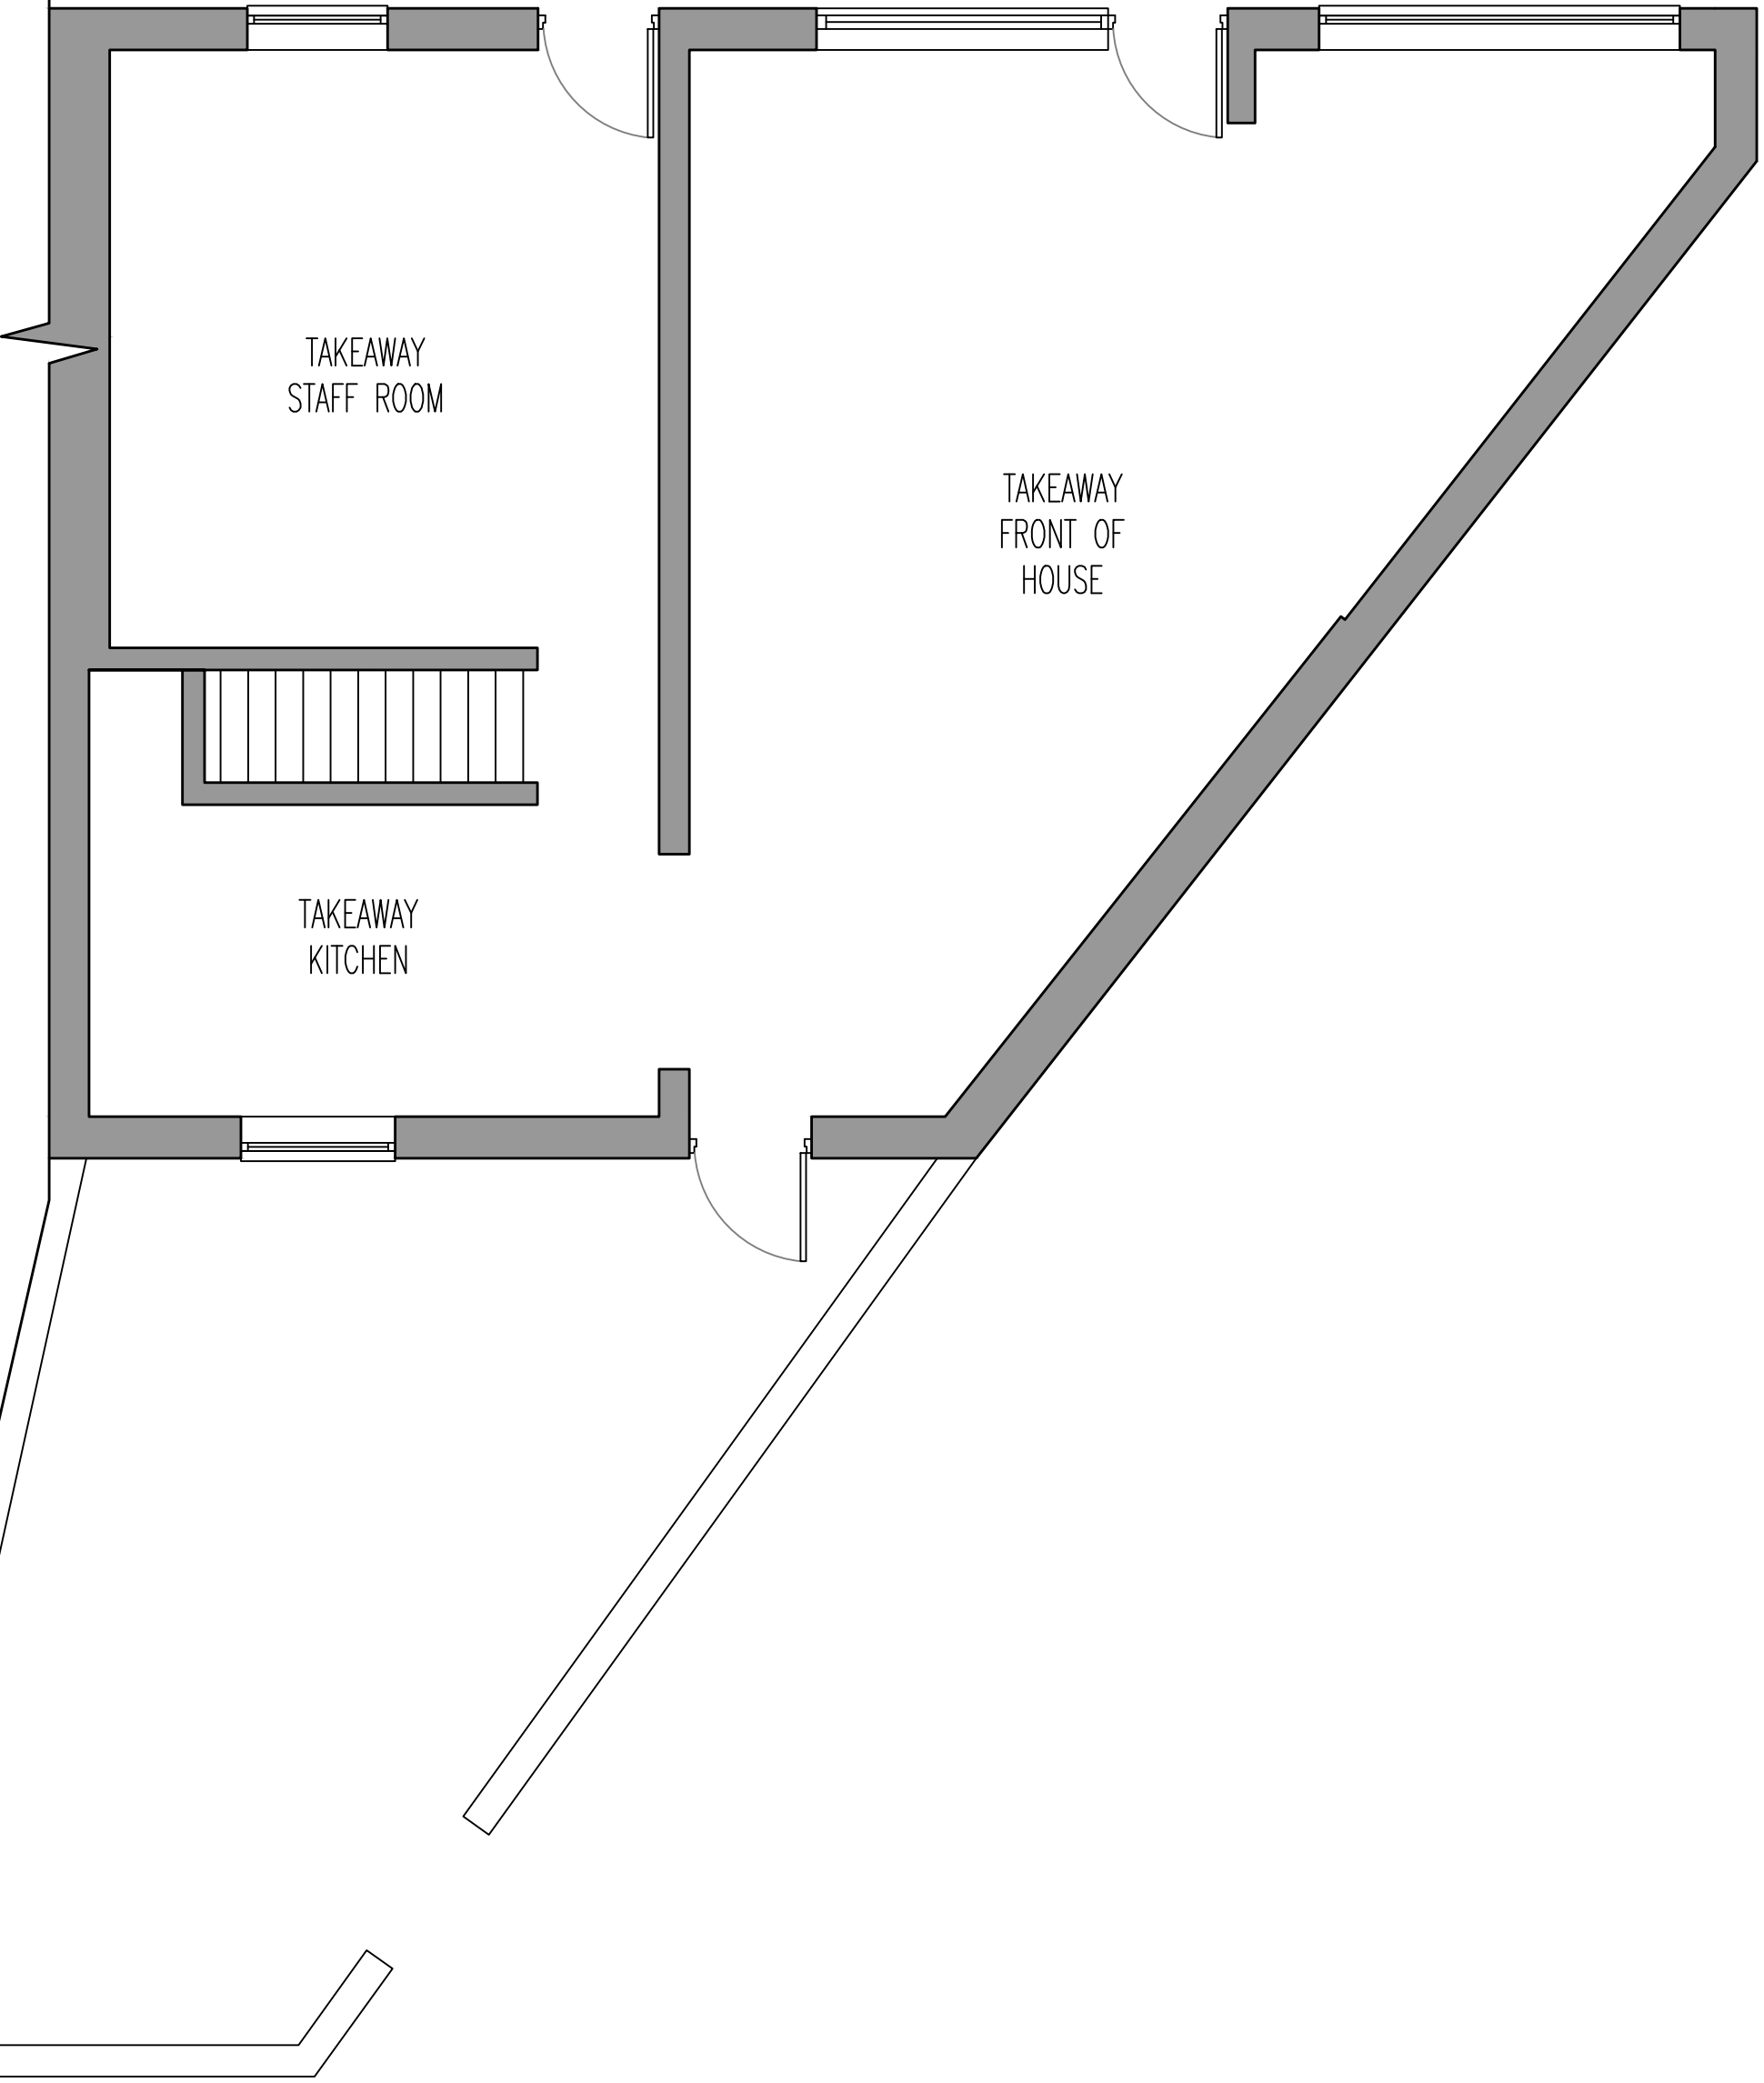

Scale 1:50

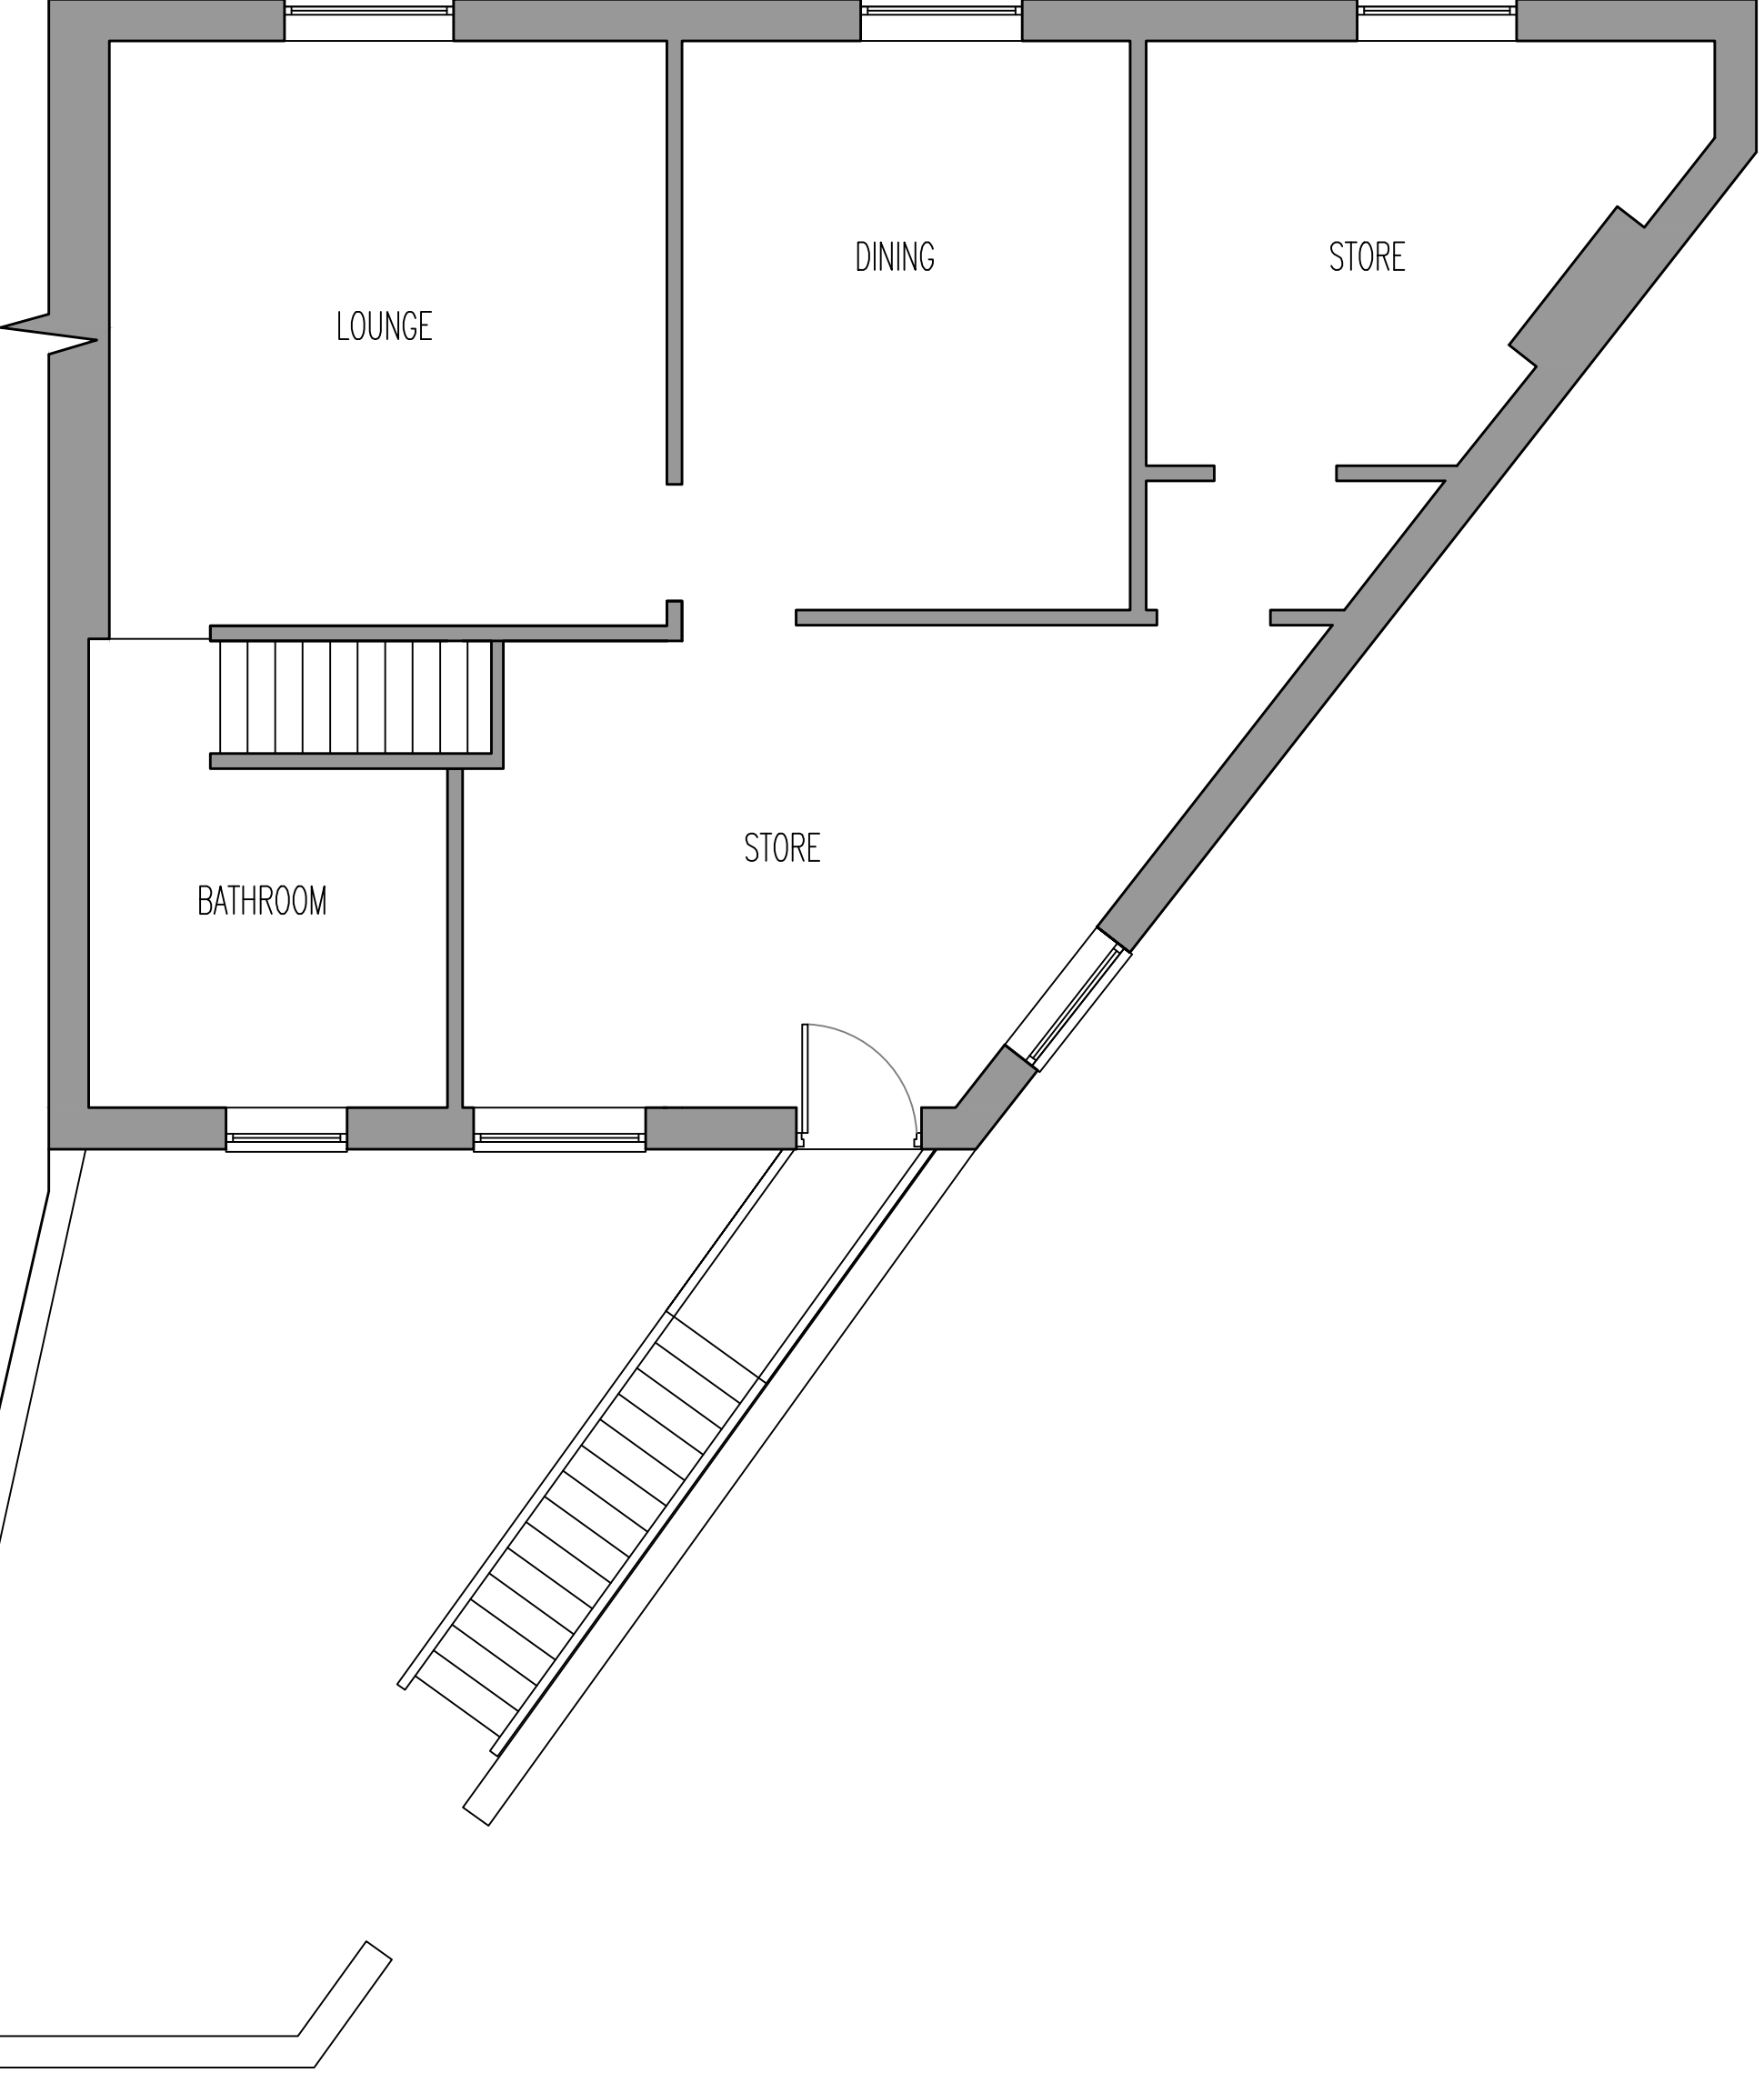

Copyright in all documents and drawings prepared by the Surveyor and any works executed from these documents and drawings shall, unless otherwise agreed, remain the property of the designer and must not be reproduced by, lent or disclosed to, a third party without the written consent of Zach Thorp.

All dimensions are to be checked on site and any discrepancies to be referred to Zach Thorp before proceeding.

All discrepancies between information shown on the drawings and the information in the specification to be referred to the architect prior to proceeding.

Position of existing drain runs to be confirmed prior to proceeding and drains checked as necessary.

All relevant boundary positions are to be checked prior to proceeding

Rev	Description	Date	By	C
-----	-------------	------	----	---

Status		Purpose for Issue	
Survey	☐	Tender	☐
Planning	☒	As Built	☐

Client
Mr Ali
55 Ainsworth Road

Contract
Change of Use to Commercial

Drawing

Existing Floor plans

Drawing No. ZT20-196-02	Revision	/
Scales 1:50	Date	April '25
Drawn ZTT	Checked	