



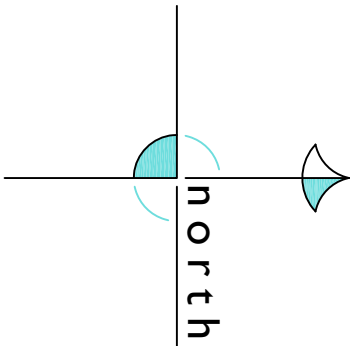

location plan


scale 1:1250

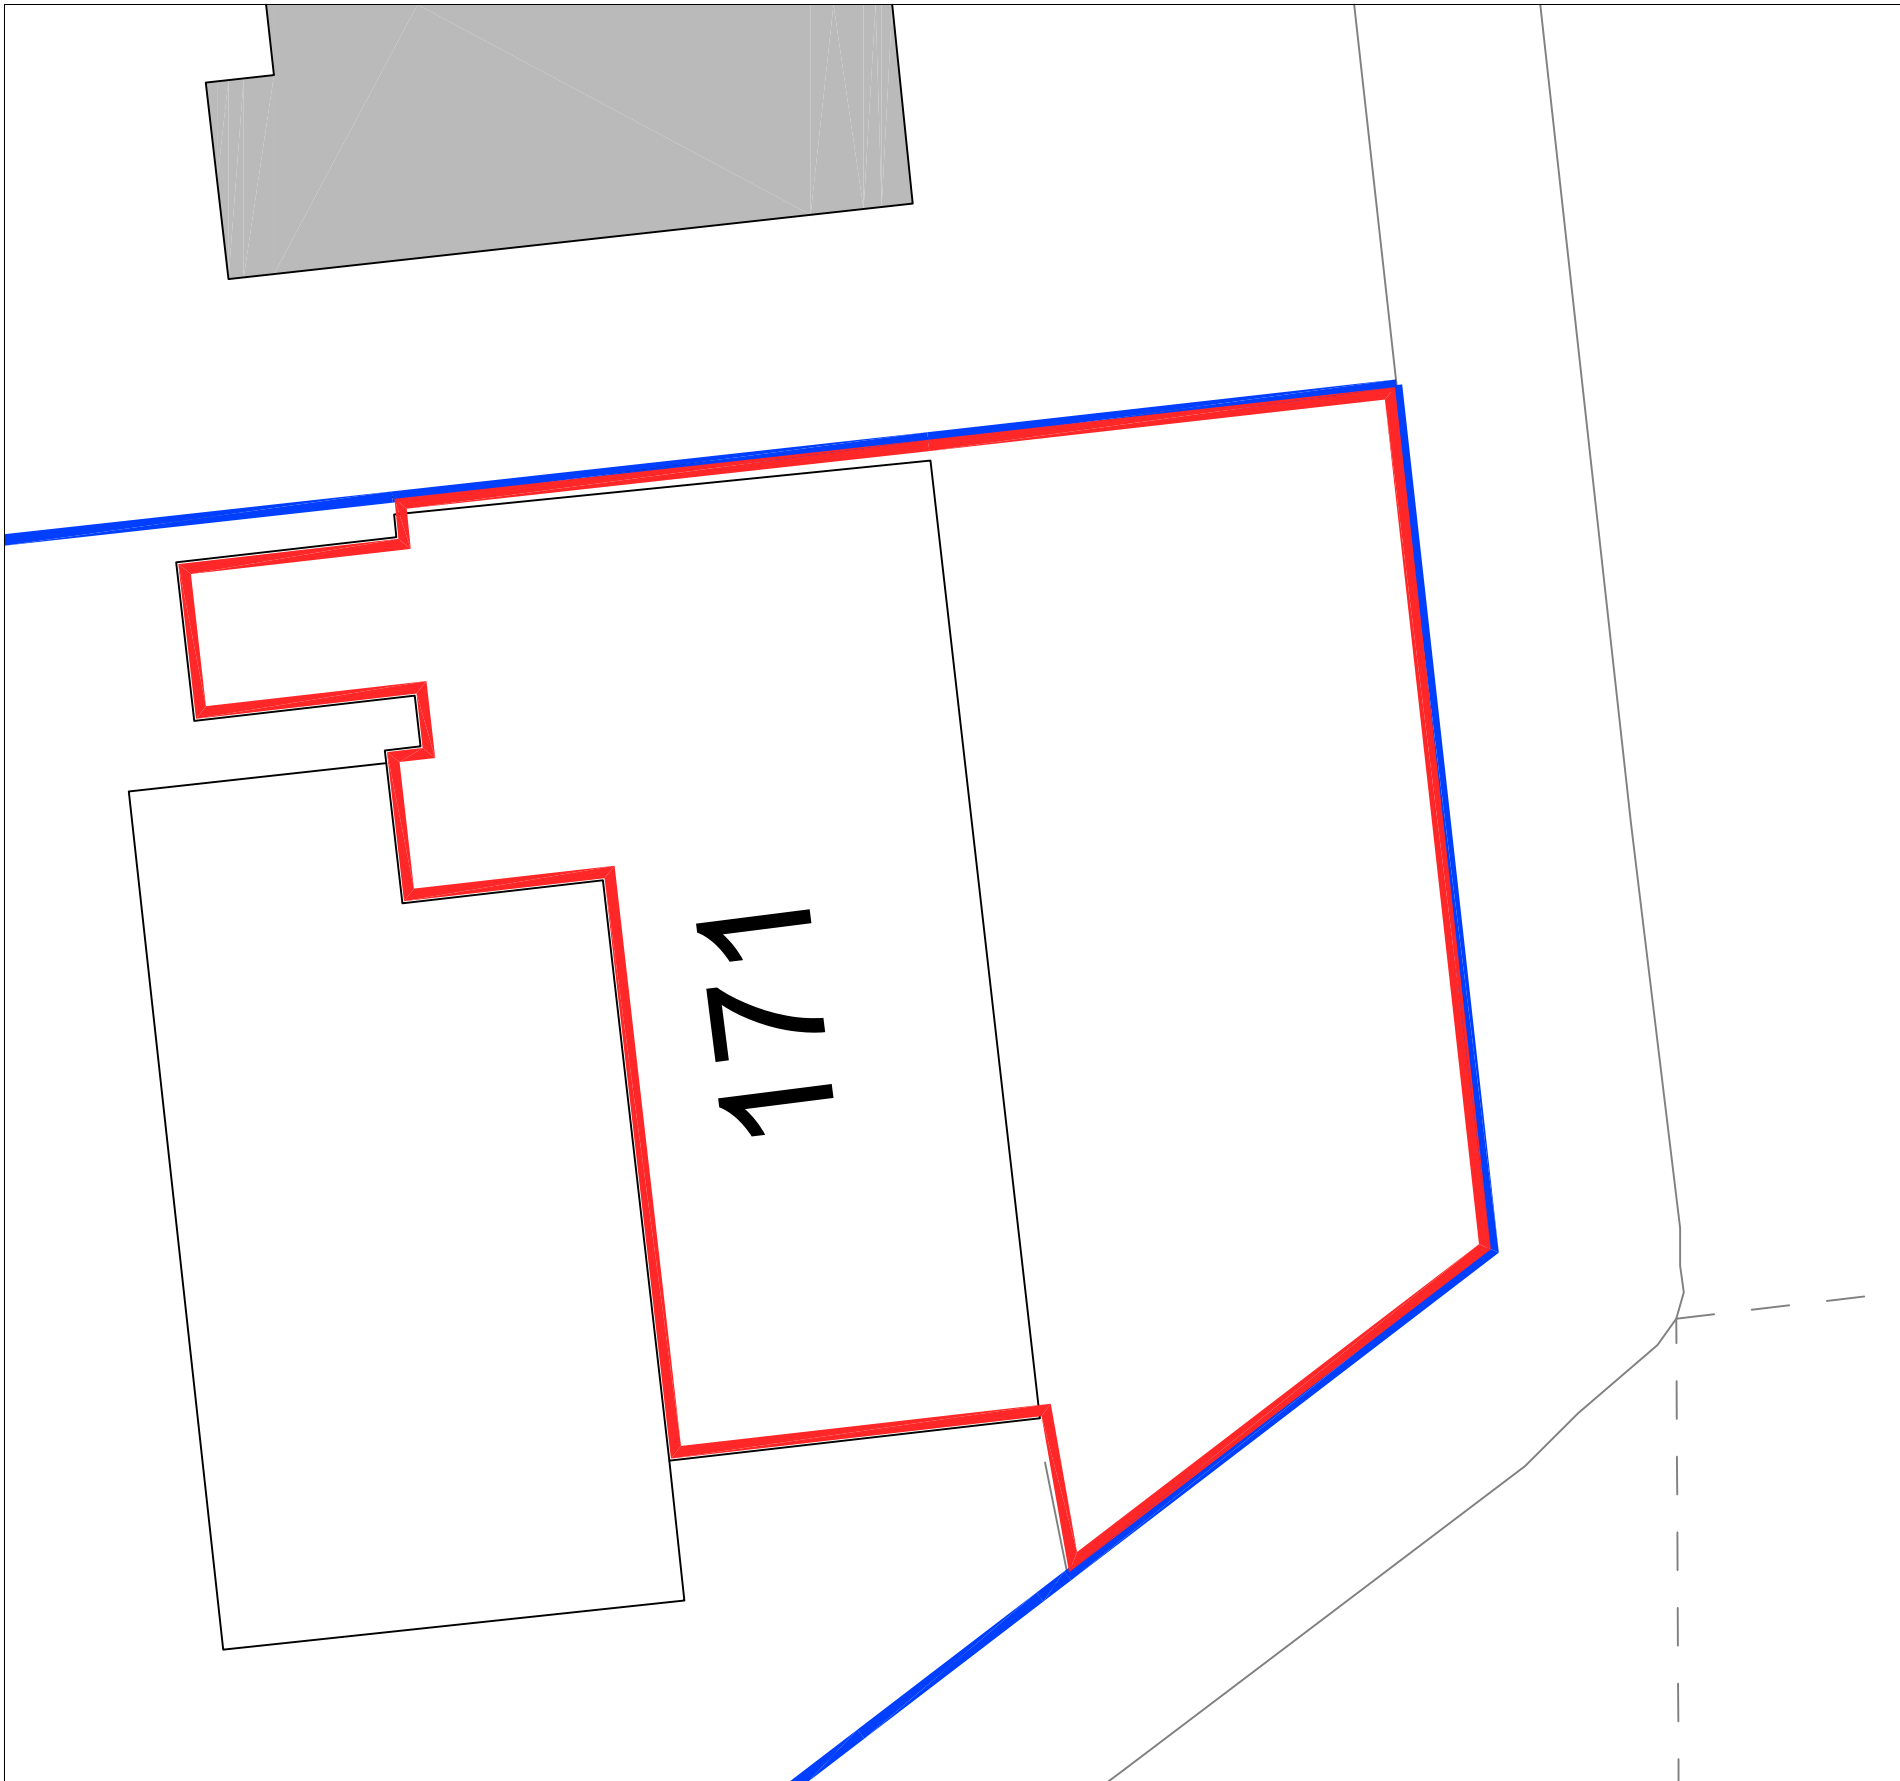


site plan

scale 1:100


1:100

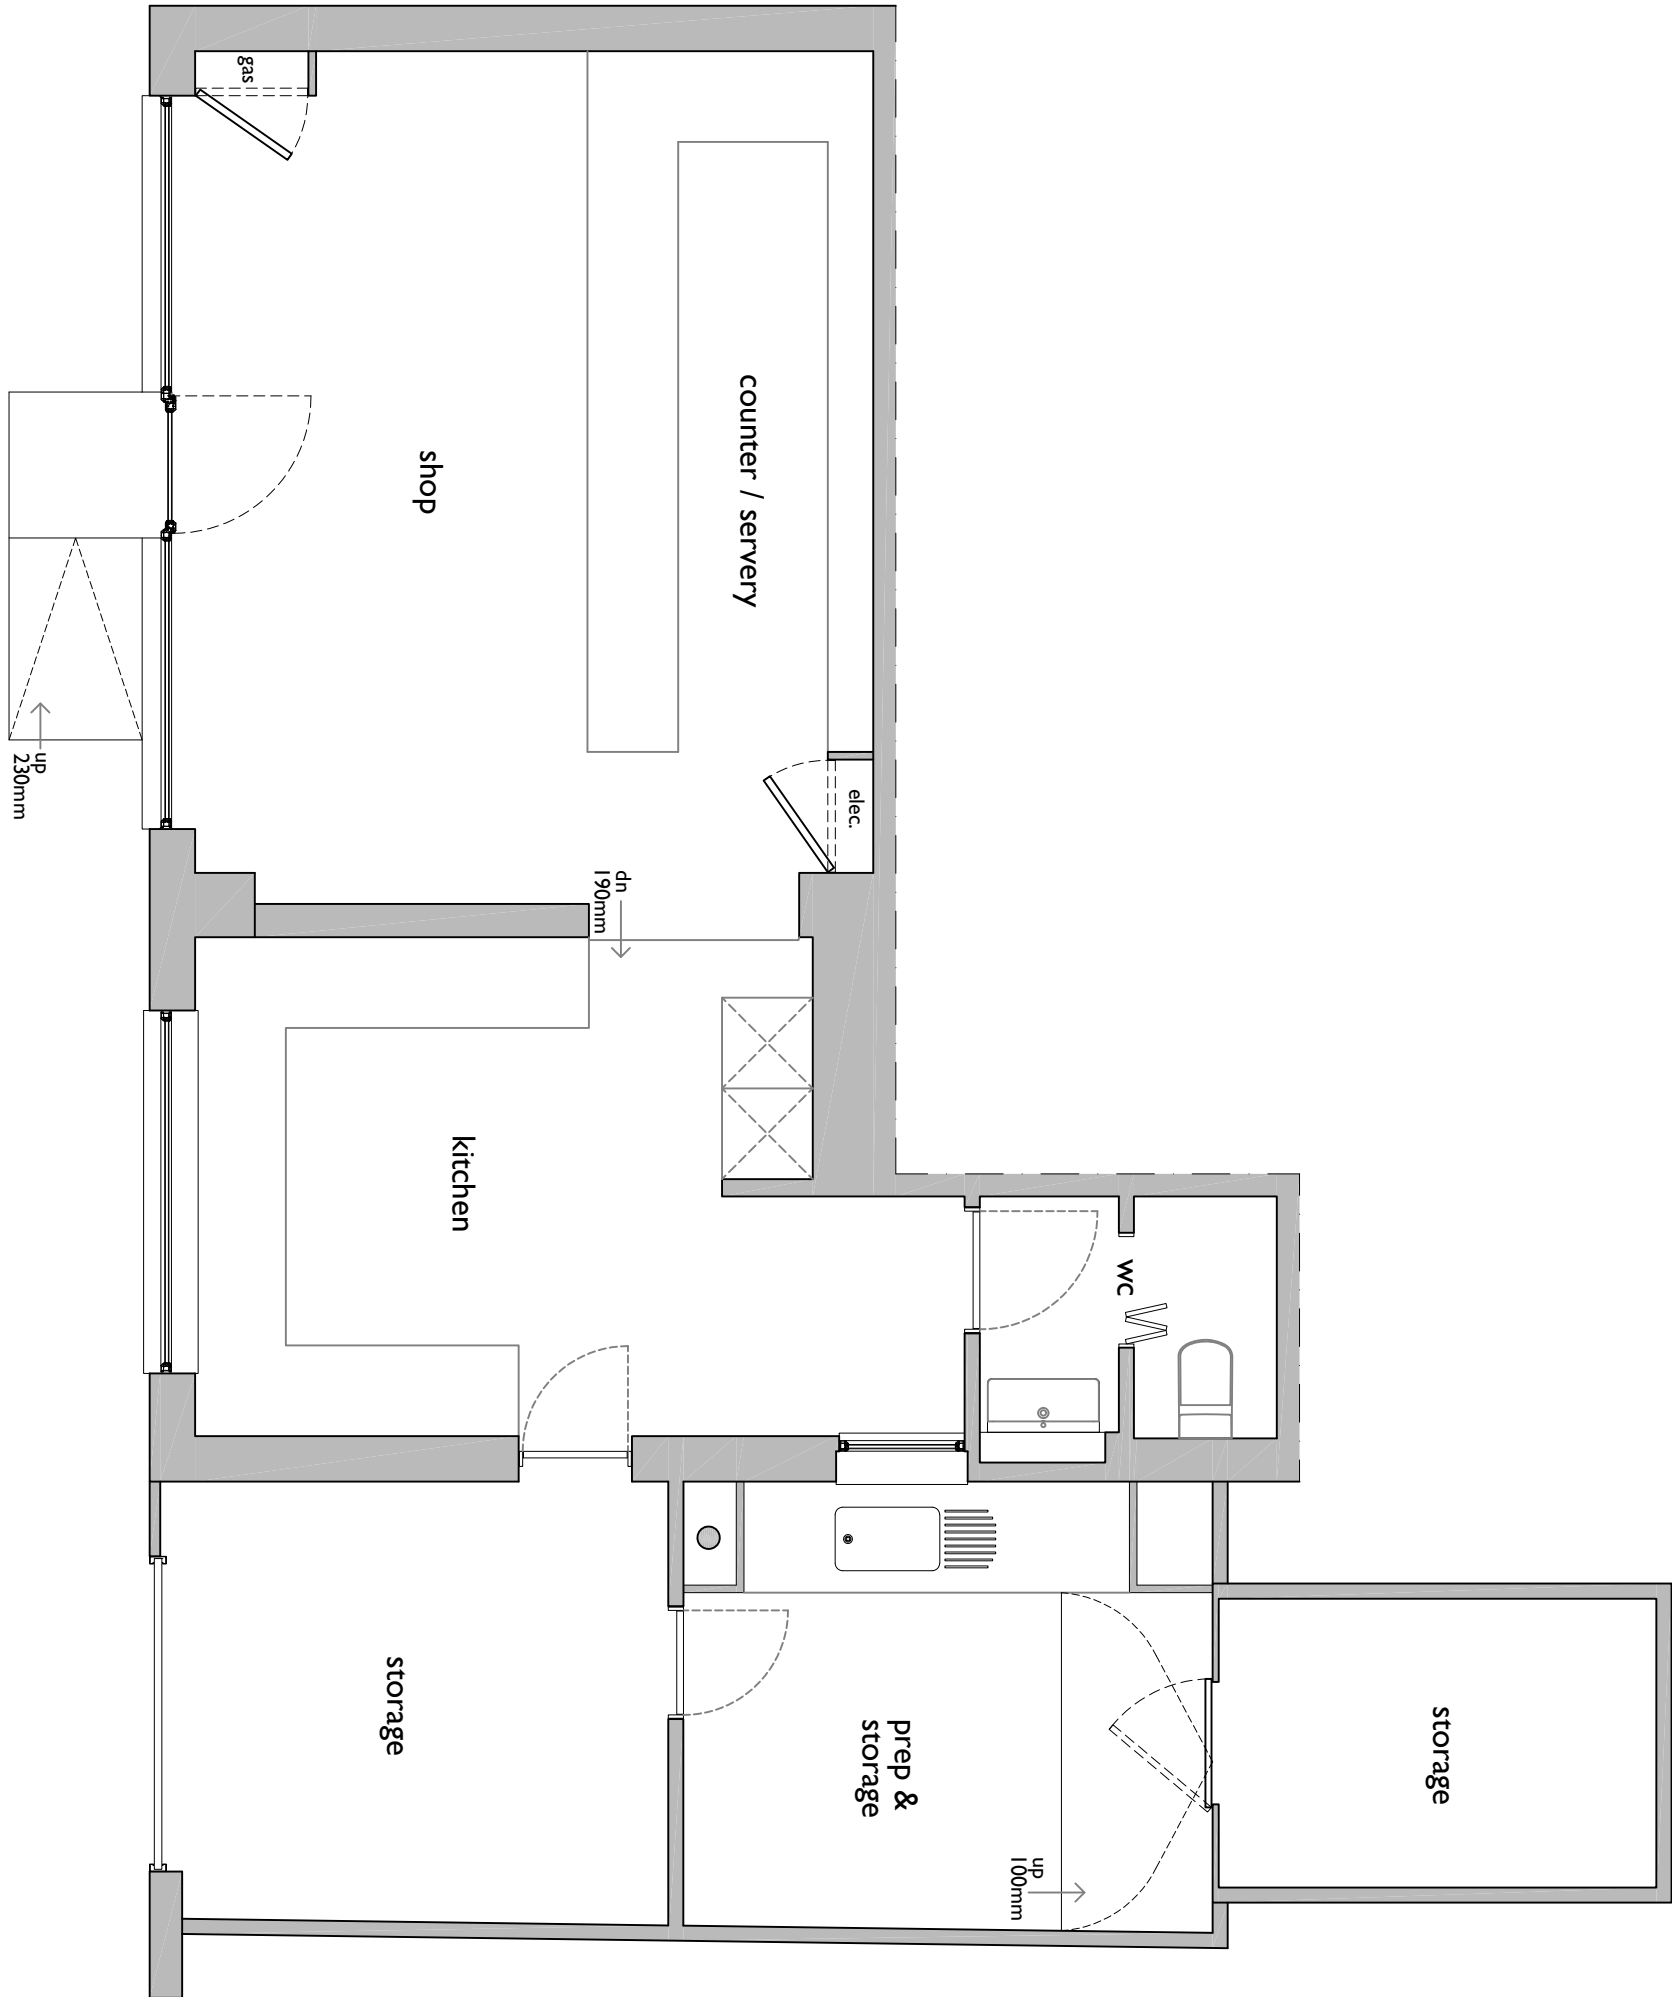

existing floor plan

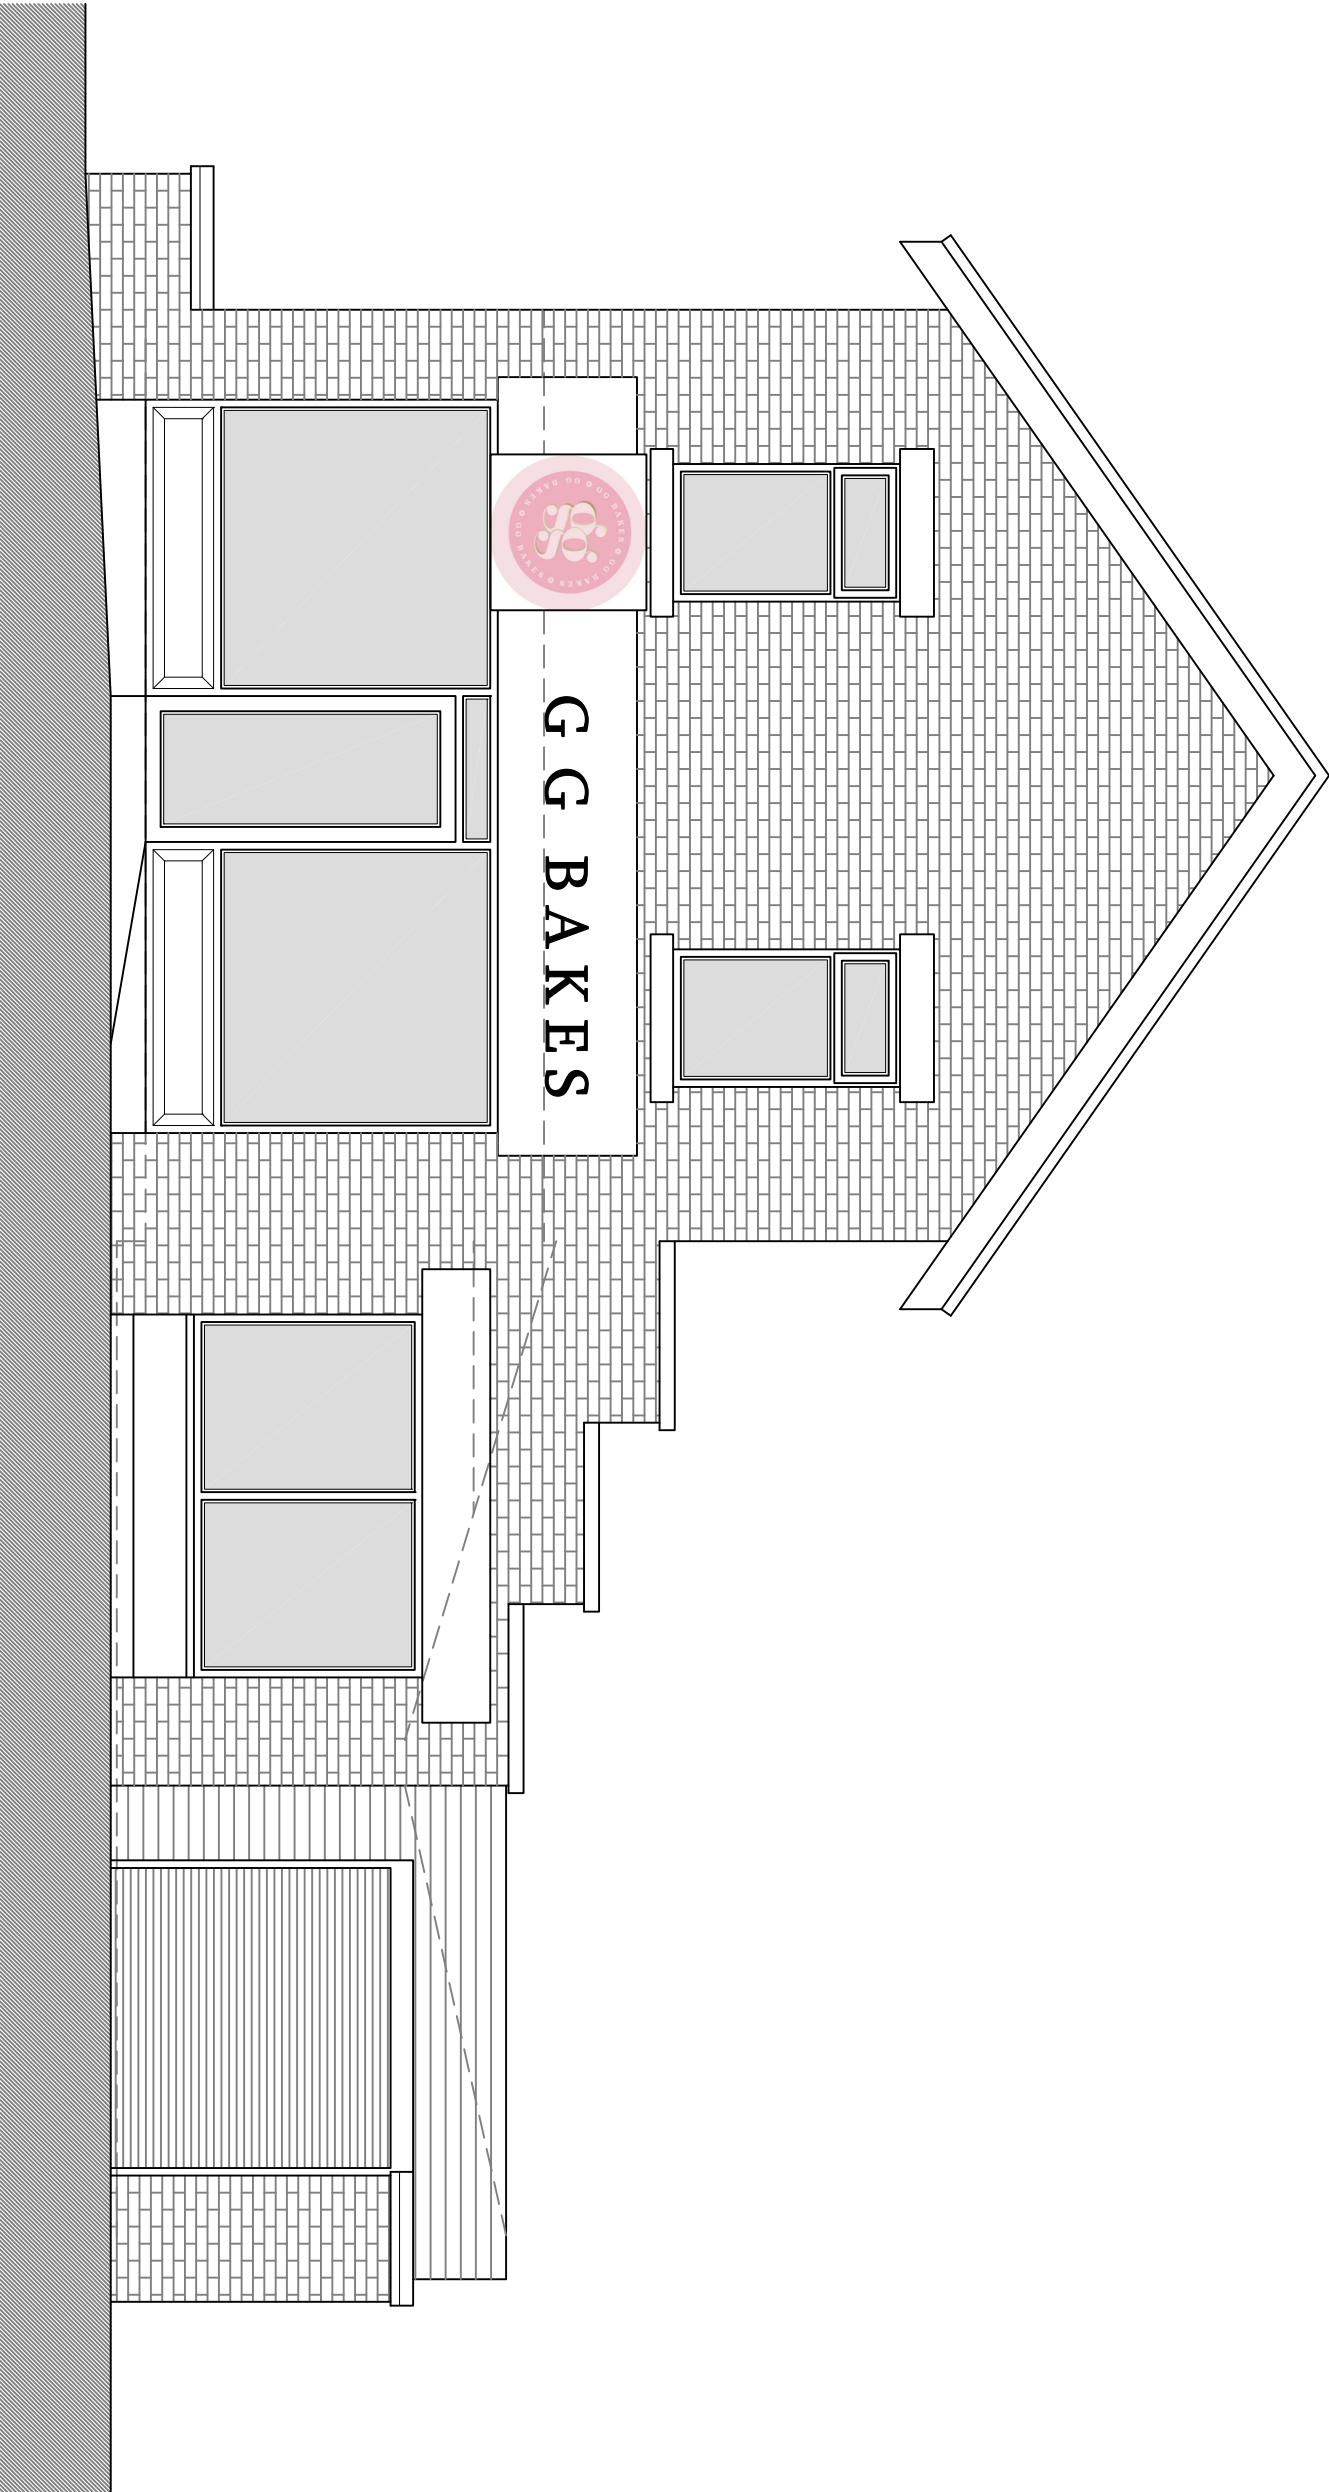

front elevation

 

SKY architecture,
design & consulting

E: james@skyarchitecture.co.uk
T: 0773644720
W: www.skyarchitecture.co.uk

Client
GG Bikes
Site Address
171 Ainsworth Road, Bury, BL8 2RU

Drawing Title
Site, Location and Floor Plans

Job Number
26016
Drawing Number
001

Date
July 2026
Stage
Existing

Paper Size
A1
Scale
1:50 / 100 / 1250

Revision