



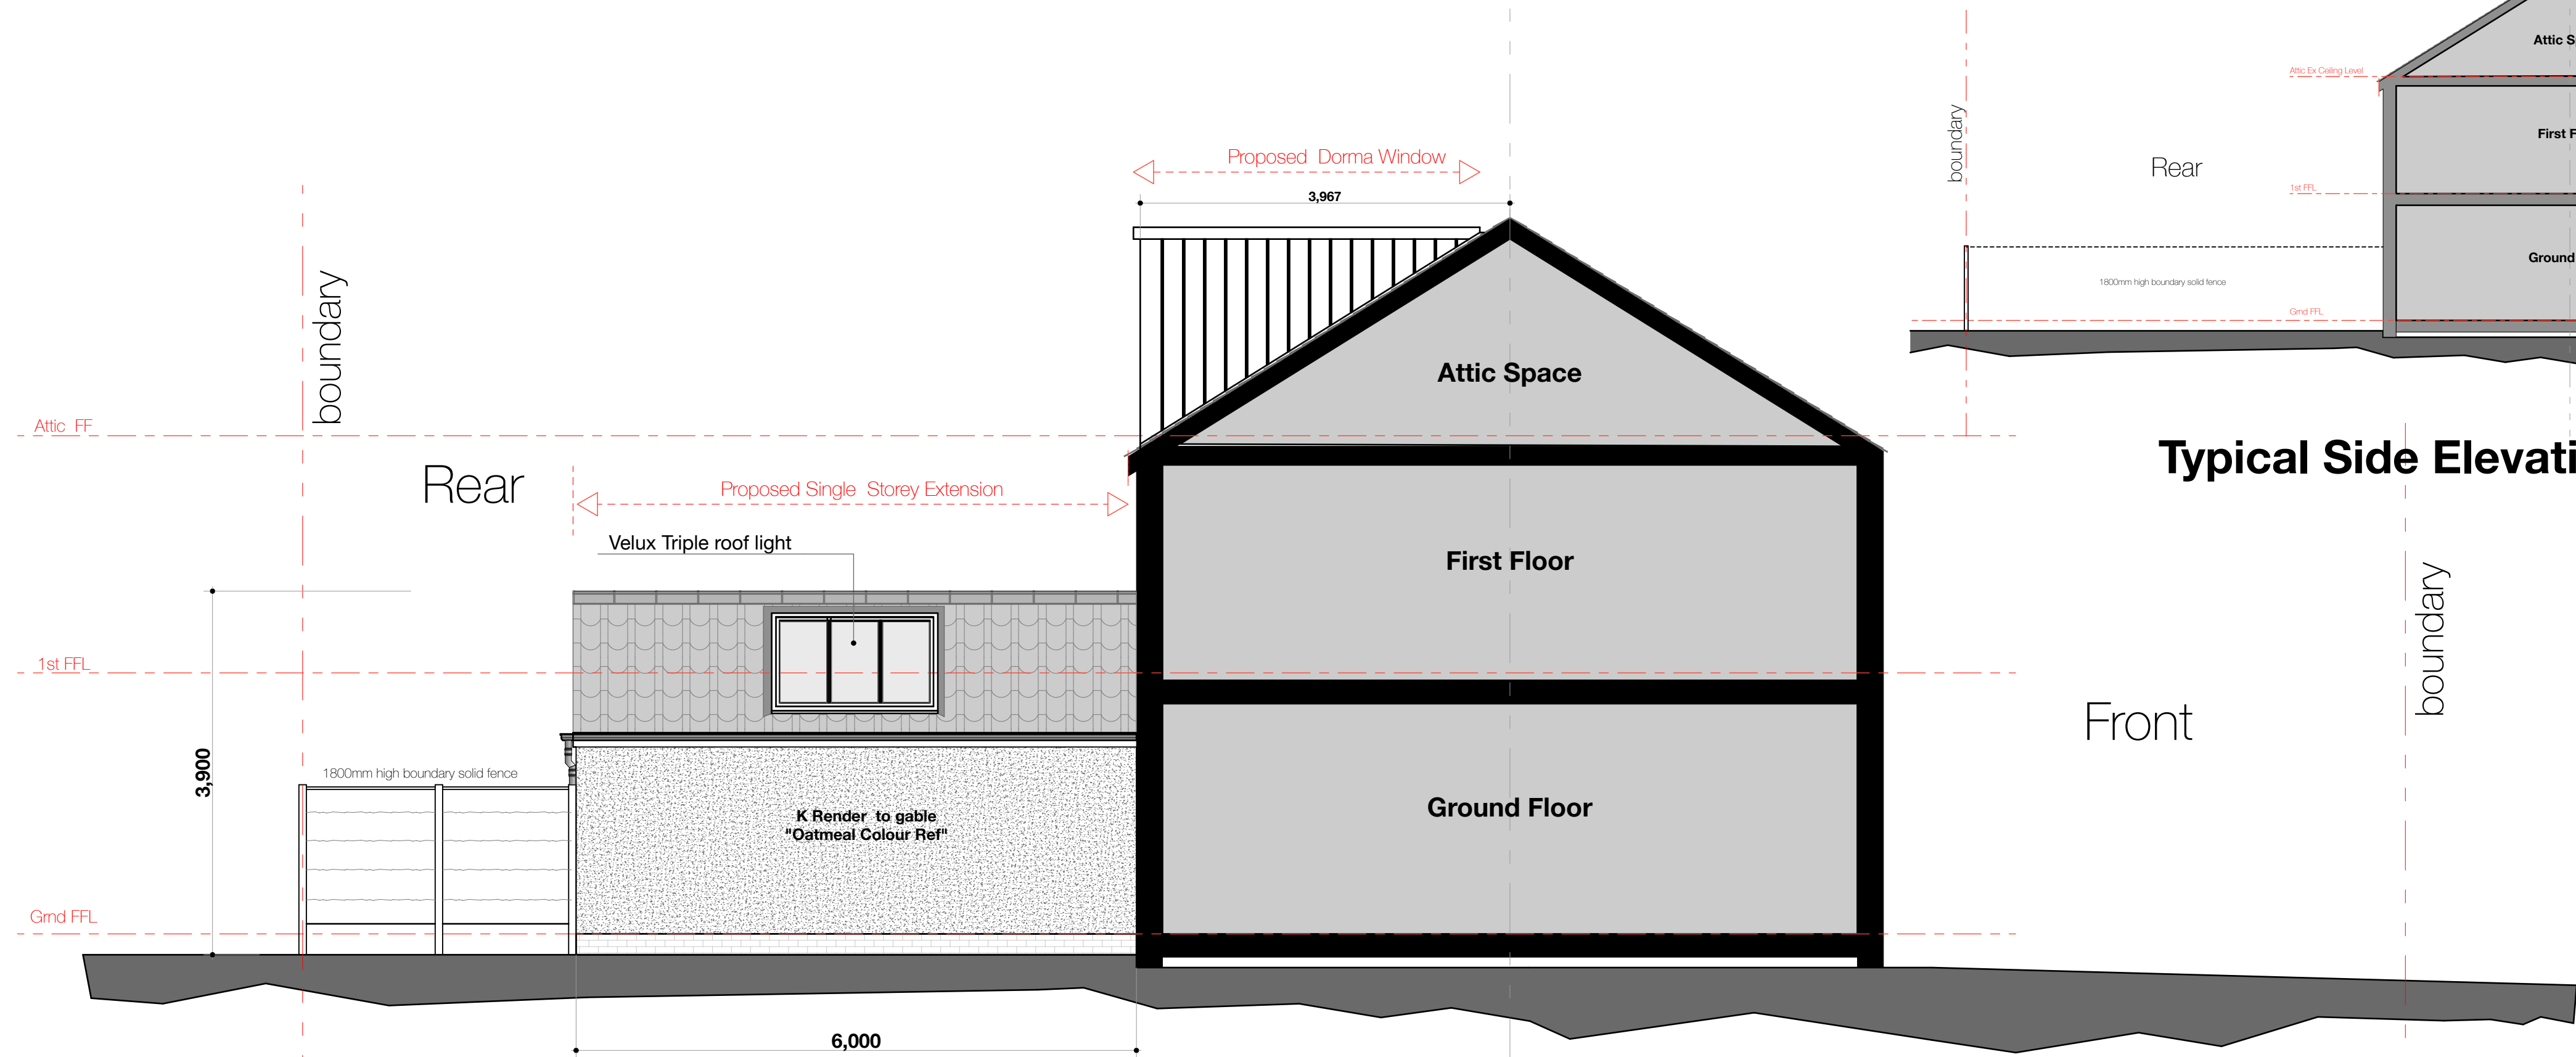


Side (East) Elevation as Proposed

scale 1:50 @ A1

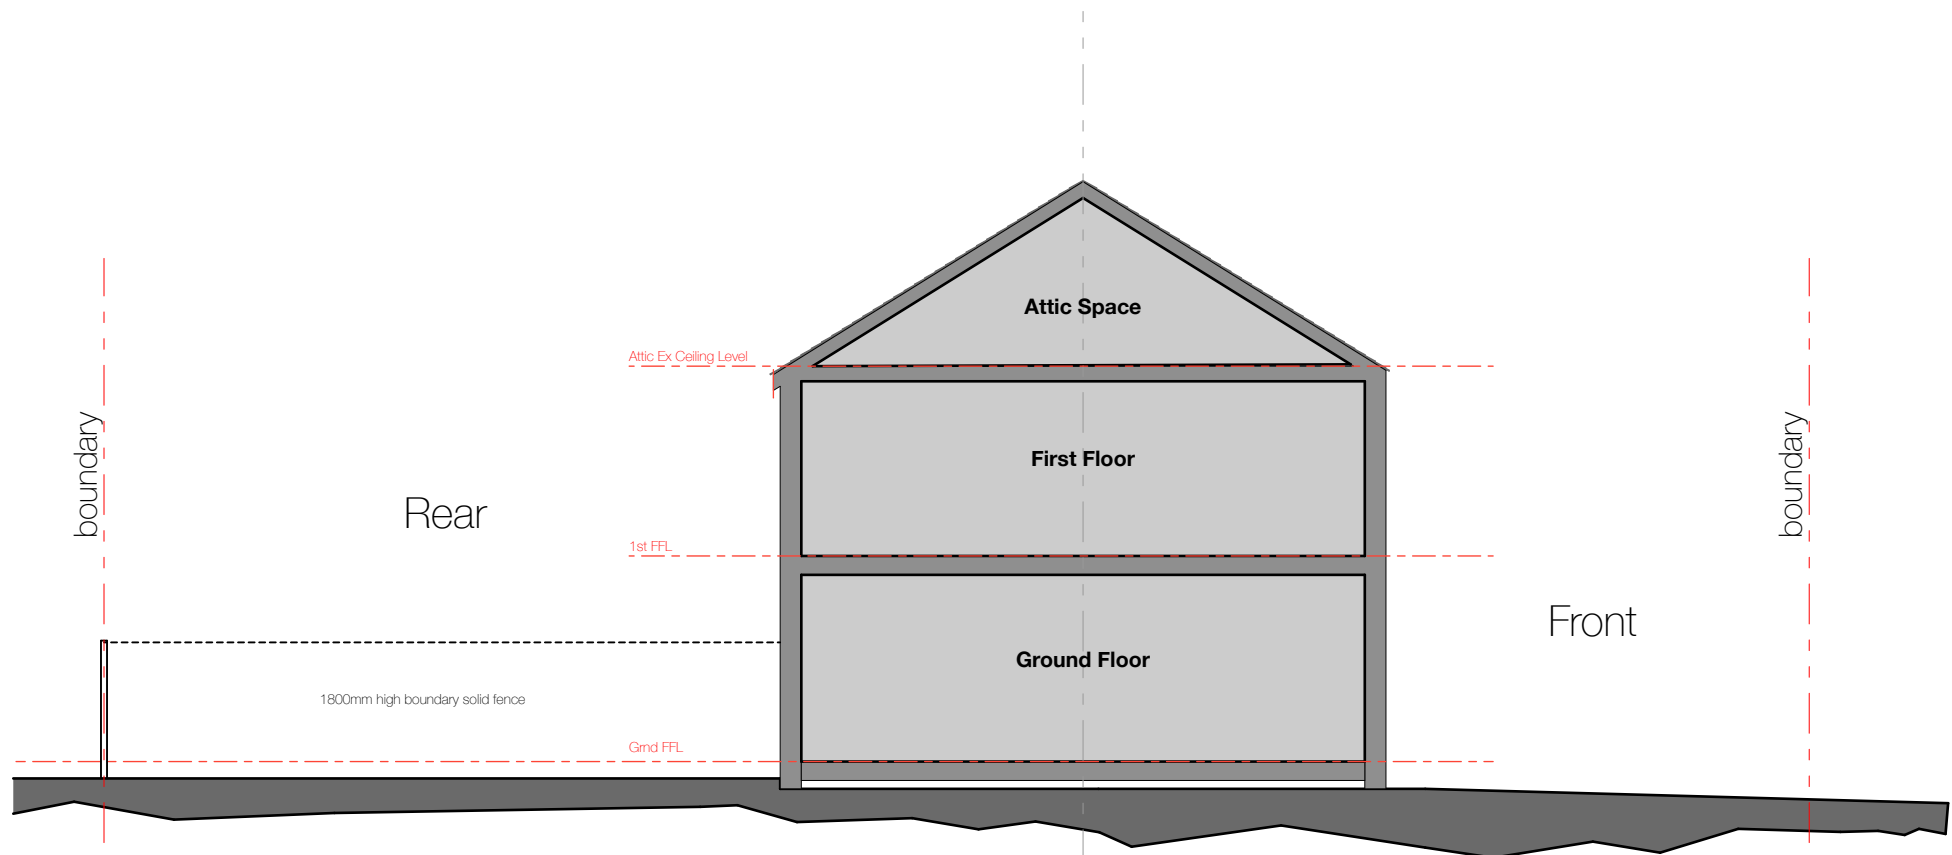

Typical Side Elevation as Existing

scale 1:100 @ A1

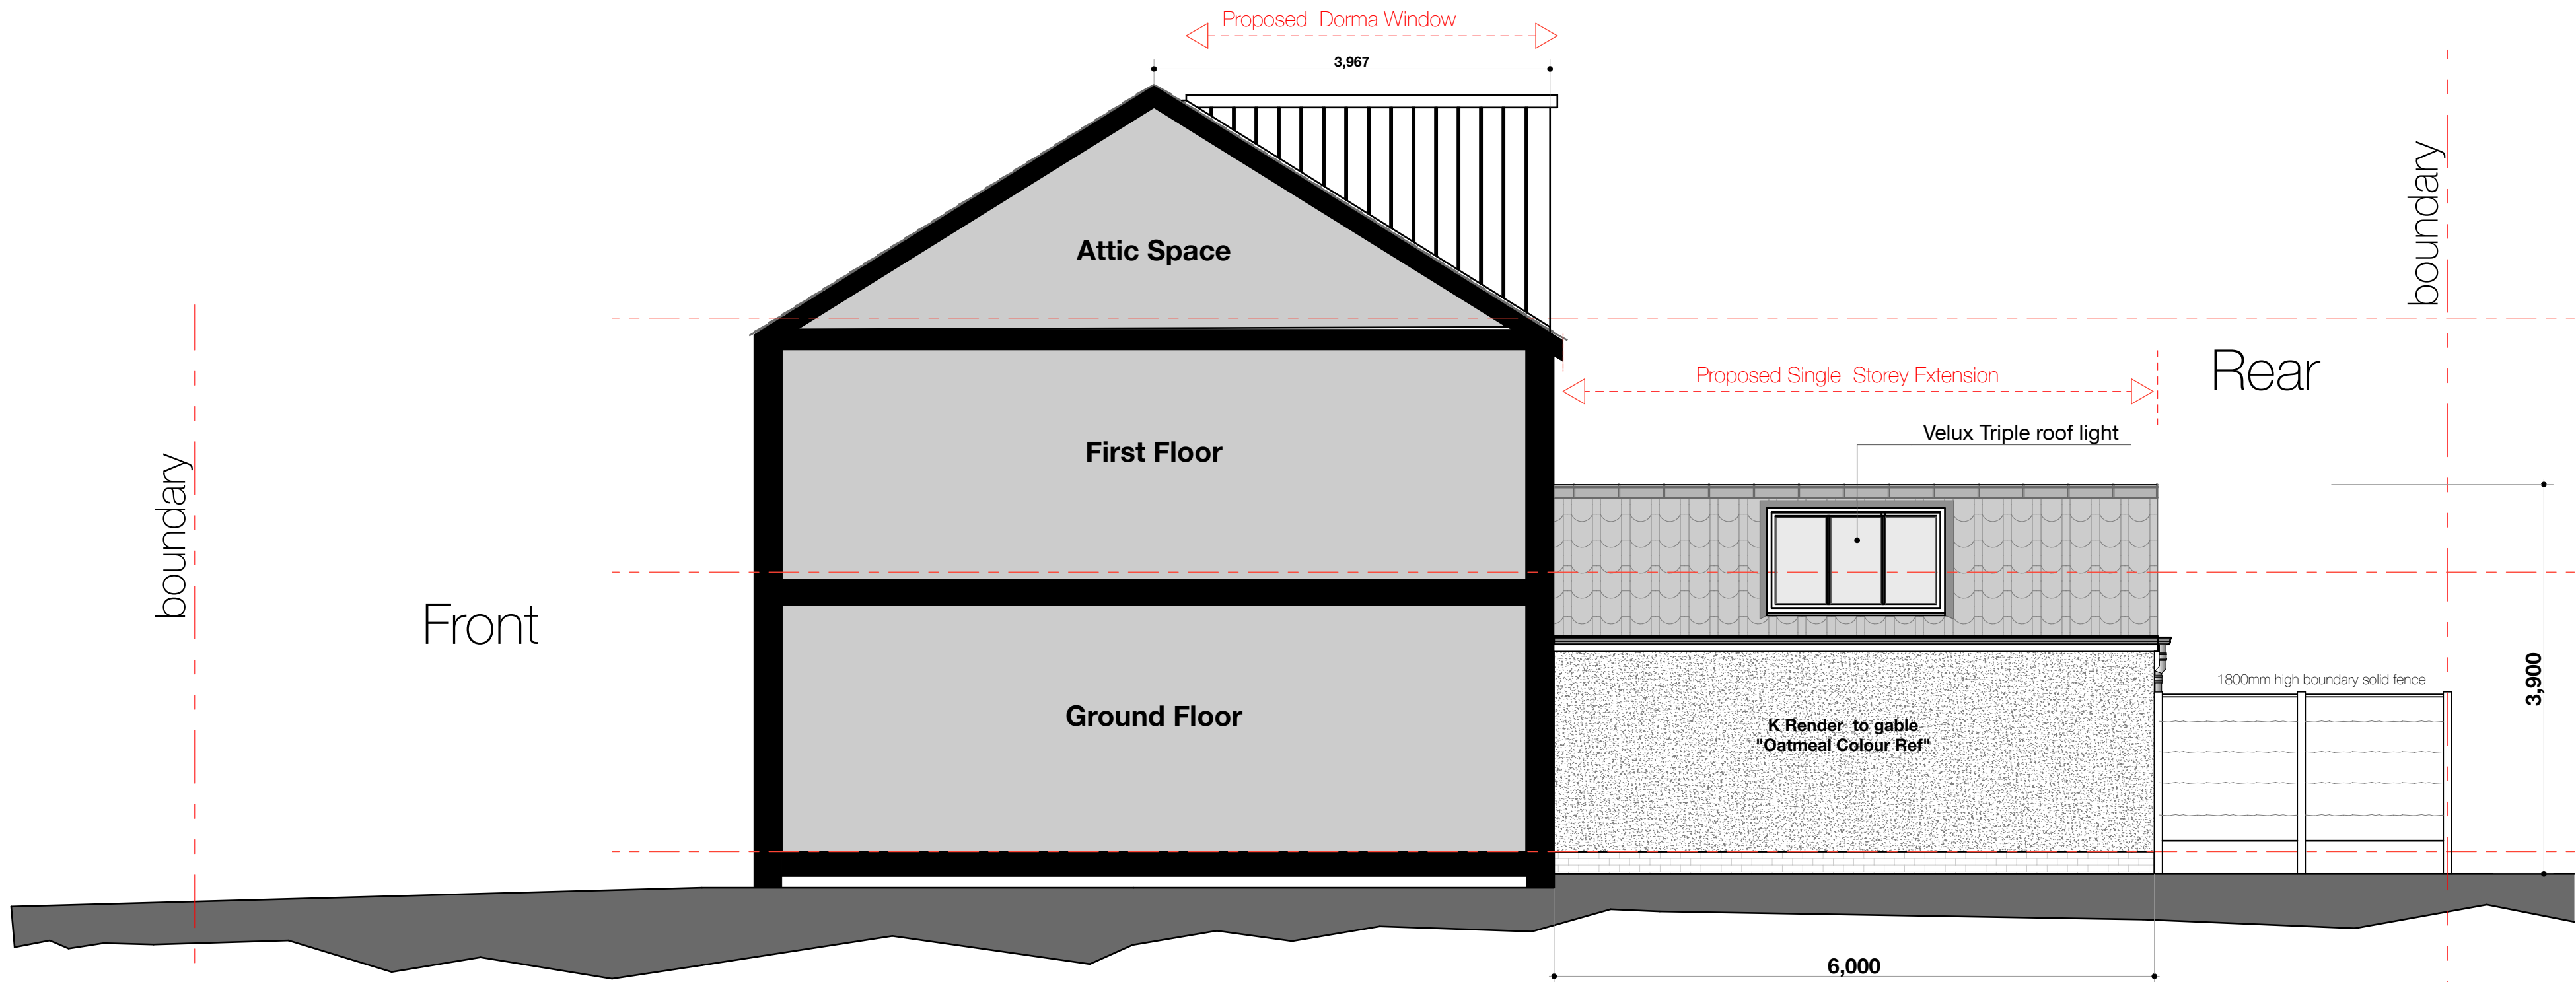

Side (West) Elevation as Proposed

scale 1:50 @ A1

|   |                            |                             |
|---|----------------------------|-----------------------------|
|   |                            |                             |
| Construction Risks   | Maintenance/Cleaning Risks | Demolition/Adaptation Risks |
| In addition to the hazards/risks normally associated with the types of work detailed on this drawing take note of the above. It is assumed that all works on this drawing will be carried out by a competent contractor working, where appropriate, to an appropriate method statement. |                            |                             |
| Safety Health and Environmental Information Box   |                            |                             |
| Notes   |                            |                             |
| ####   |                            |                             |
| A1   |                            |                             |
| Architecture:Interiors:Project Management.   |                            |                             |
| DESIGN   |                            |                             |
| greentop<br>old mount road<br>marsden<br>HD7 6NN<br>T: 07545 696911<br>E: design.email@mac.com   |                            |                             |
| Registered Office: 25-26 Church Lane, West, Mansfield, Nottingham, NG20 9JH   |                            |                             |
| Client<br>Mr R Crolla<br>Rear Double Extension, Dorma & House<br>Remodelling<br>Site Address<br>9 Hardman Close Radcliffe Manchester<br>Lancs M26 4HY   |                            |                             |
| Drawing Name<br>Existing & Proposed Side Elevations   |                            |                             |
| Drawing Status<br>Planning   |                            |                             |
| Issue Date: 20.06.2022 by: D Hobson   |                            |                             |
| Drawing Scale<br>as indicated   |                            |                             |
| Layout ID<br>RC.H.Plan: 05   |                            |                             |
| Status<br>Revision<br>B   |                            |                             |

09.12.21: Rev B Revised Rear Extension, 1st floor extension omitted. Pitched Roof introduced to ground floor extension, Material Change: Brickwork to Render

Rev A Revised Front and Rear Elevations - Re: agreed variations to extension etc.

30.09.21: