




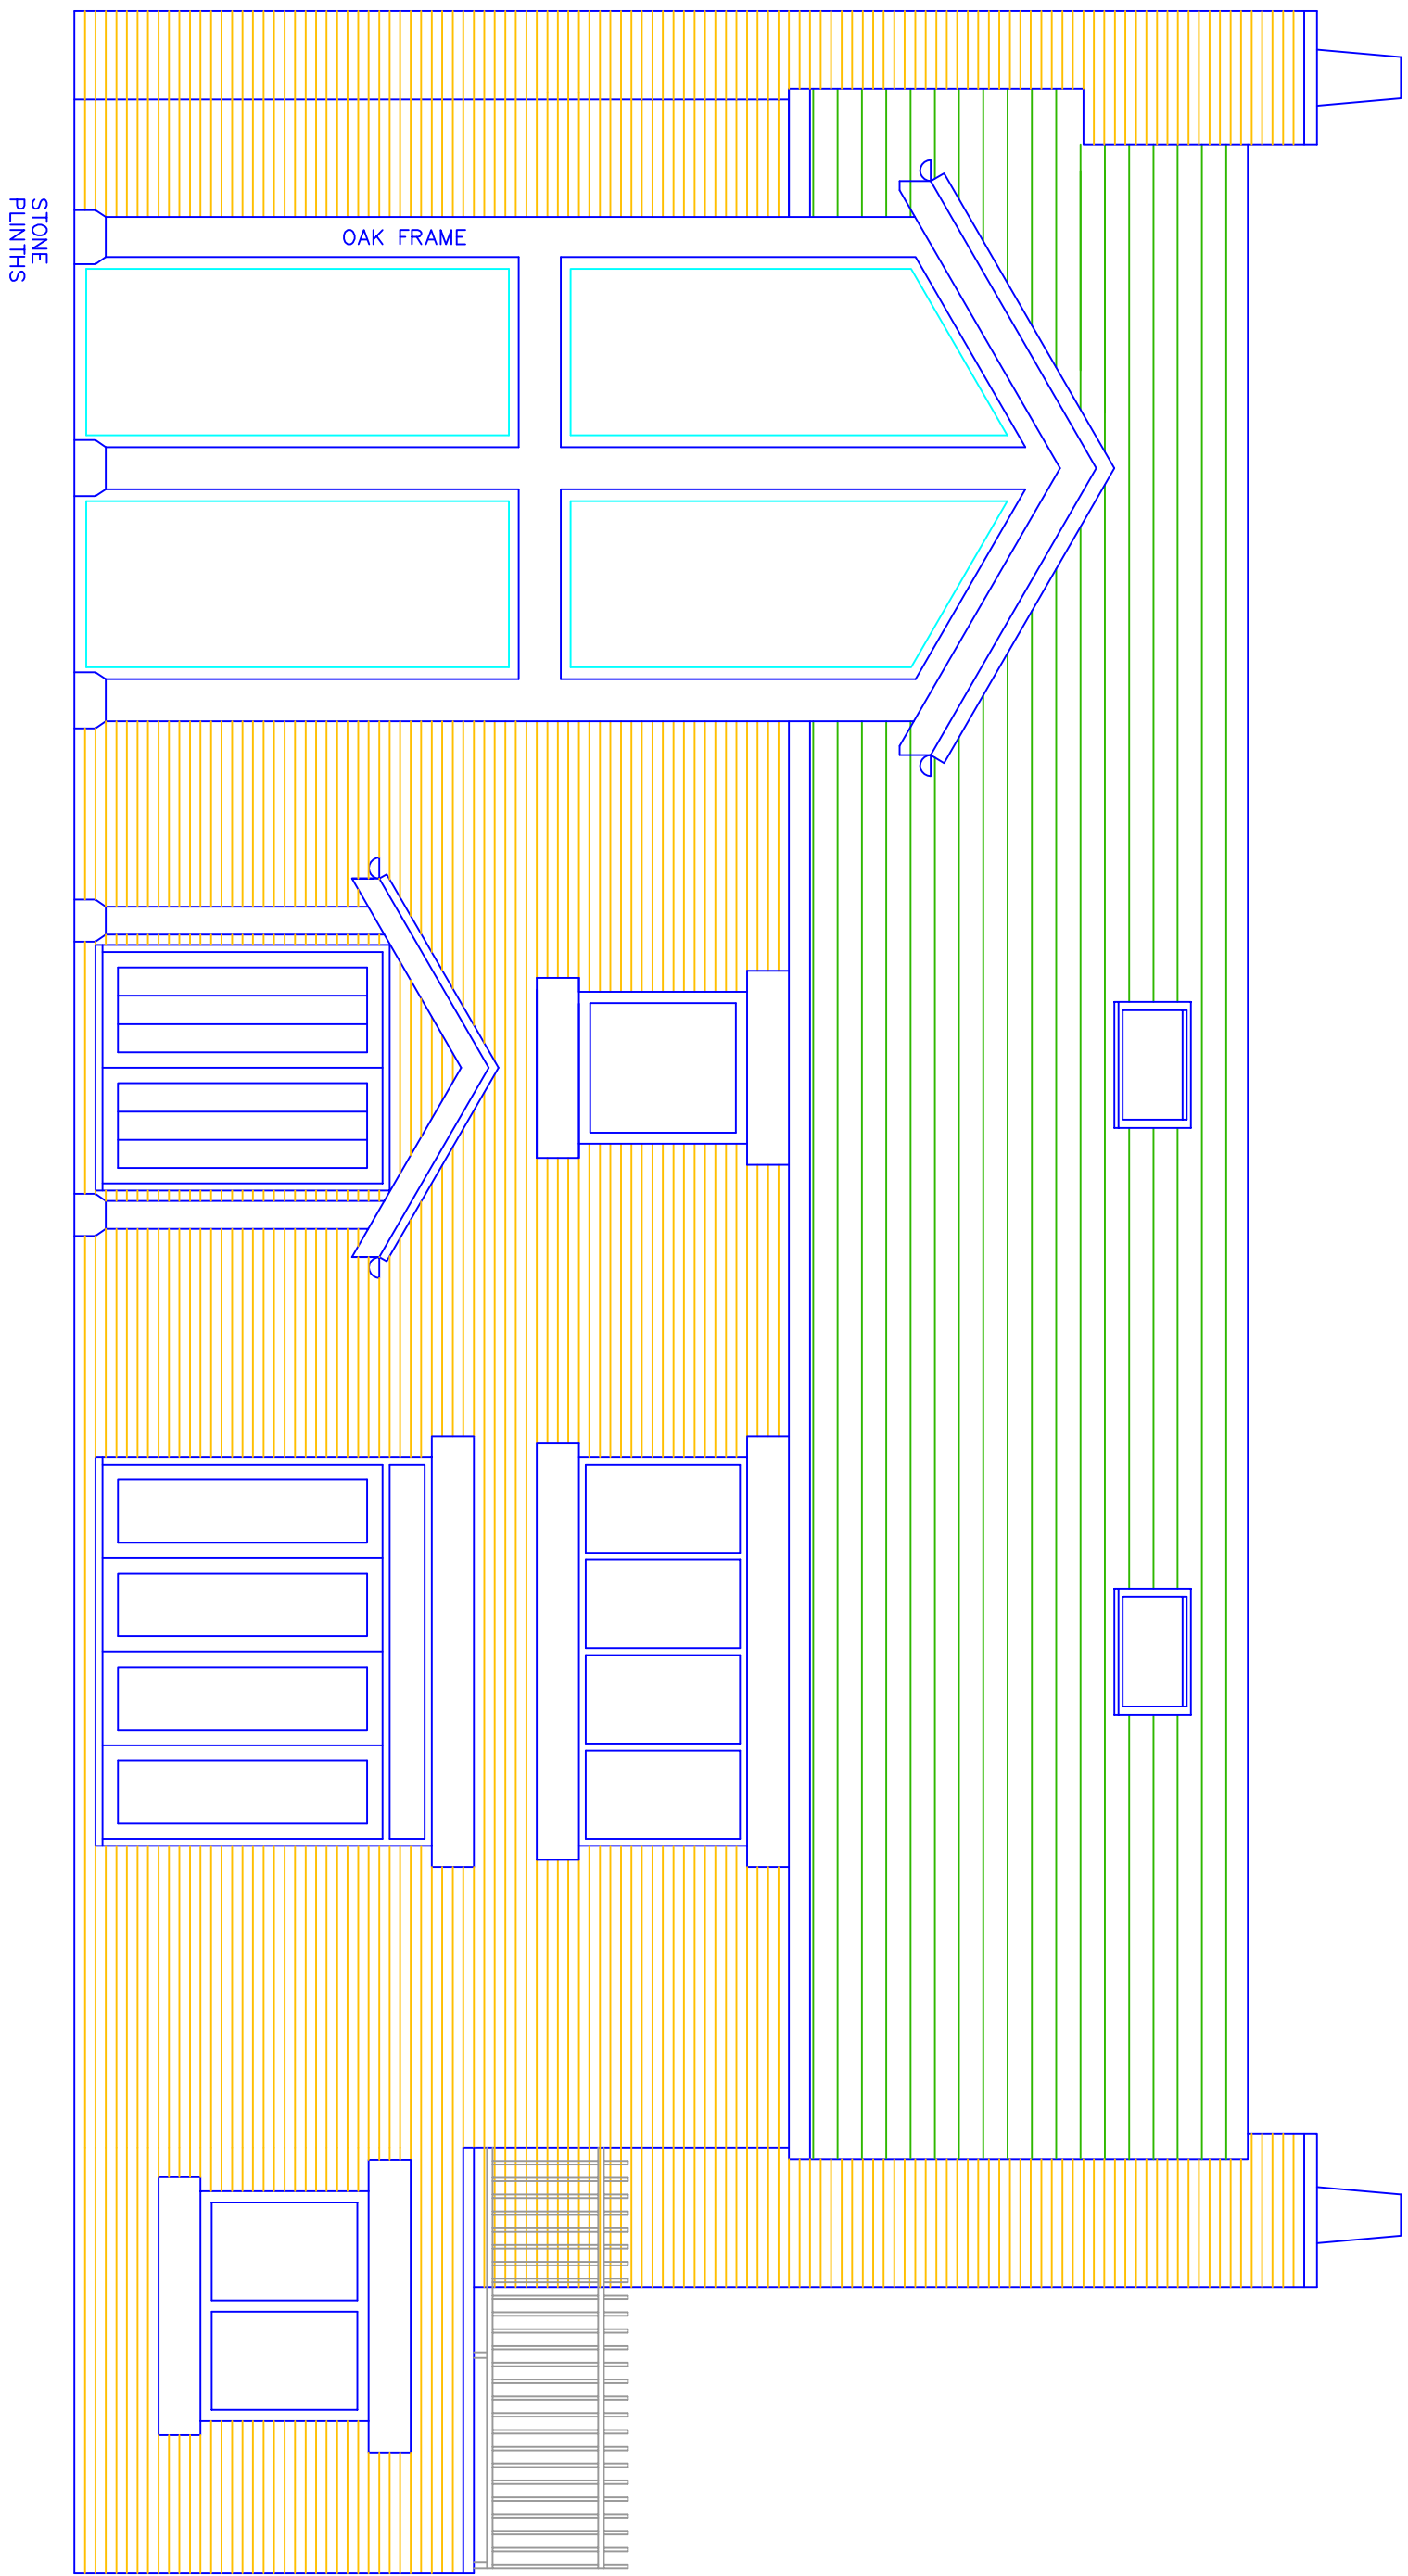

FRONT ELEVATION - WEST

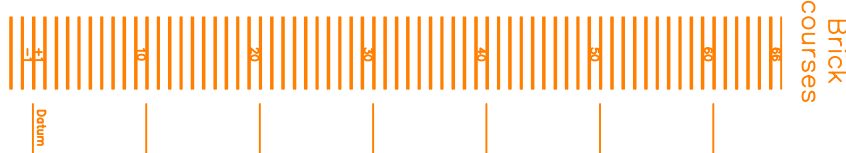


SIDE ELEVATION - SOUTH

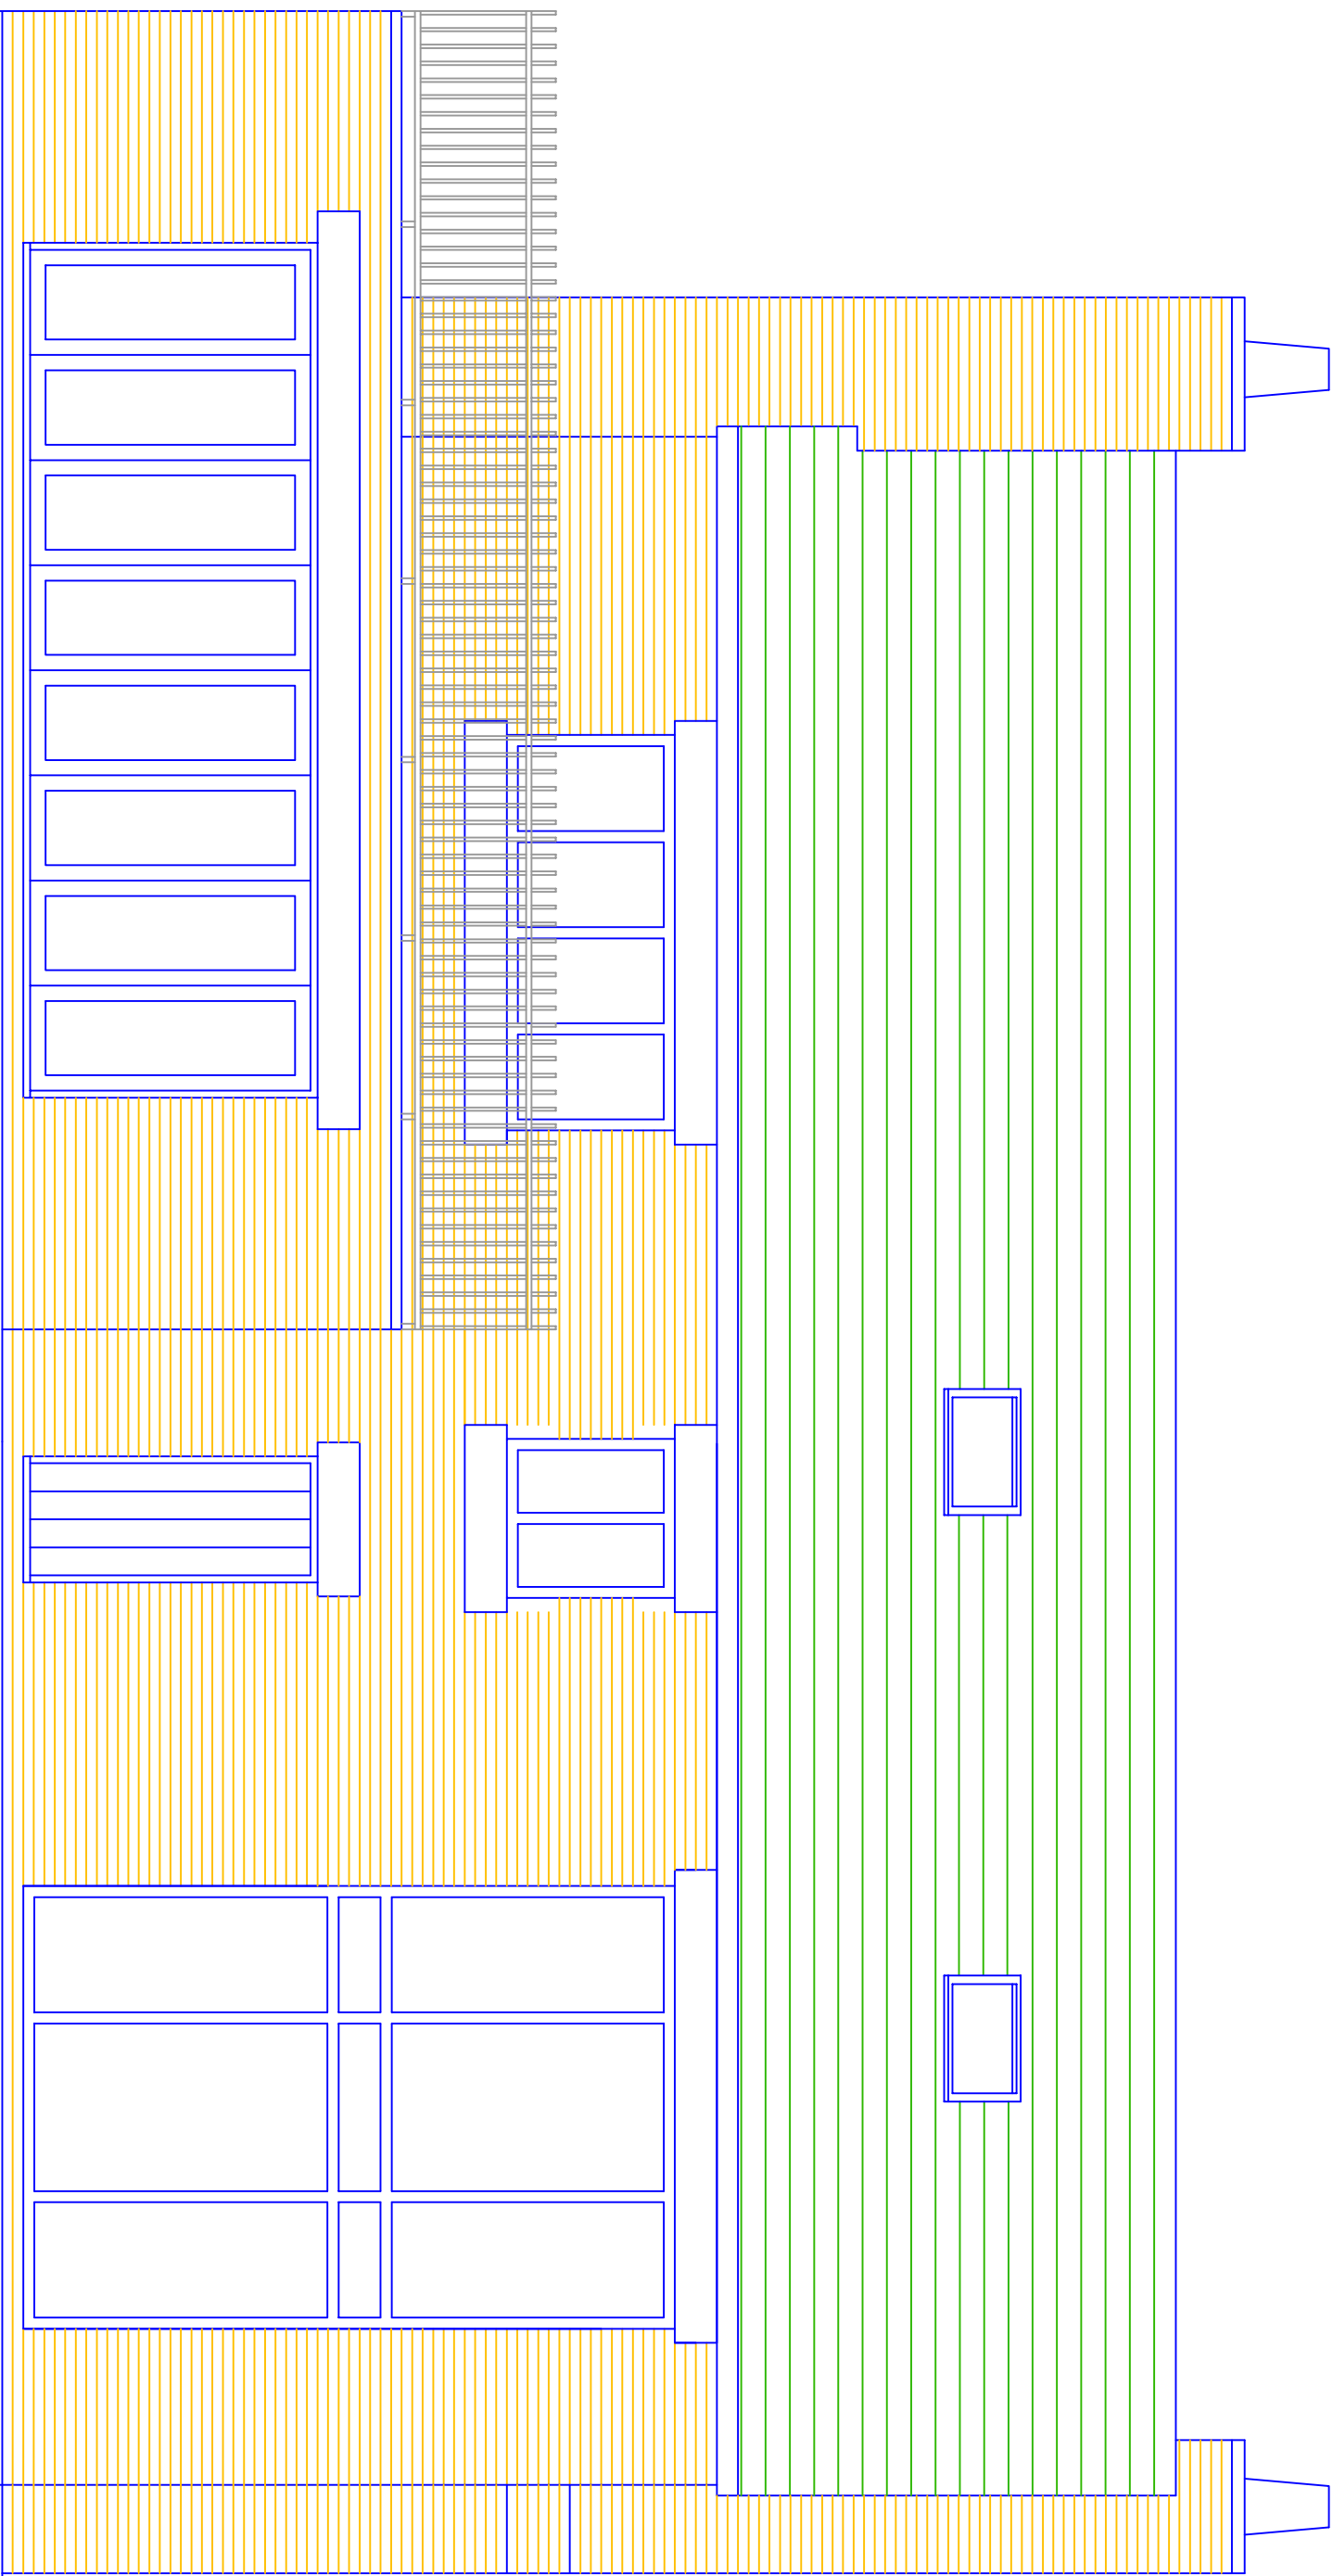

A Terrace added in place of lean-to
External door from bed 3 / window to bed 2
Large window to bed 4 and bathroom 13.04.2023

0 1 2 3 m

REAR ELEVATION - EAST

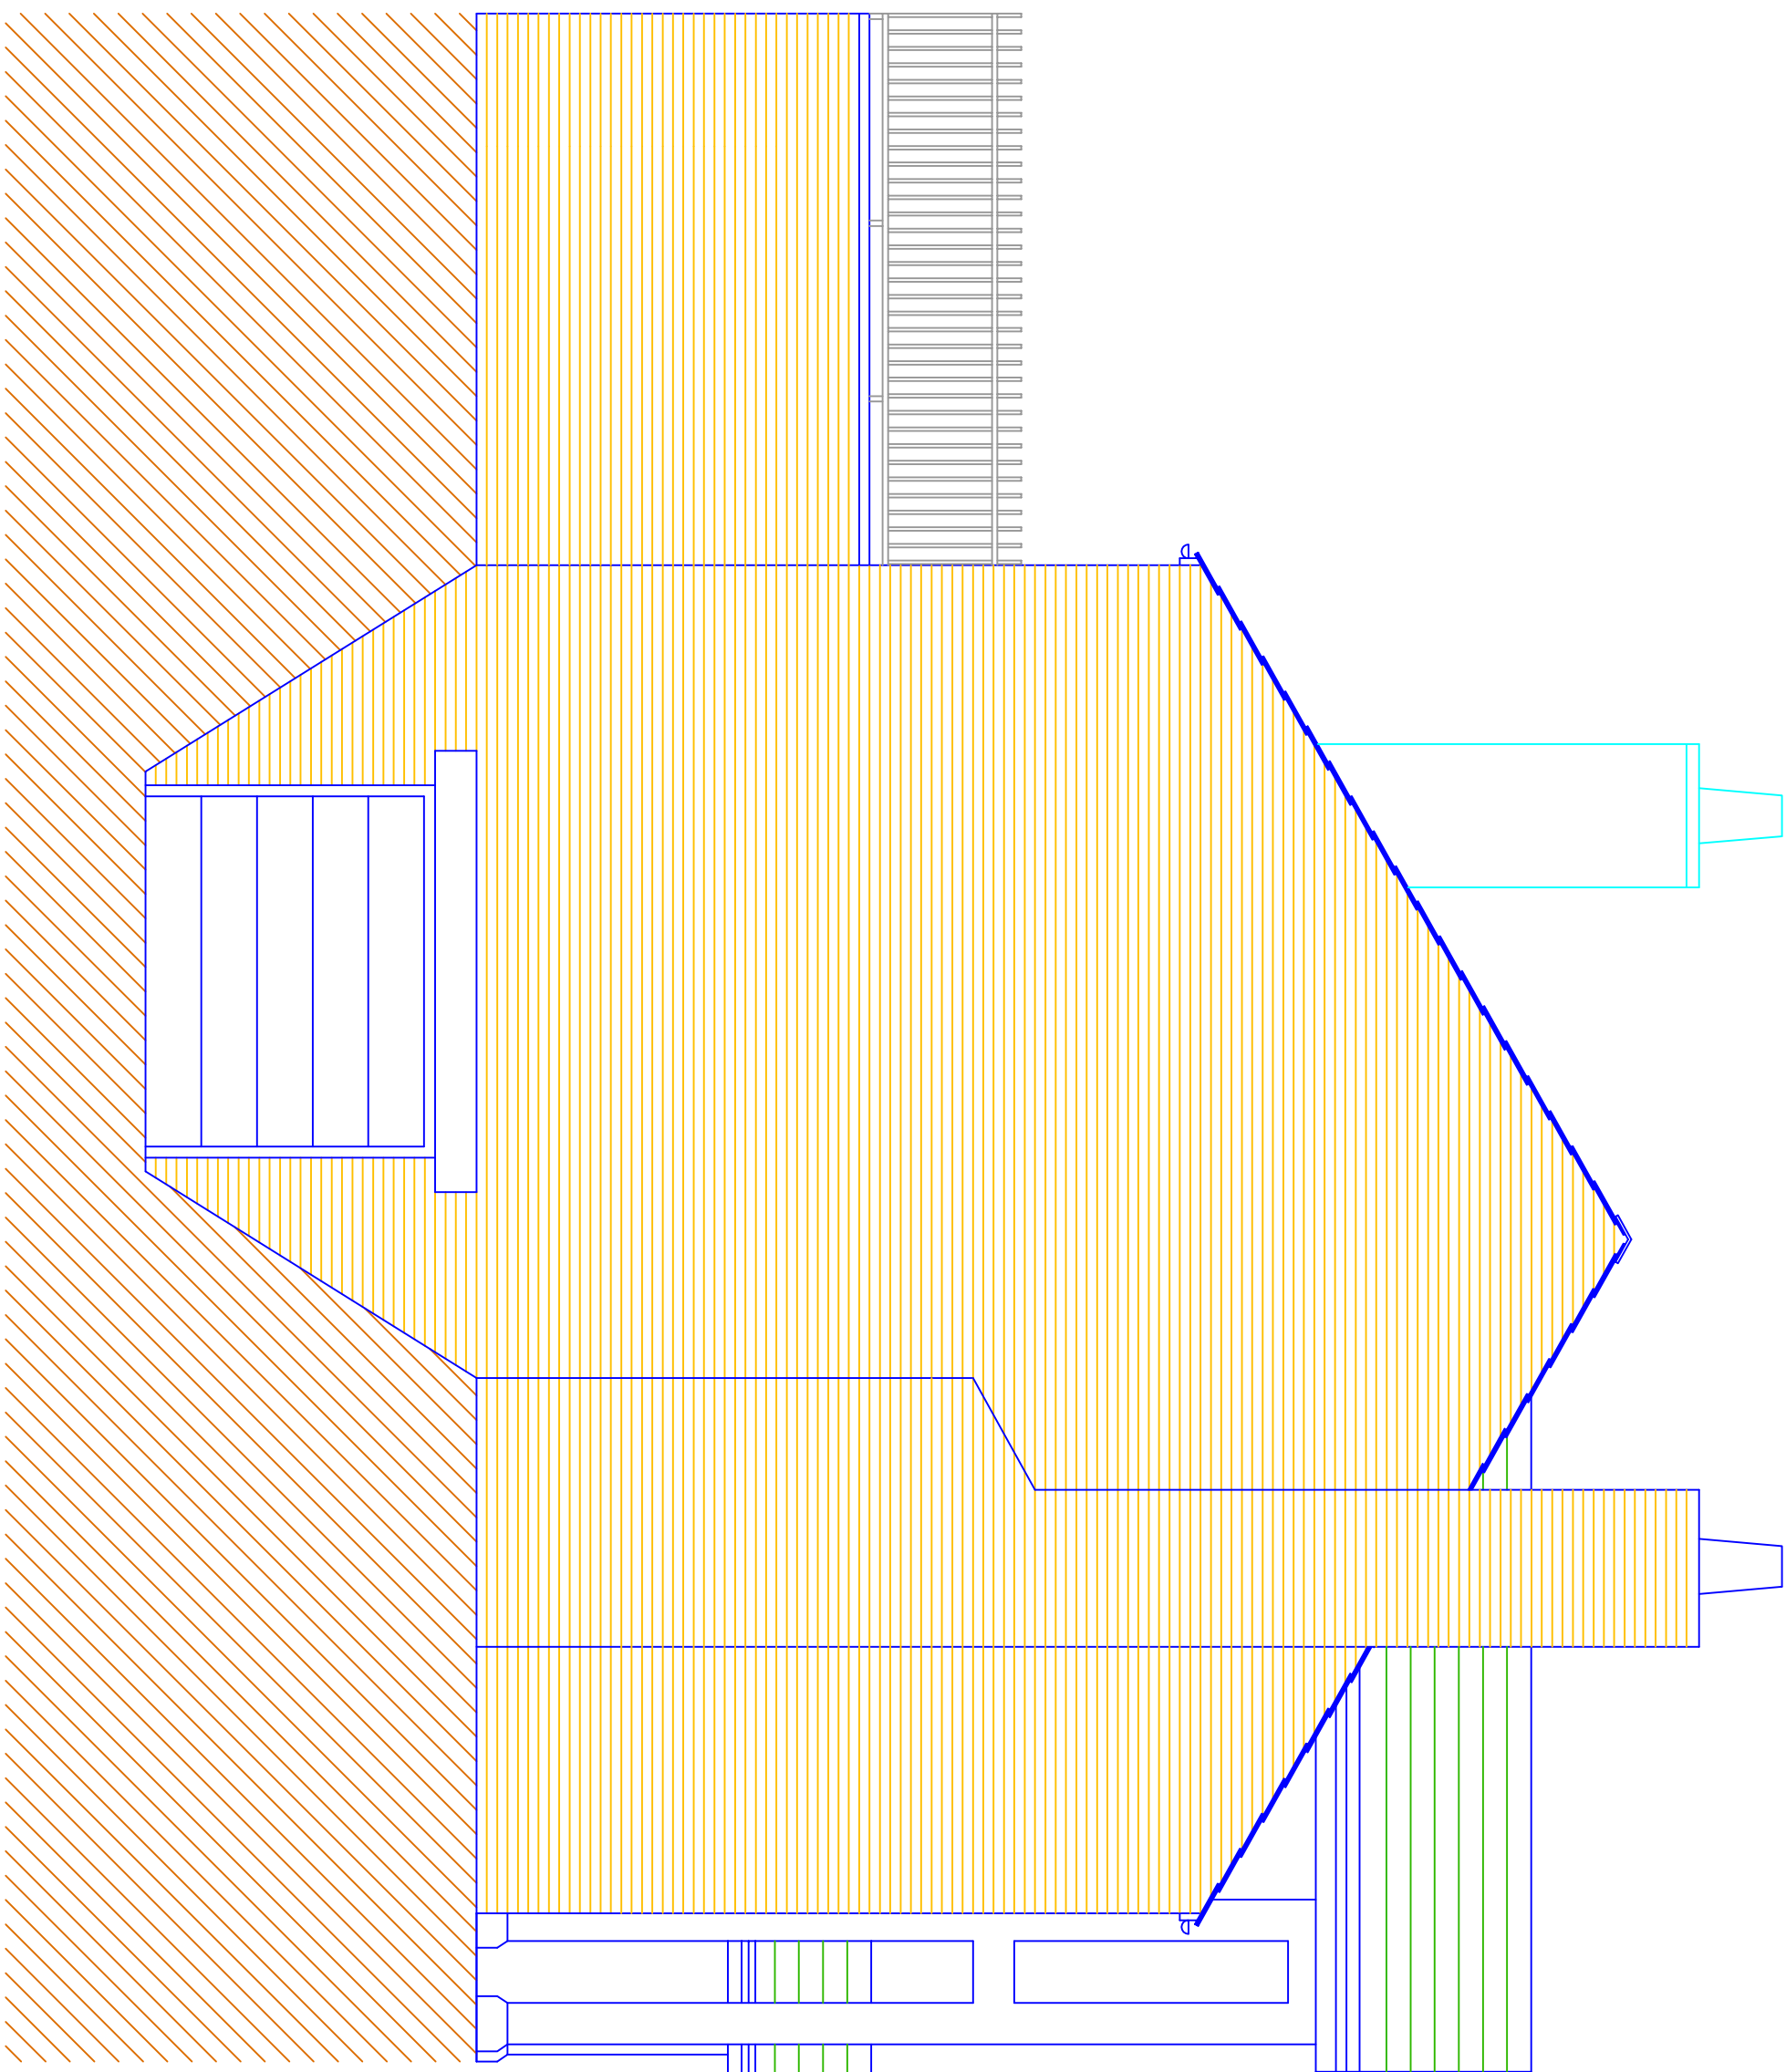

SIDE ELEVATION - NORTH

Land to South of Brick House Farm
Griffe Lane
Unsworth
BL9 8GS

scale 1:50 @ A1
April 2020

Proposed Elevations
Plot 2 Kilby Lane
Bury BL9 8GA

gk8-03A
P P Y d e s i g n L t d

Gary Dearden (BA hons) DipArch RPA
gary@ppy-design.co.uk www.ppy-design.co.uk
T: 0706 822751 M: 0712 669482