



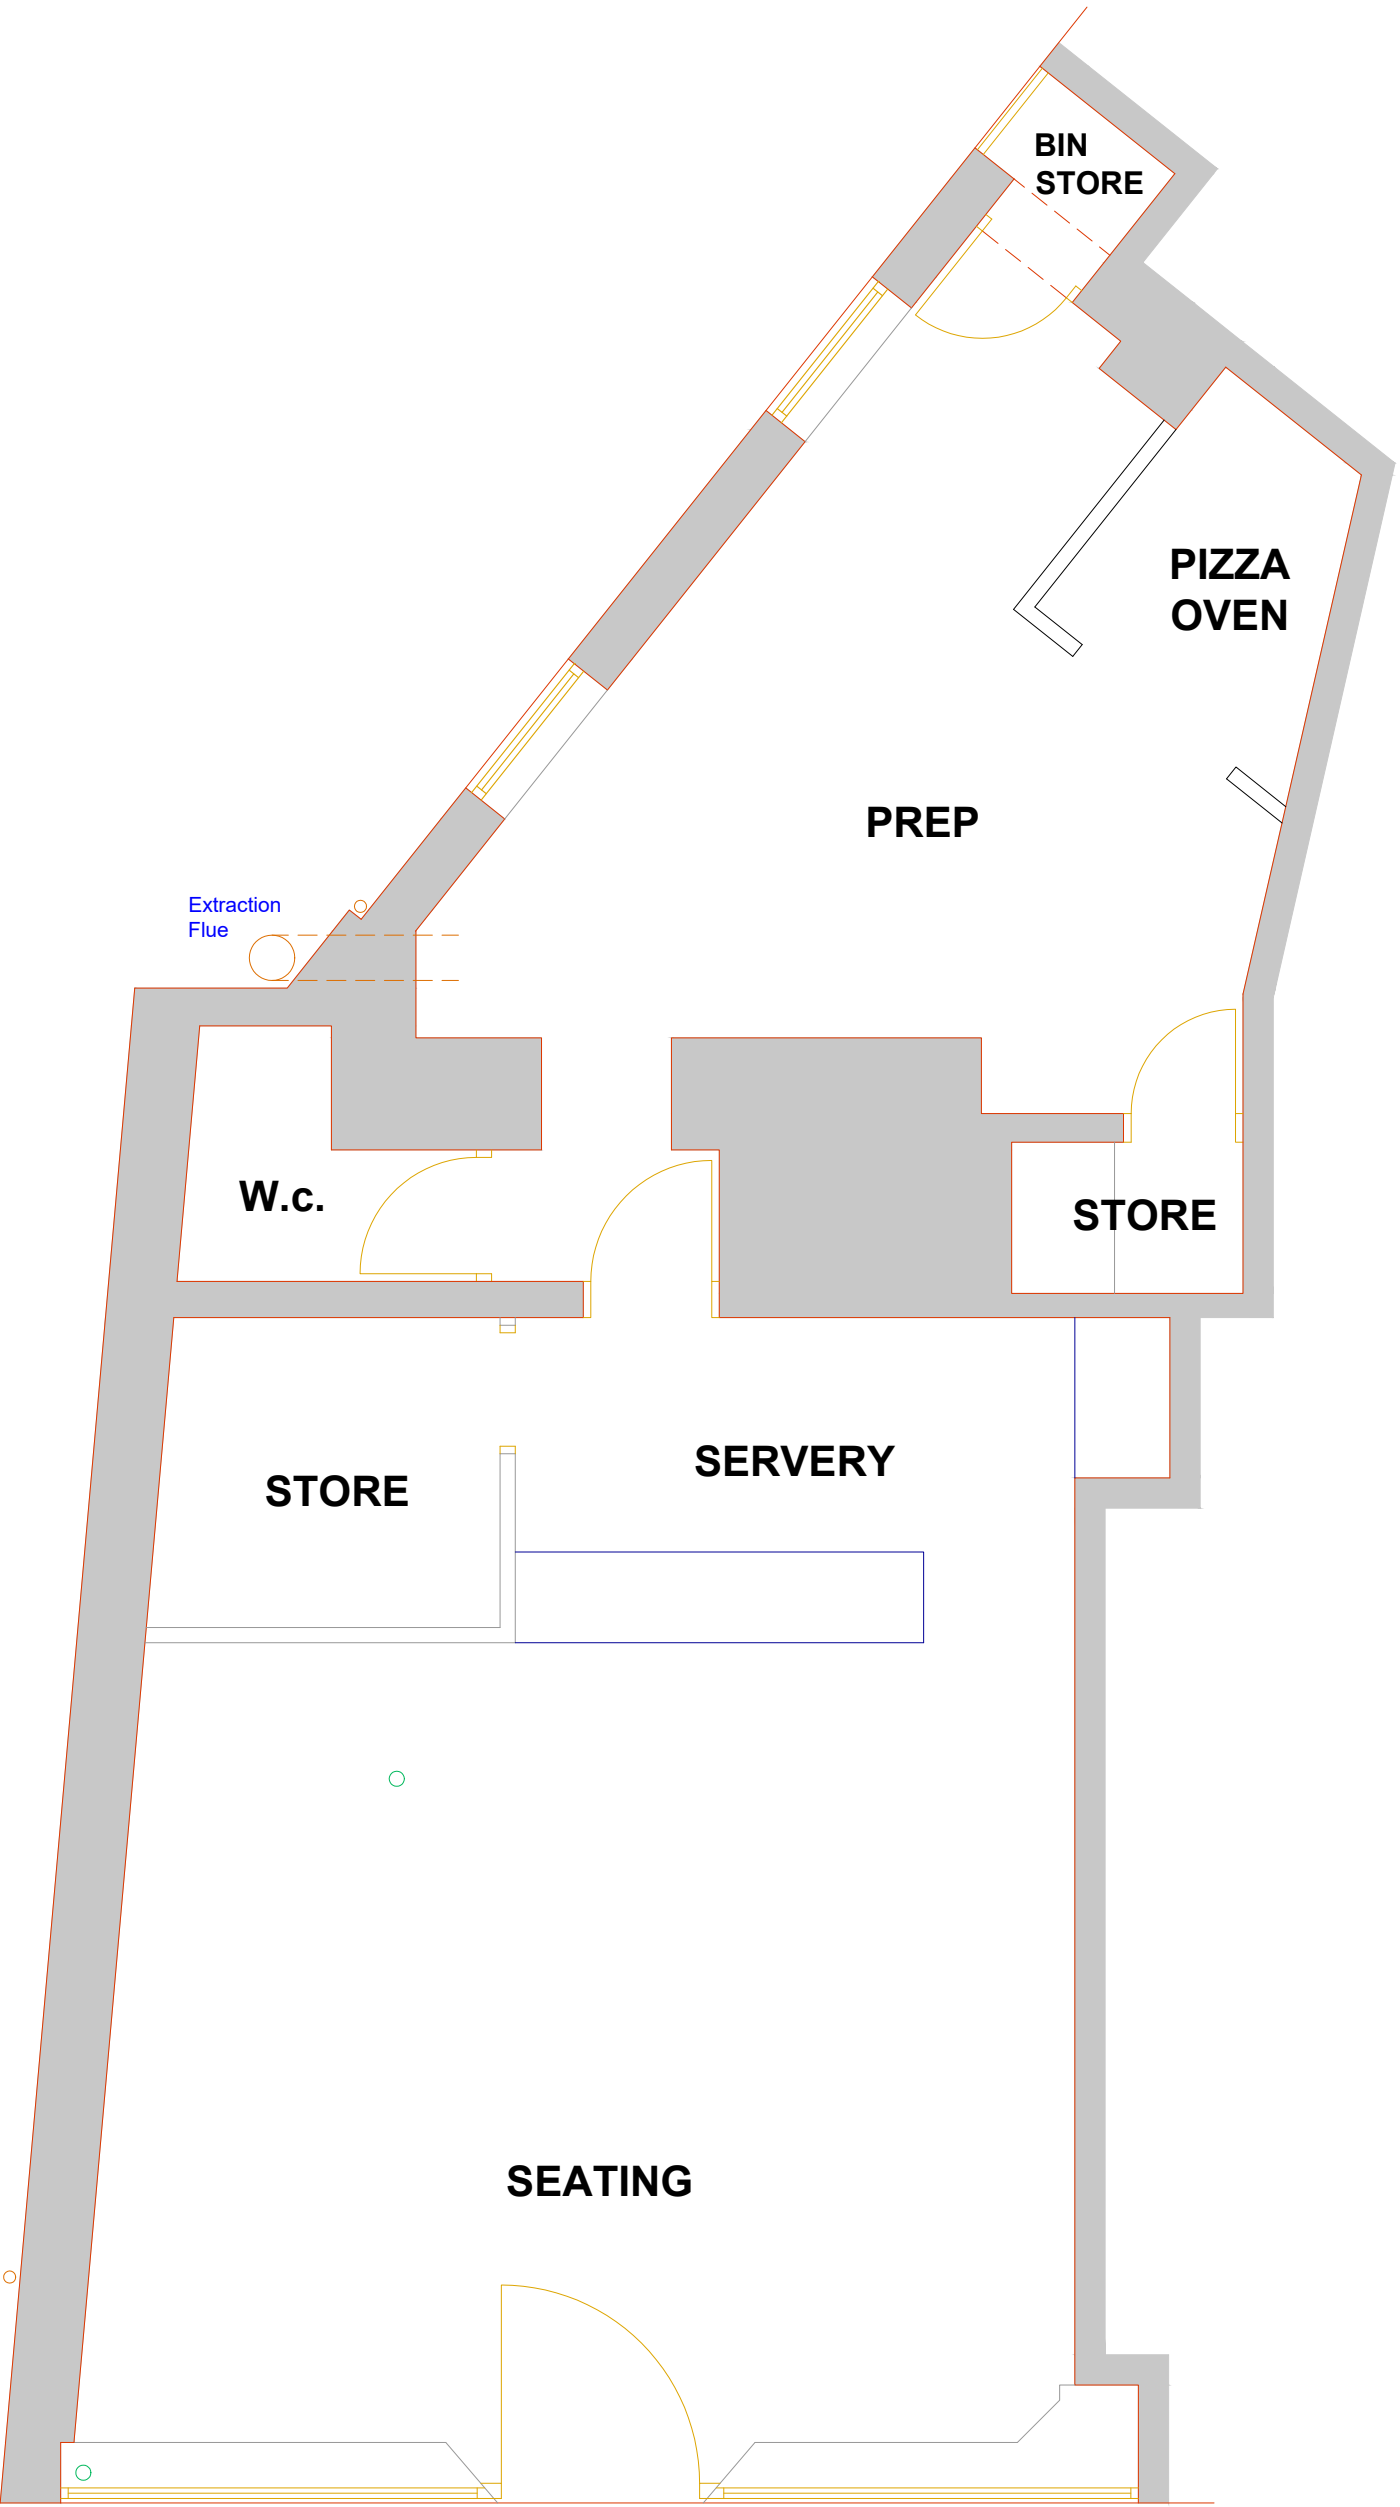

PROPOSED GROUND FLOOR PLAN



PROPOSED FRONT ELEVATION

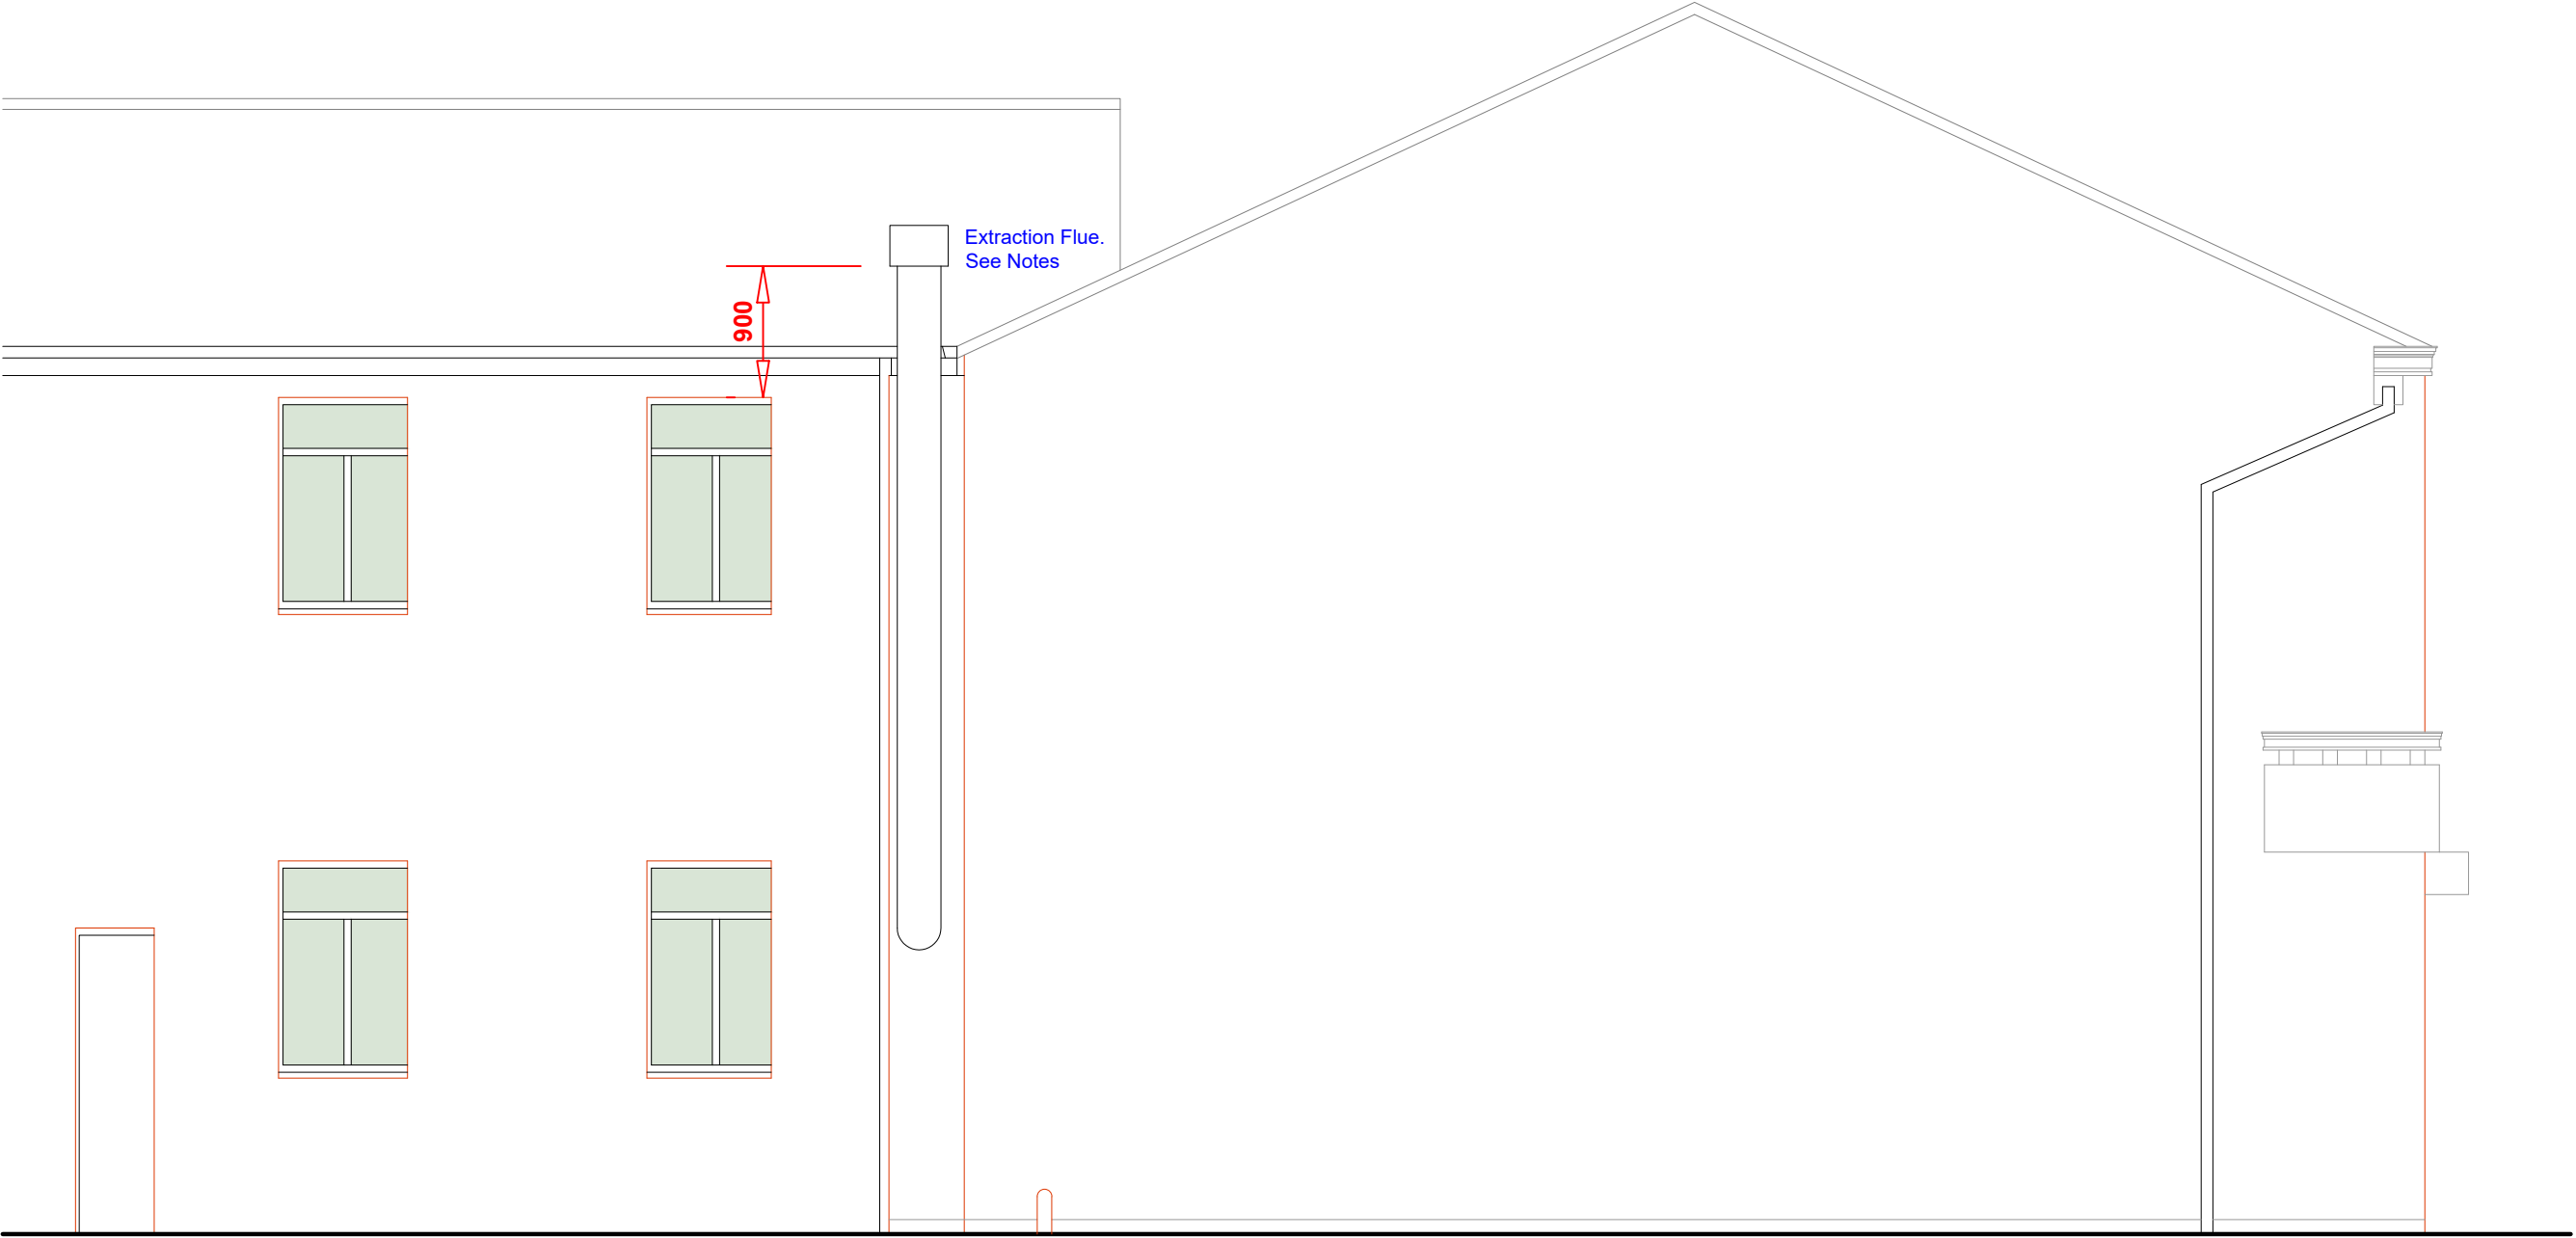

PROPOSED SIDE ELEVATION

This drawing is provided as a document to gain either Planning Permission or Building Regulation approval purposes only. It is not a guarantee that Planning Permission will be granted.
This drawing and all contents are the copyright of James Campbell Associates Ltd. No copies to be made from the drawing & details within unless authorised by James Campbell Associates Ltd.
The contract for the works is between the client and his / her contractor. Contractor to visit site, study the details provided within the drawing and be familiar with both the work to be carried out in accordance with the details provided. Any stated dimension must be checked prior to any form of construction. All works and materials to comply with all relevant British Standards and carry a genuine BBA certificate. The materials specified within this drawing are a guide for the contractor as they are recognised materials with genuine BBA certificates etc. Any contractor who decides to use any different materials than that noted on the drawing must inform James Campbell Associates Ltd.
Any discrepancies discovered or items found that where not visible at the time of the initial survey should be reported to James Campbell Associates Ltd for consultation with our client.

CONSTRUCTION NOTES:-

Extraction Flue Notes

Kitchen extraction systems to achieve.
35dB(A) Leq 5mins in the above bedrooms with windows shut and other means of ventilation;

40dB(A) Leq (1 hour) in other habitable rooms with windows shut and other means of ventilation provided at all times.

All new and existing flue fixings are to be provided with [Anti-Vibration Machinery Shock Mounts & Vibration Dampers](#) to reduce sound / vibration of flue system.
Ventilation canopies are constructed from 1.00mm thick satin finish stainless steel with a 50mm x 25mm perimeter condense channel complete with removable grease collection drawers. Washable baffle filters are included. All joints and seams shall be liquid tight.

Where lighting is specified as an integral feature of the canopy, this shall comprise fully recessed, vapour-proof, fluorescent type or bulkhead light fittings (Bulbs not included) to provide 500 Lux at the working surface. (If required)

Infill panels constructed to the same type and quality of stainless steel as the ventilation canopies shall be provided from the top of the canopies to above the suspended ceiling level to enable the ceiling trims to be affixed tight against the canopy with no gaps. (If required)

Where replacement air is required integral, fully insulated, make-up air plenum shall be incorporated inside the front face of the canopy, parallel to the grease filters, with removable stainless steel perforated plate or double deflection grilles with directional louvers. (If required)

Flue(s) provided will extend greater than 1 meter beyond the eaves height of the building.

Top of ventilation flue is to be fitted with Exodraft RSV exhaust fan to provide a strong vertical discharge.

Flue and ventilation systems to be installed using fixtures with integrated dampers to minimise impact noise from system.



DRAWING TITLE		
PROPOSED DETAILS		
JCA Campbell House 173 Rochdale Road Fingrove Rochdale OL16 3BN JAMES CAMPBELL ASSOCIATES LTD CHARTERED ARCHITECTURAL SERVICES CIOB THE CHARTERED INSTITUTE OF BUILDING CIAT THE CHARTERED INSTITUTE OF ARCHITECTS		
PROJECT		
PROPOSED CHANGE OF USE		
LOCATION		
27 Bolton Road Bury		
DRAWN:-	Aiden Phillips-Vhalley	DRAWING NUMBER:- 20.2315.2A
DATE:-	July 2020	
SCALE:-	1:50 @ A1	
ISSUE:-	A	