



Dimensioning

Figured dimensions only to be taken from these designs and drawings. Work to annotated dimensions only. All dimensions to be checked on site. Architectural designers to be informed immediately of any discrepancies before work proceeds. Drawings are to be read in conjunction with relevant specifications, structural engineers and service engineers' drawings.

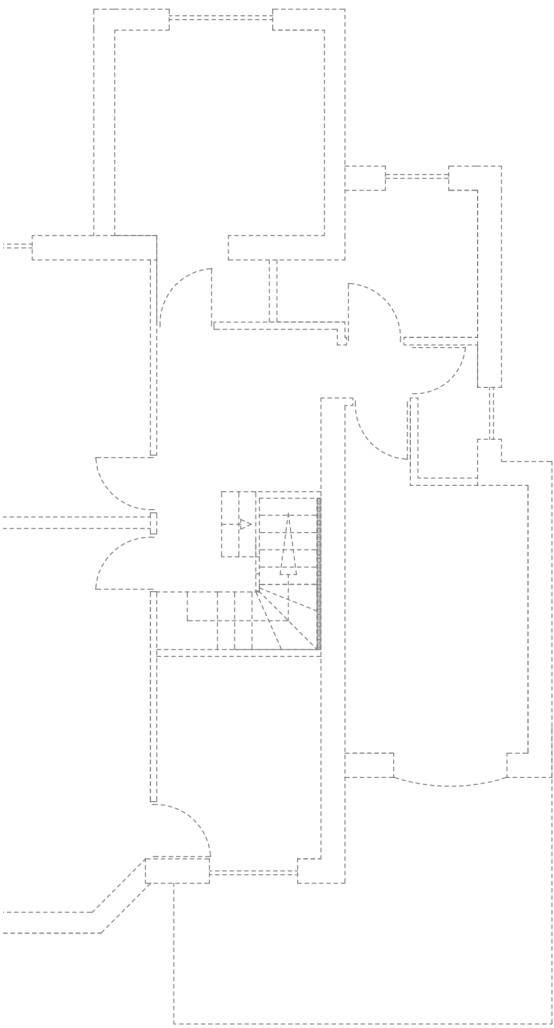

41

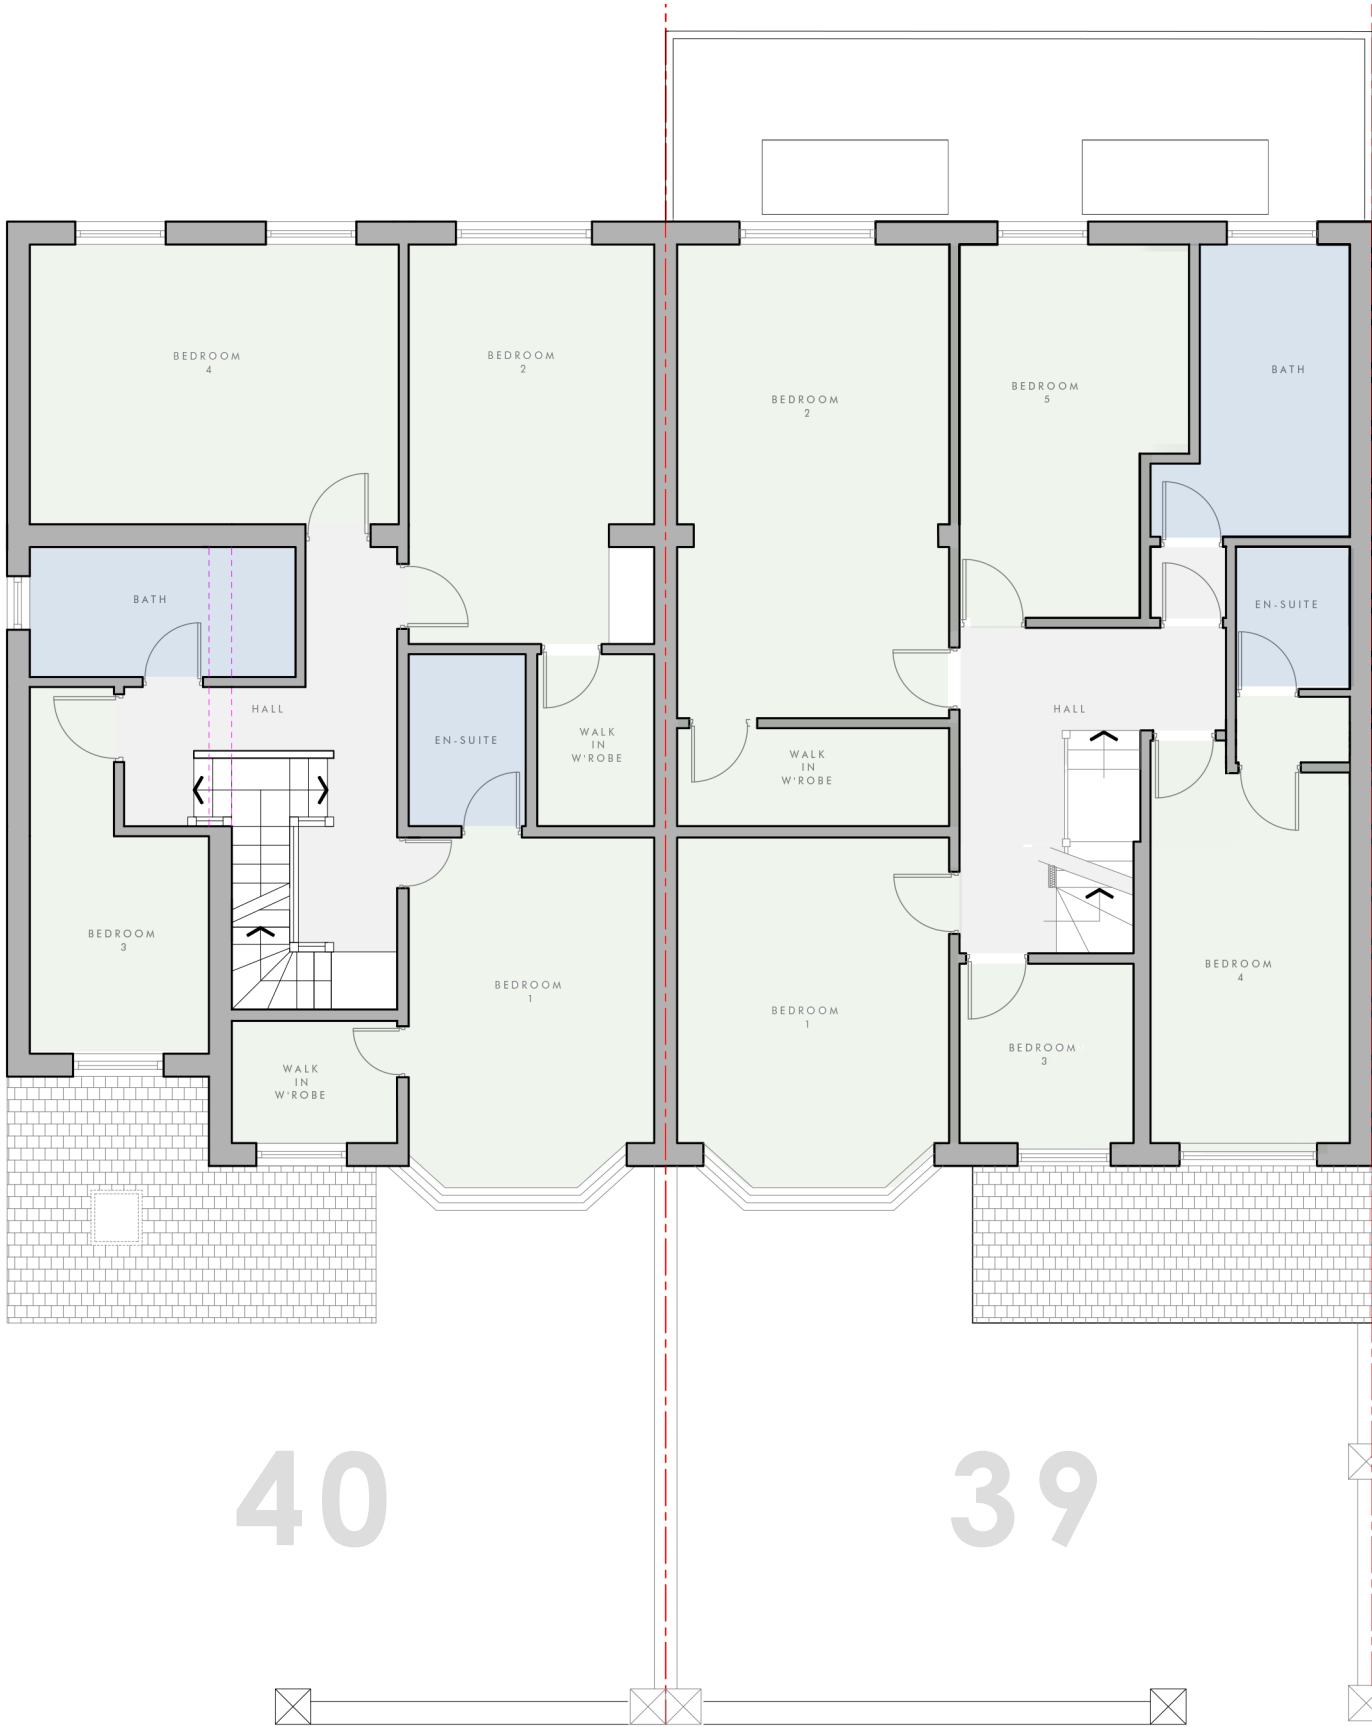

38 Sheepfoot Lane also to
apply for planning permission
for a rear Extension of similar
scale.

40

39

38

PROPOSED FIRST FLOOR PLAN
1:100 @ A3



Rev	Description	Date
-	Revised Draft	02/09/22
-	Revised Draft	09/09/22
A	Issued for Planning	10/09/22
B	Revised Drawing	25/12/22



SALEEM
ARCHITECTS

Client 40 & 39 Sheepfoot Lane	
Project 40 & 39 Sheepfoot Lane, Prestwich, M25 0DL	
Drawing Title Proposed First Floor Plan	Revision B
Scale 1:100 @ A3	Date Aug 2022
Drawing No. : Sheet 6	