
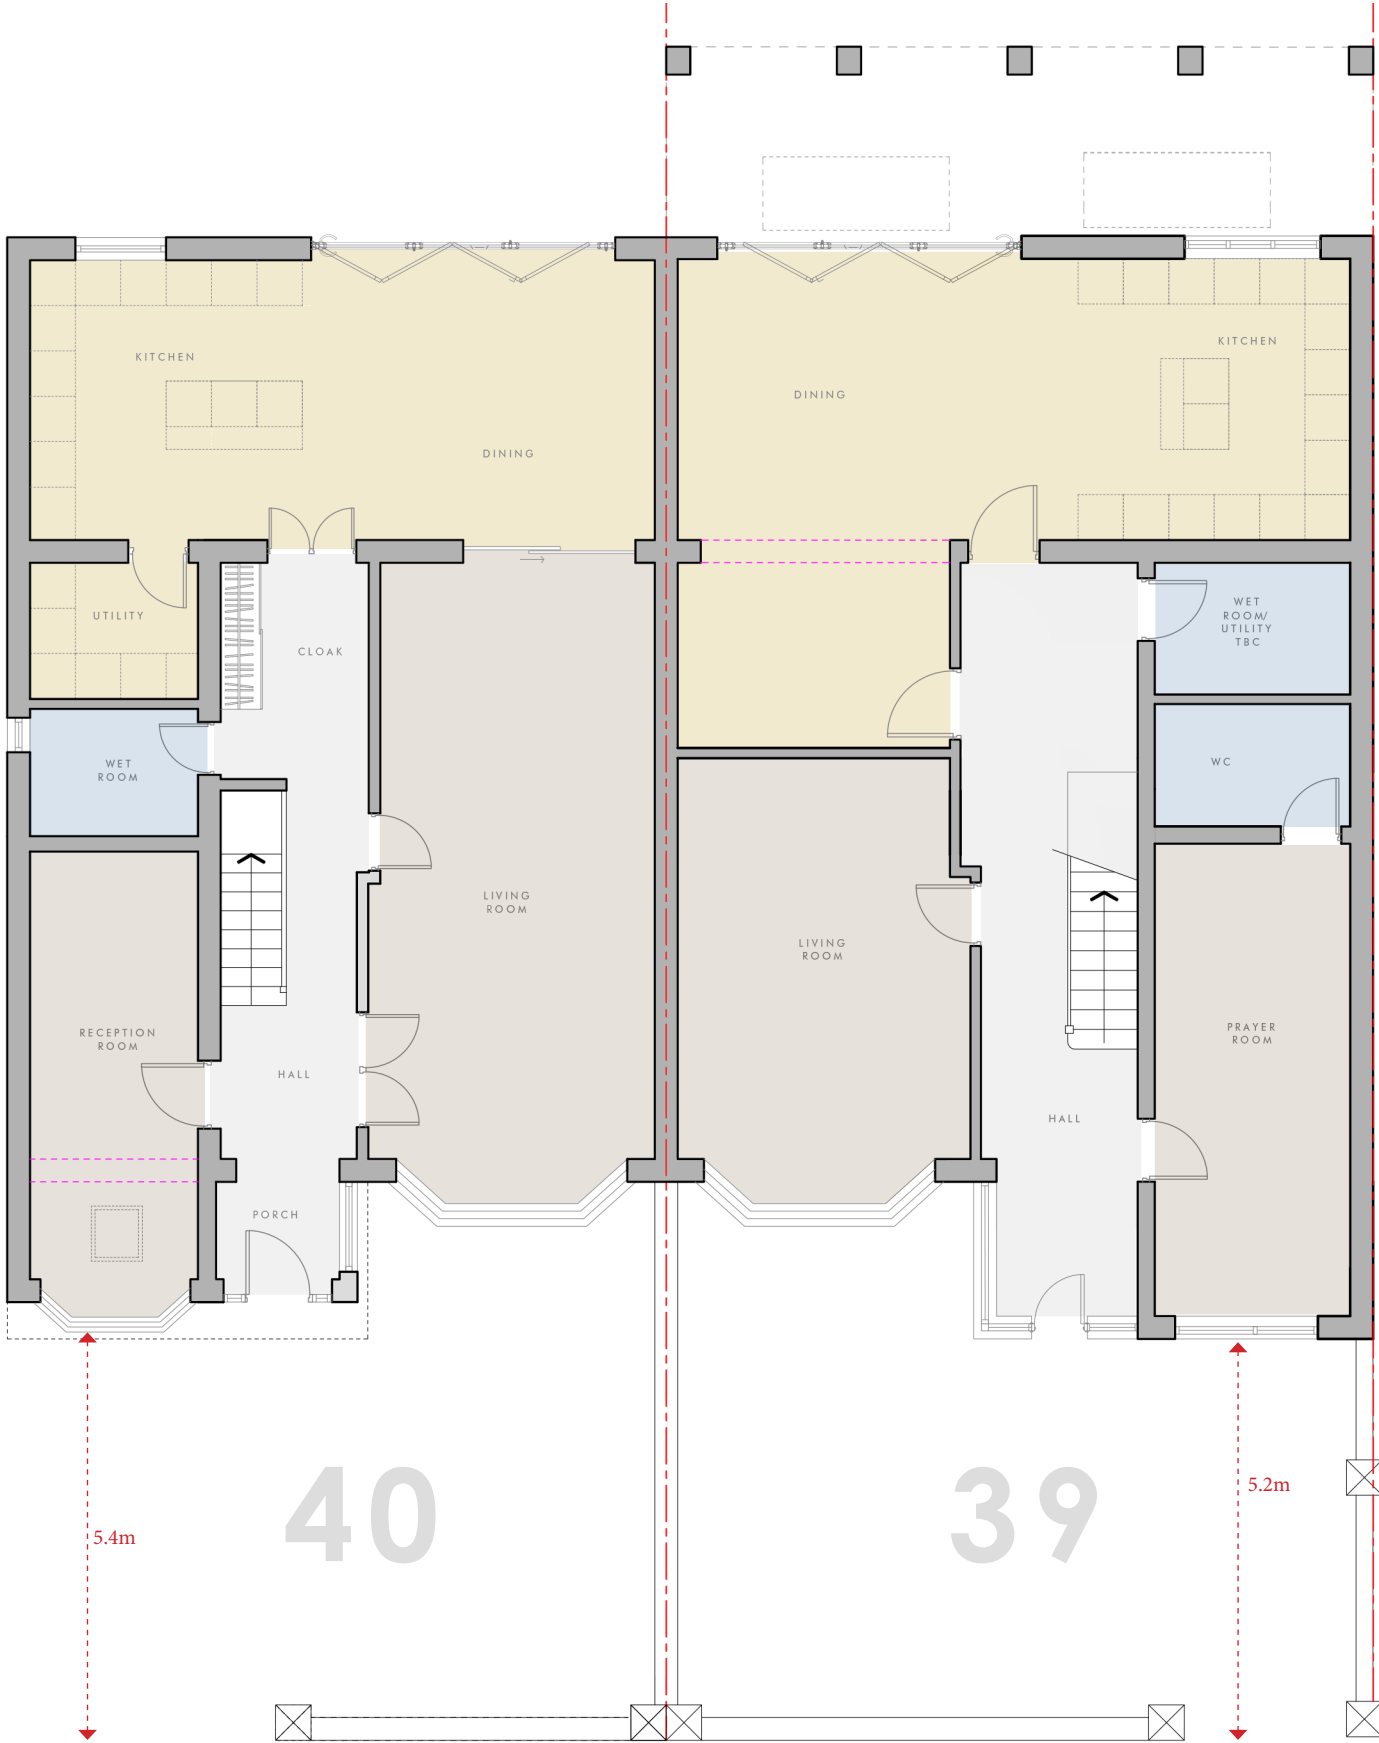


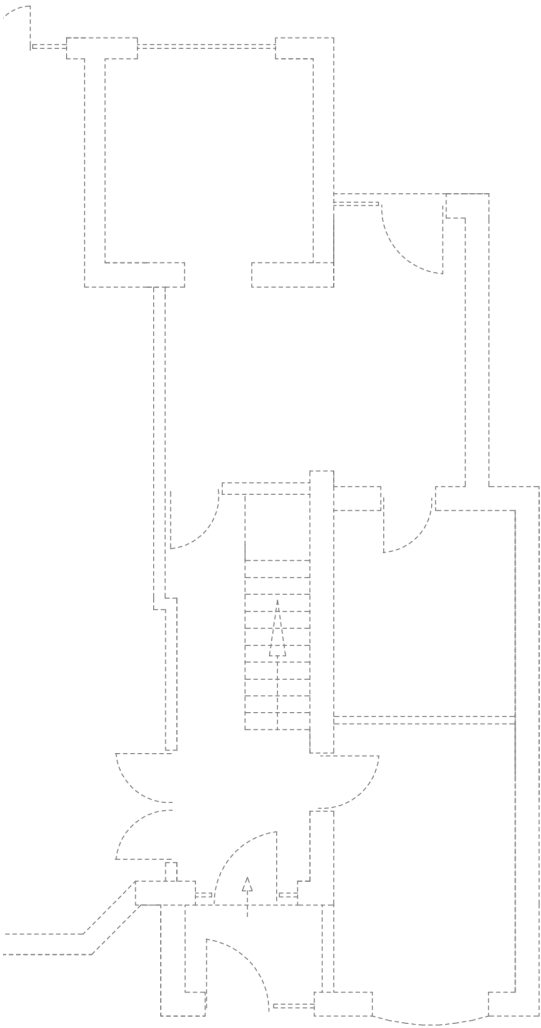

38 Sheepfoot Lane also to apply for planning permission for a rear Extension of similar scale.

PROPOSED GROUND FLOOR PLAN  
1:100 @ A3

0m 1m 3m 5m

**Dimensioning**  
Figured dimensions only to be taken from these designs and drawings. Work to annotated dimensions only. All dimensions to be checked on site. Architectural designers to be informed immediately of any discrepancies before work proceeds. Drawings are to be read in conjunction with relevant specifications, structural engineers and service engineers' drawings.

| Rev | Description         | Date     |
|-----|---------------------|----------|
| -   | Revised Draft       | 02/09/22 |
| -   | Revised Draft       | 09/09/22 |
| A   | Issued for Planning | 10/09/22 |
| B   | Revised Drawing     | 25/12/22 |



Client  
40 & 39 Sheepfoot Lane

Project  
40 & 39 Sheepfoot Lane,  
Prestwich,  
M25 0DL

|                            |          |
|----------------------------|----------|
| Drawing Title              | Revision |
| Proposed Ground Floor Plan | B        |

|            |          |
|------------|----------|
| Scale      | Date     |
| 1:100 @ A3 | Aug 2022 |

Drawing No. :  
Sheet 5