
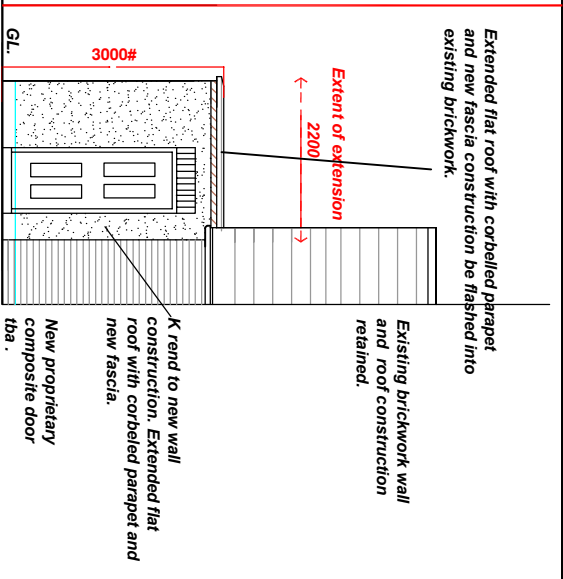


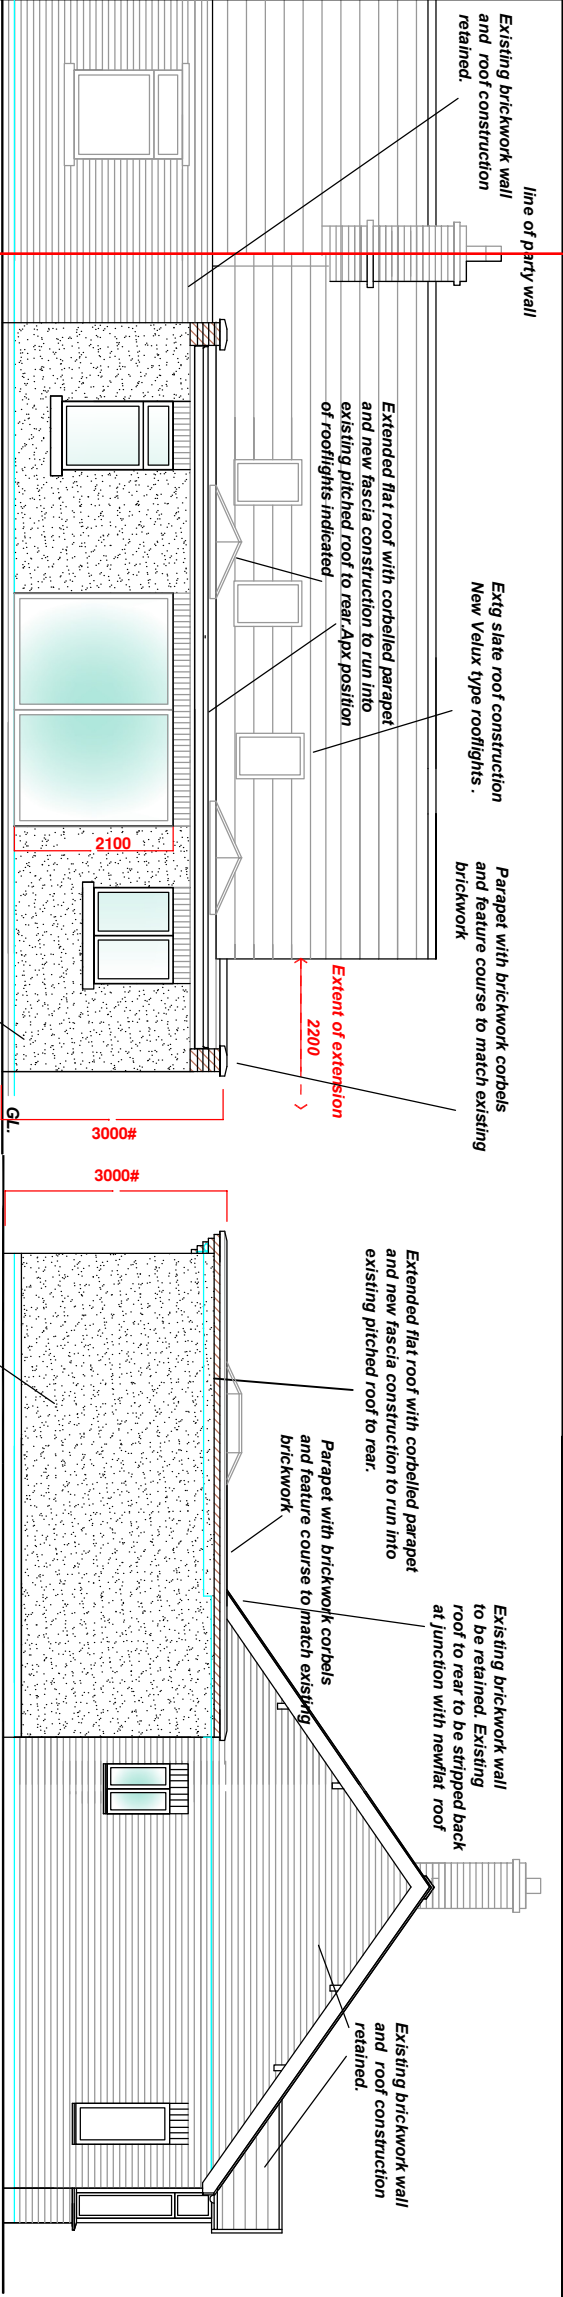

Elevation of adjacent property No 2

Proposed Rear Elevation North East

New proprietary upvc window .

New proprietary Aluminium framed sliding doors .

New proprietary upvc window .

K rend to new wall construction. Extended flat roof with corbelled parapet and new fascia.

Proposed Side Elevation North West

New proprietary upvc window .

Proposed Elevation South East

REV A 05.09.2020

Correction of boundary line to existing and proposed plan-to be read in accordance with drawing PL Ex 01.

NOTE ON MATERIALS/ FINISHES



Walls: K rend type whitecream render with brickwork detailing as noted to match existing brickwork.

Roof: Proprietary rubberised roof . Black.


Parapet copings to be pc concrete.

Windows /doors Combination of UPVC and Powder coated aluminium . Anthracite.

Guttering/ downpipes etc Plastics. Black.

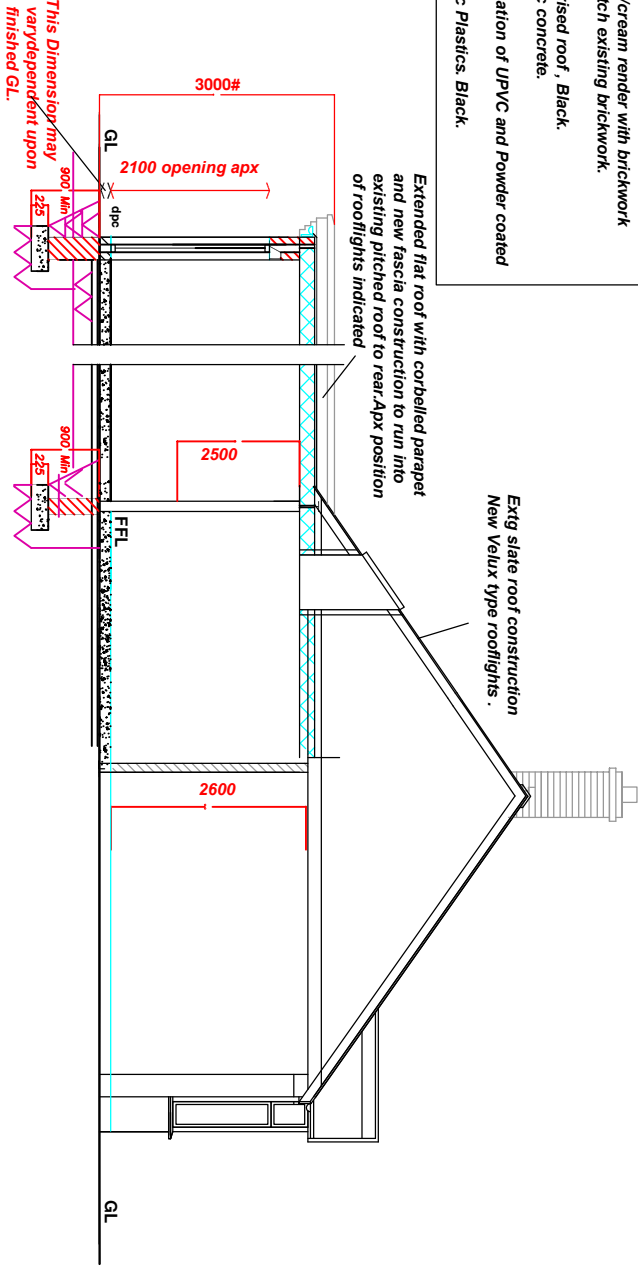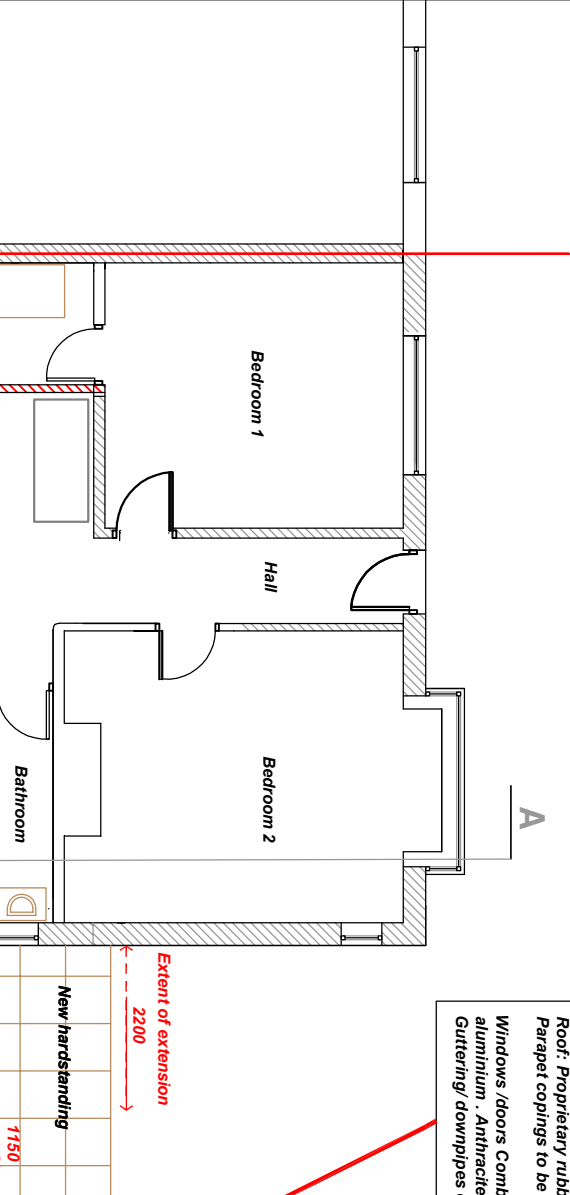

Proposed part section A A

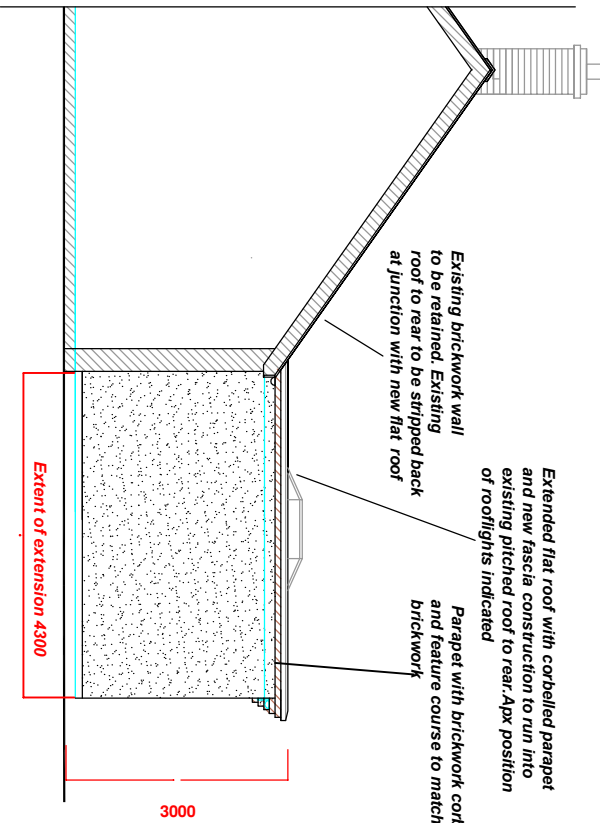

tom nolan
design . architectural services

highcroft, 63 booth rd., waterfoot, rossendale, lancashire, BB4 9BP

t. 01706 417768. m. 07787 516040
e.tomnolandesign@hotmail.co.uk
www.tomnolandesign.co.uk

4 Spring Ave .
Whitefield,
Greater Manchester

Proposed
Adaptations

Drawing
Plans as Proposed
Ground Floor
Option 2

Scale
1:100 @A3

Drawn by

Drawing no
PR /PL Pr 01

Rev
A