


NOTES:
Any errors or omissions to be reported to Code L6 immediately.
This drawing and design is the copyright of Code L6 and is not to be used for any purpose without their consent.

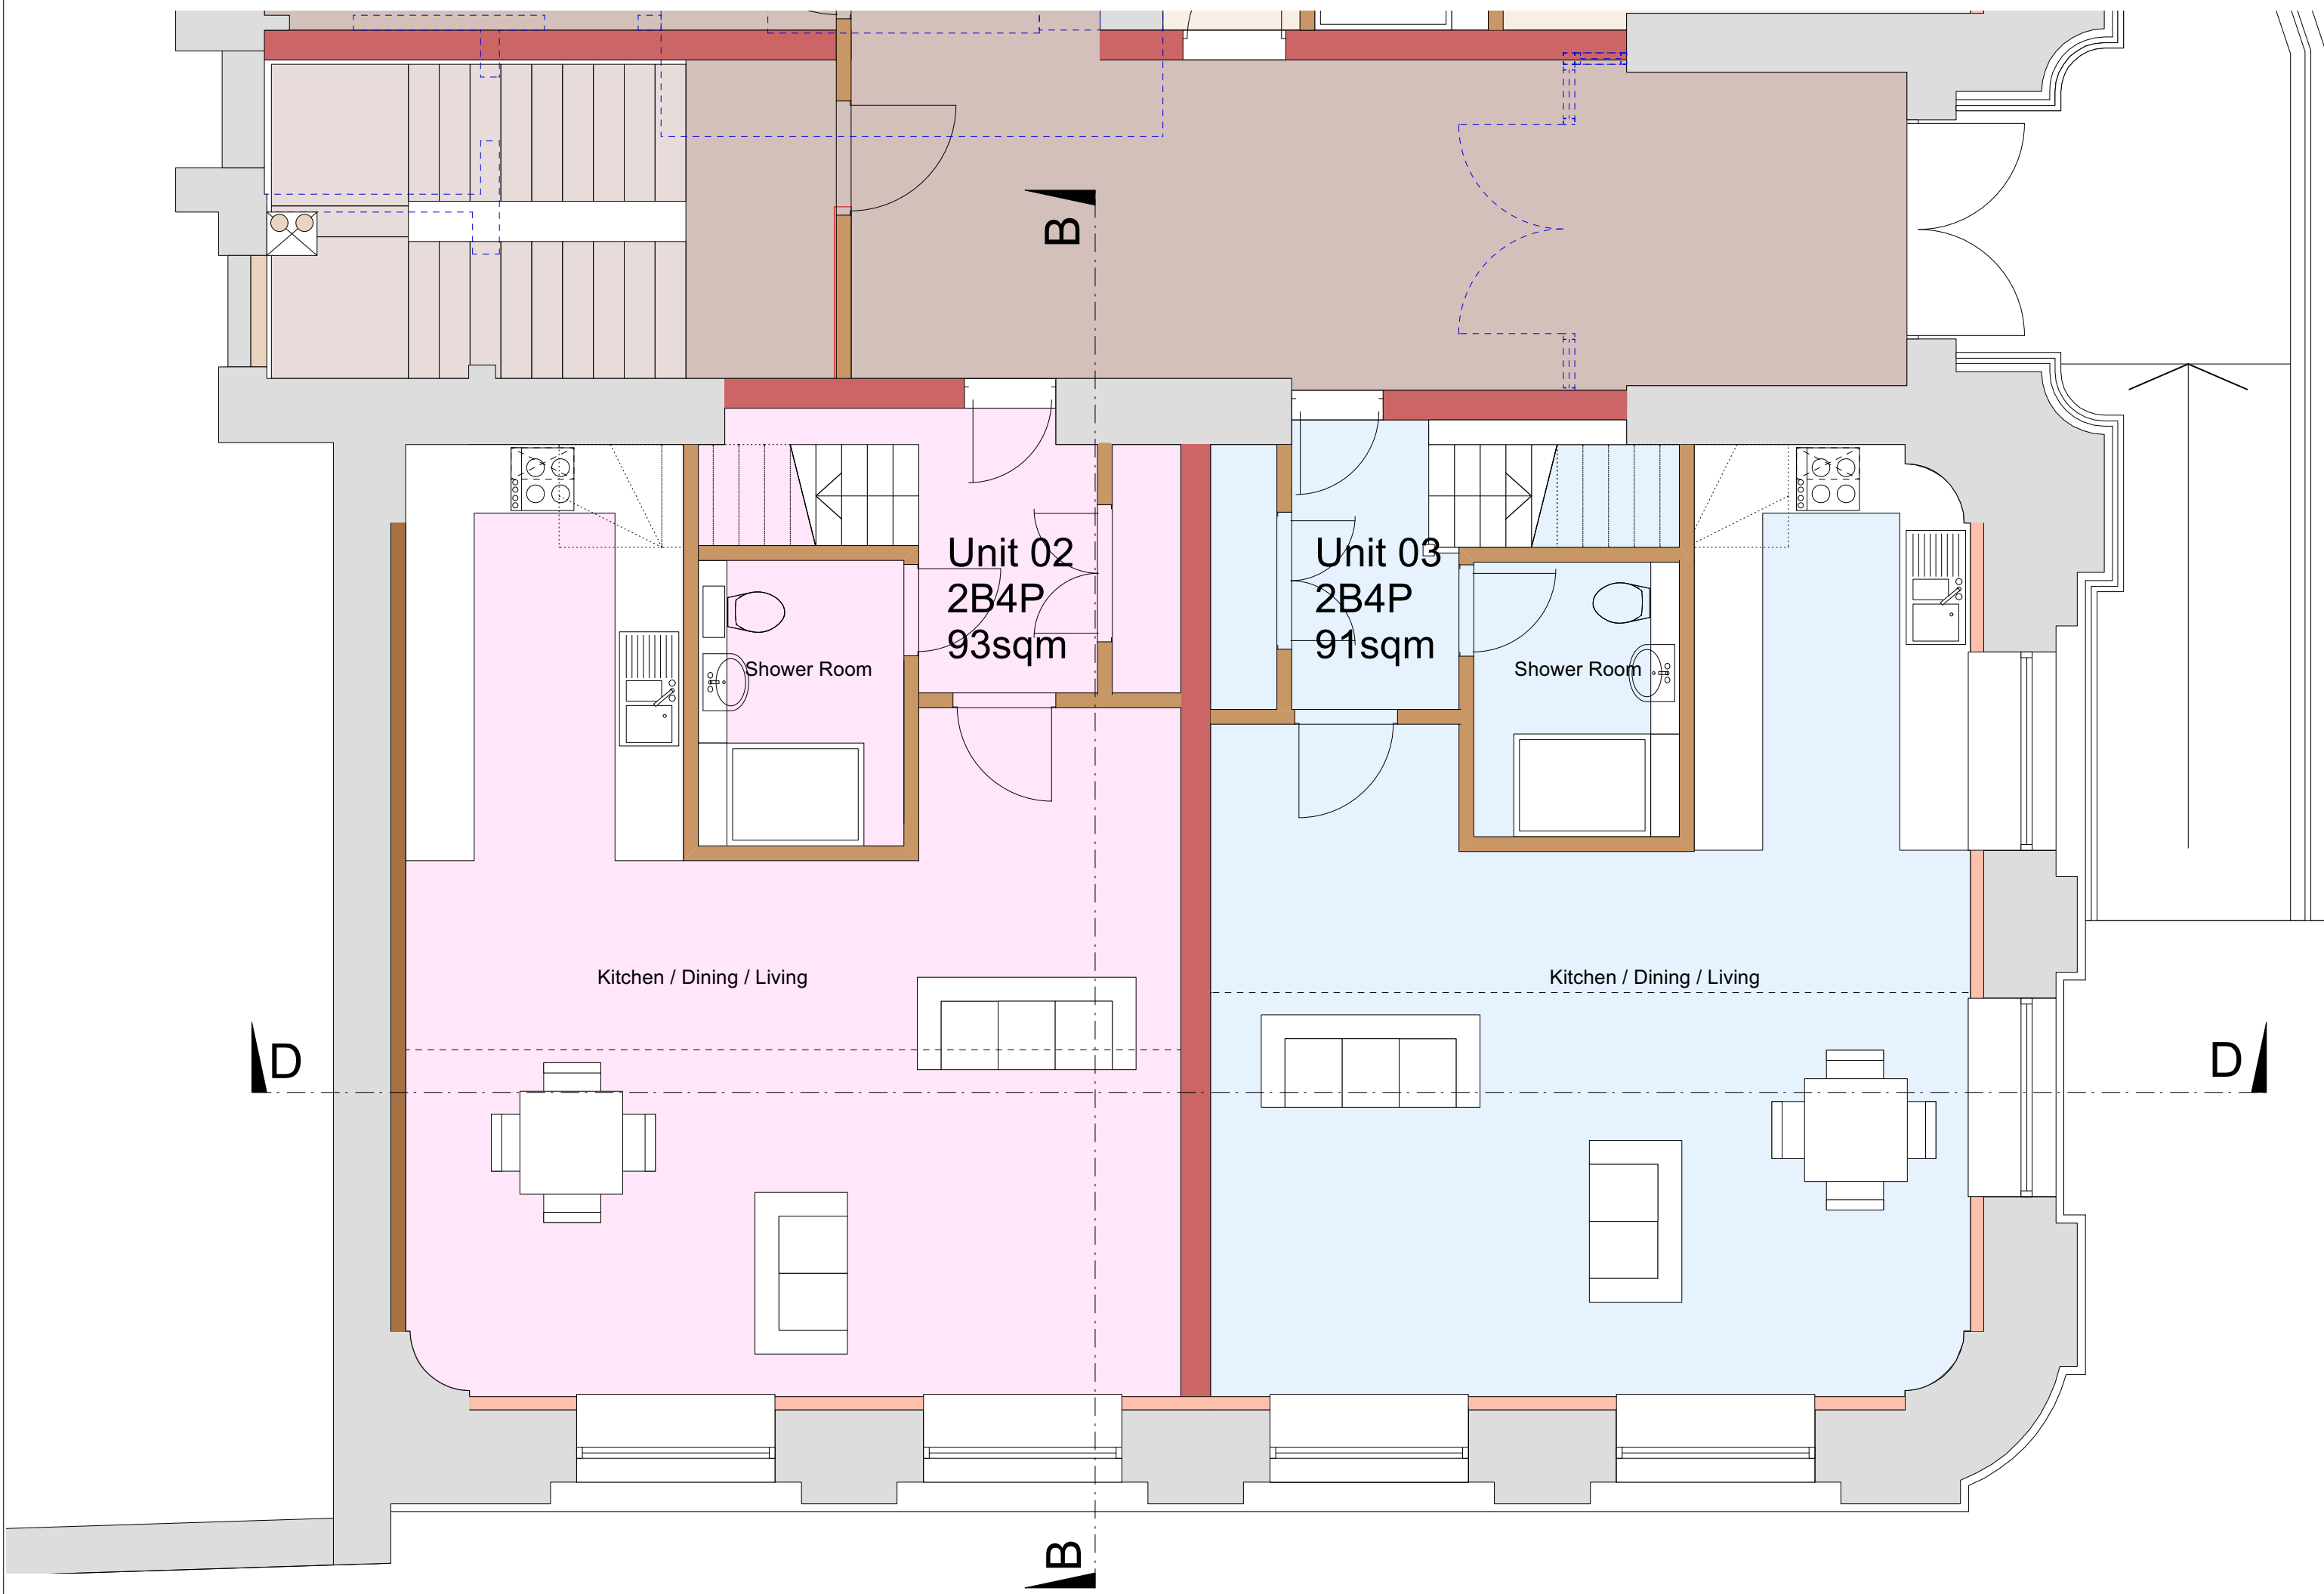


Part Ground Floor Plan As Proposed
Scale 1:50

0m 1m 2m 3m 4m 5m




Part Ground Floor Mezzanine Plan As Proposed
Scale 1:50

0m 1m 2m 3m 4m 5m

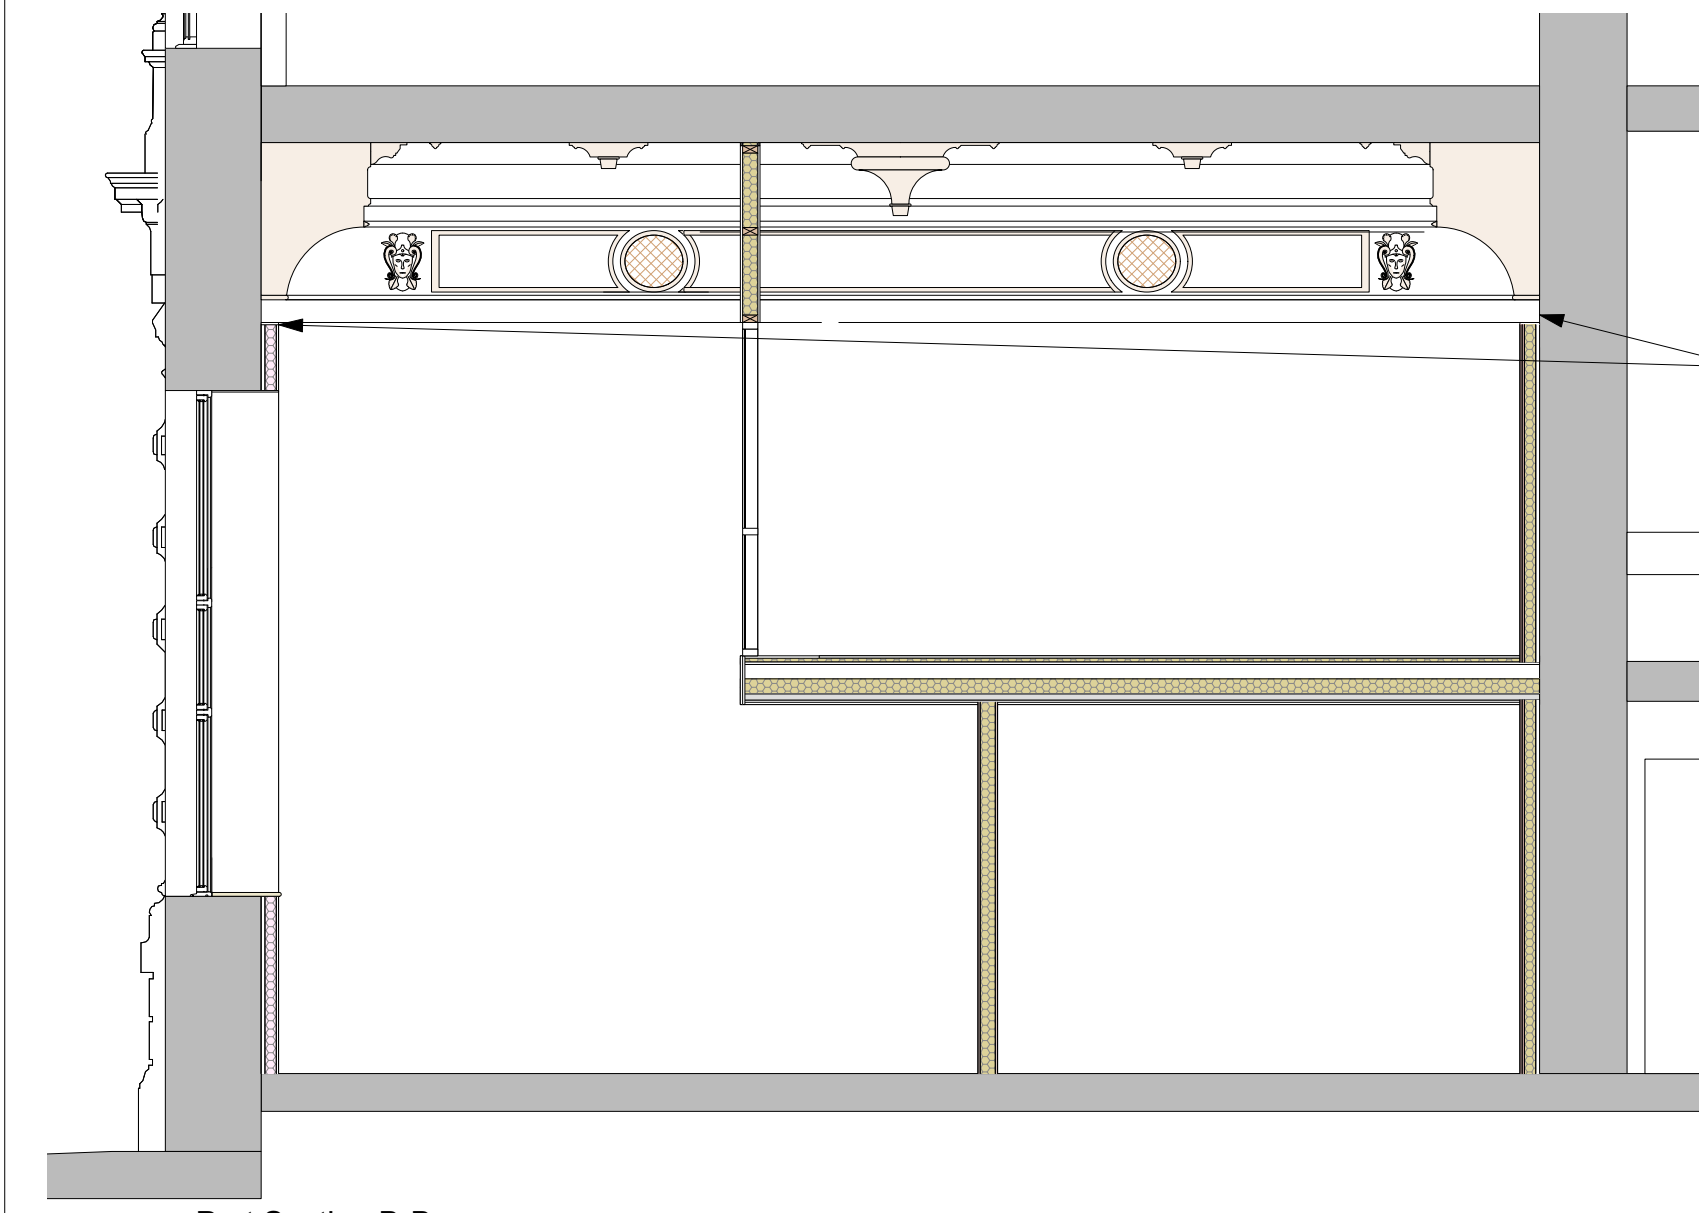


Part Section B-B
Scale 1:50

0m 1m 2m 3m 4m 5m

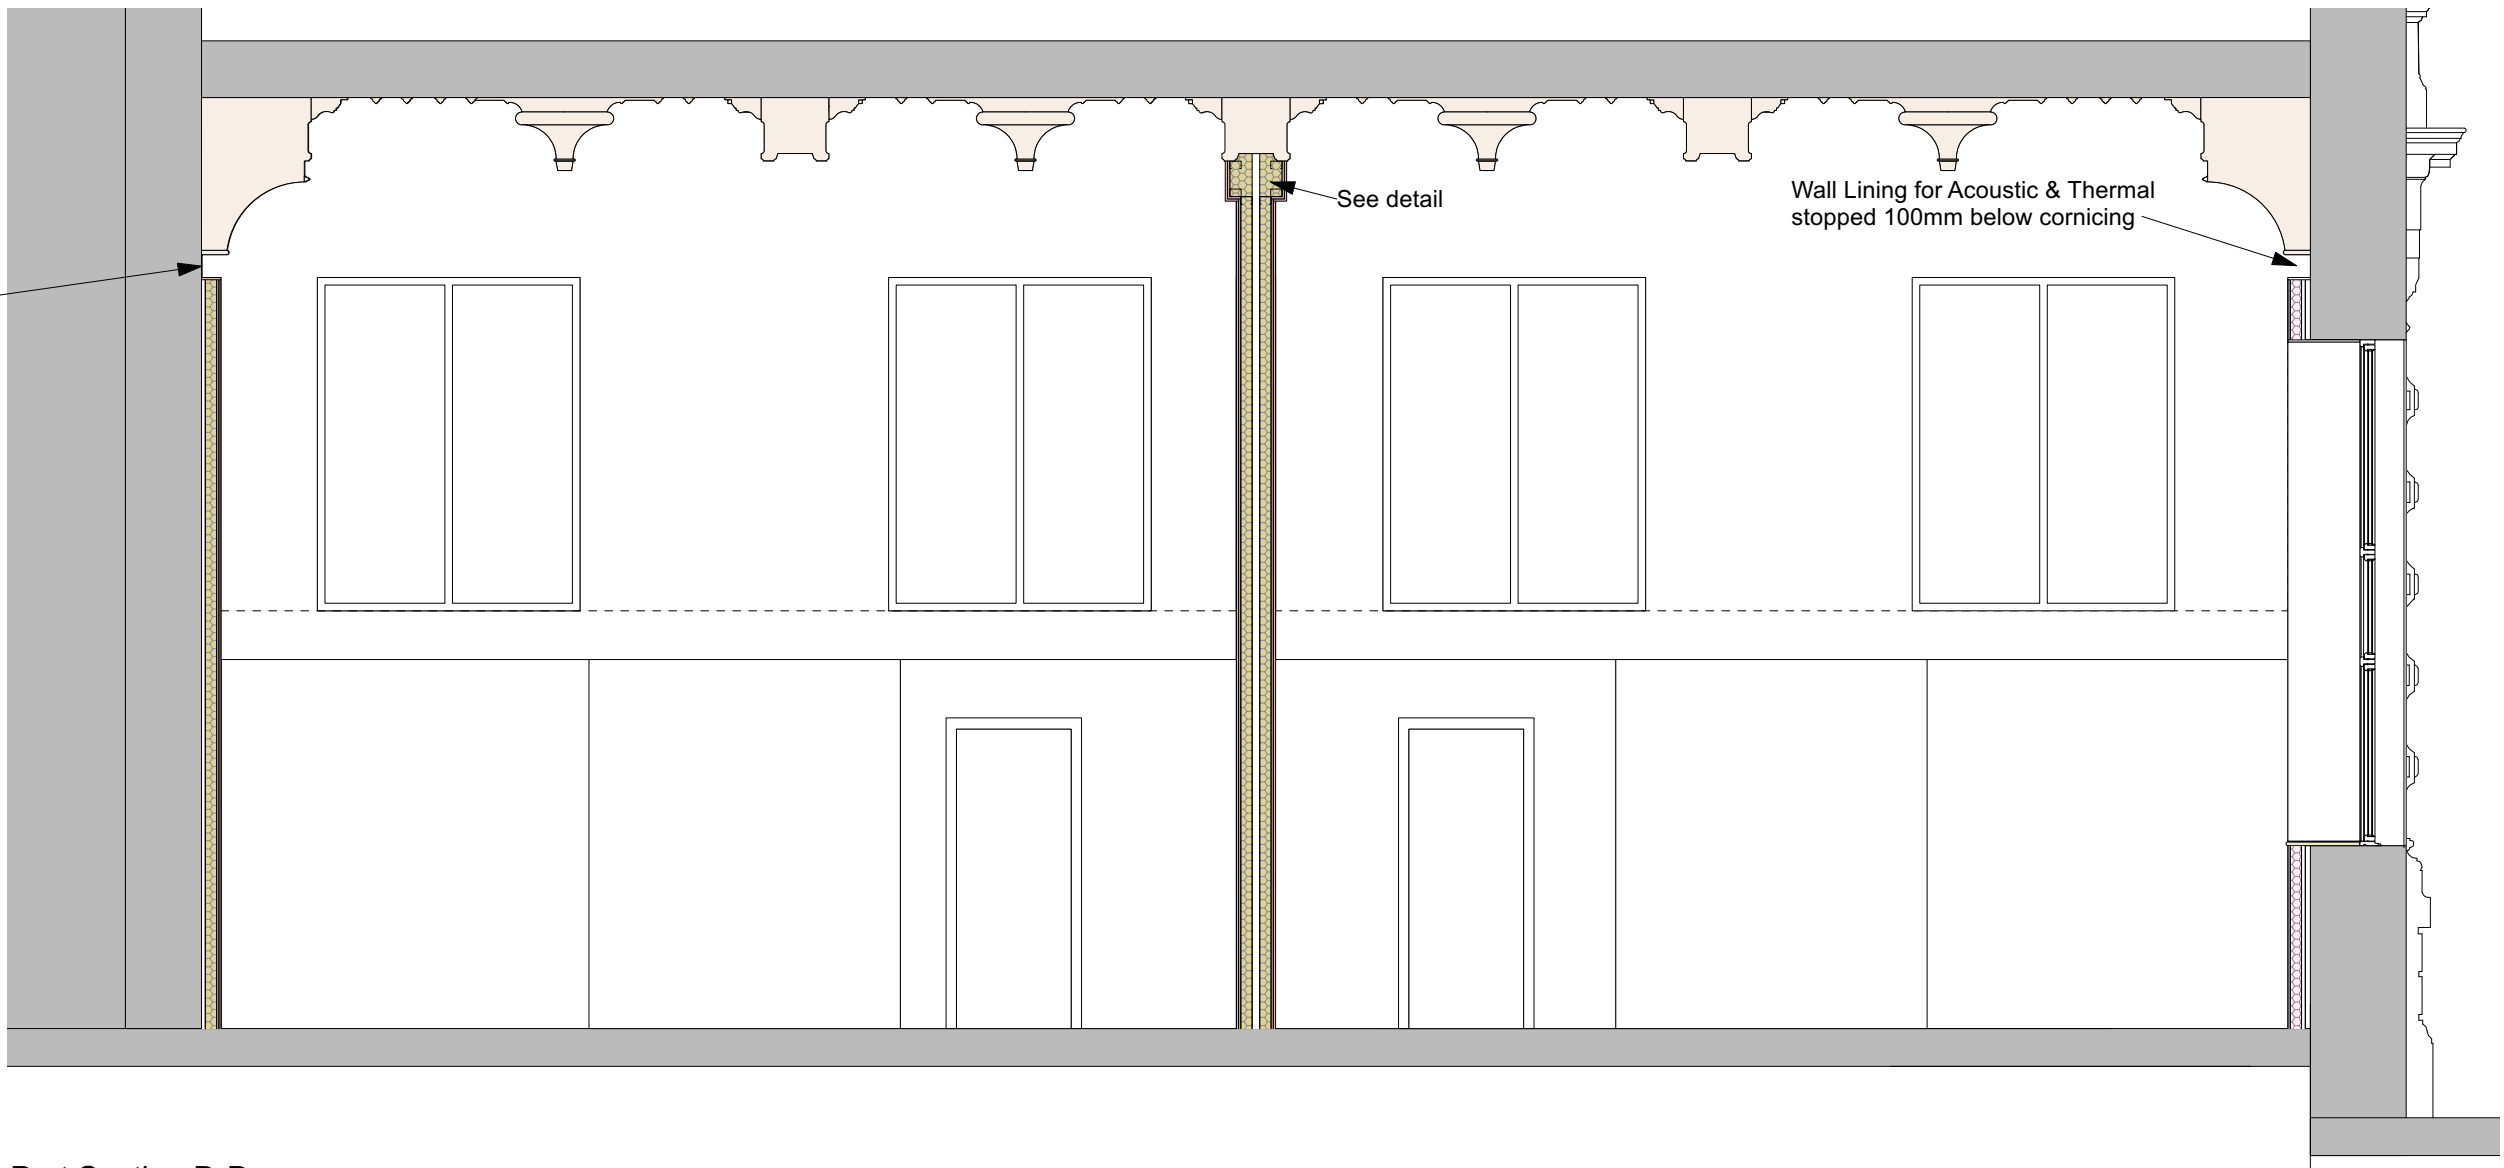

Part Section D-D
Scale 1:50

0m 1m 2m 3m 4m 5m

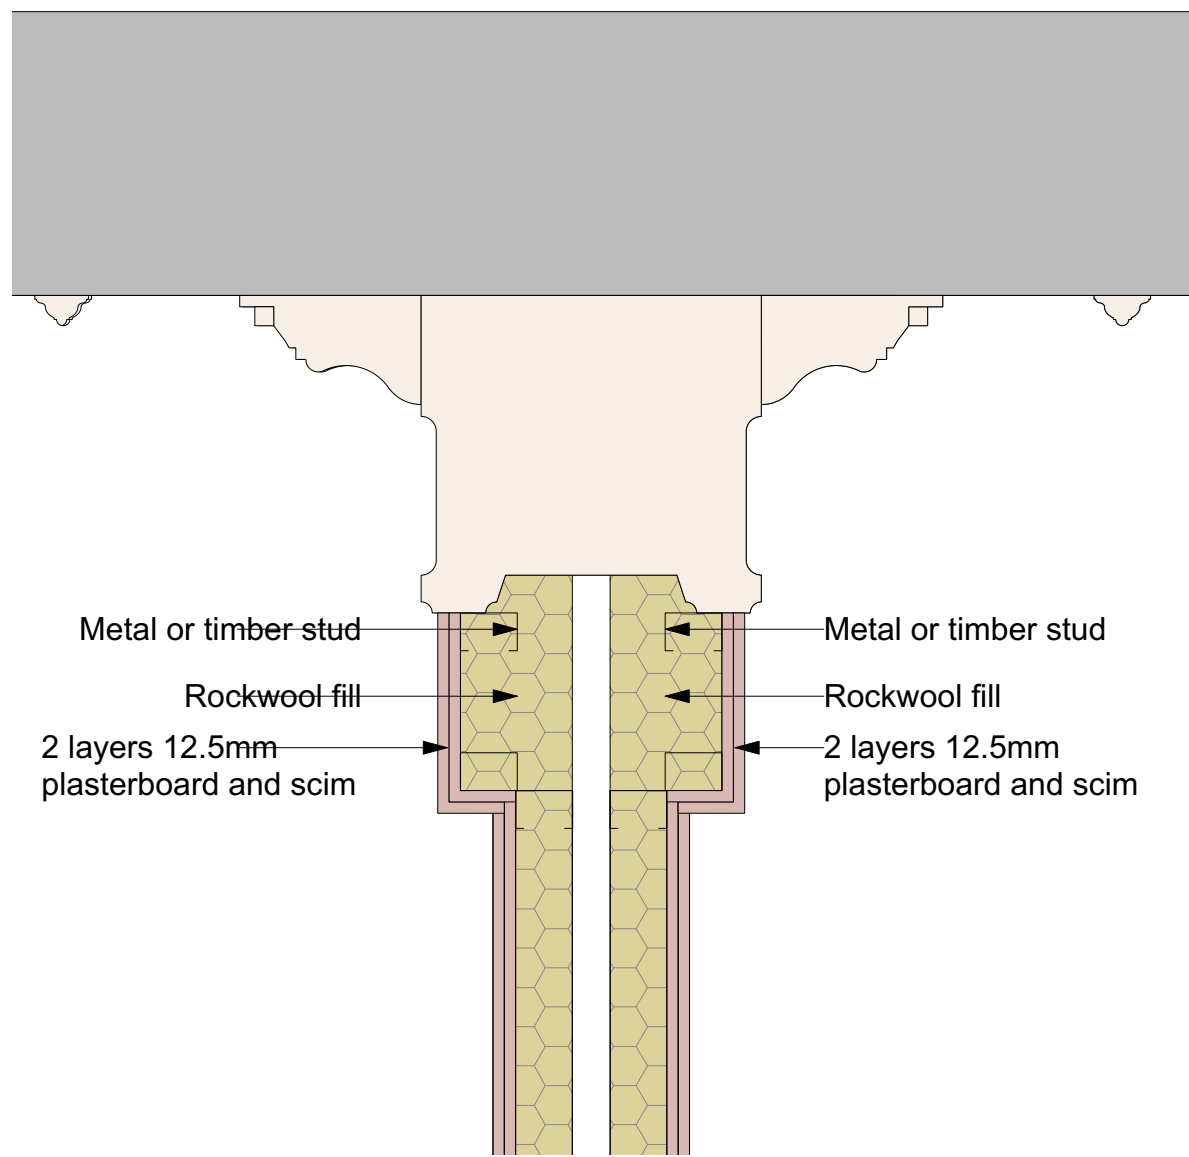

Junction Between Separating wall and Decorative Beam to Ceiling
Scale 1:10

Notes:

All new partitions and walls are to be constructed in timber stud with plasterboard and scim finish.
All the proposed works are reversible and will not have any detrimental effect on the historic fabric of the building.

Option 2 - Vertical Split
AS PROPOSED

rev	details	date
Code L6 Architecture Ltd		
No 2 Warehouse, The Wharf, Sowerby Bridge, HX6 2AG T: 01422 648431 E: info@codeL6.com W: www.CODEL6.com		
Project: 26 Silver Street, Bury, BL9 0DH		
Client: PICNW		
Drawing: Ground Floor Mezzanine Plans As Proposed		
Date: 18/05/25	Scale: 1:50	Size: A1
Drawing Number: 23-062-SK115		