



1 EXISTING FLOOR LAYOUTS

Scale: 1:50

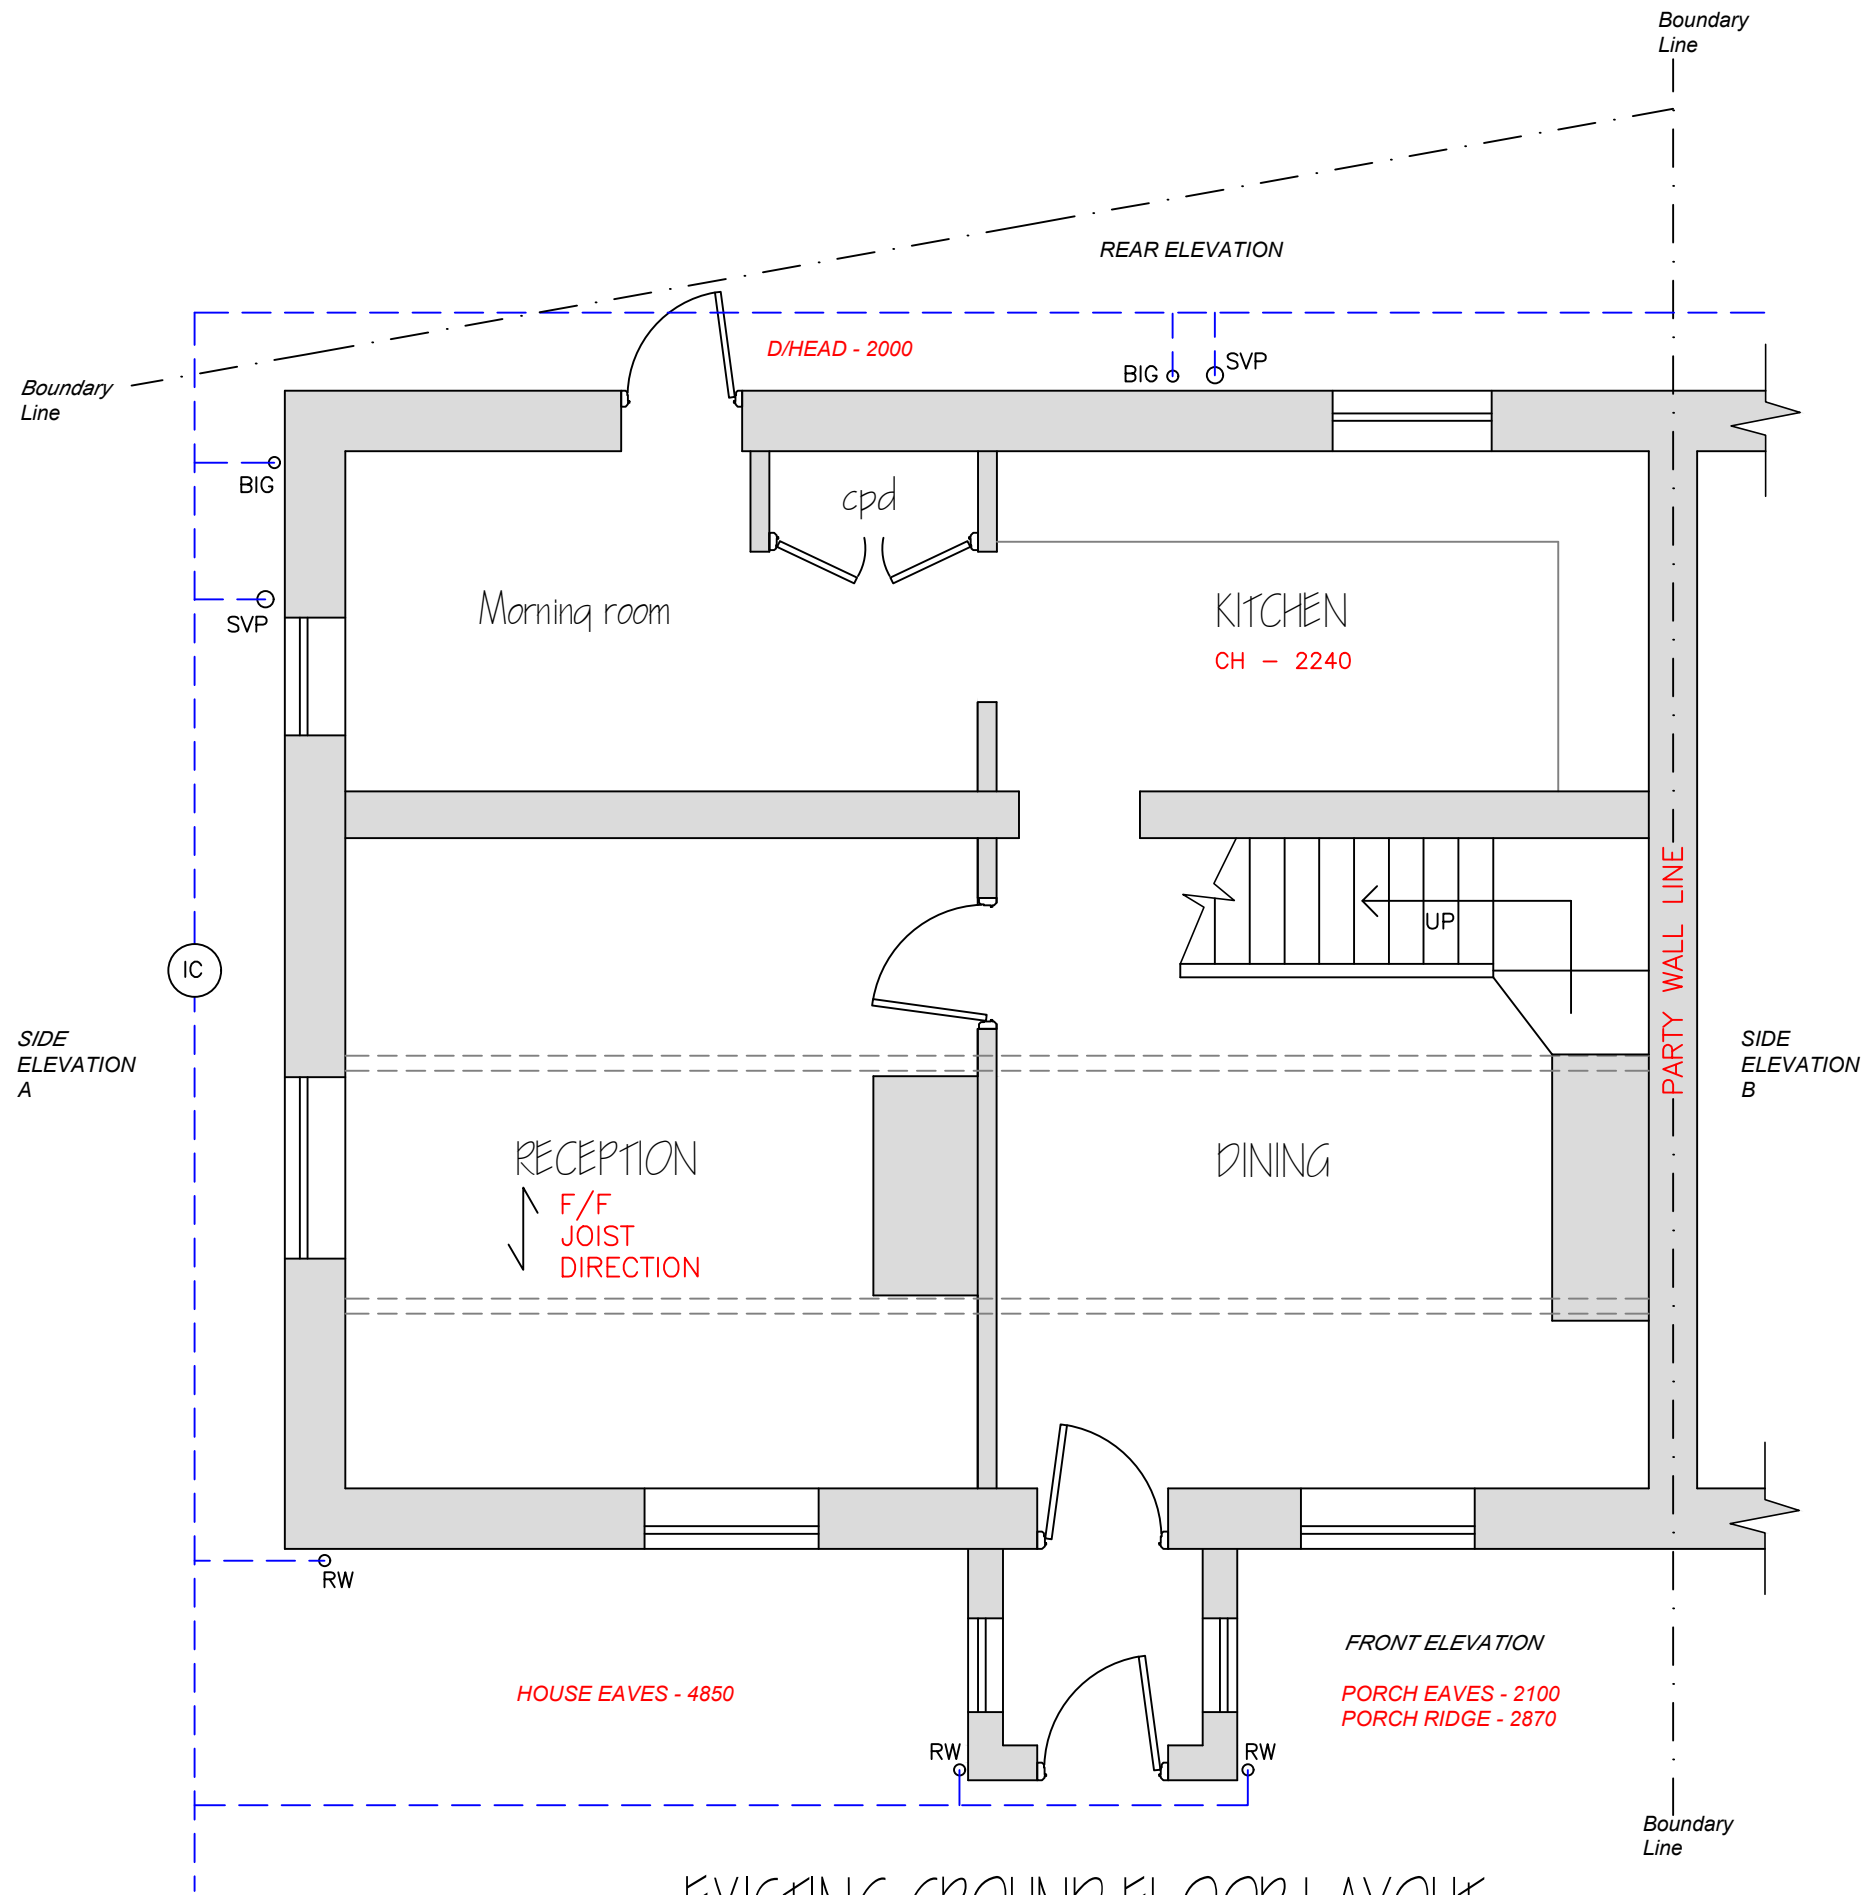

EXISTING GROUND FLOOR LAYOUT
scale - 1:50

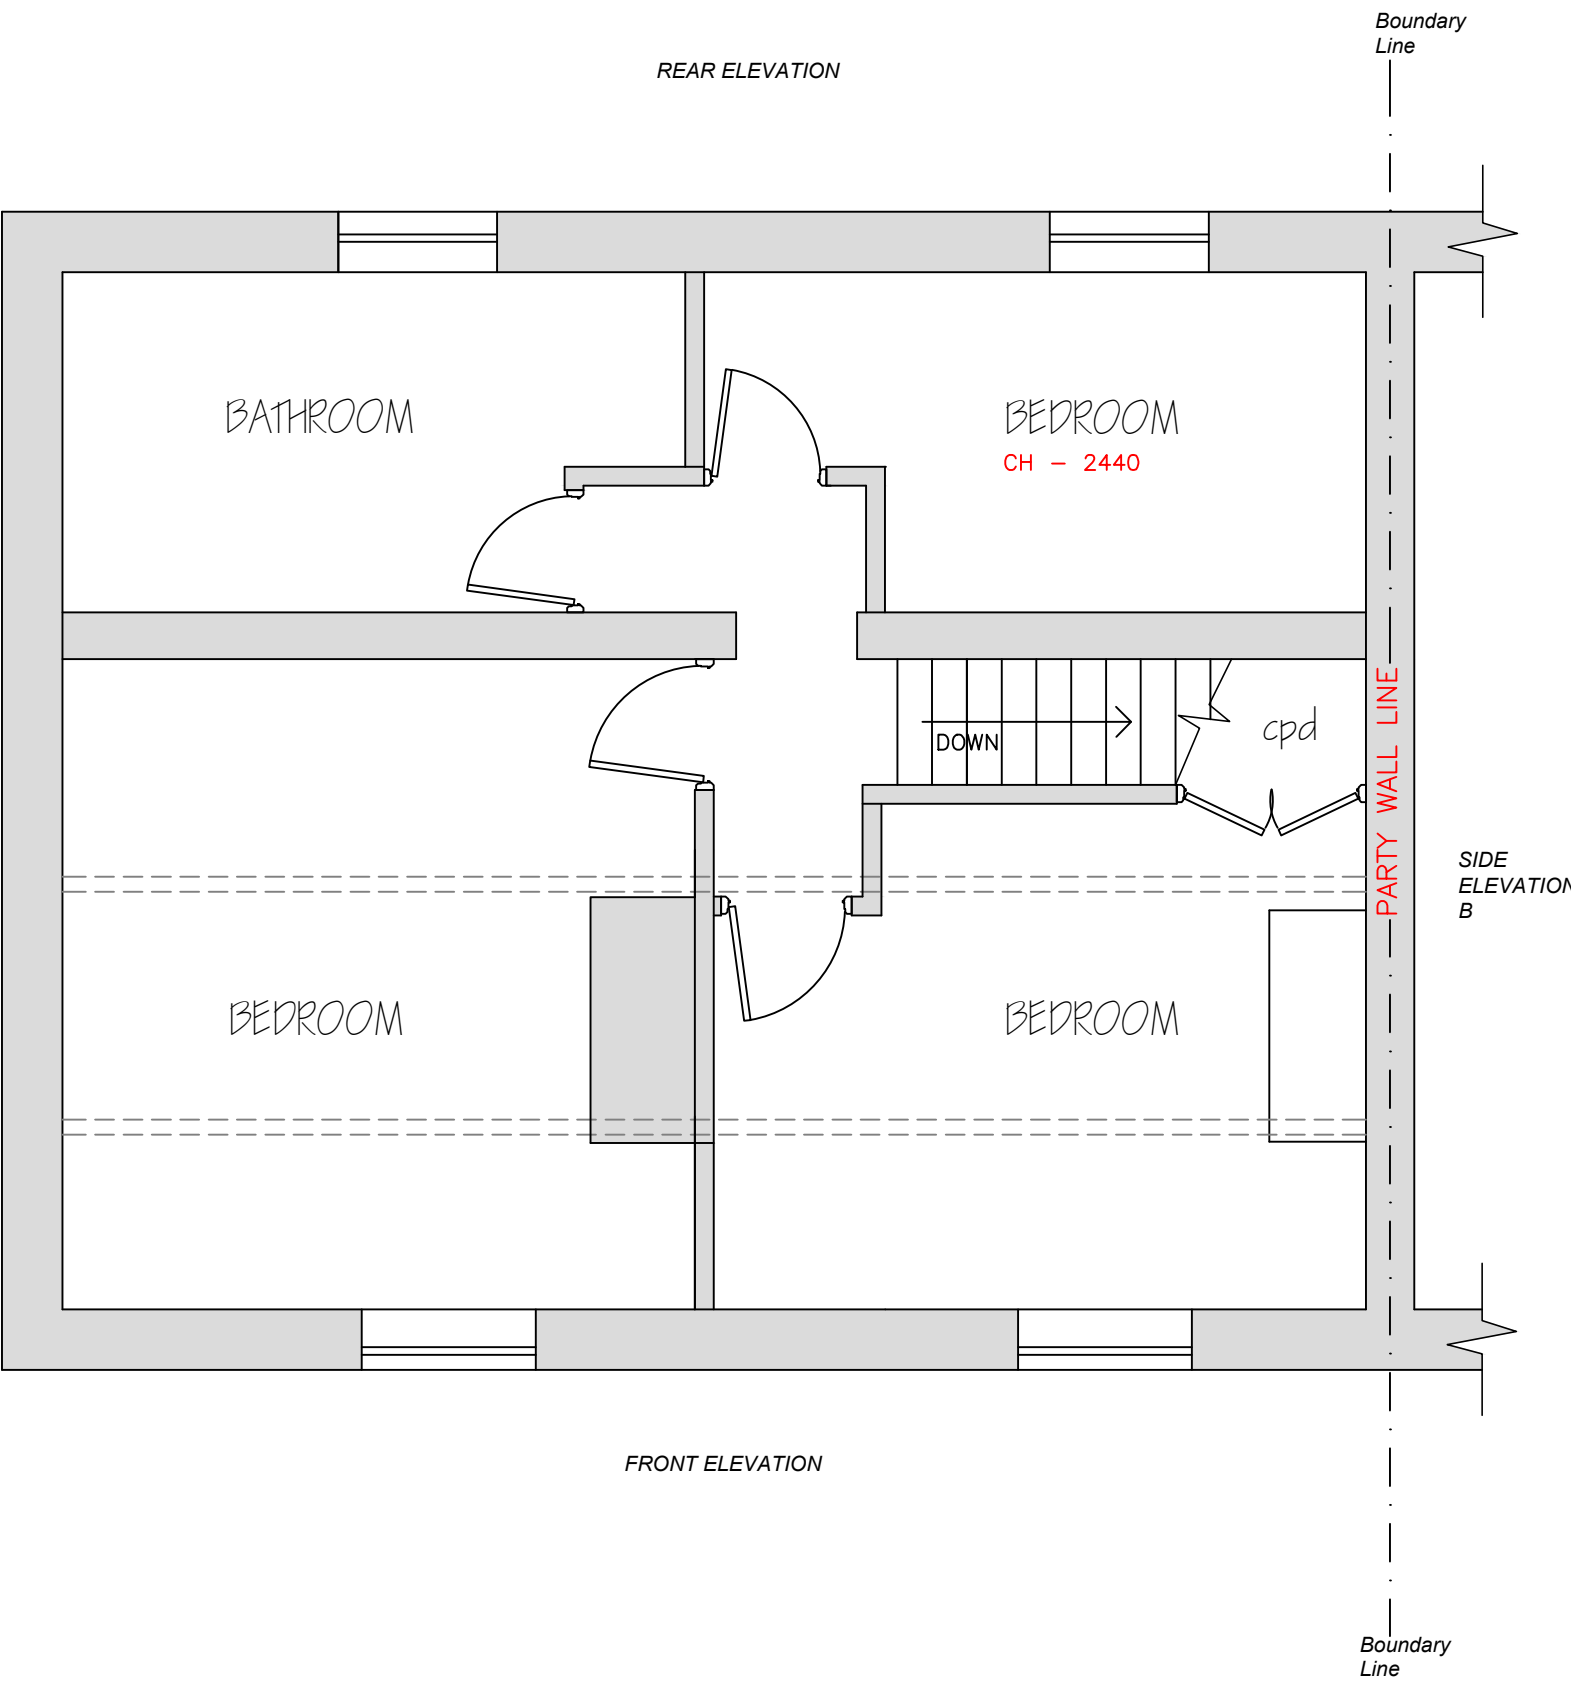

EXISTING FIRST FLOOR LAYOUT
scale - 1:50

2 EXISTING ELEVATIONS


Scale: 1:100



EXISTING FRONT ELEVATION
scale - 1:100

EXISTING REAR ELEVATION
scale - 1:100

EXISTING SIDE A ELEVATION
scale - 1:100

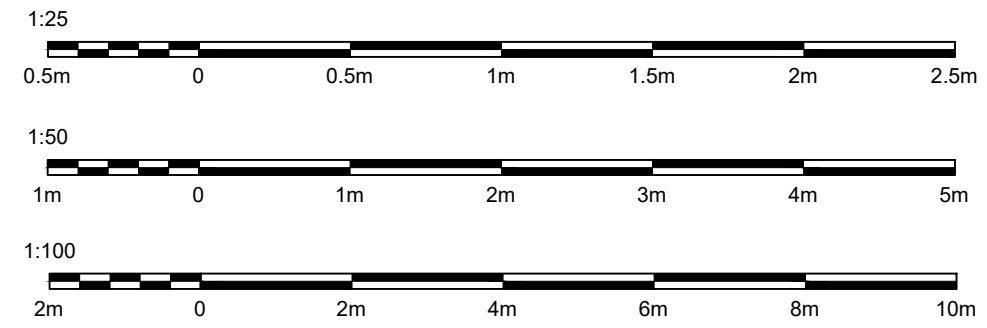

joseph@lockleydesignandbuild.com
www.lockleydesignandbuild.com

CLIENT: Lawrence Booth

PROJECT: 1 Bottom Hall Cottages

SIDE EXTENSION
& ALTERATIONS

REV	DATE	DESCRIPTION	BY	VE
A	AUG'25	PLANNING-PERMISSION	J.A.L	PP

DRAWING: EXISTING FLOOR
LAYOUTS & ELEVATIONS

SCALE: AS SHOWN @ A1

DATE: AUG' 2025

DWG No: 001

DRAWN BY: JAL

REVISION: A