



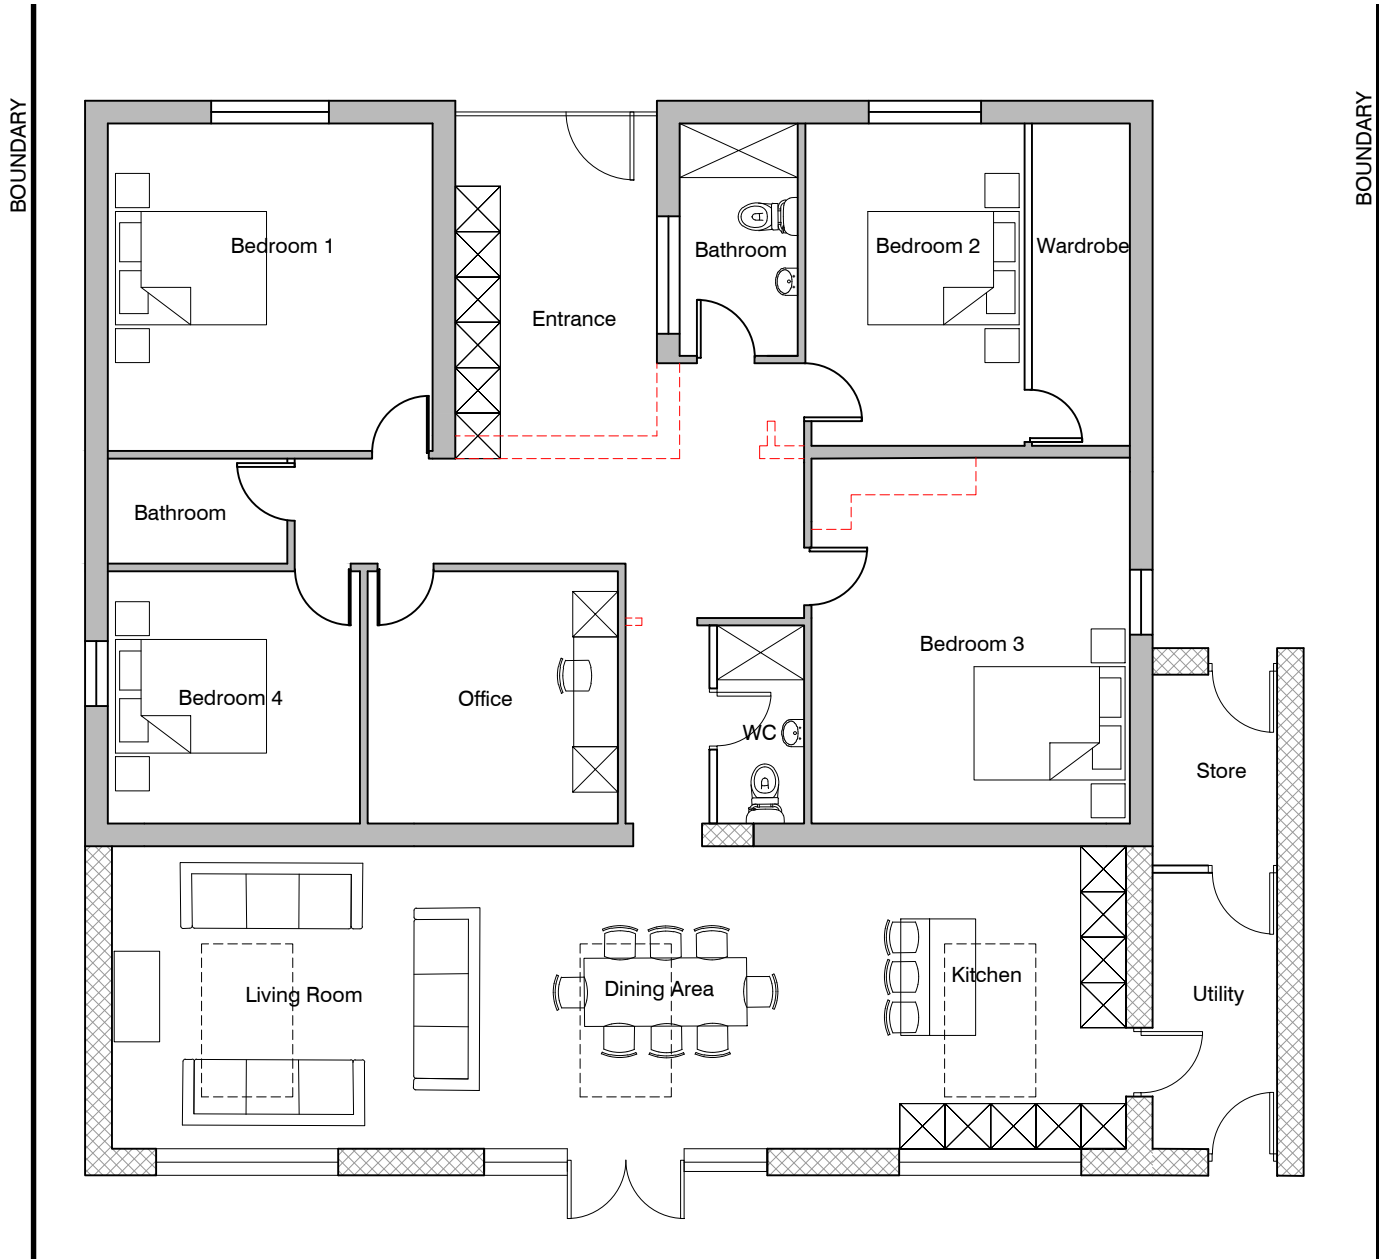

PROPOSED GROUND FLOOR PLAN

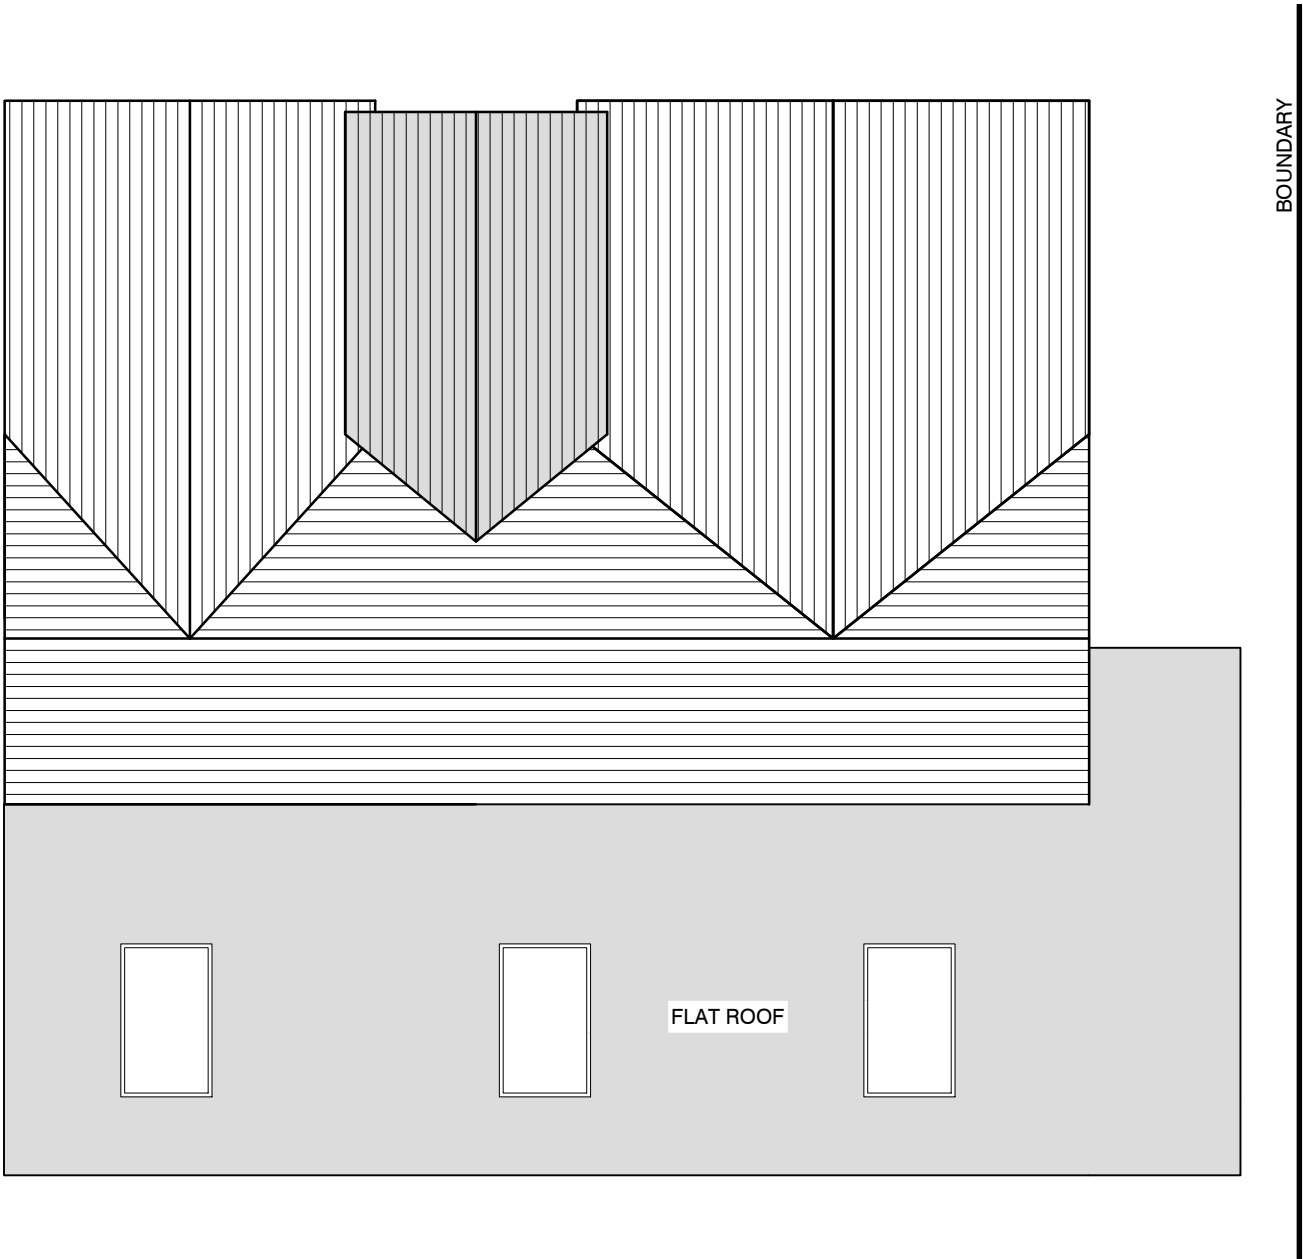

PROPOSED ROOF PLAN



OPTION A

IMPORTANT NOTES: Do Not Scale from this Drawing.
Use Figured Dimensions Only.

DRAWING STATUS:			FOOTPRINT DESIGN		
P L A N N I N G			E info@footprintdesign.net W www.footprintdesign.net		
REVISION	DATE	DESCRIPTION	CLIENT: MAHRUKH AHMED	SCALE: 1:100@A3	DATE: 18.08.21
			PROJECT: MILE LANE, BURY		
			DRAWING TITLE: PROPOSED FLOOR PLANS		
			DRAWING NO: A035_P(00)004		