




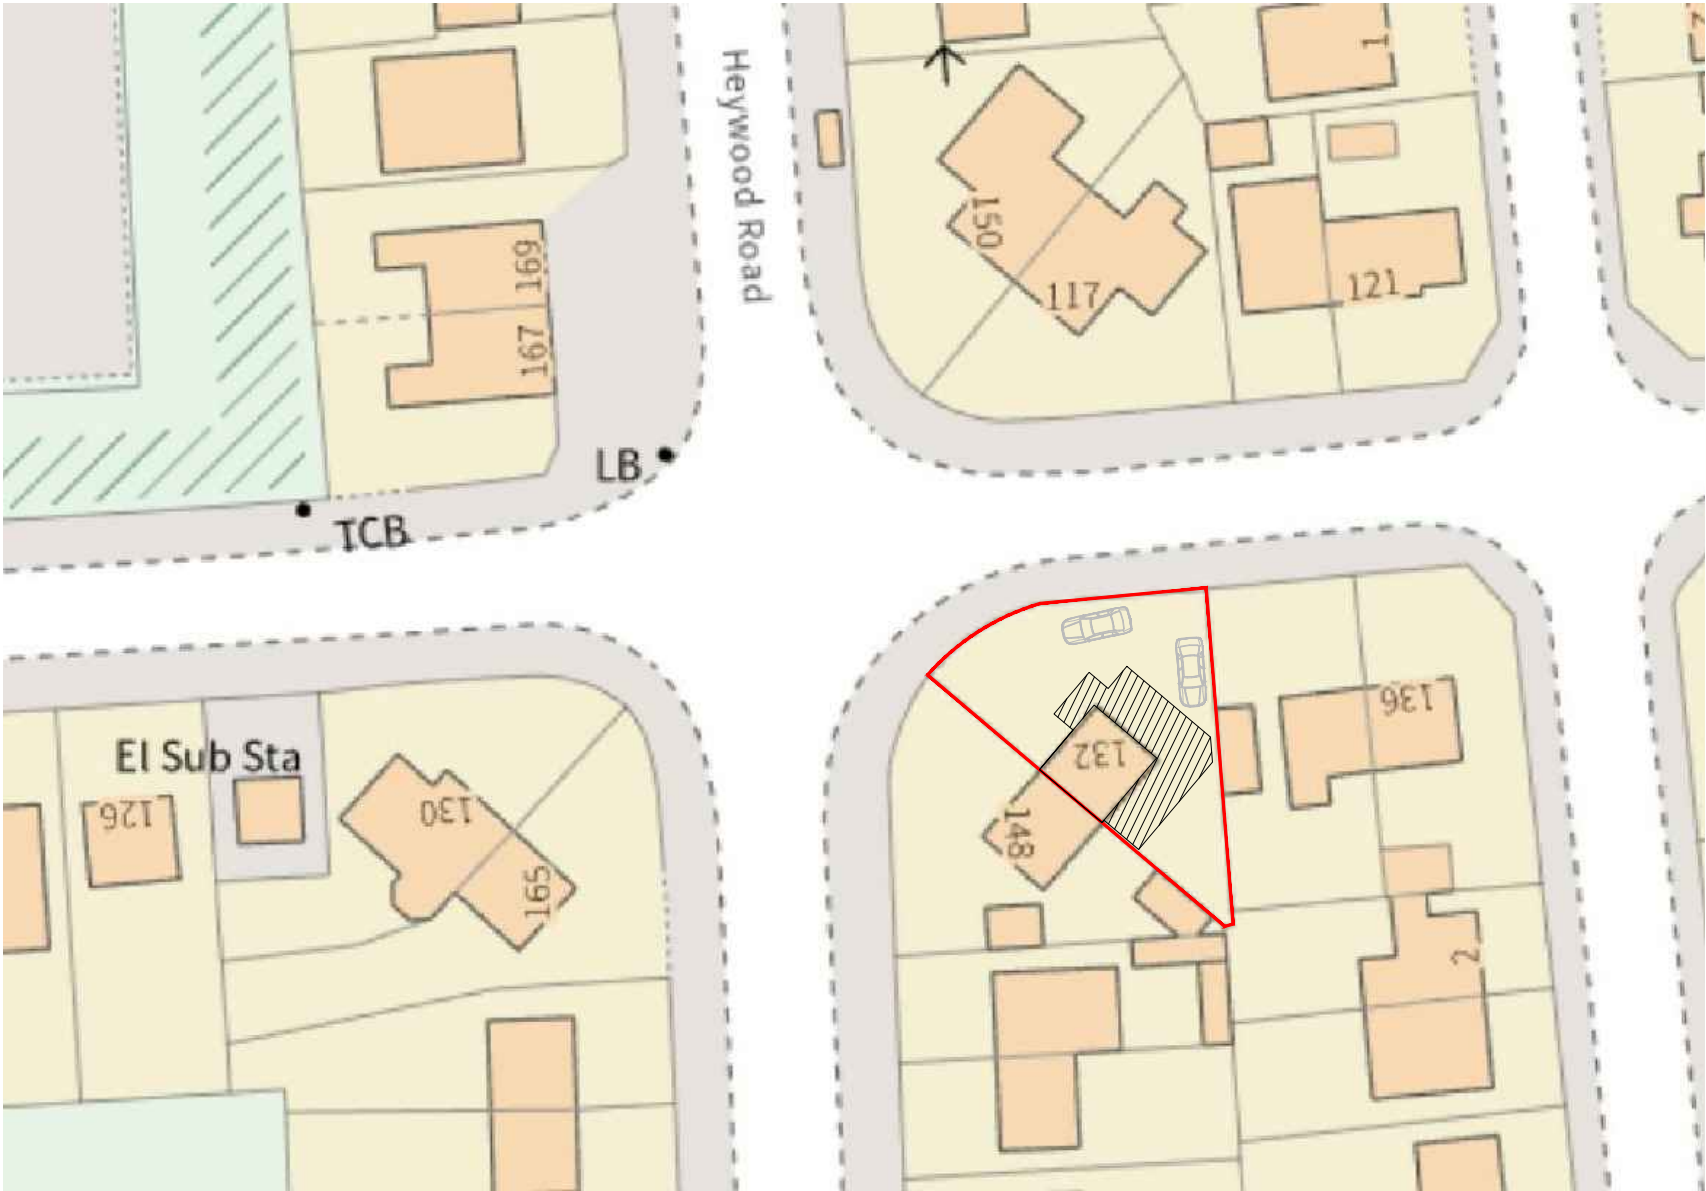

Site Plan Scale 1:500

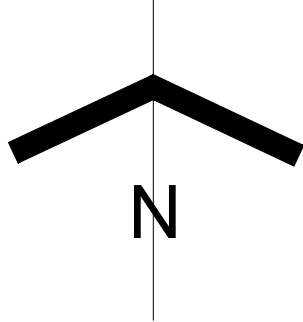

Roof Plan Scale 1:100

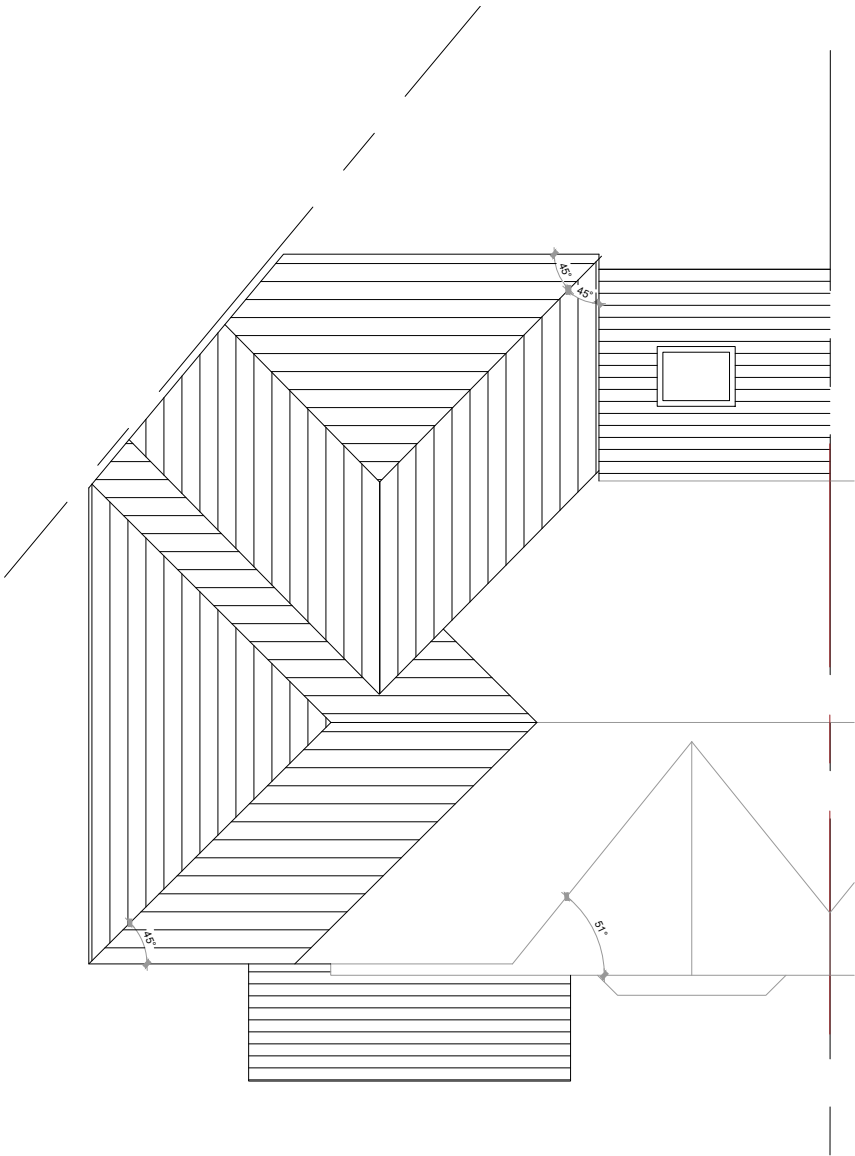

ARCHITECTURE

www.m1architecture.co.uk
T:0161 327 2011
M:07506237914

House Extension

132 Heys Road, M25 1PB

2240-MA

01A

Location & site plan @A3