




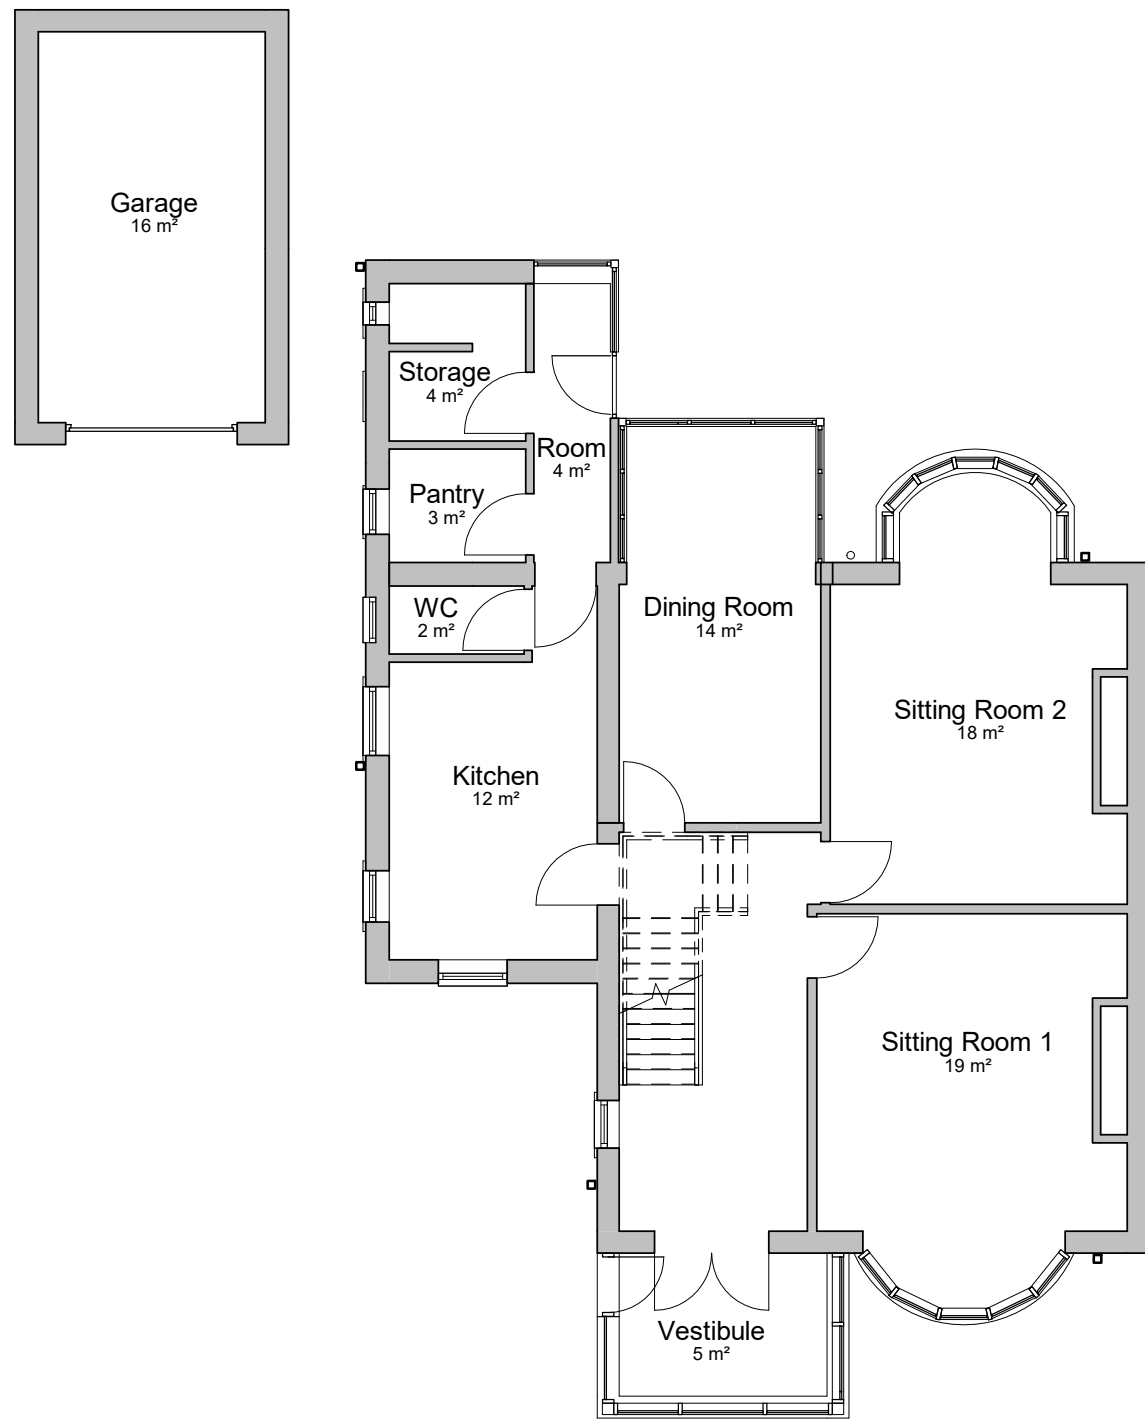


1 0 - Existing GF
1 : 100

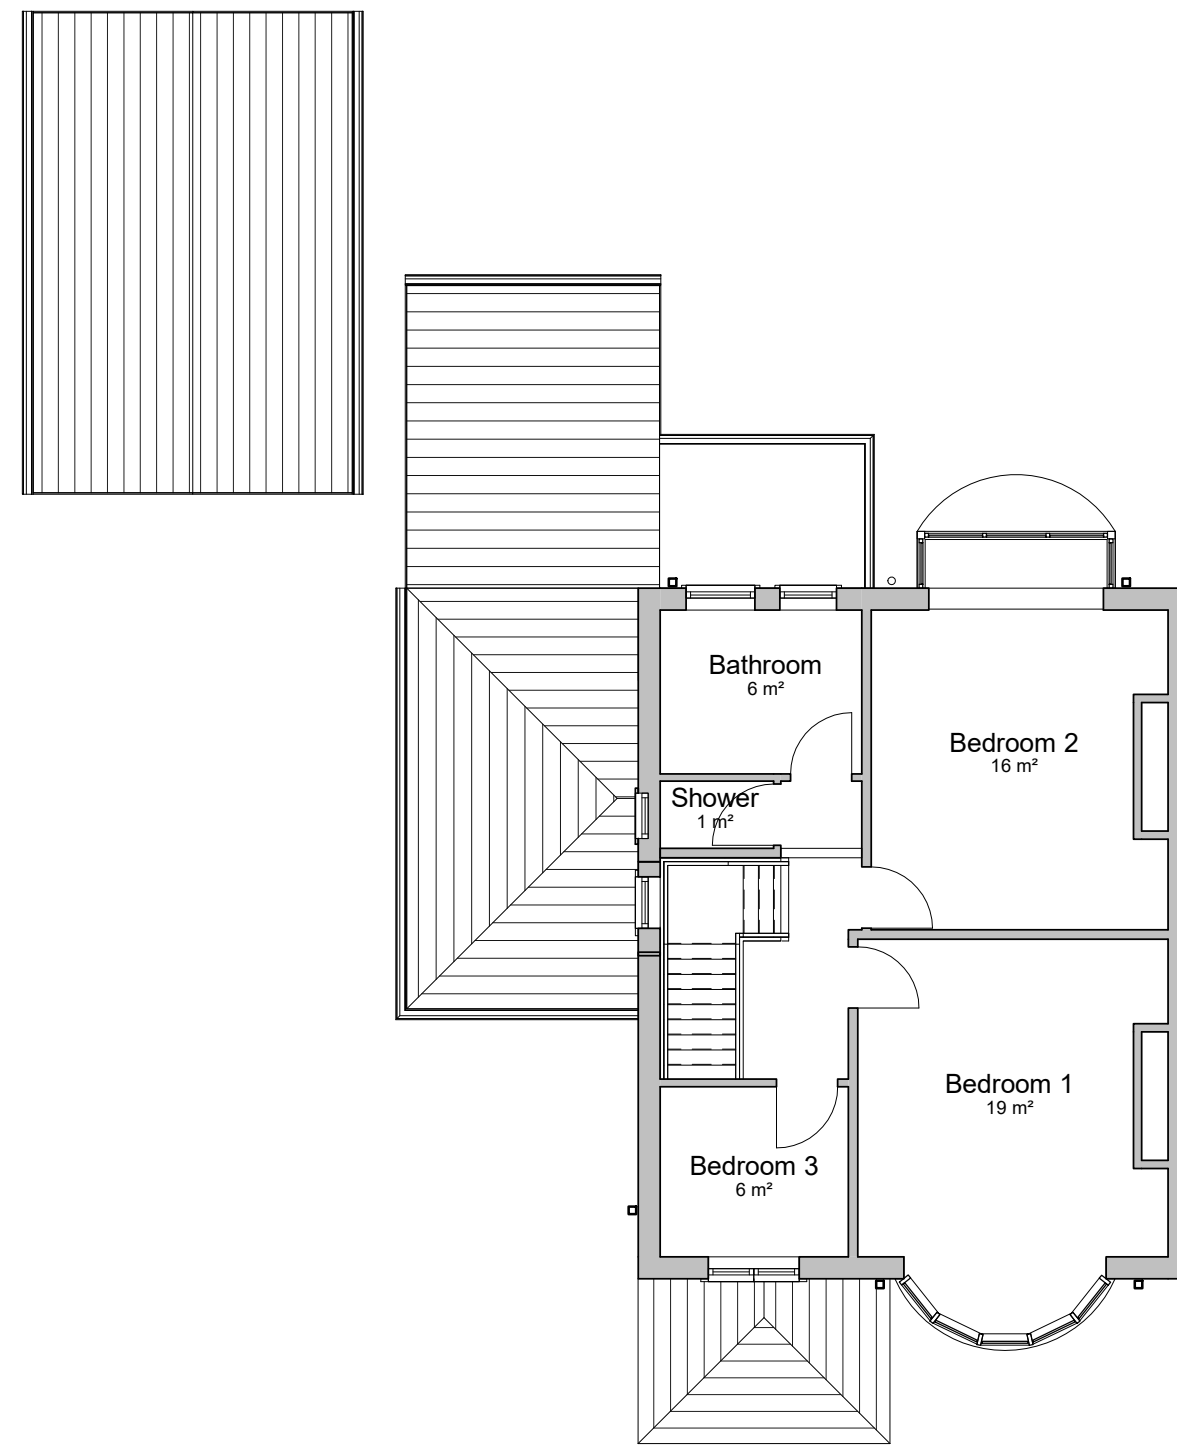

2 1 - Existing FF
1 : 100

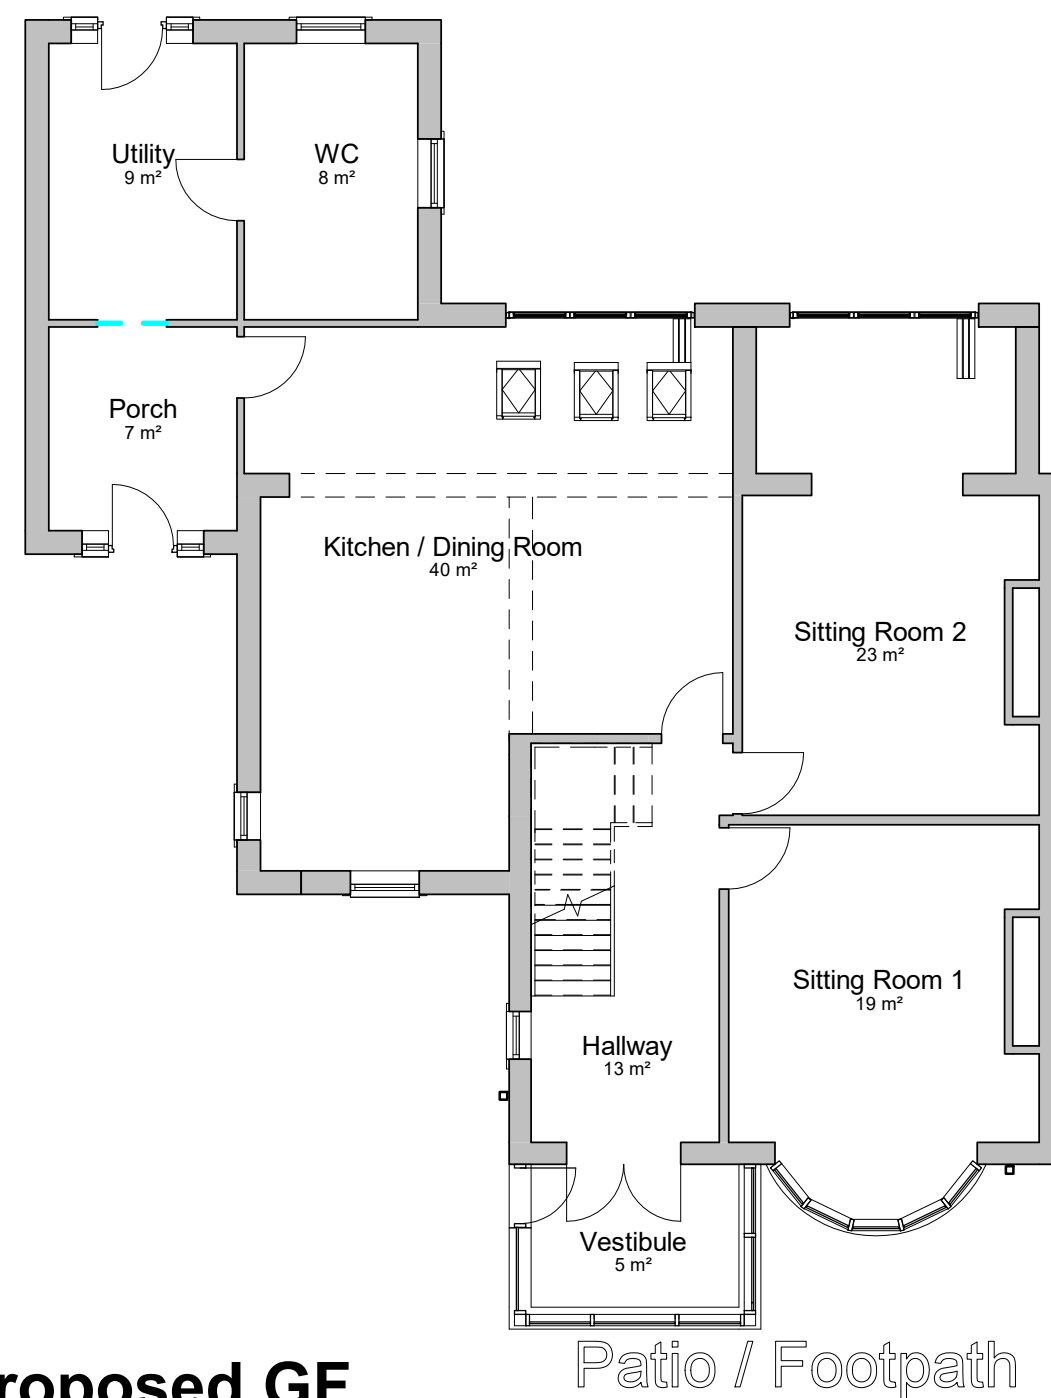

3 0 - Proposed GF
1 : 100

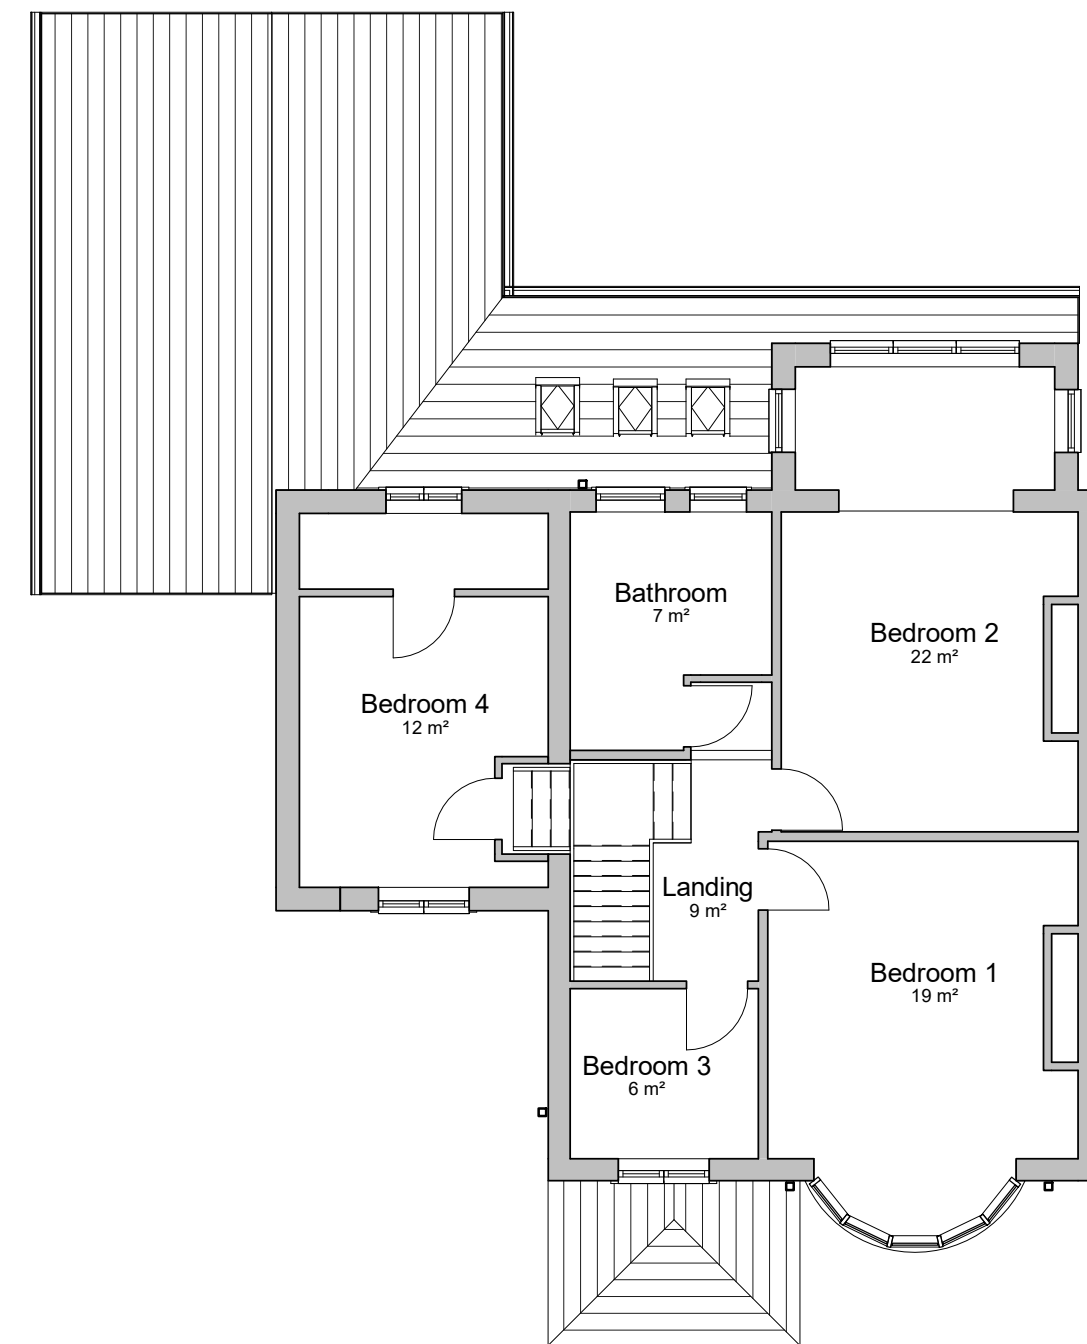

4 1 - Proposed FF
1 : 100

Rev	Description	Date
A	2nd Floor Extension Added	12/09/23

CODE	SUITABILITY DESCRIPTION
STATUS	PURPOSE OF ISSUE



PROJECT
10 Springside Drive

TITLE
Existing & Proposed Floor Plans

CLIENT
Mr & Mrs Leach

DRAWN BY AC	CHECKED BY SL	DATE 12/09/23
SCALE (@ A1) 1 : 100		PROJECT NUMBER Project Number
DRAWING NUMBER A100		REV A