



## SITE SPECIFIC HAZARDS




## FRONT ELEVATION

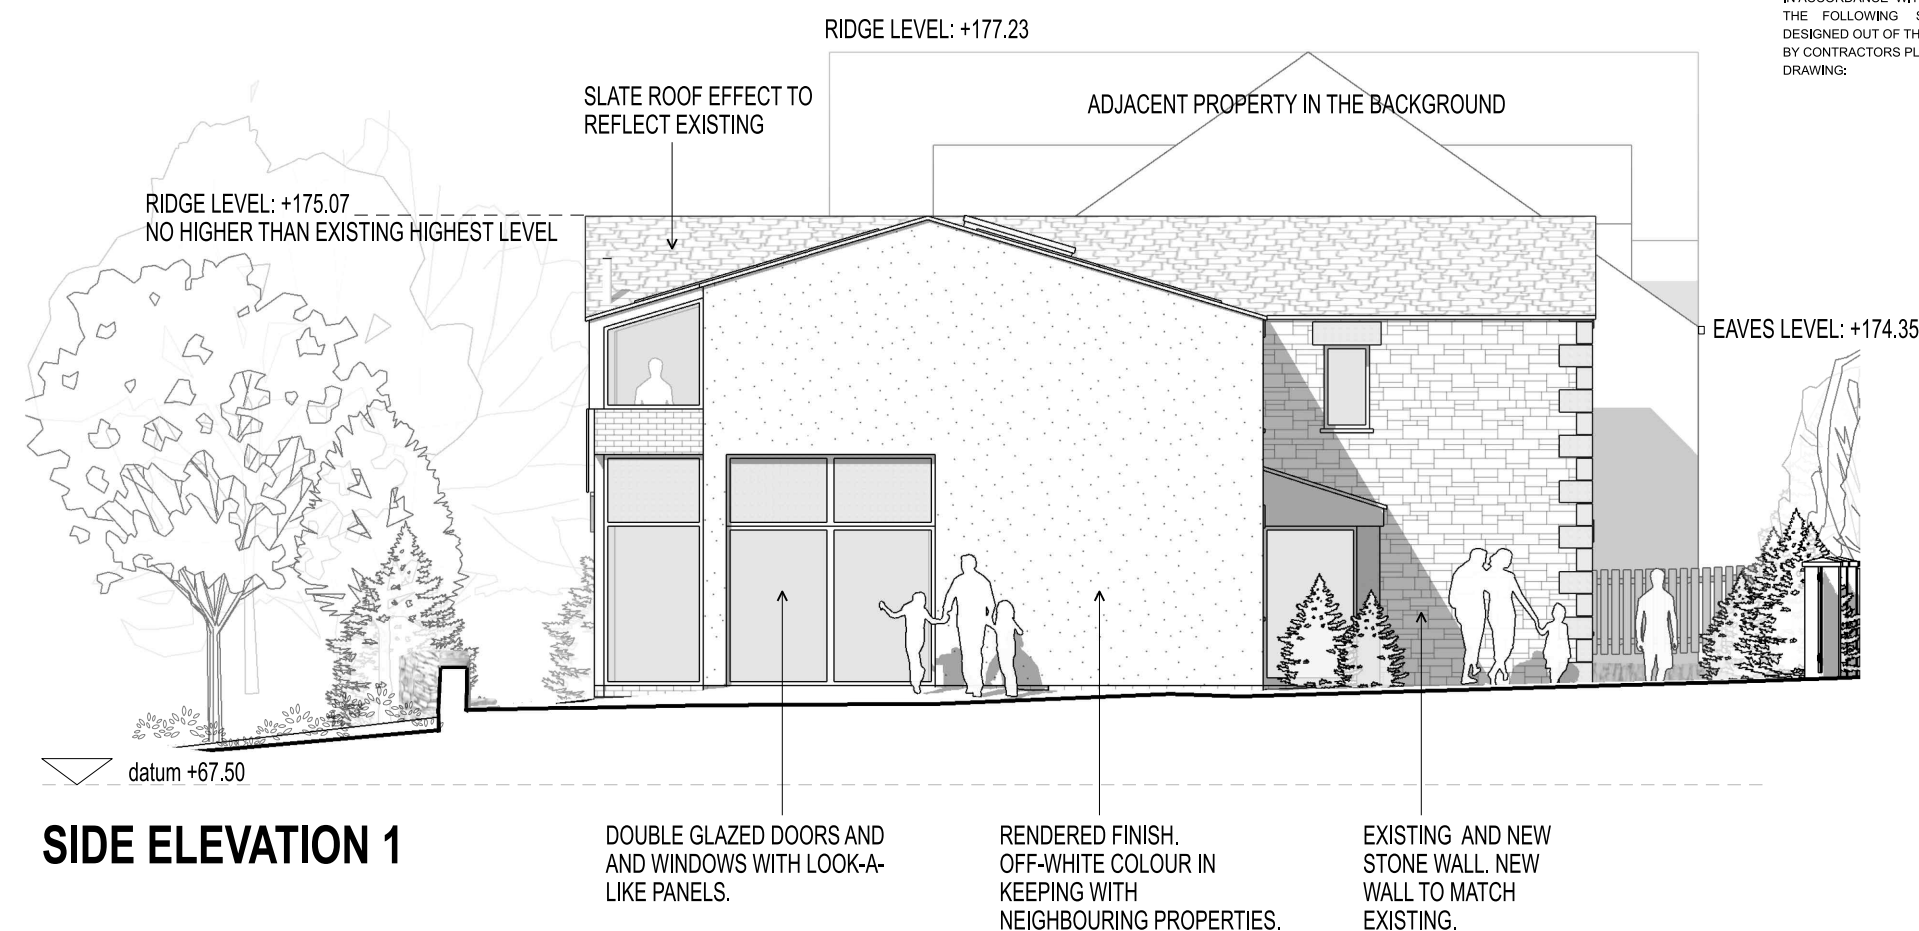

### SIDE ELEVATION 1

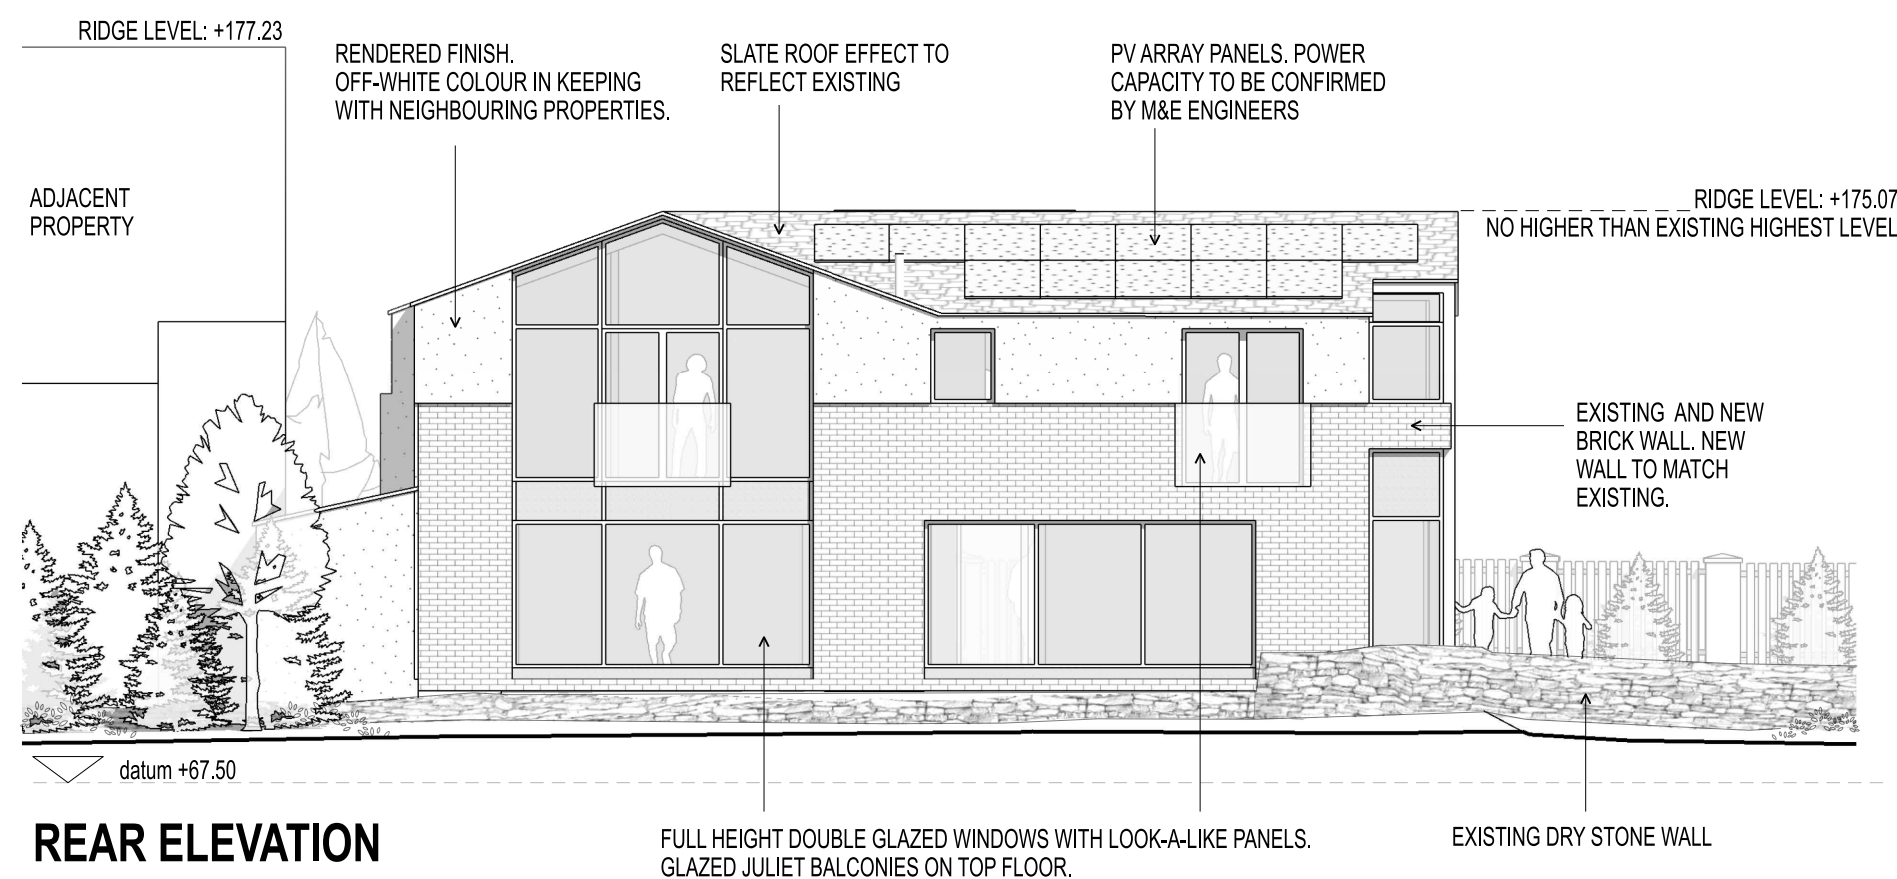

## REAR ELEVATION

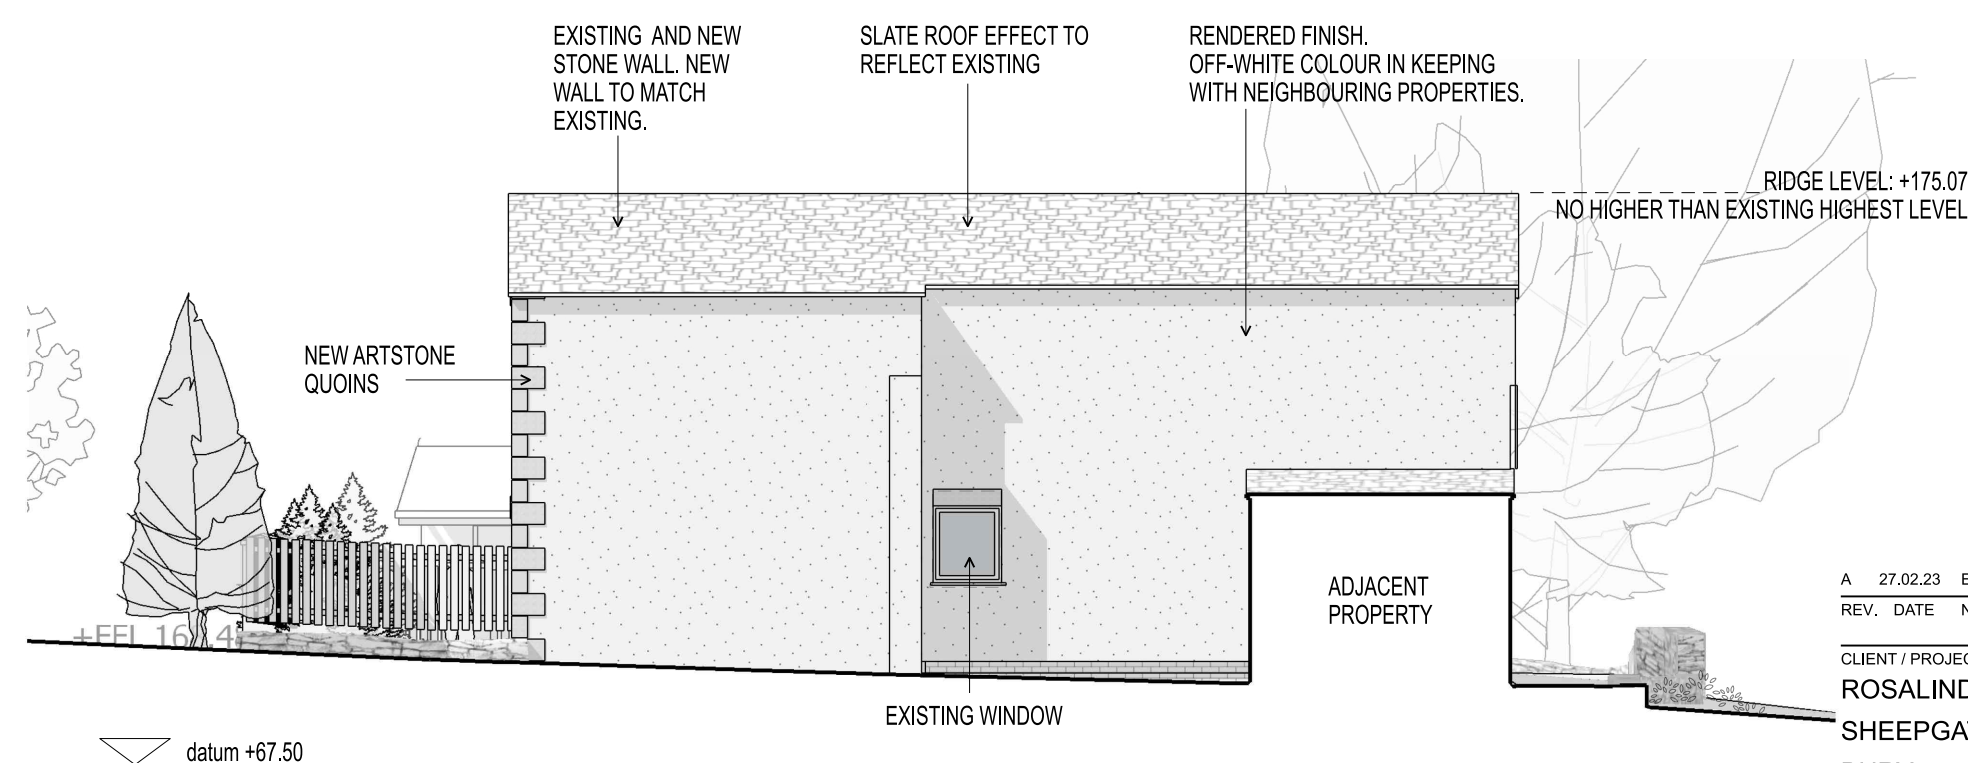

## SIDE ELEVATION 2

|      |          |                 |       |
|------|----------|-----------------|-------|
| A    | 27.02.23 | EXISTING WINDOW | WNH   |
| REV. | DATE     | NOTES           | INIT. |

---

CLIENT / PROJECT

ROSALIND THORPE  
SHEEPGATE FARM  
BURY

DRAWING TITLE  
PROPOSED ELEVATIONS

STATUS

## PLANNING

|         |       |            |
|---------|-------|------------|
| DATE    | DRAWN | SCALE @ A2 |
| JAN '23 | WNH   | 1:100      |

| PROJECT<br>NUMBER | UNIT<br>/ BLOCK | CI / SFB<br>CODE | TYPE &<br>NUMBER | REVISION<br>LETTER |
|-------------------|-----------------|------------------|------------------|--------------------|
|-------------------|-----------------|------------------|------------------|--------------------|

DRAWING NO.

11245

PL08

A

| Site Location Plans | L | GA Plans | P | Elevations     | E |
|---------------------|---|----------|---|----------------|---|
| Sections            | S | Details  | D | Prefix: Colour | C |

THE RATCLIFFE GROVES PARTNERSHIP

**MANCHESTER**  
105 MANCHESTER ROAD  
BURY LANCASHIRE BL9 0TD  
T. 0161 797 6000 E. [manchester@rgp.uk.com](mailto:manchester@rgp.uk.com)  
[www.rgp.uk.com](http://www.rgp.uk.com)

LONDON  
19 BEDFORD ROW  
LONDON WC1R 4EB  
T. 020 7600 6666 E. london@rgp.uk.com



NOTES:

THIS DRAWING IS BASED UPON TOPOGRAPHICAL AND MEASURED  
SURVEY FROM SITE SURVEYING SERVICES.  
-REFERENCE: SSS-10301-REV F (FLOOR PLANS & ELEVATIONS)  
-DATE: 09/01/2023

STRUCTURAL REQUIREMENTS SUBJECT TO REVIEW BY STRUCTURAL  
ENGINEER

M&amp;E REQUIREMENTS SUBJECT TO REVIEW BY M&amp;E ENGINEER

COSTS SUBJECT TO REVIEW BY COST CONSULTANT

## SCALE

