



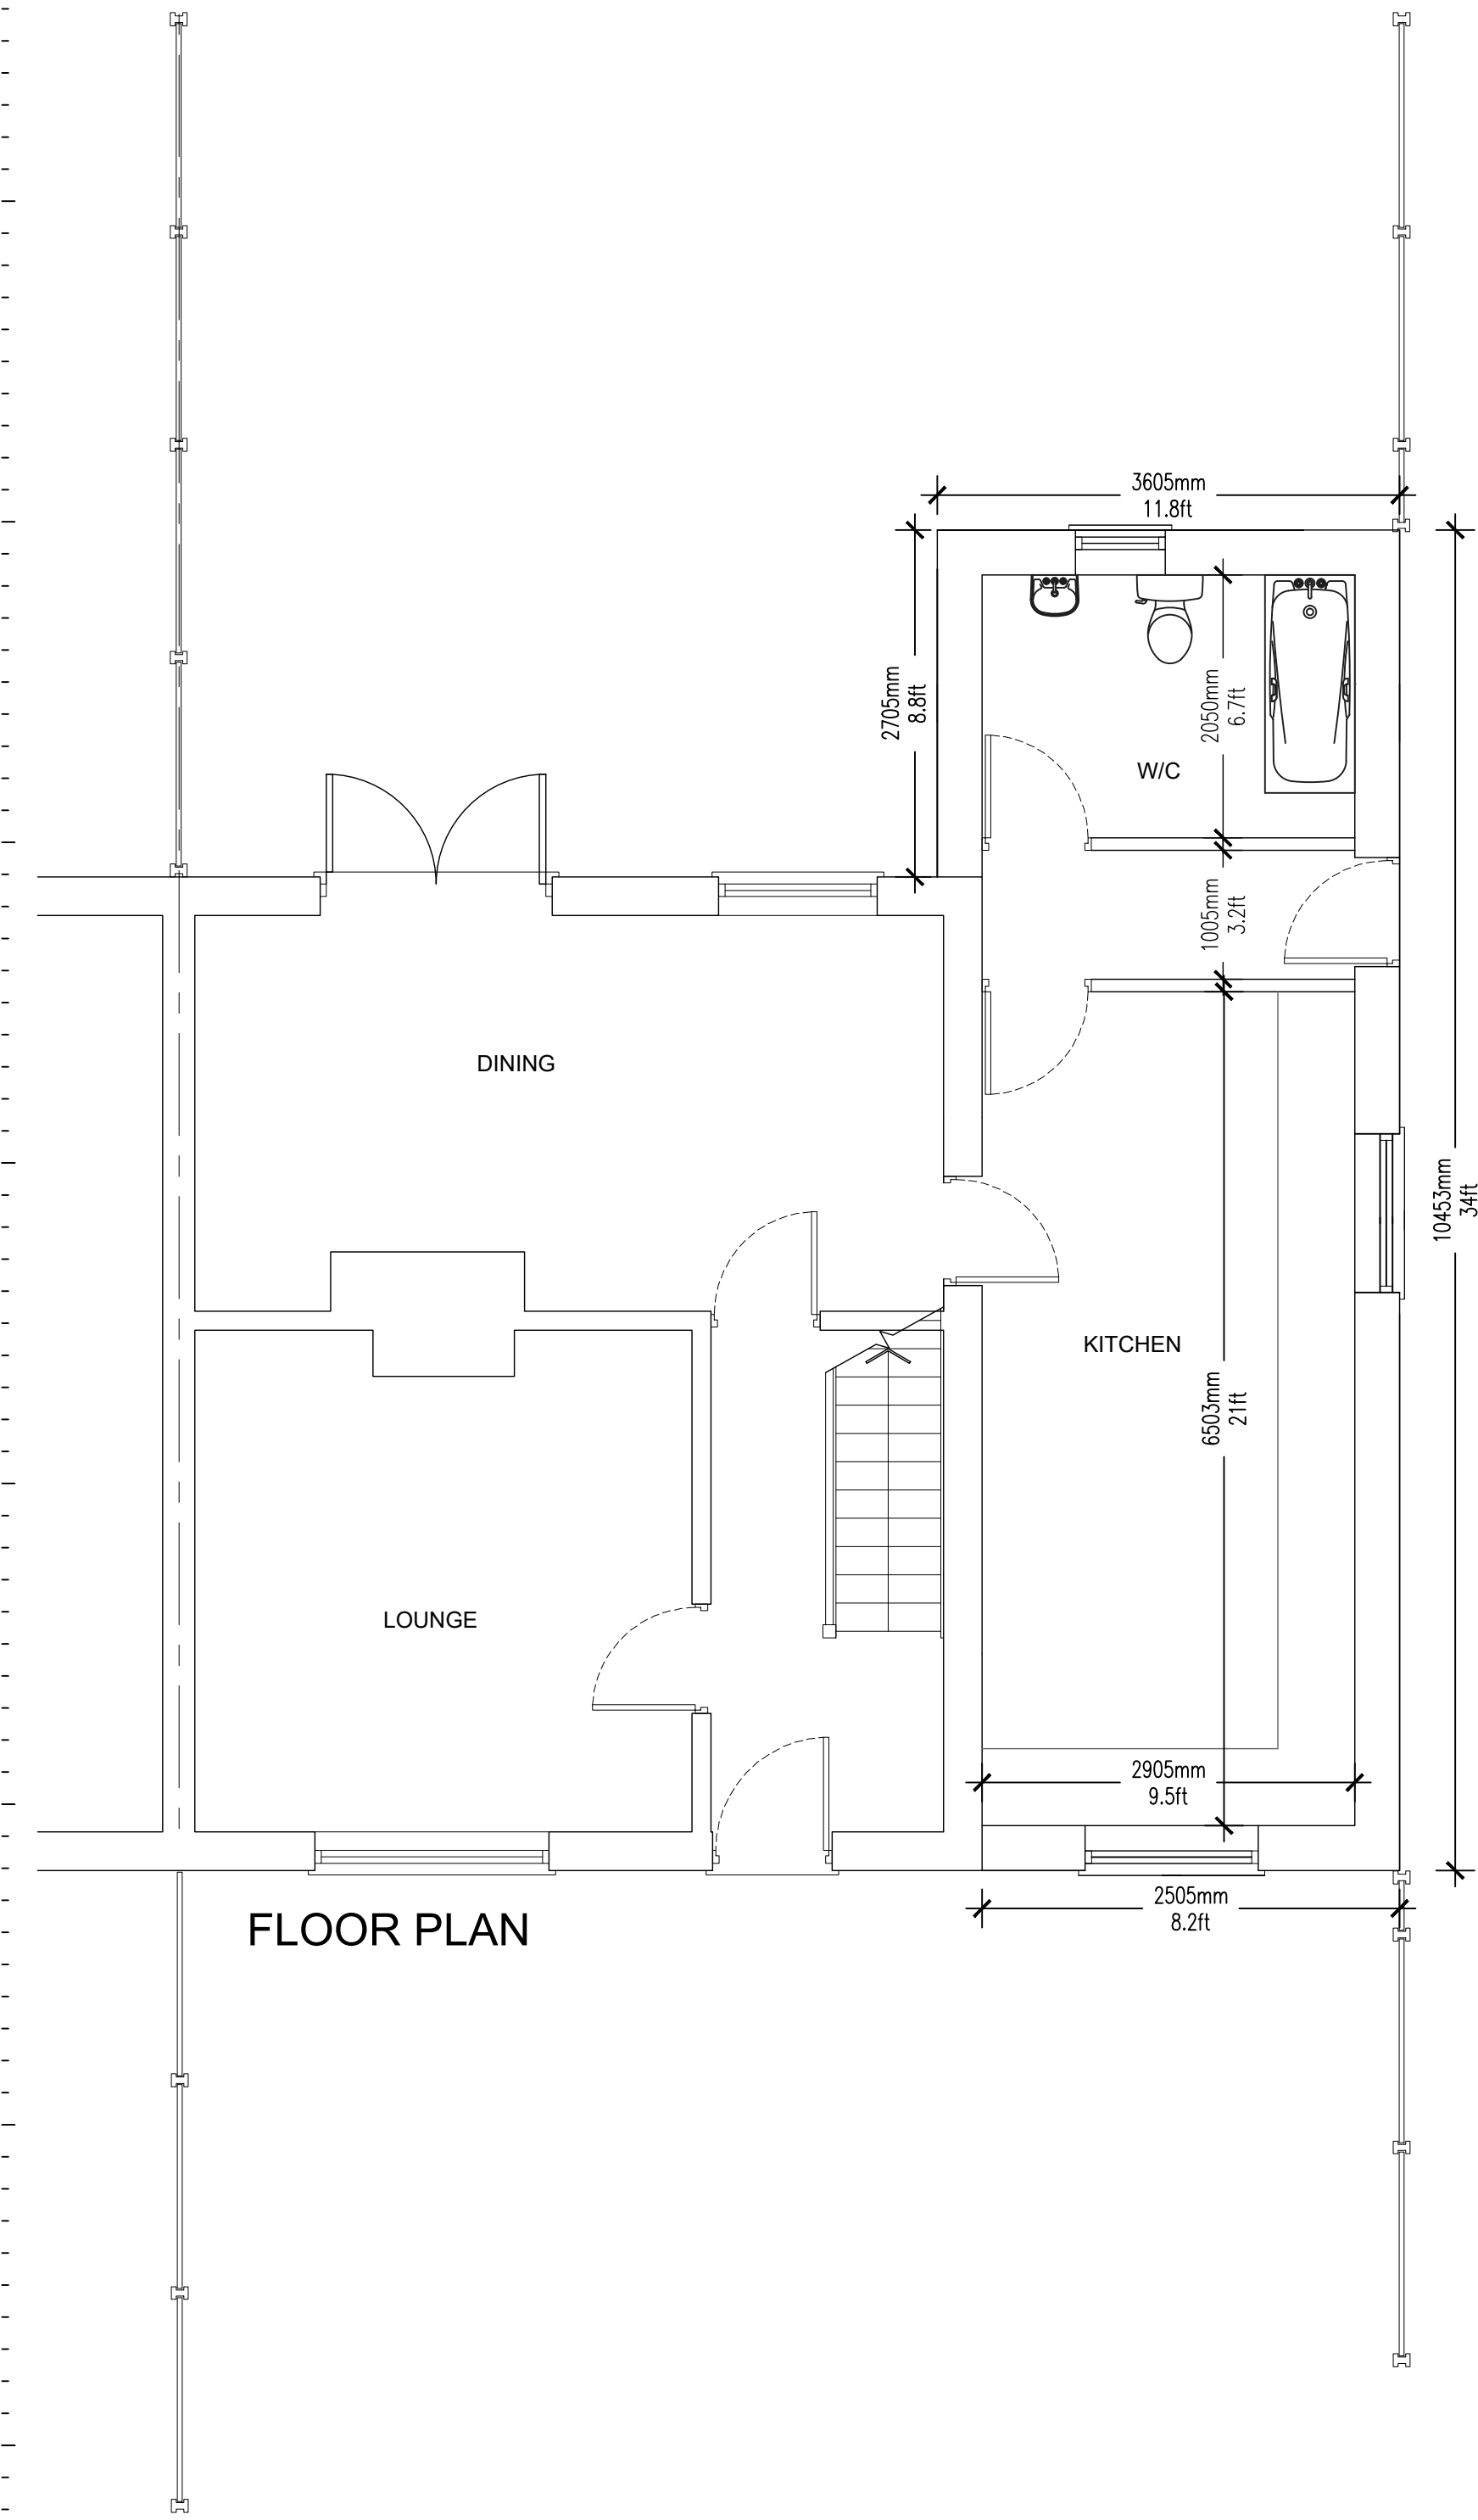


FLOOR PLAN



REAR ELEVATION

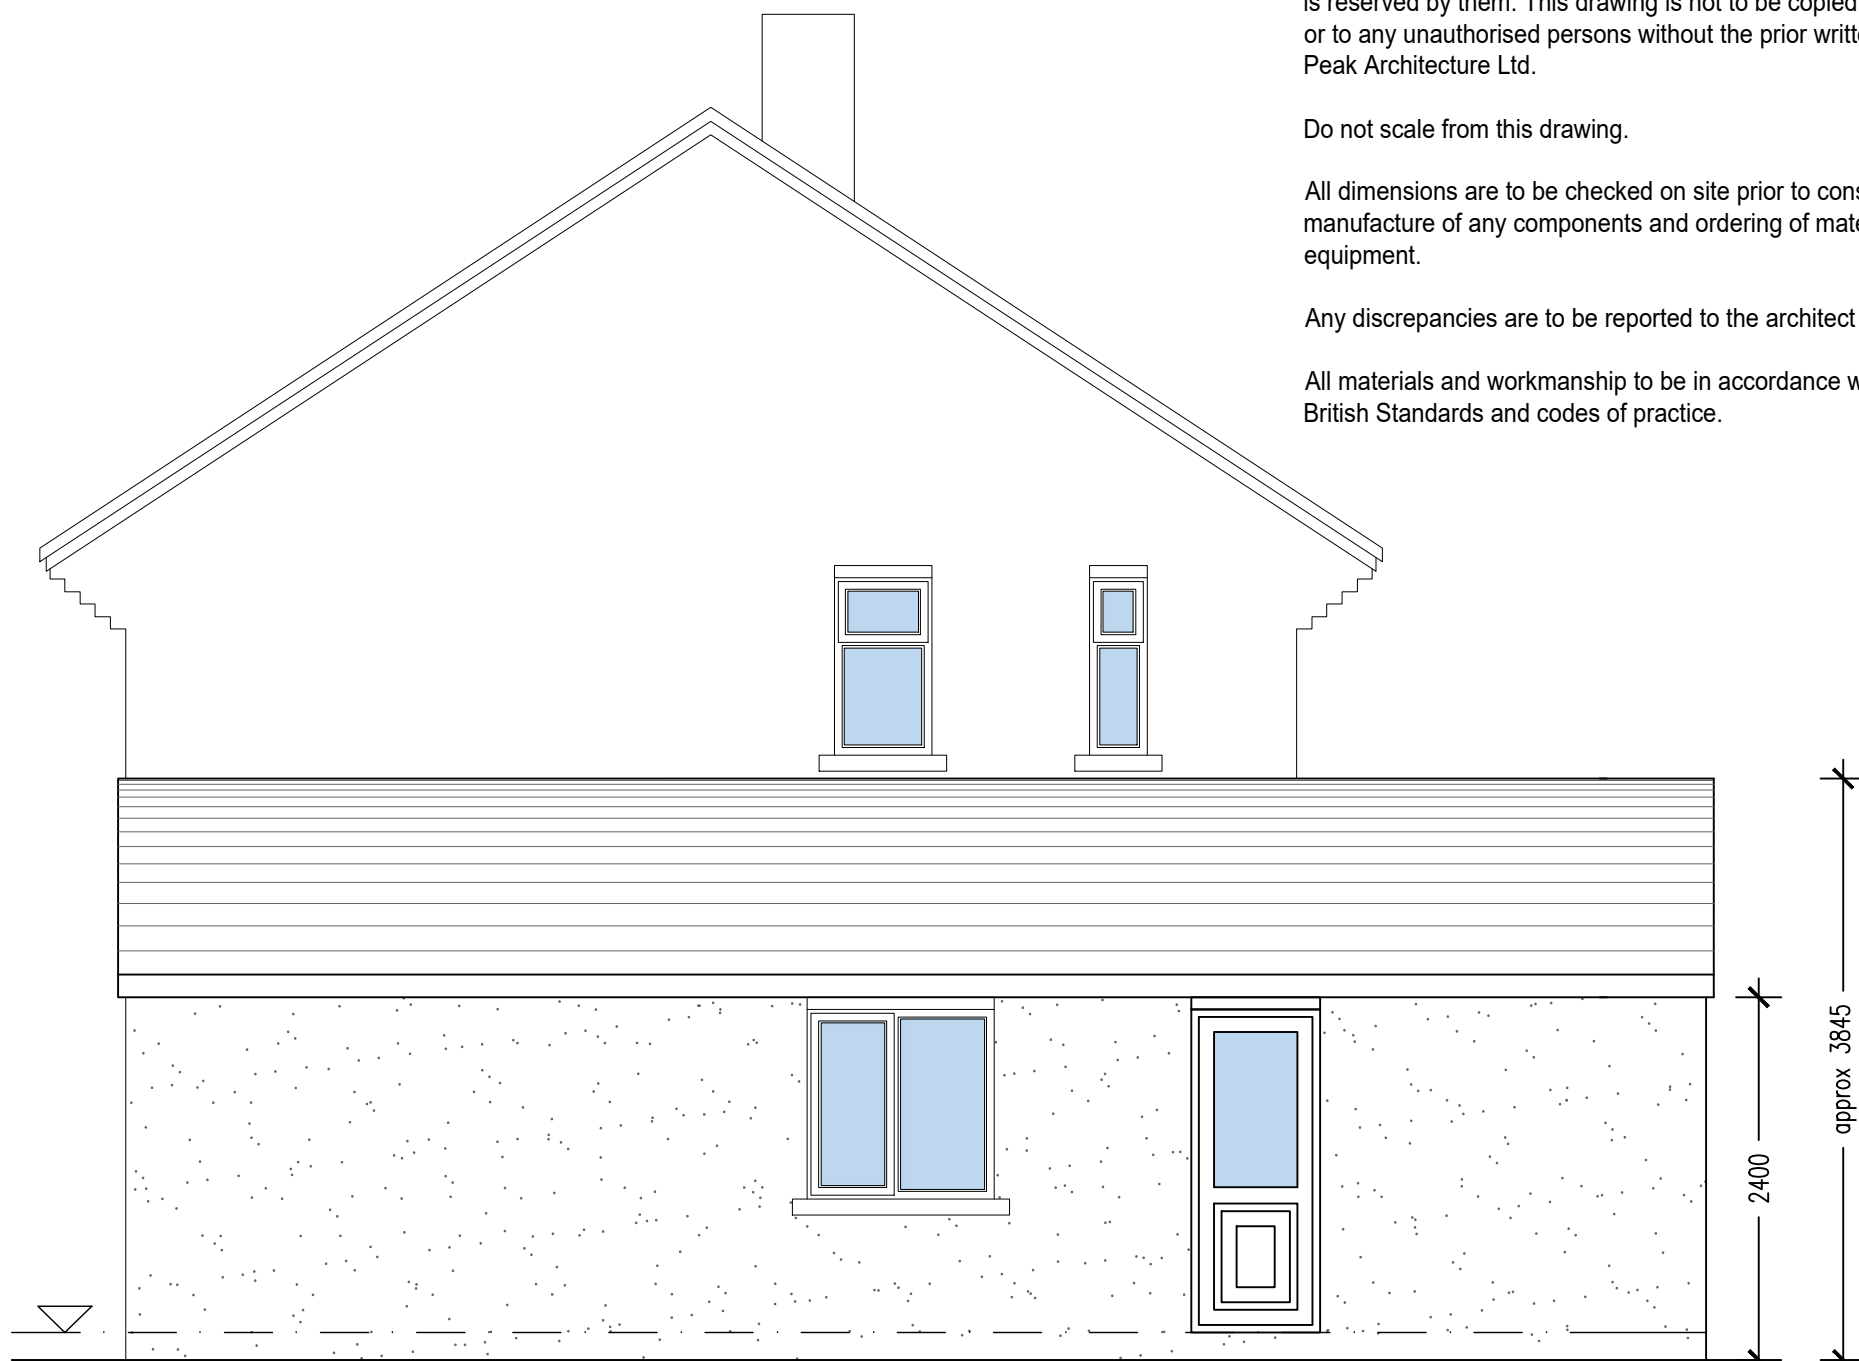

SIDE ELEVATION (1)

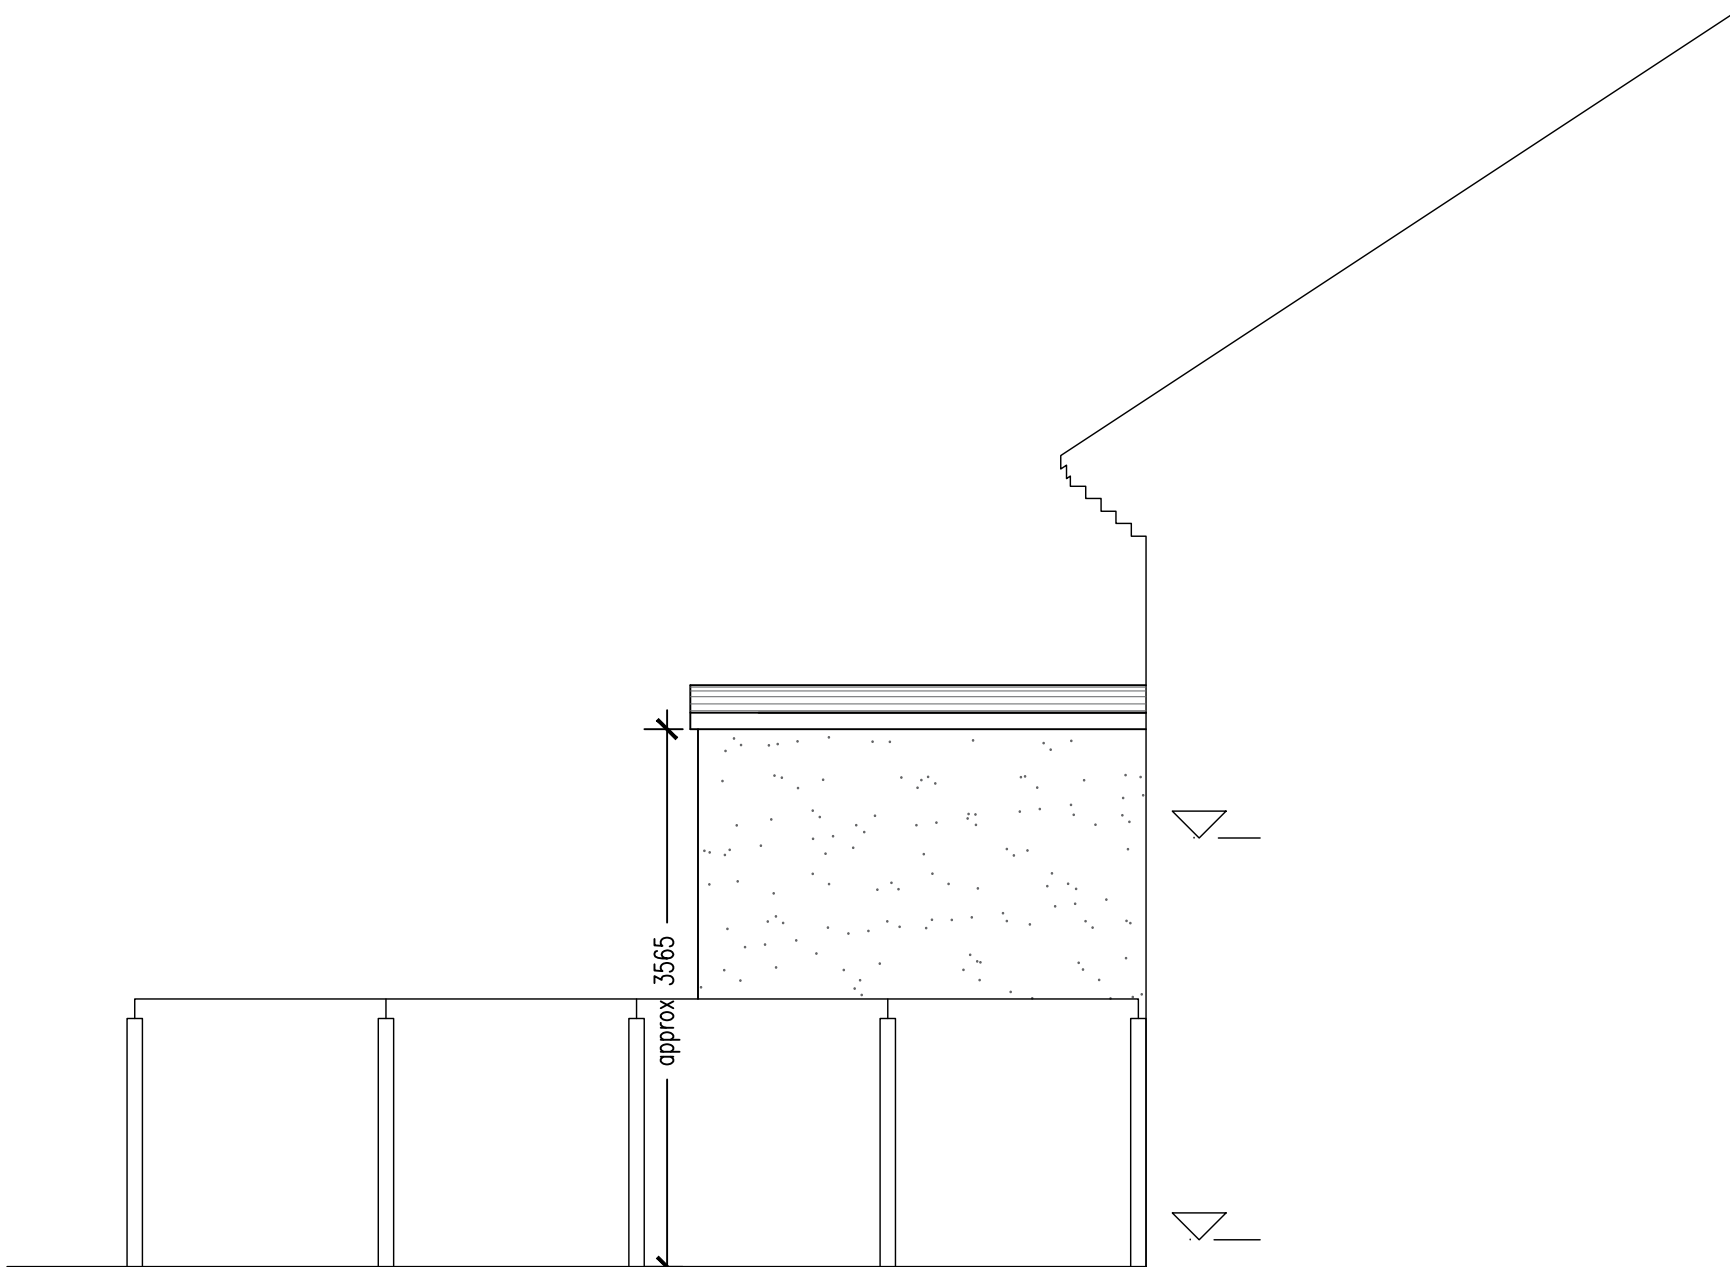

SIDE ELEVATION (2)



FRONT ELEVATION

Notes

This drawing is the property of Peak Architecture Ltd and copyright is reserved by them. This drawing is not to be copied or disclosed by or to any unauthorised persons without the prior written consent of Peak Architecture Ltd.

Do not scale from this drawing.

All dimensions are to be checked on site prior to construction, manufacture of any components and ordering of materials and equipment.

Any discrepancies are to be reported to the architect for clarification.

All materials and workmanship to be in accordance with the current British Standards and codes of practice.

Rev Date Drawn by Comments

Client

Mr Naz

Project

38 Keswick Drive
Bury

Drawing

Proposed Plans

Date
12.09.2023

Drawn by
HA

Scales
1:50 @ A1

Job No - Dwg No - Rev

23057 - 02

PEAK
ARCHITECTURE
Planning & Architectural
Design Services

22 Helrew Road, Bury,
Lancashire, BB10 1NW
Tel: 01282 123456
Mob: 07927289422
Email: info@peakarchitecture.co.uk
Website: www.peakarchitecture.co.uk