



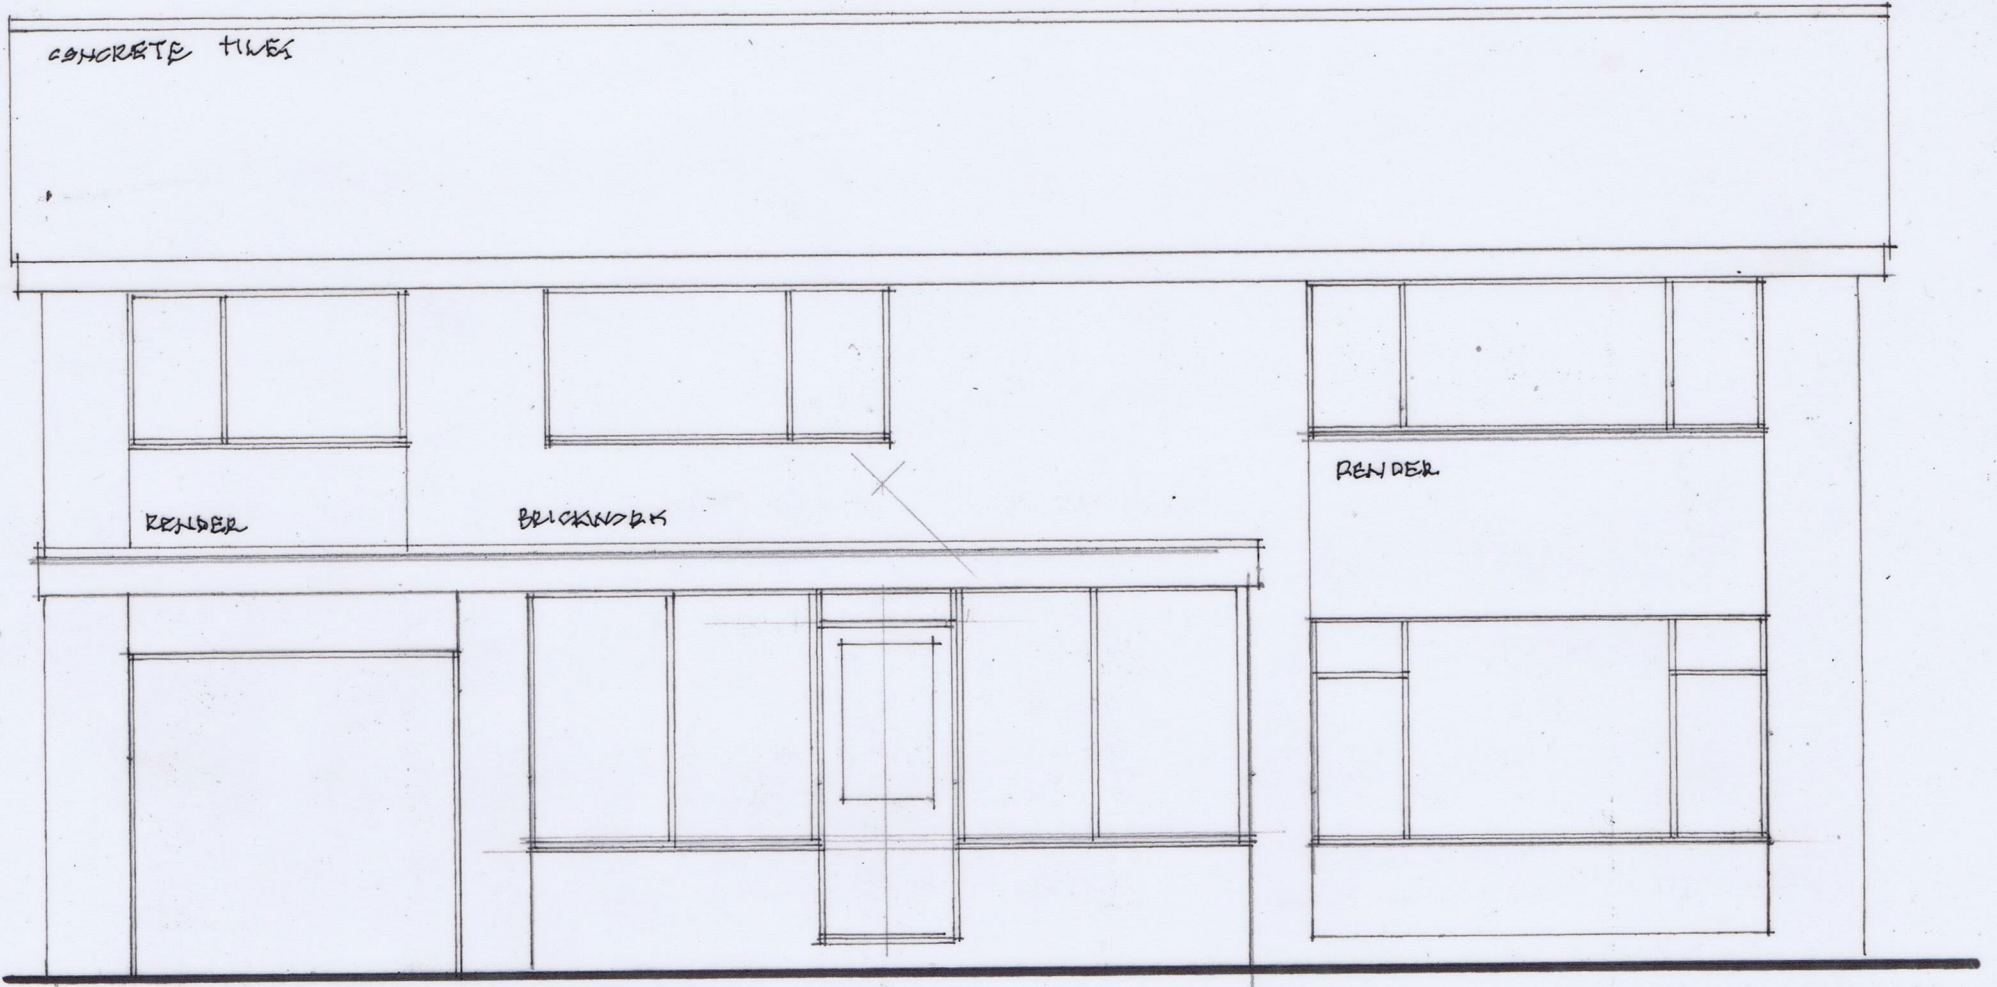


FRONT

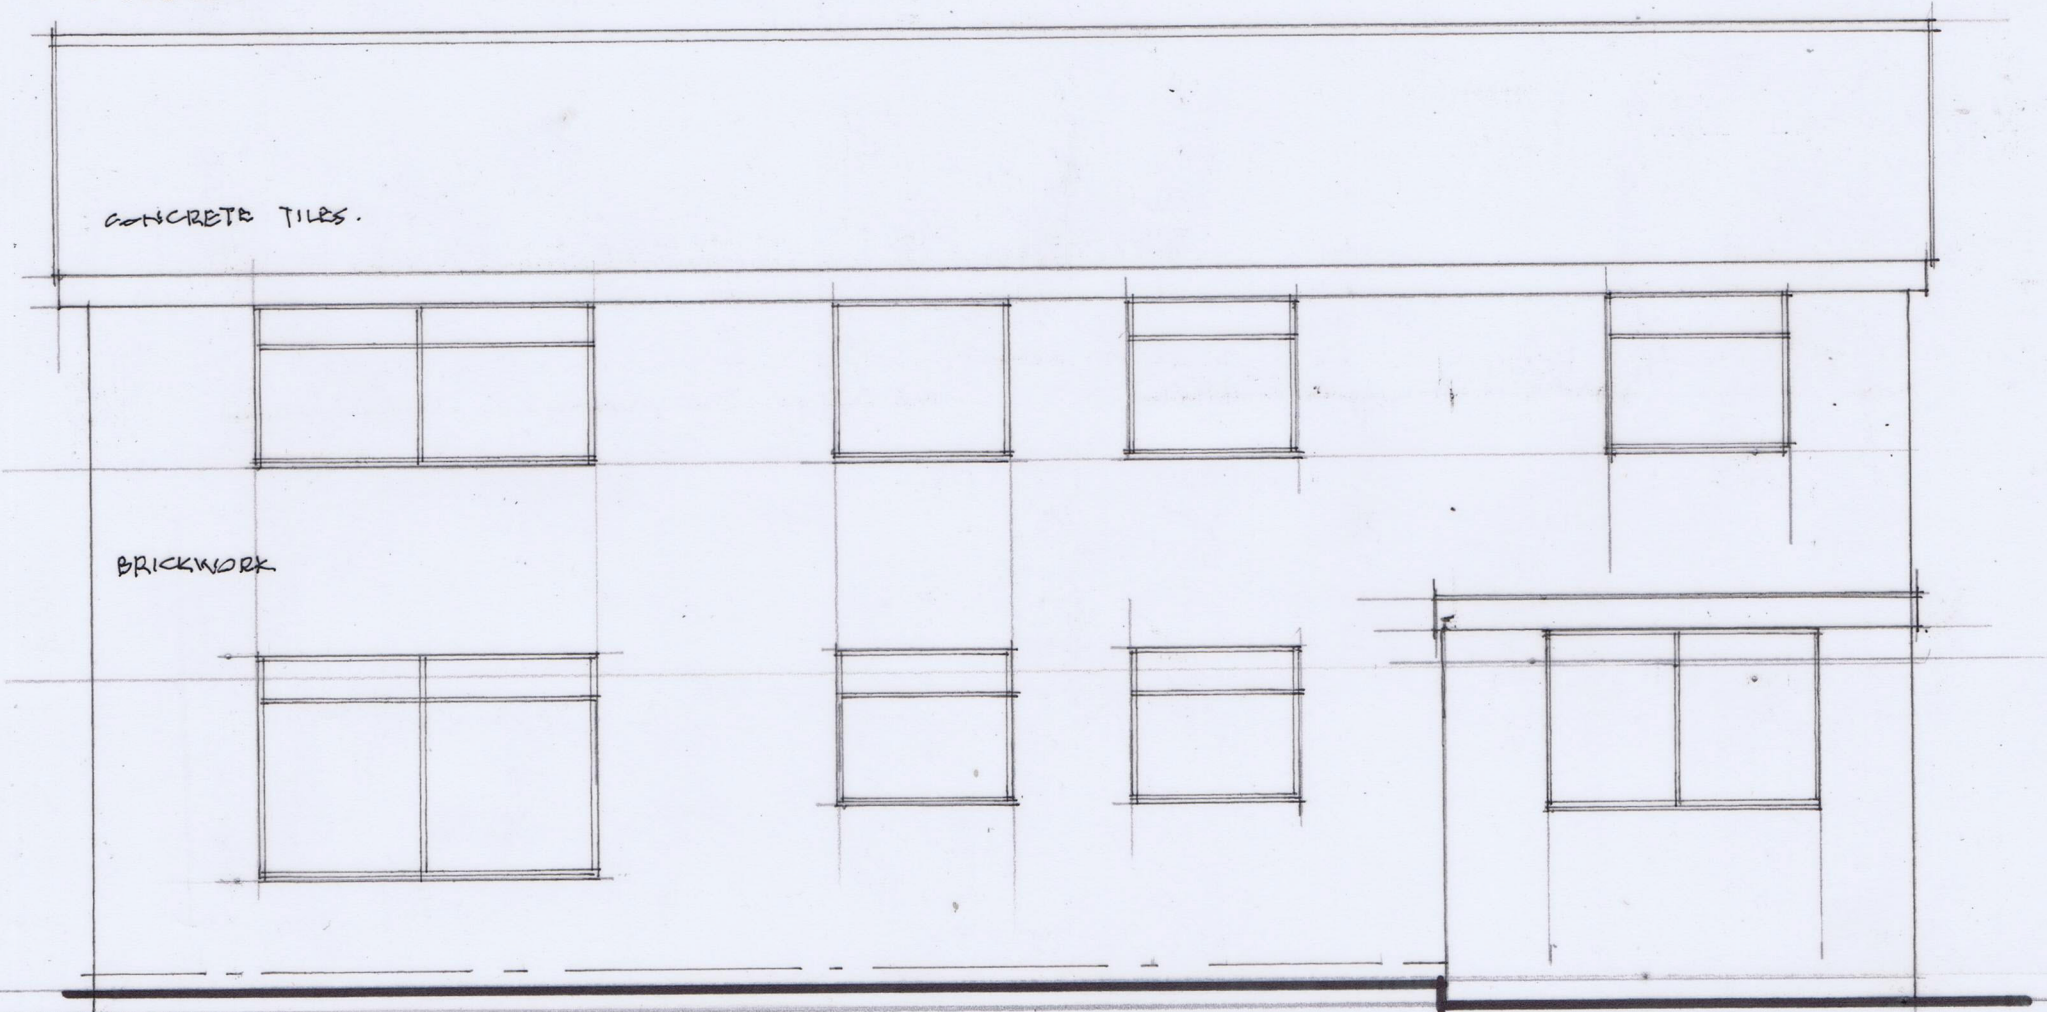

REAR

Scale 1:50

 

Scale: all dimensions in m unless otherwise stated

Existing Front / Rear Elevations
5 Bloomfield Drive
Unsworth BL9 8JX
Scale 1:50 @ A3
Dwg.556/PL 05

ACREMOSS DESIGNS
ARCHITECTURAL DESIGN AND
DEVELOPMENT CONSULTANCY
13 MELLOR DRIVE
WORSLEY
MANCHESTER M28 7TU
TEL/FAX 0161 799 5133
MOBILE 07770 77494
E-mail acremoss.designs@btworld.com