


Proposed Ground Floor Plan
5 Bloomfield Drive
Unsworth BL9 8JX
Scale 1:50 @ A3
Dwg.556/PL 04

ACREMOSS DESIGNS
ARCHITECTURAL DESIGN AND
INTERIOR CONSULTANCY
13 MELBOR DRIVE
WORSLEY
MANCHESTER M28 7TU
TEL: 0161 798 5113
MOBILE 07770 77484
E-mail: aacremossdesigns@aol.com

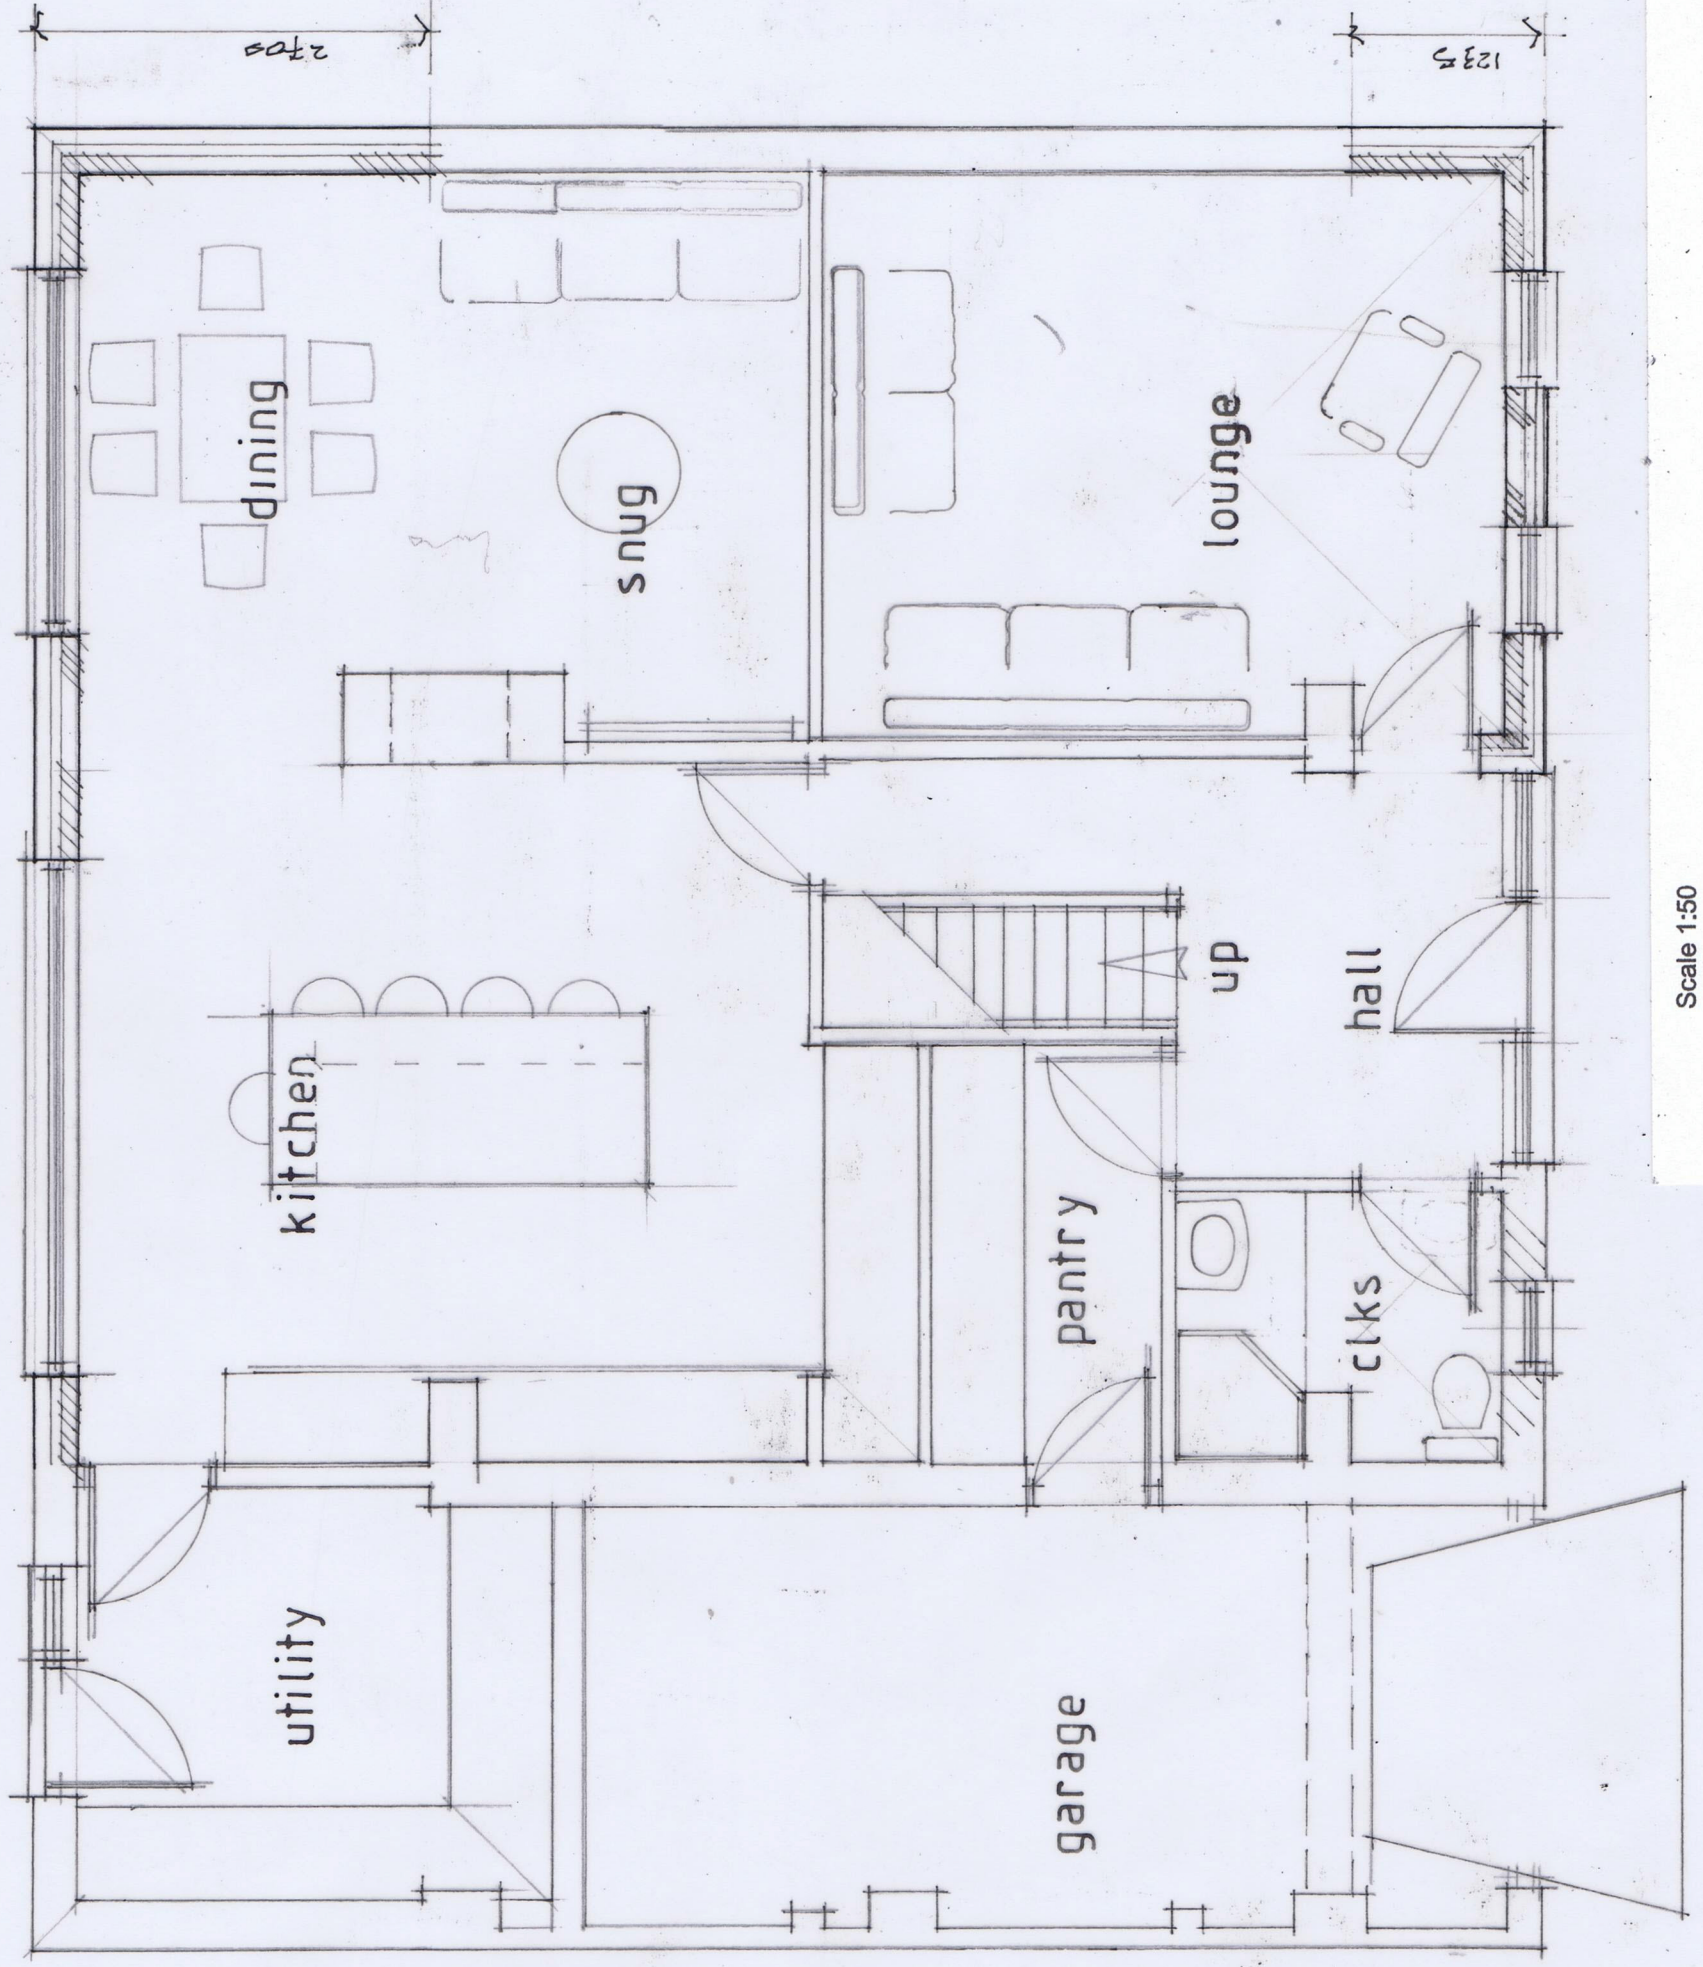

Scale 1:50

5

0

Scale: all dimensions in m unless otherwise stated