



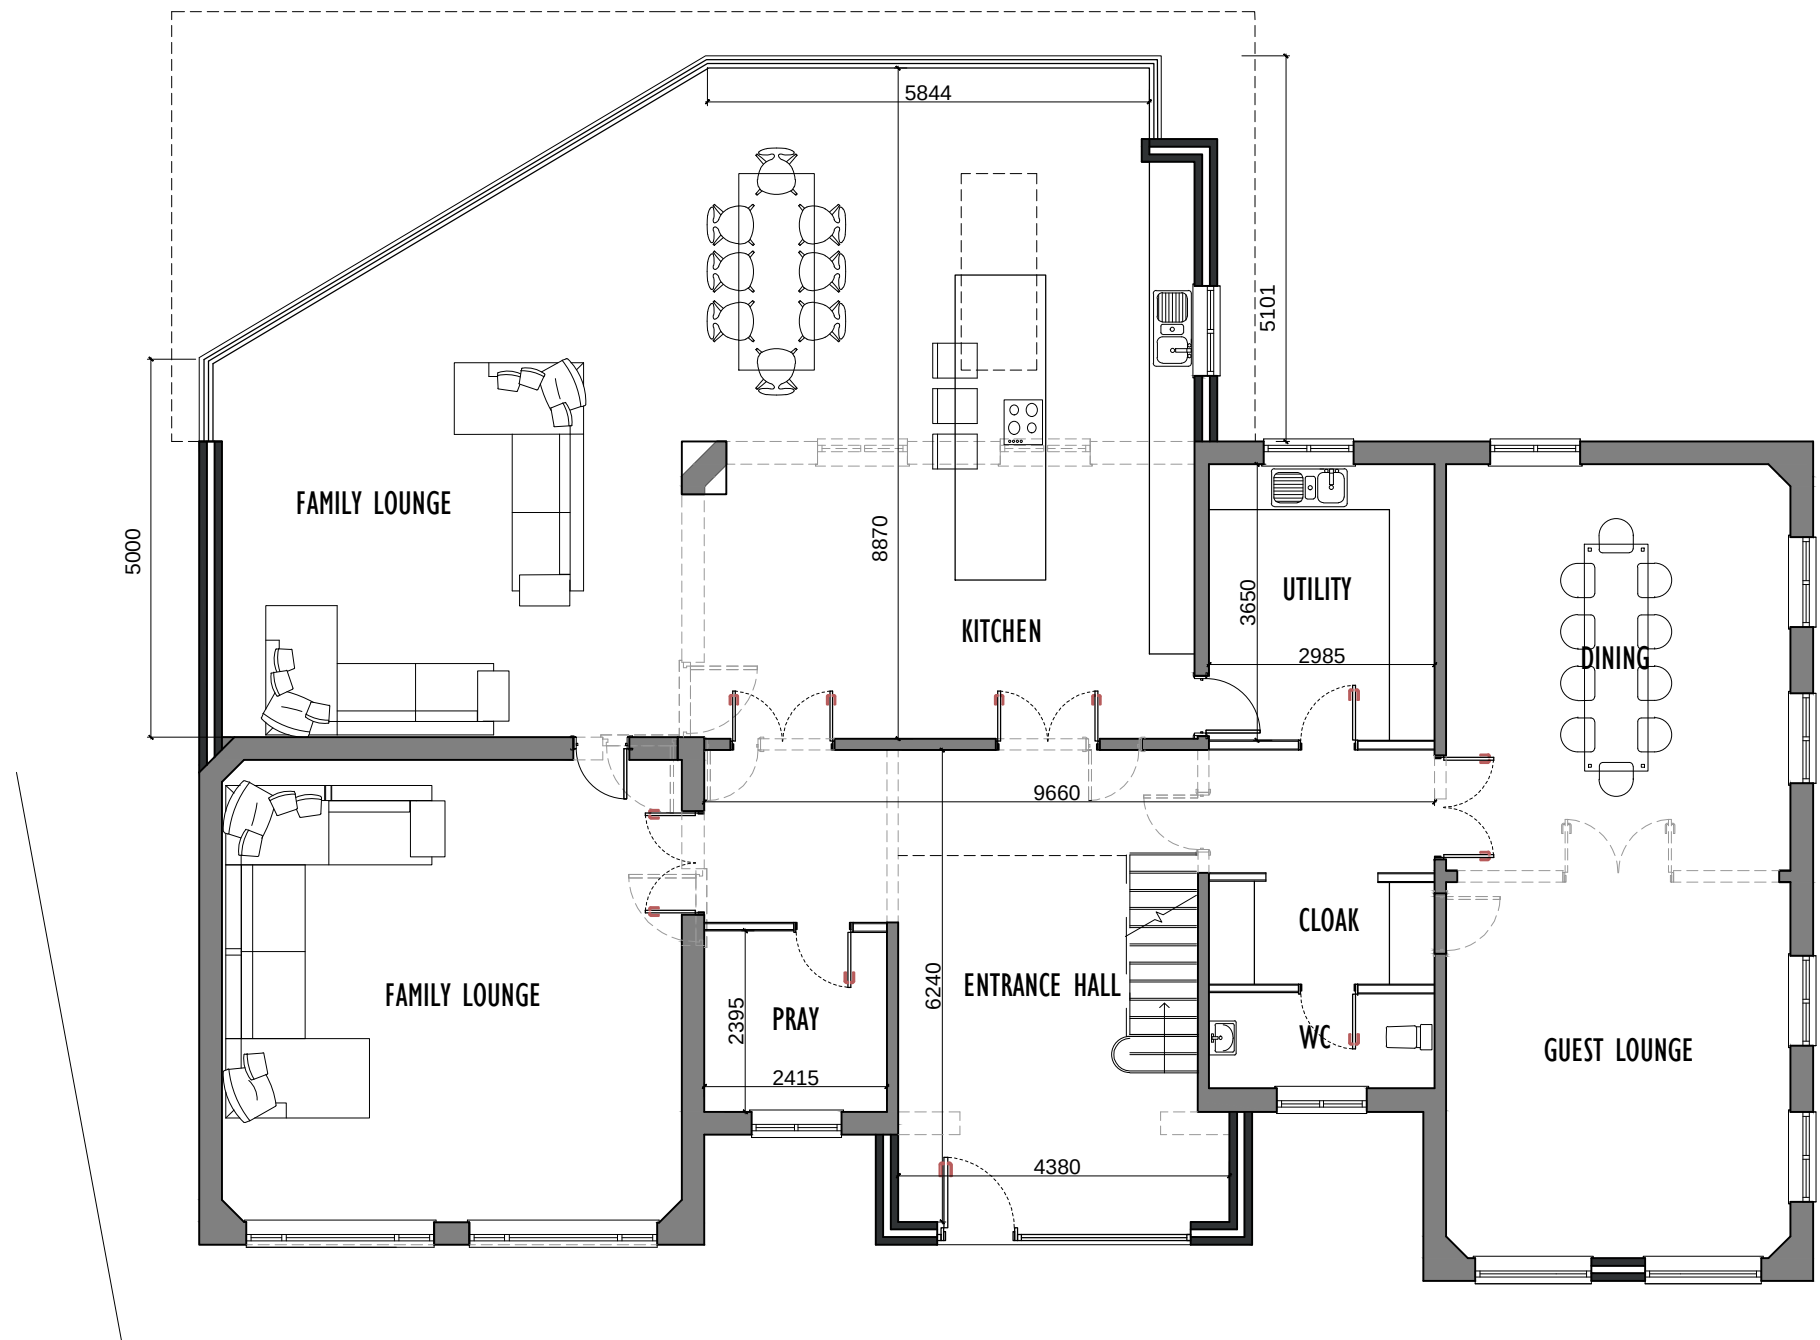



PROPOSED GROUND FLOOR PLAN

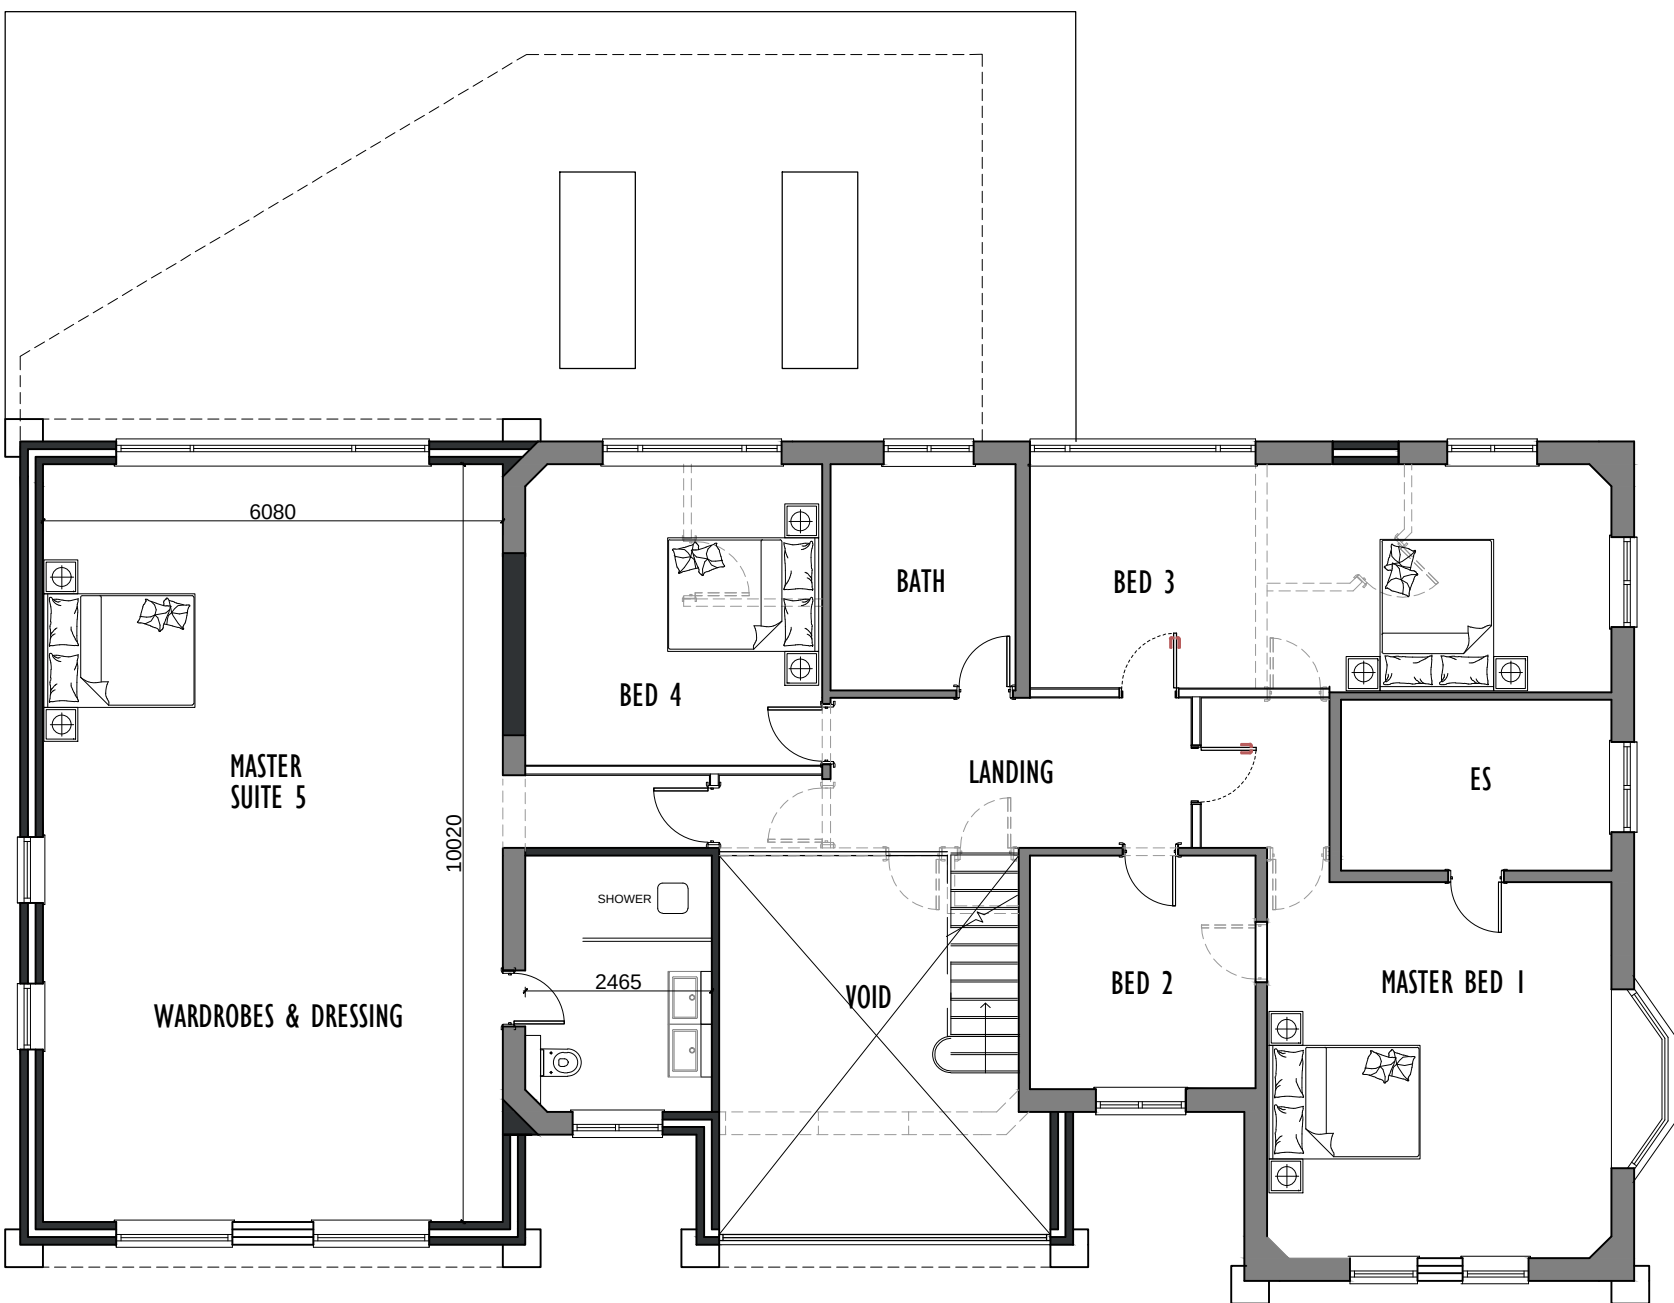


PROPOSED FIRST FLOOR PLAN



PROPOSED SITE PLAN / BLOCK PLAN 1:500

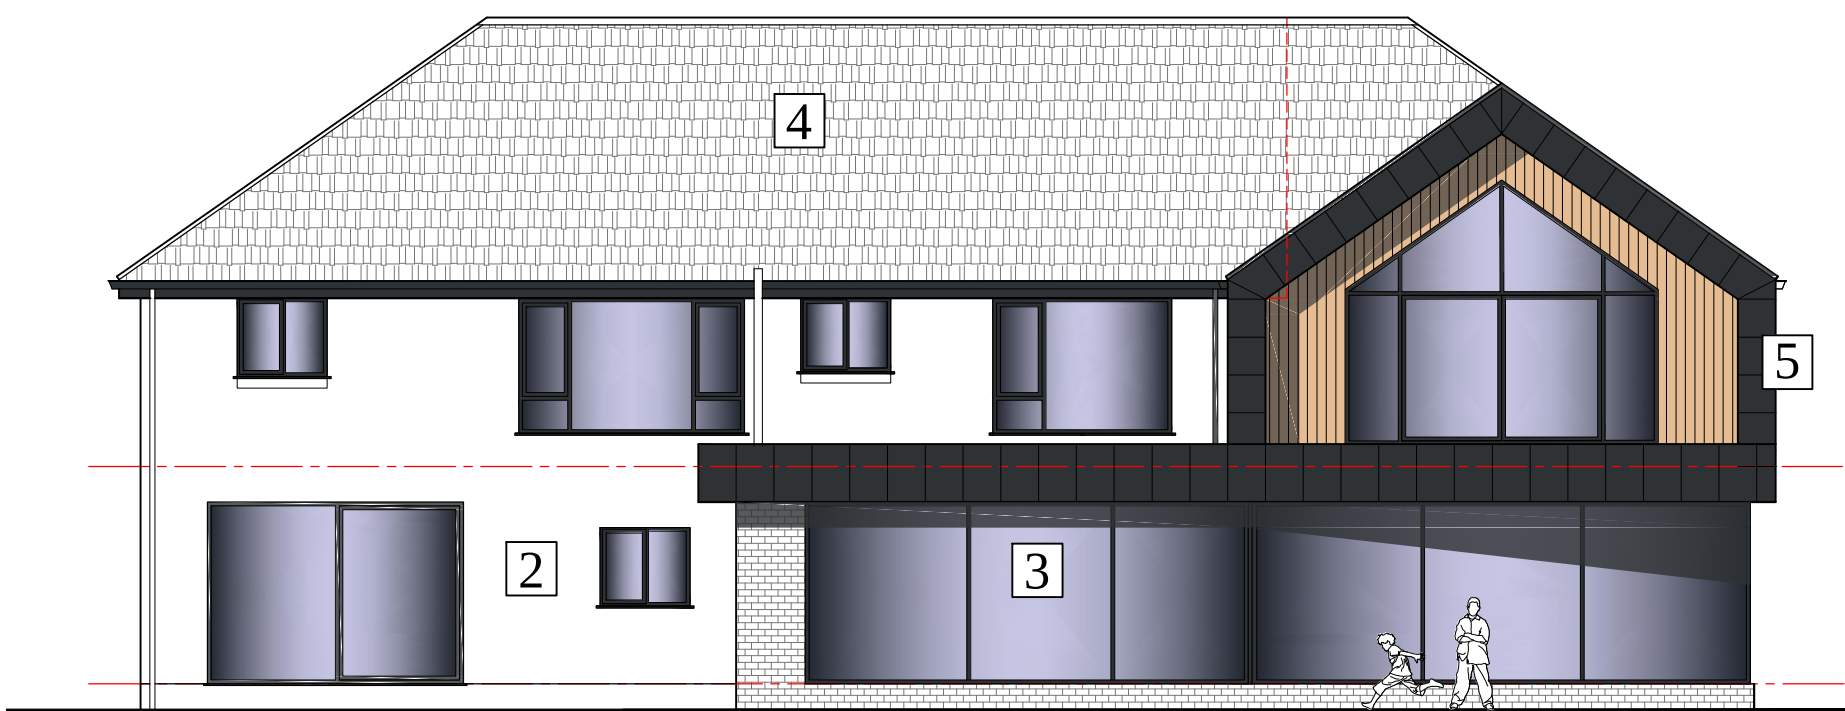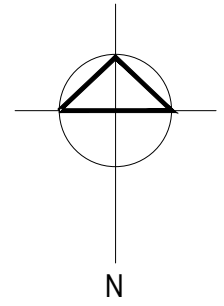


PROPOSED REAR ELEVATION

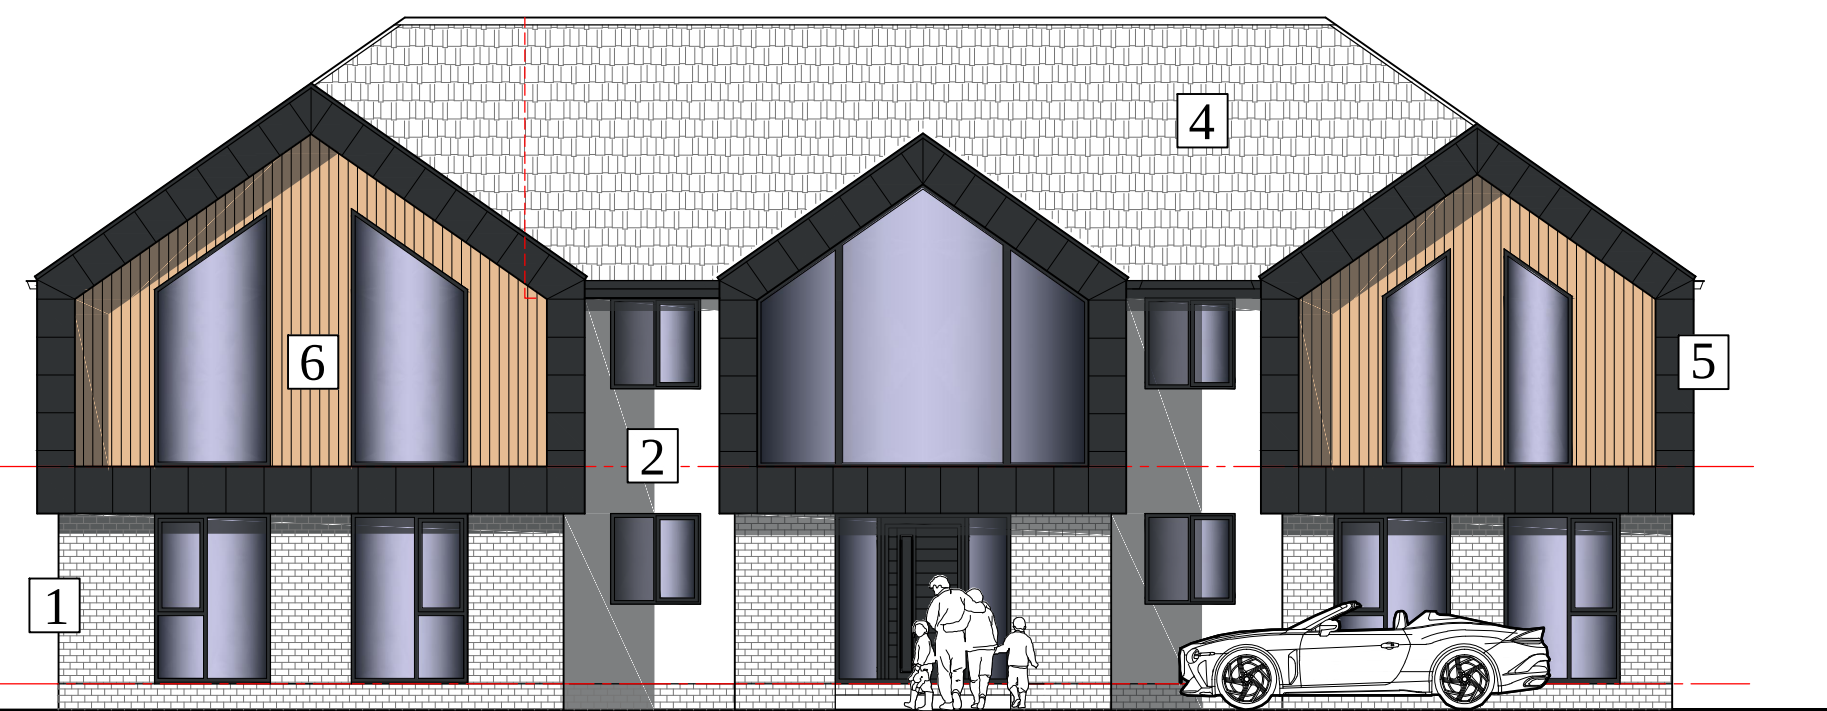


PROPOSED FRONT ELEVATION


- LEGEND
- 1 NEW FACING BRICKS
 - 2 OFF WHITE SMOOTH RENDER
 - 3 PPC ALUMINIUM WINDOWS & SLIDING DOORS
 - 4 GREY CONCRETE TILES
 - 5 ZINC CLADDING
 - 6 COMPOSITE CLADDING

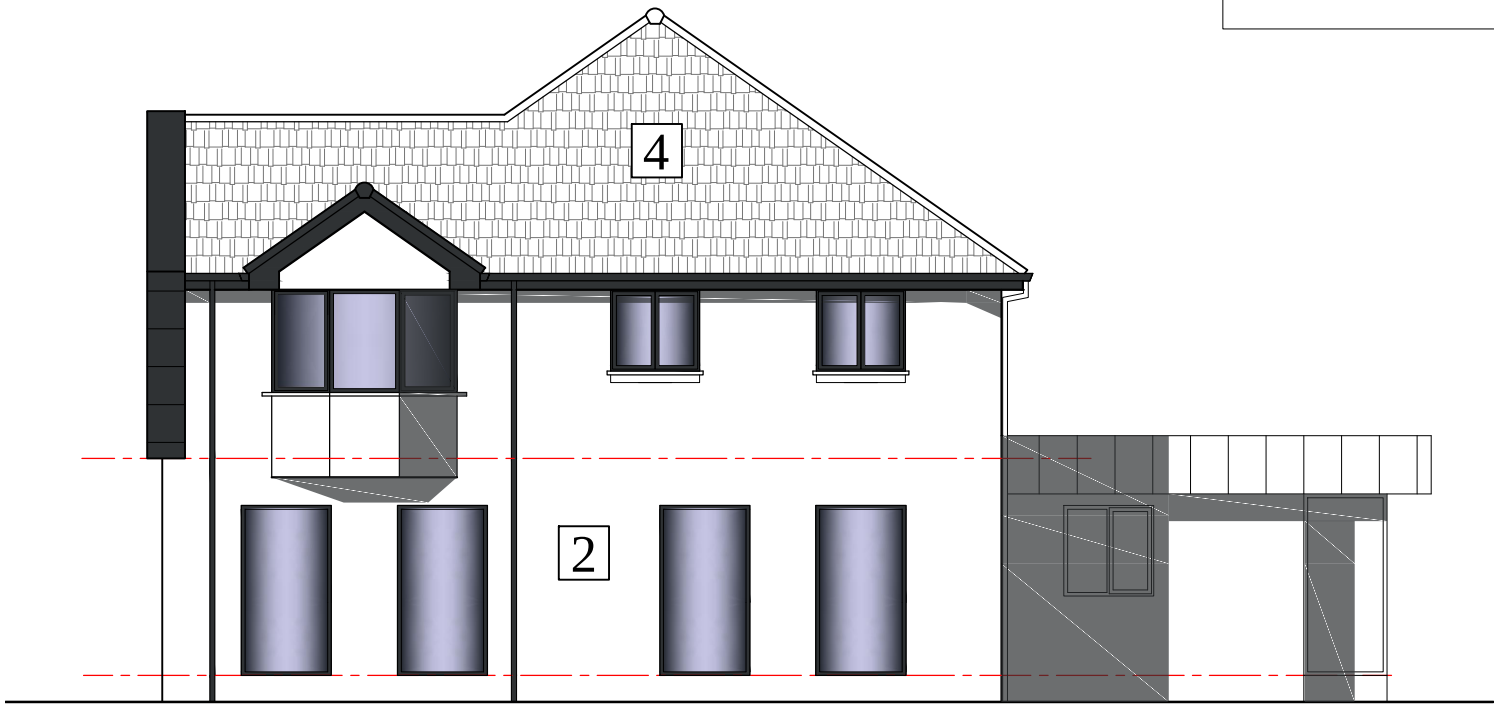

PROPOSED SIDE ELEVATION TOWARDS NO.4

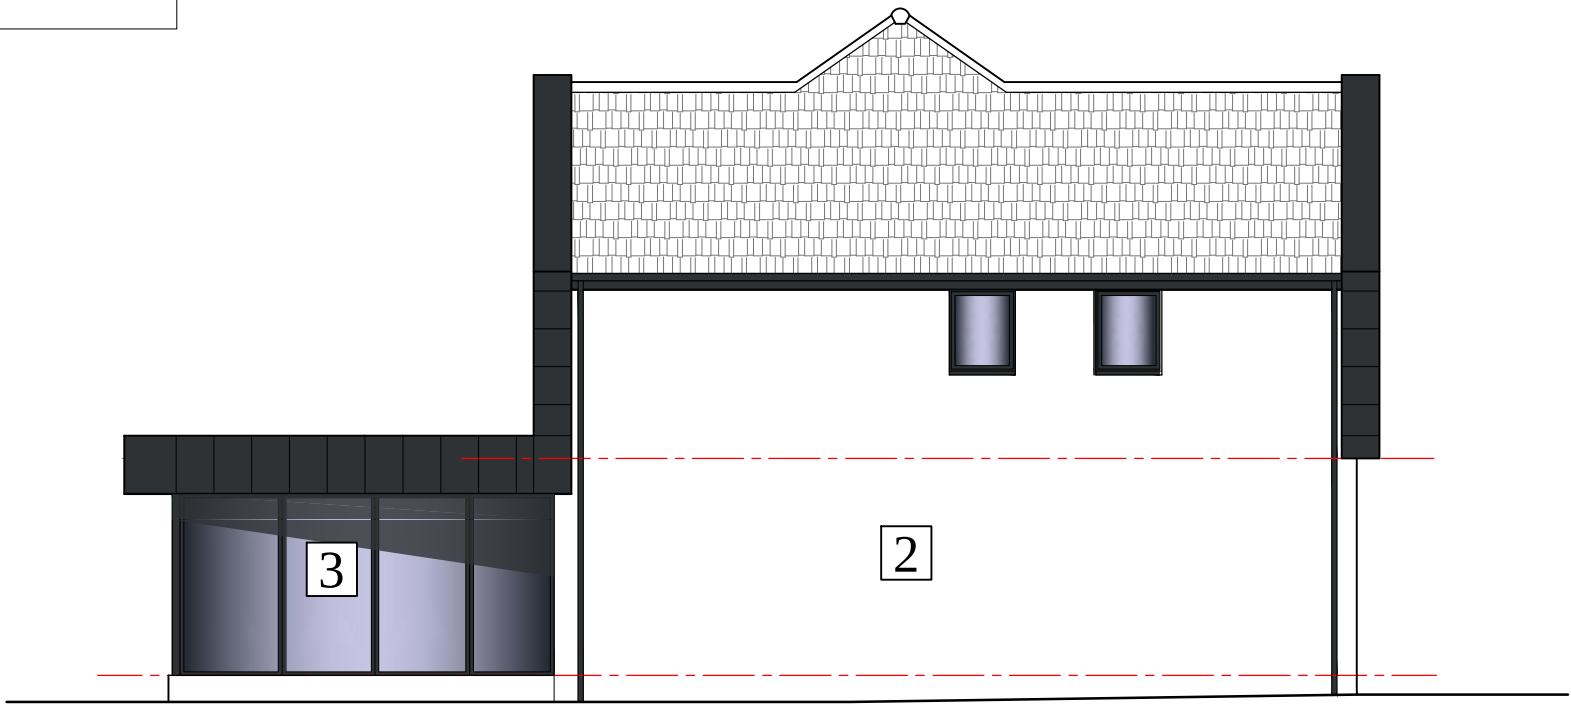

PROPOSED SIDE ELEVATION TOWARDS NO.8

 

Rev.	Date	Description
A		
B		
C		
D		
E		

archirama	
Architecture & project management	
Archirama Ltd	
3 Park Gate Ave, Wilfrington, Manchester M20 3BZ	
Tel: 01797 171 009 email: mail@archirama.co.uk	

Client	Naveed Zia
--------	------------

Project / Site	6 Higher Croft Whitefield, Bury
----------------	------------------------------------

Drawing Title	
Proposed double storey front and side extensions & single storey rear extension with remodelling works	

Drawn By	FR	01/11/22	Step	Planning
Checked By			Scale	1 : 100@A1
Issued By	PL02			Revised