



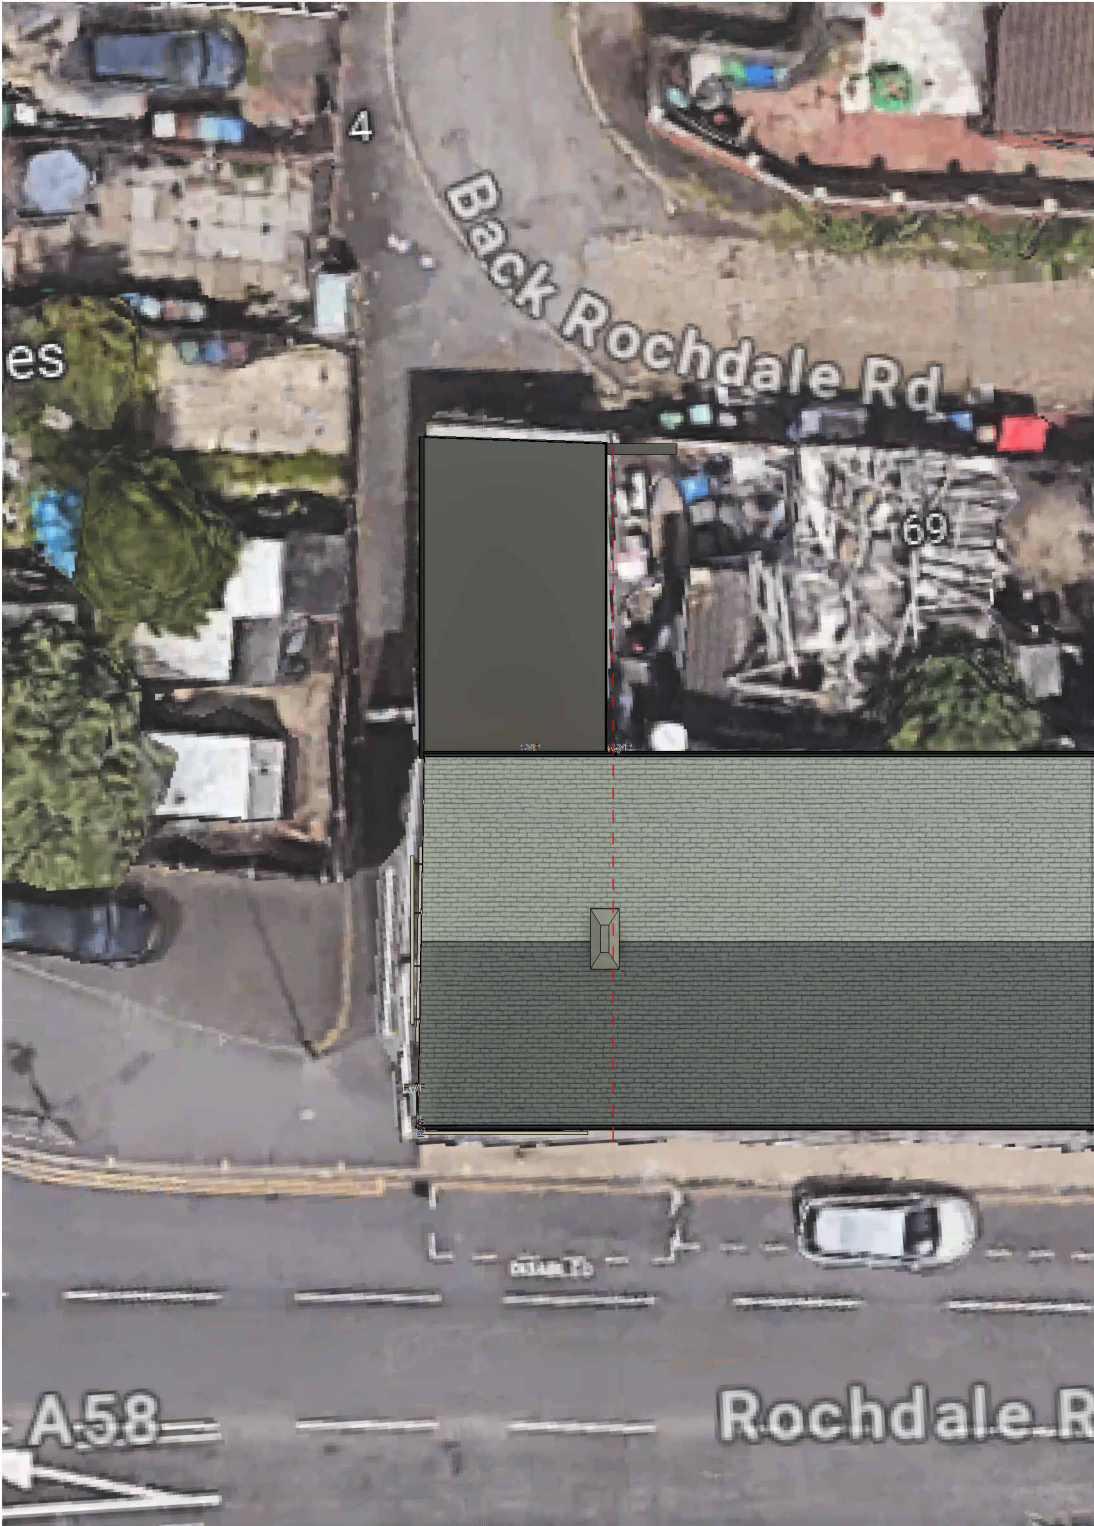

00 Site Plan - Existing
1 : 200

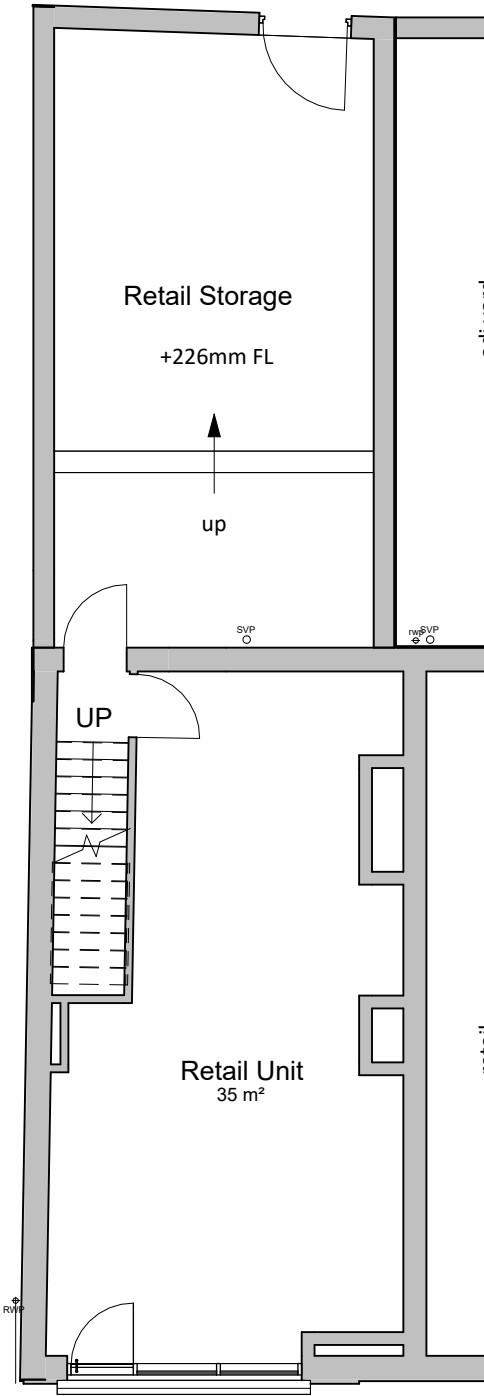

02a GF Existing
1 : 100



03a FF Existing
1 : 100

NOTES

- Do not scale from this drawing.
- Due to the nature of the project (existing property) dimensions may vary on site to those shown.
- The contractor and any specialist designers are responsible for checking all dimensions, tolerances etc before works commence or any materials are ordered / manufactured
- Any discrepancies to be referred to the designer.
- Refer to structural engineers drawings for all structural elements. Structural elements denoted on this drawing are for information only.
- All dimensions are structural i.e. before plaster or other finishes unless stated otherwise
- This drawing is copyright of Stonehouse Architectural Ltd and must not be reproduced without authorisation.

STONEHOUSE & CO
ARCHITECTURAL DESIGN

T:07745 806369
E:ben@stonehouseandco.co.uk
W:www.stonehouseandco.co.uk

No.	Description	Date

PURPOSE OF ISSUE
Planning

PROJECT
165 Rochdale Road


SHEET
Existing Sht 1

CLIENT
Mr H Kahn


Date 24.05.24	Project number J24-052	Scale (@ A3) As indicated
Drawn by bl	DRAWING NUMBER P00	REV

NOTES


- Do not scale from this drawing.
- Due the nature of the project (existing property) dimensions may vary on site to those shown.
- The contractor and any specialist designers are responsible for checking all dimensions, tolerances etc before works commence or any materials are ordered / manufactured
- Any discrepancies to be referred to the designer.
- Refer to structural engineers drawings for all structural elements. Structural elements denoted on this drawing are for information only.
- All dimensions are structural i.e. before plaster or other finishes unless stated otherwise
- This drawing is copyright of Stonehouse Architectural Ltd and must not be reproduced without authorisation.

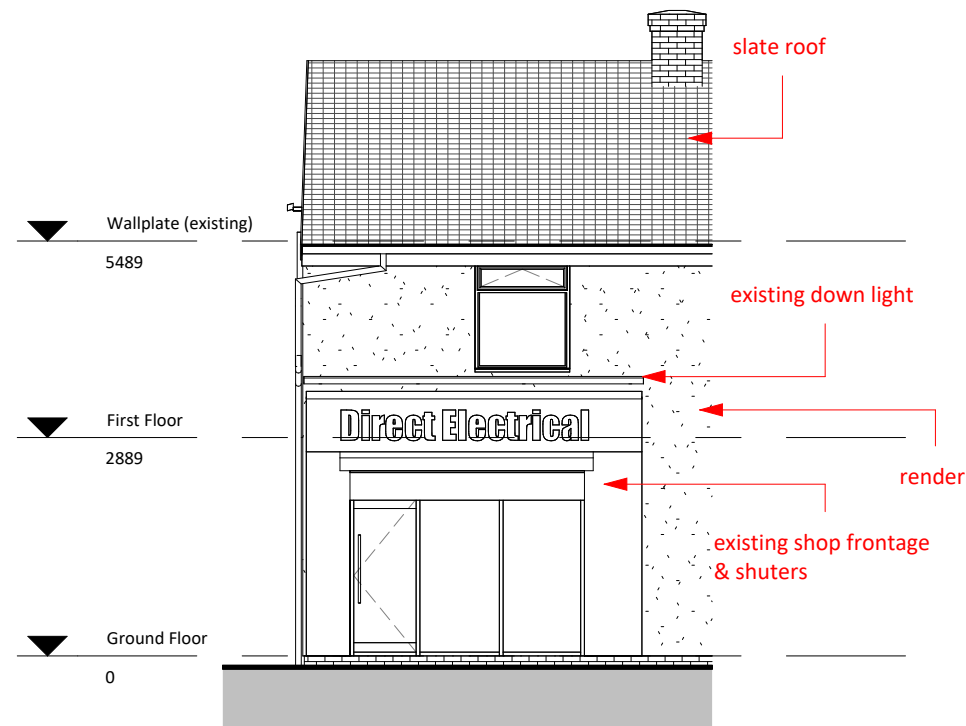

1 10 Front Existing
1 : 100

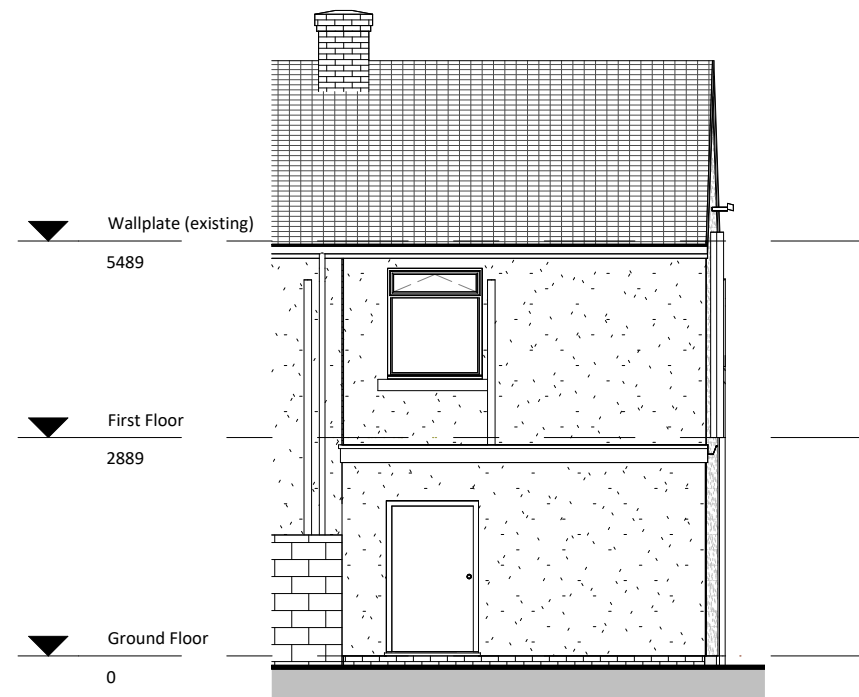

2 10 Rear Existing
1 : 100

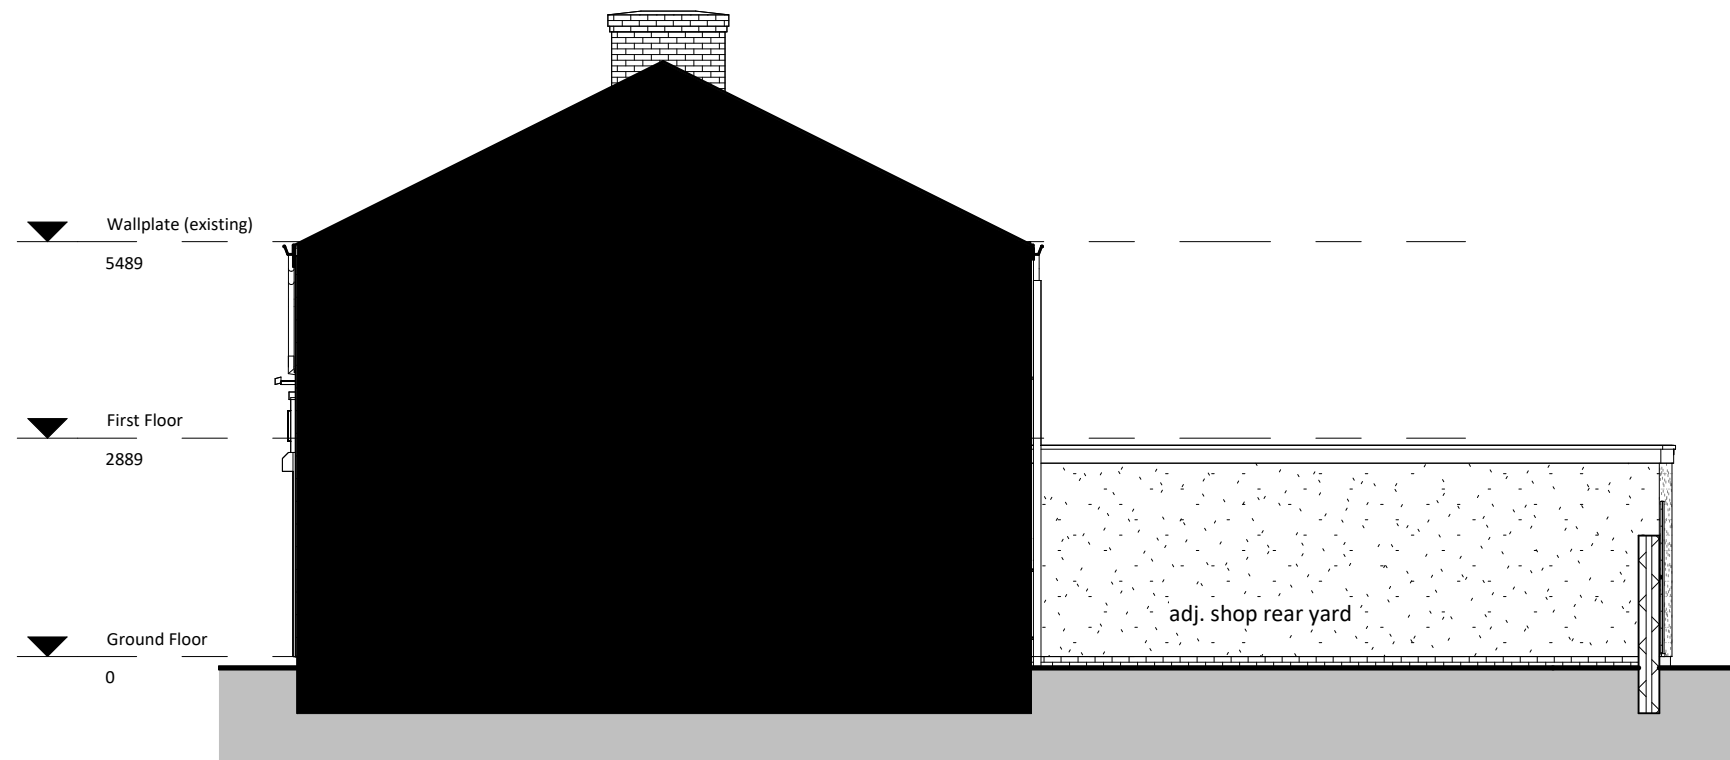

3 10 Side 1 Existing
1 : 100

STONEHOUSE & CO
ARCHITECTURAL DESIGN

T:07745 806369
E:ben@stonehouseandco.co.uk
W:www.stonehouseandco.co.uk

No.	Description	Date

PURPOSE OF ISSUE
Planning

PROJECT
165 Rochdale Road


SHEET
Existing Sheet 2

CLIENT
Mr H Kahn


Date 24.05.24	Project number J24-052	Scale (@ A3) 1 : 100
Drawn by bl	DRAWING NUMBER P01	REV

NOTES

- Do not scale from this drawing.
- Due the nature of the project (existing property) dimensions may vary on site to those shown.
- The contractor and any specialist designers are responsible for checking all dimensions, tolerances etc before works commence or any materials are ordered / manufactured
- Any discrepancies to be referred to the designer.
- Refer to structural engineers drawings for all structural elements. Structural elements denoted on this drawing are for information only.
- All dimensions are structural i.e. before plaster or other finishes unless stated otherwise
- This drawing is copyright of Stonehouse Architectural Ltd and must not be reproduced without authorisation.

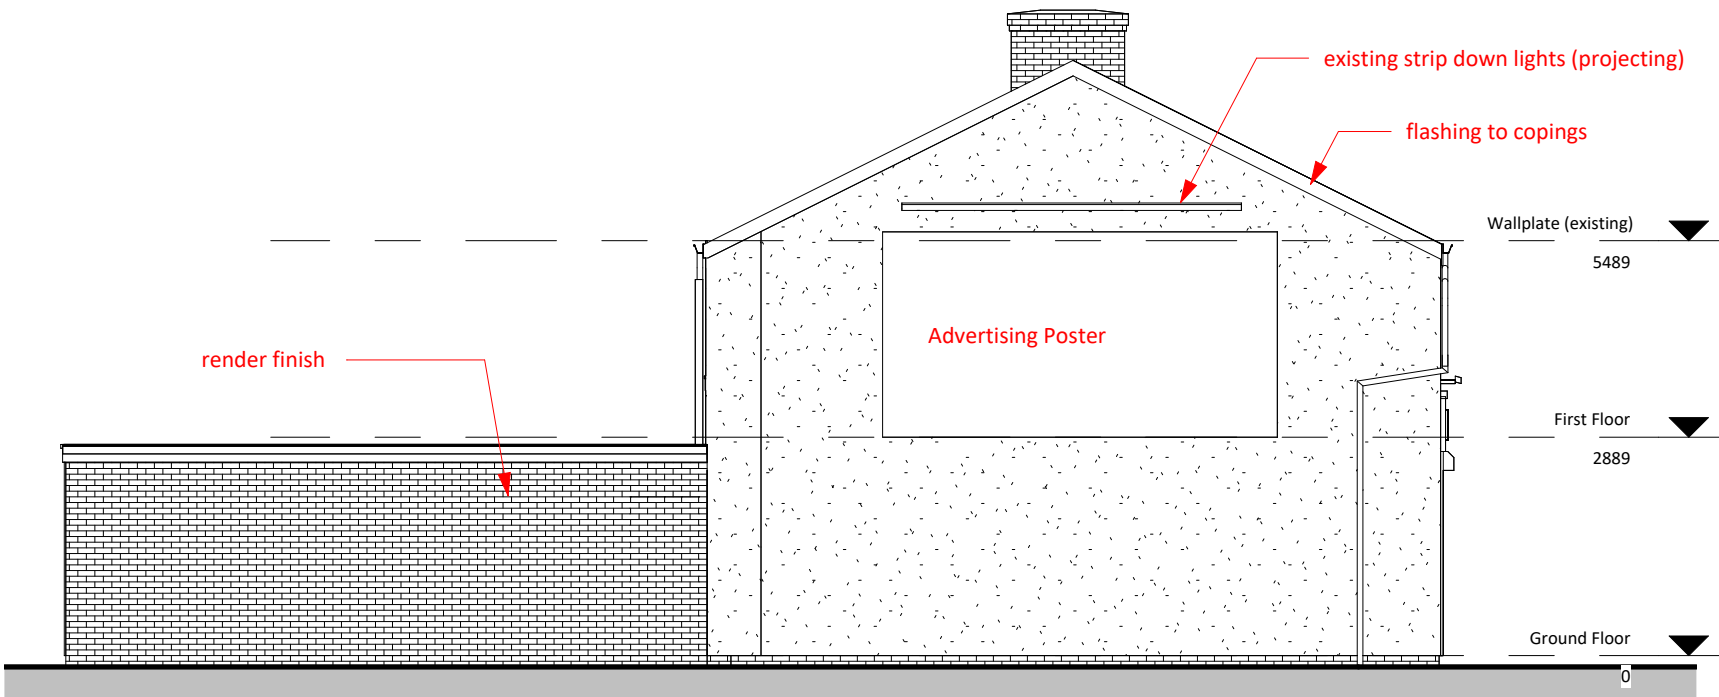

1 10 Side 2 Existing
1 : 100

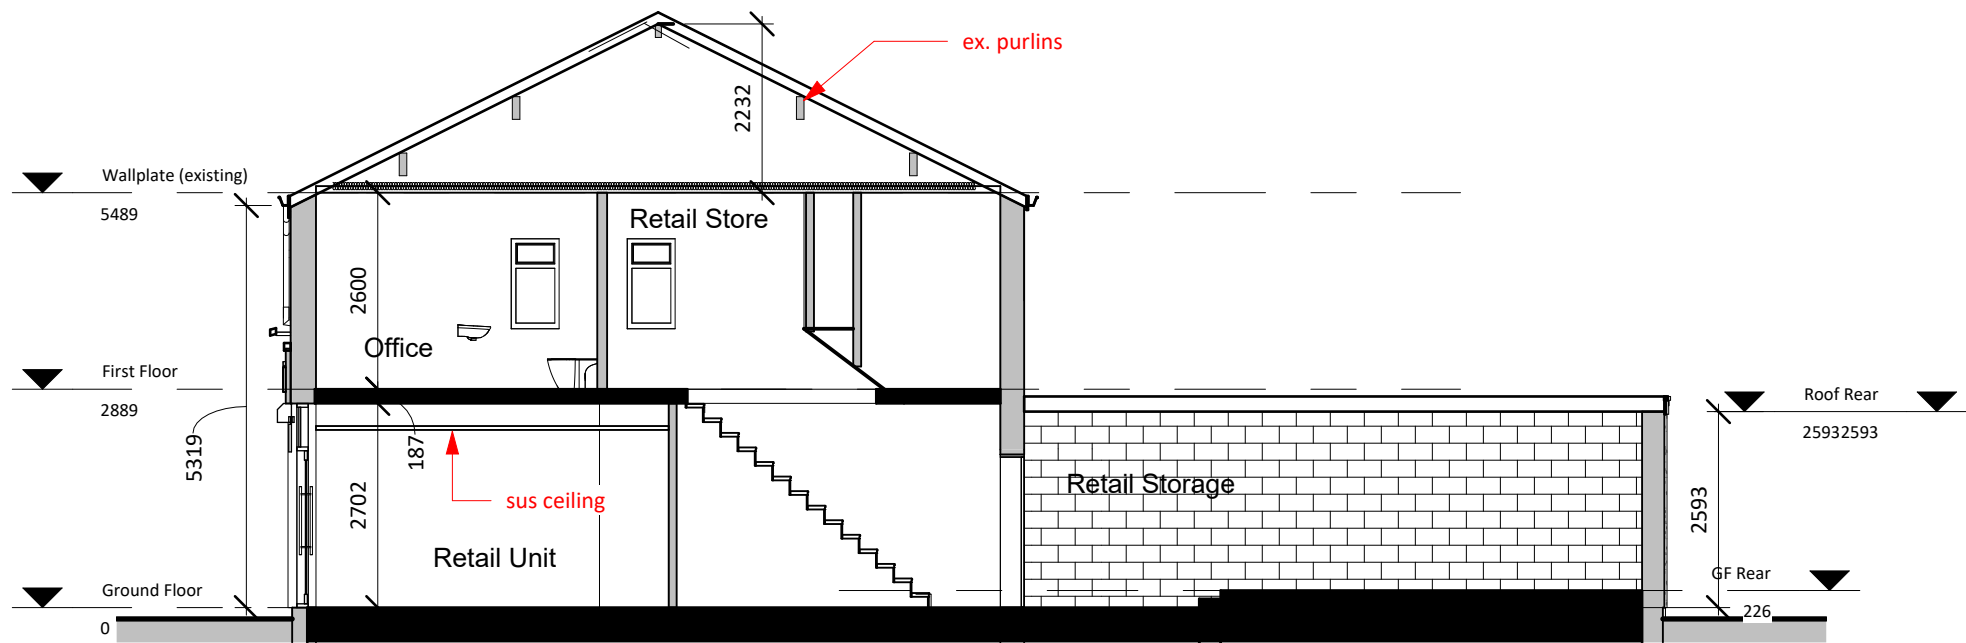

2 Existing Section
1 : 100

STONEHOUSE & CO
ARCHITECTURAL DESIGN

T:07745 806369
E:ben@stonehouseandco.co.uk
W:www.stonehouseandco.co.uk

No.	Description	Date


PURPOSE OF ISSUE
Planning

PROJECT
165 Rochdale Road

SHEET
Existing Sheet 3


CLIENT
Mr H Kahn

Date 24.05.24	Project number J24-052	Scale (@ A3) 1 : 100
Drawn by bl	DRAWING NUMBER P02	REV

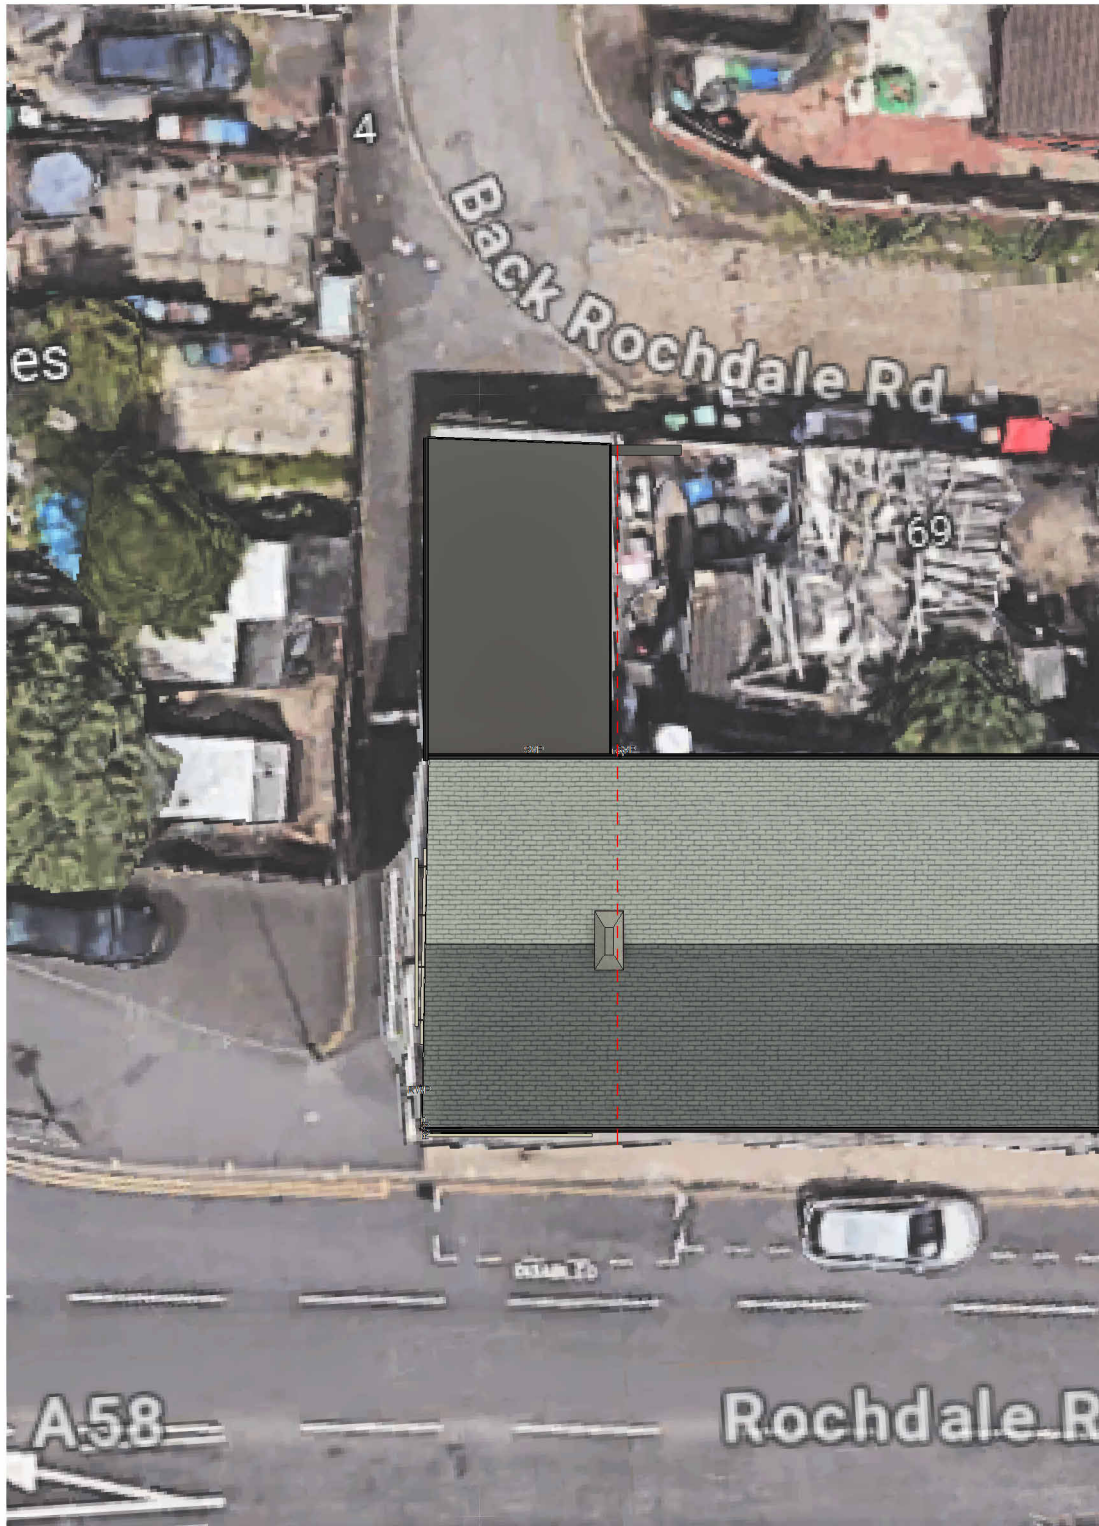

00 Site Plan - Proposed

1 : 200

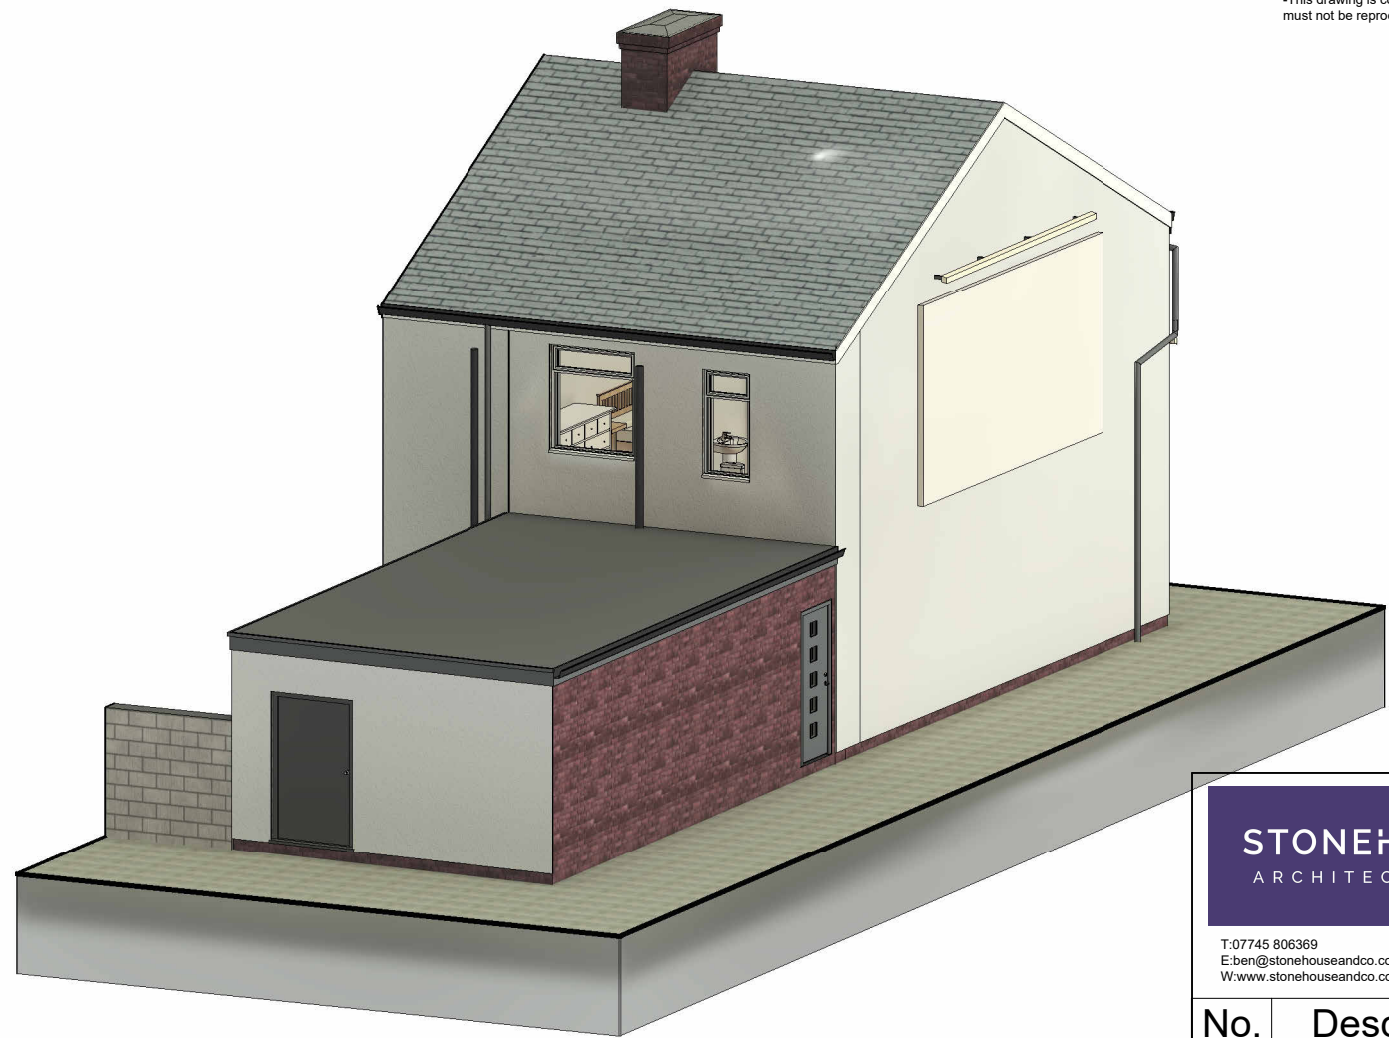

I4 Rear Isometric

NOTES

- Do not scale from this drawing.
- Due to the nature of the project (existing property) dimensions may vary on site to those shown.
- The contractor and any specialist designers are responsible for checking all dimensions, tolerances etc before works commence or any materials are ordered / manufactured
- Any discrepancies to be referred to the designer.
- Refer to structural engineers drawings for all structural elements. Structural elements denoted on this drawing are for information only.
- All dimensions are structural i.e. before plaster or other finishes unless stated otherwise
- This drawing is copyright of Stonehouse Architectural Ltd and must not be reproduced without authorisation.

STONEHOUSE & CO
ARCHITECTURAL DESIGN

T: 07745 806369
E: ben@stonehouseandco.co.uk
W: www.stonehouseandco.co.uk

No.	Description	Date



PURPOSE OF ISSUE
Planning

PROJECT
165 Rochdale Road

SHEET
Proposed Sheet 1

CLIENT
Mr H Kahn

Date 24.05.24	Project number J24-052	Scale (@ A3) 1 : 200
Drawn by bl	DRAWING NUMBER P10	REV

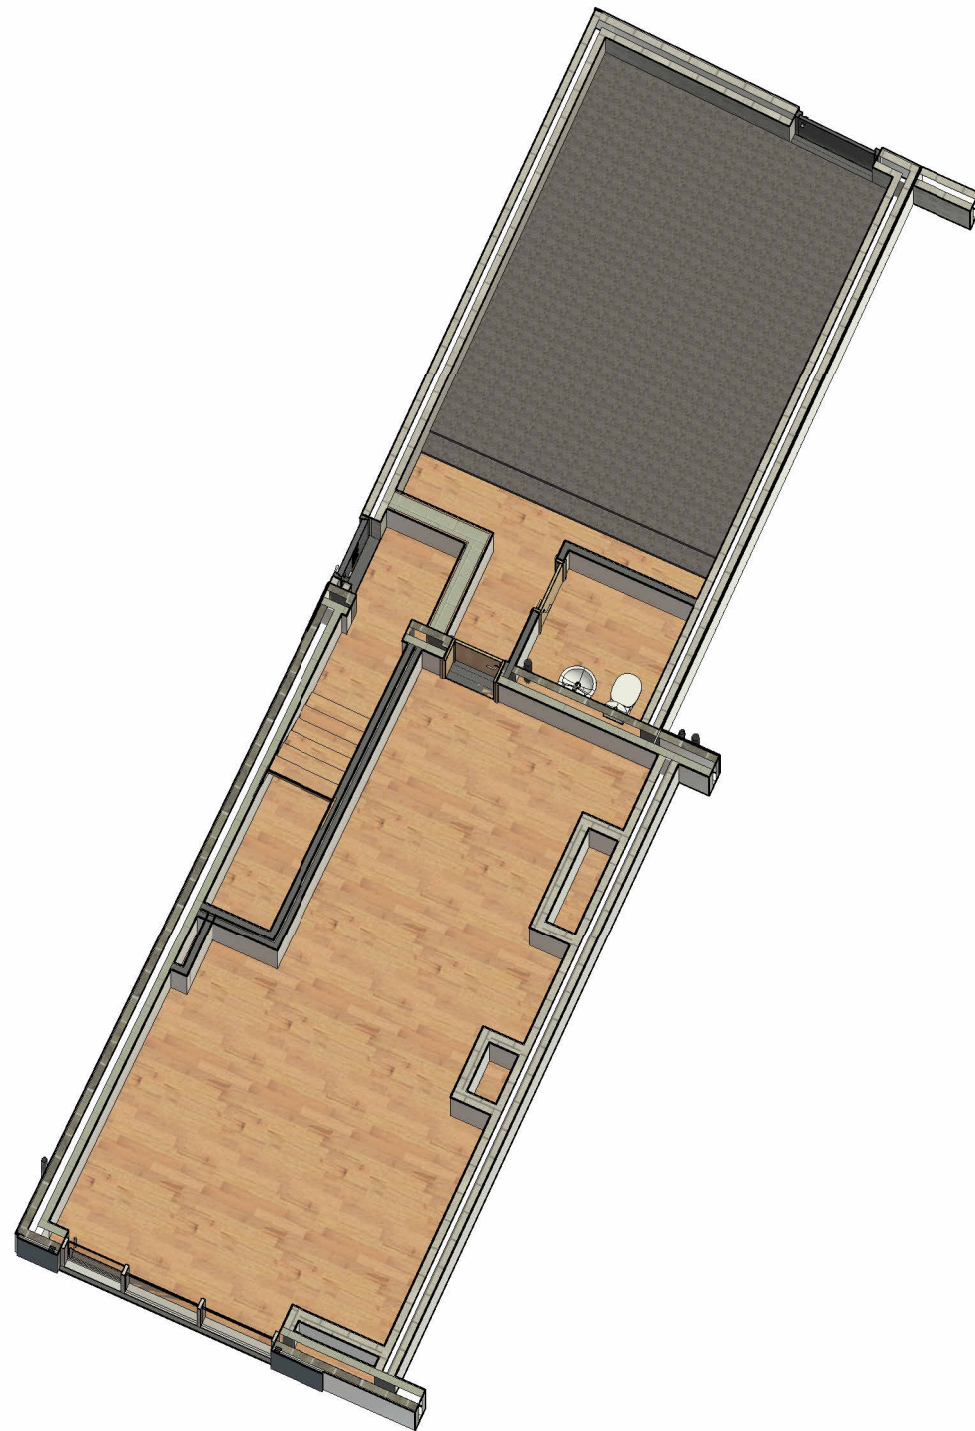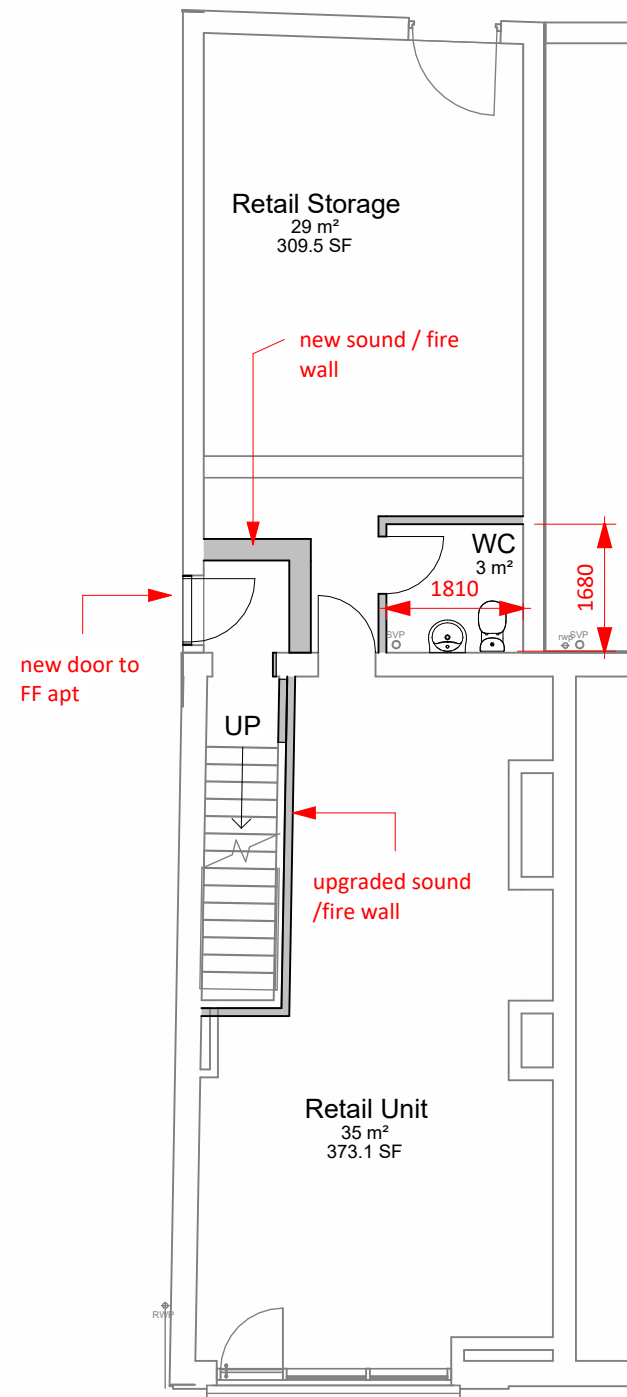

- NOTES**
- Do not scale from this drawing.
 - Due to the nature of the project (existing property) dimensions may vary on site to those shown.
 - The contractor and any specialist designers are responsible for checking all dimensions, tolerances etc before works commence or any materials are ordered / manufactured
 - Any discrepancies to be referred to the designer.
 - Refer to structural engineers drawings for all structural elements. Structural elements denoted on this drawing are for information only.
 - All dimensions are structural i.e. before plaster or other finishes unless stated otherwise
 - This drawing is copyright of Stonehouse Architectural Ltd and must not be reproduced without authorisation.



02b GF Proposed

1 : 100

STONEHOUSE & CO ARCHITECTURAL DESIGN		
T:07745 806369 E:ben@stonehouseandco.co.uk W:www.stonehouseandco.co.uk		
No.	Description	Date
PURPOSE OF ISSUE Planning		
PROJECT 165 Rochdale Road		
SHEET Proposed Sheet 2		
CLIENT Mr H Kahn		
Date 24.05.24	Project number J24-052	Scale (@ A3) 1 : 100
Drawn by Author	DRAWING NUMBER P11	REV

NOTES

- Do not scale from this drawing.
- Due to the nature of the project (existing property) dimensions may vary on site to those shown.
- The contractor and any specialist designers are responsible for checking all dimensions, tolerances etc before works commence or any materials are ordered / manufactured
- Any discrepancies to be referred to the designer.
- Refer to structural engineers drawings for all structural elements. Structural elements denoted on this drawing are for information only.
- All dimensions are structural i.e. before plaster or other finishes unless stated otherwise
- This drawing is copyright of Stonehouse Architectural Ltd and must not be reproduced without authorisation.

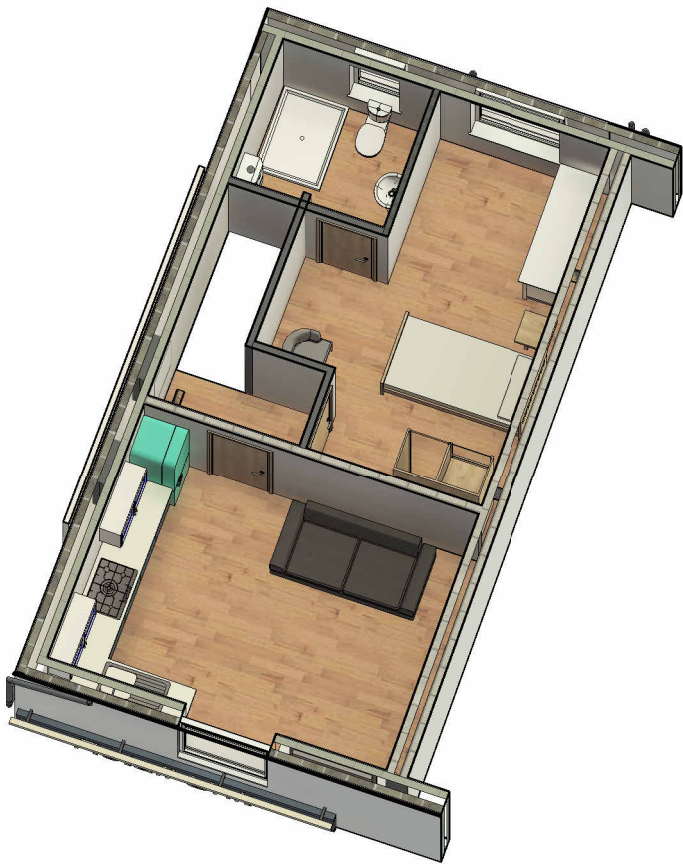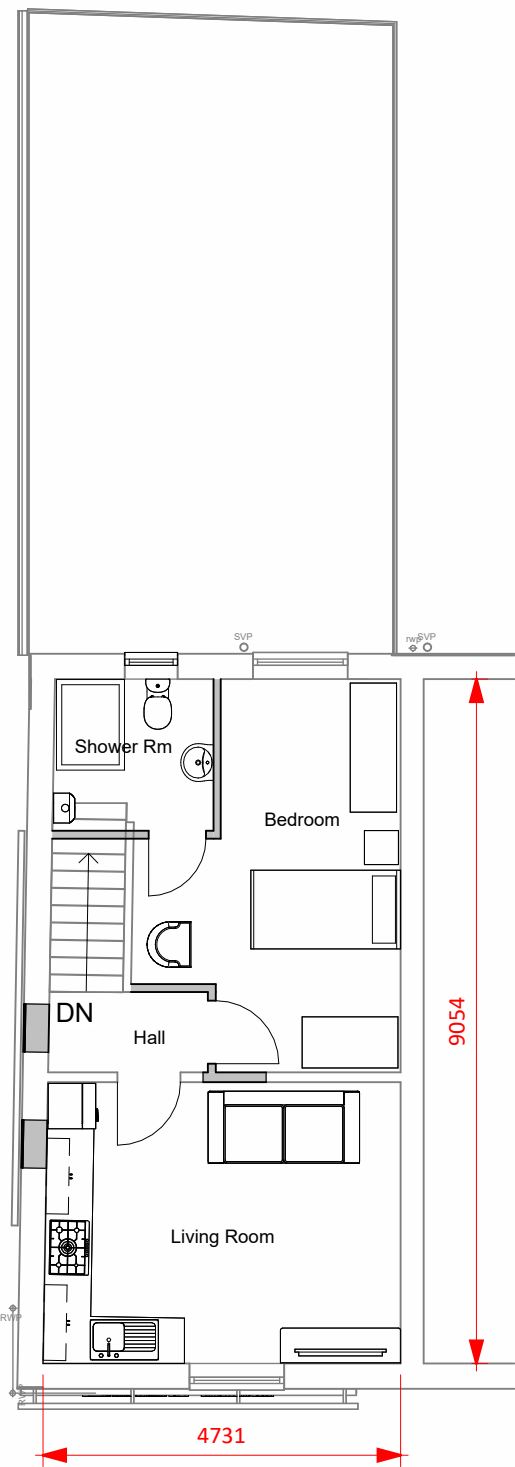


03b FF Proposed
1 : 100

Total Area
GF 2m2
FF 39m2
= 41m2 = meets NDSS for 1B1P

STONEHOUSE & CO ARCHITECTURAL DESIGN		
T:07745 806369 E:ben@stonehouseandco.co.uk W:www.stonehouseandco.co.uk		
No.	Description	Date
PURPOSE OF ISSUE Planning		
PROJECT 165 Rochdale Road		
SHEET Proposed Sheet 3		
CLIENT Mr H Kahn		
Date 24.05.24	Project number J24-052	Scale (@ A3) 1 : 100
Drawn by bl	DRAWING NUMBER P12	REV


NOTES

- Do not scale from this drawing.
- Due the nature of the project (existing property) dimensions may vary on site to those shown.
- The contractor and any specialist designers are responsible for checking all dimensions, tolerances etc before works commence or any materials are ordered / manufactured
- Any discrepancies to be referred to the designer.
- Refer to structural engineers drawings for all structural elements. Structural elements denoted on this drawing are for information only.
- All dimensions are structural i.e. before plaster or other finishes unless stated otherwise
- This drawing is copyright of Stonehouse Architectural Ltd and must not be reproduced without authorisation.

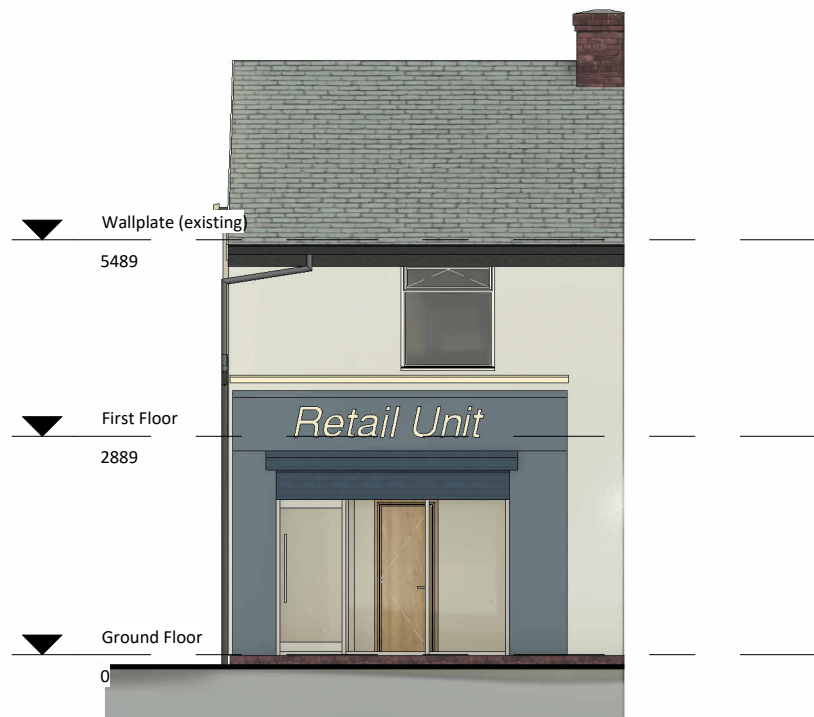

1 11 Front Proposed
1 : 100

2 11 Rear Proposed
1 : 100

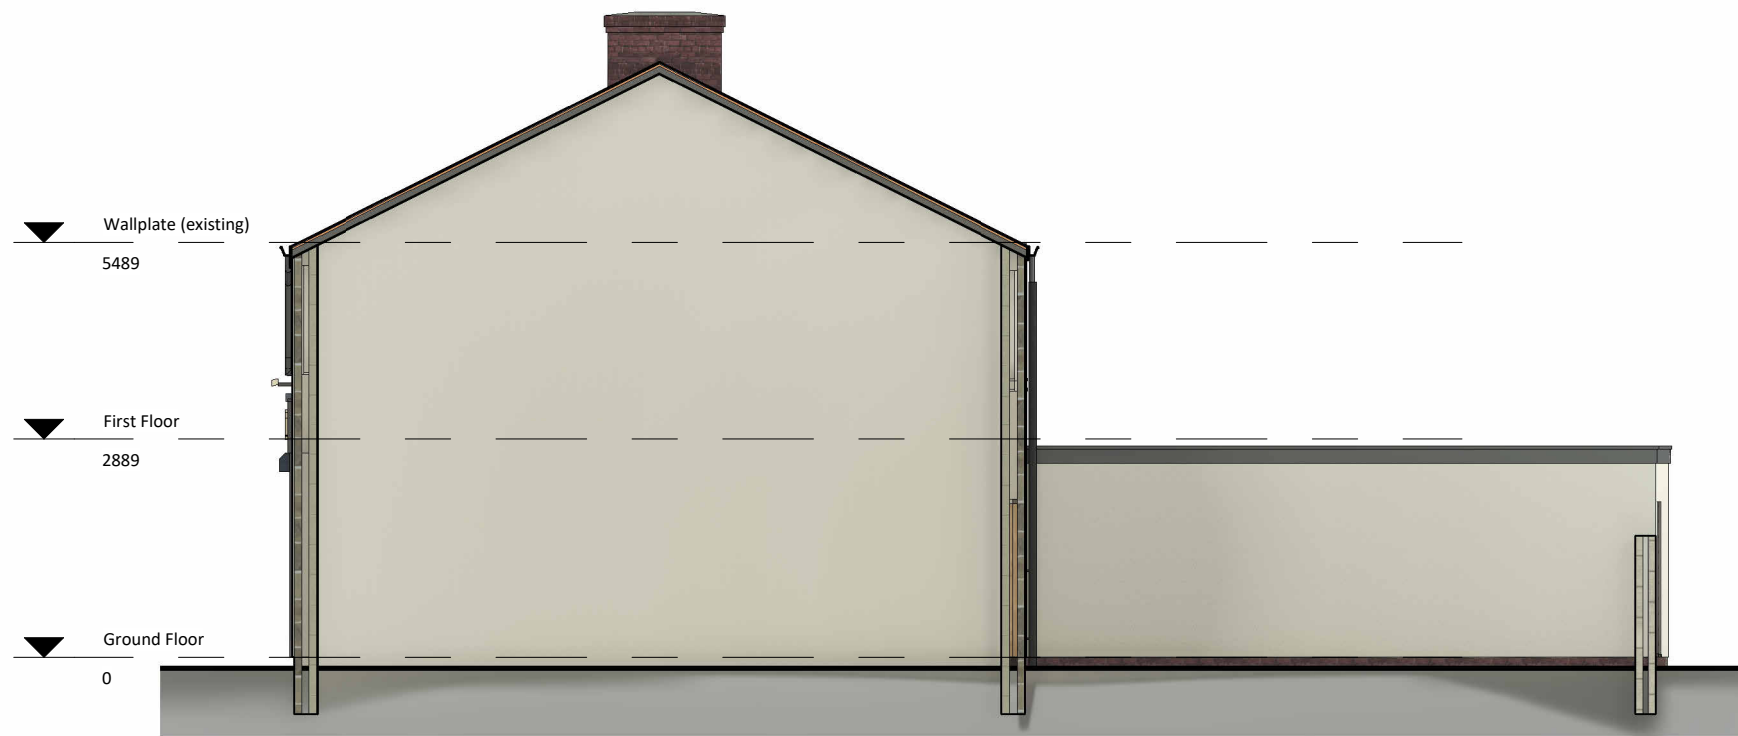

3 11 Side 1 Proposed
1 : 100

STONEHOUSE & CO
ARCHITECTURAL DESIGN

T:07745 806369
E:ben@stonehouseandco.co.uk
W:www.stonehouseandco.co.uk

No.	Description	Date

PURPOSE OF ISSUE
Planning

PROJECT
165 Rochdale Road


SHEET
Proposed Sheet 4

CLIENT
Mr H Kahn

Date 24.05.24	Project number J24-052	Scale (@ A3) 1 : 100
Drawn by bl	DRAWING NUMBER P13	REV

NOTES

- Do not scale from this drawing.
- Due the nature of the project (existing property) dimensions may vary on site to those shown.
- The contractor and any specialist designers are responsible for checking all dimensions, tolerances etc before works commence or any materials are ordered / manufactured
- Any discrepancies to be referred to the designer.
- Refer to structural engineers drawings for all structural elements. Structural elements denoted on this drawing are for information only.
- All dimensions are structural i.e. before plaster or other finishes unless stated otherwise
- This drawing is copyright of Stonehouse Architectural Ltd and must not be reproduced without authorisation.

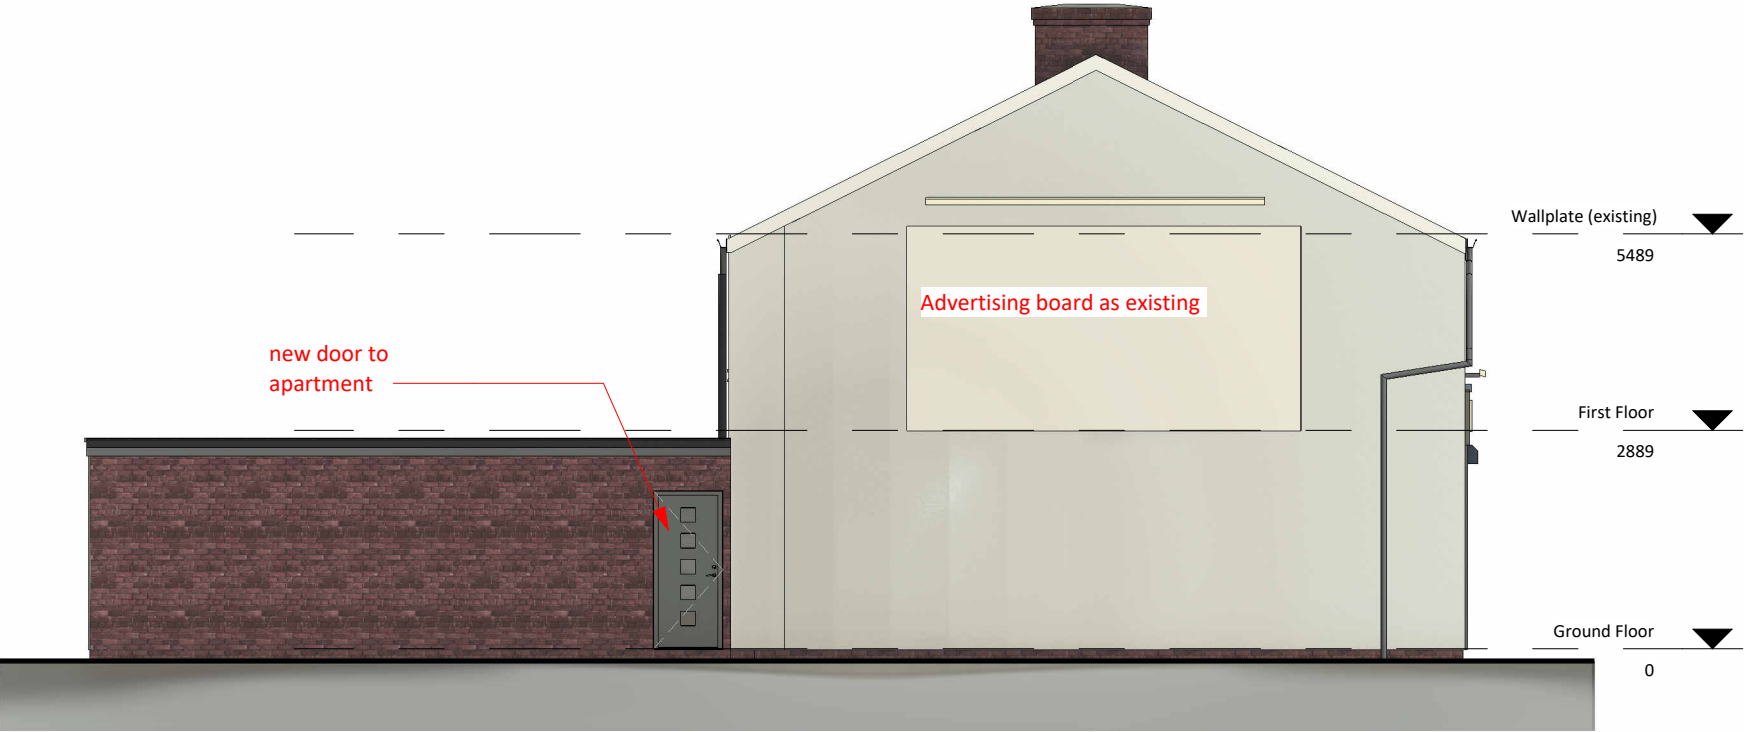

1

11 Side 2 Proposed

1 : 100

STONEHOUSE & CO
ARCHITECTURAL DESIGN

T:07745 806369
E:ben@stonehouseandco.co.uk
W:www.stonehouseandco.co.uk

No.	Description	Date

PURPOSE OF ISSUE
Planning

PROJECT
165 Rochdale Road


SHEET
Proposed Sheet 5

CLIENT
Mr H Kahn

Date 24.05.24	Project number J24-052	Scale (@ A3) 1 : 100
Drawn by bl	DRAWING NUMBER P14	REV

NOTES

- Do not scale from this drawing.
- Due the nature of the project (existing property) dimensions may vary on site to those shown.
- The contractor and any specialist designers are responsible for checking all dimensions, tolerances etc before works commence or any materials are ordered / manufactured
- Any discrepancies to be referred to the designer.
- Refer to structural engineers drawings for all structural elements. Structural elements denoted on this drawing are for information only.
- All dimensions are structural i.e. before plaster or other finishes unless stated otherwise
- This drawing is copyright of Stonehouse Architectural Ltd and must not be reproduced without authorisation.

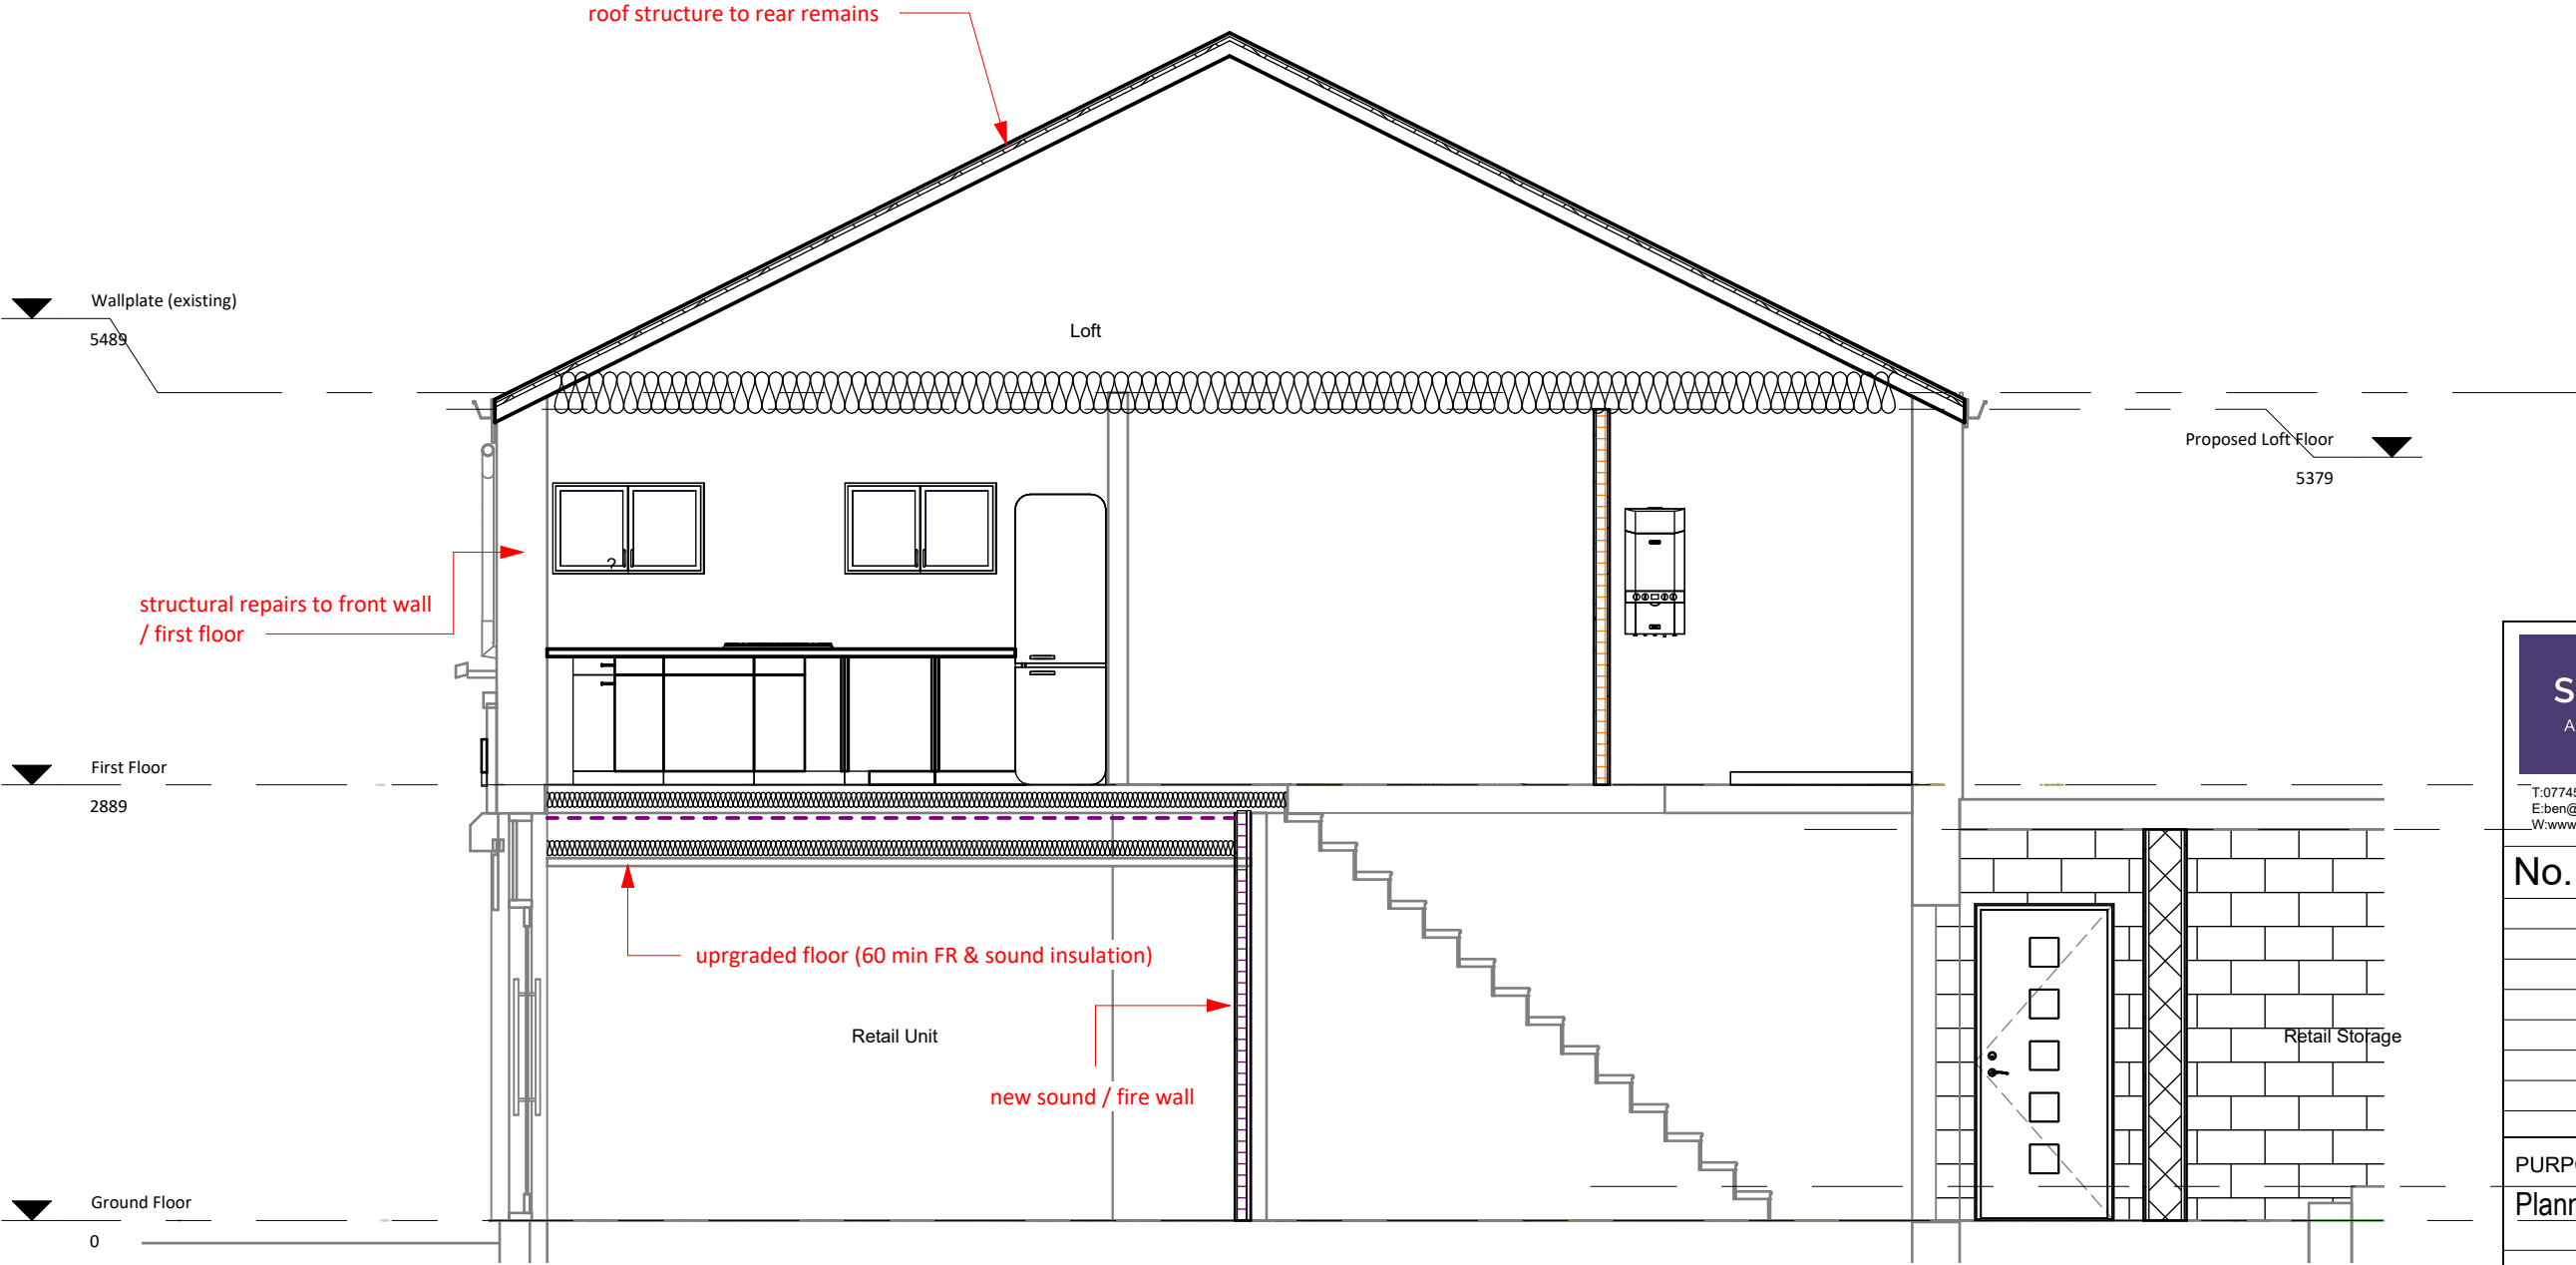

1 Proposed Section

1 : 50

STONEHOUSE & CO ARCHITECTURAL DESIGN		
T:07745 806369 E:ben@stonehouseandco.co.uk W:www.stonehouseandco.co.uk		
No.	Description	Date
PURPOSE OF ISSUE Planning		
PROJECT 165 Rochdale Road		
SHEET Proposed Sheet 6		
CLIENT Mr H Kahn		
Date 24.05.24	Project number J24-052	Scale (@ A3) 1 : 50
Drawn by bl	DRAWING NUMBER P15	REV