





Front Elevation

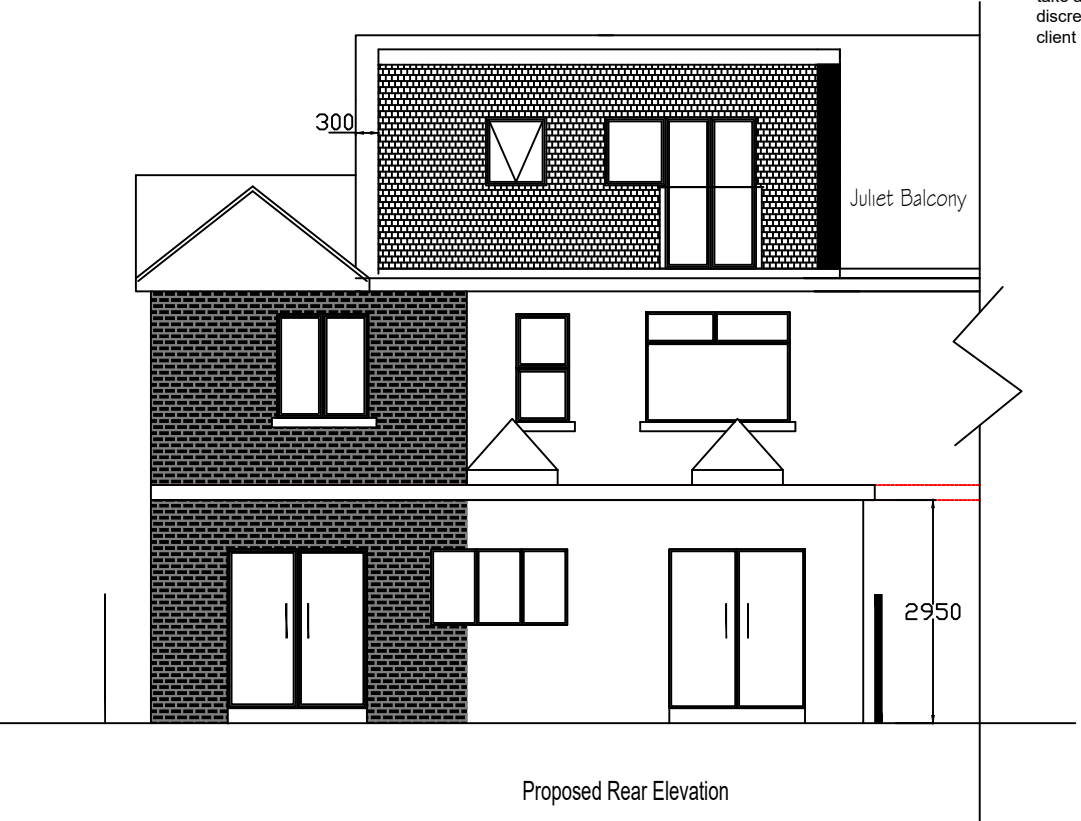

Proposed Rear Elevation

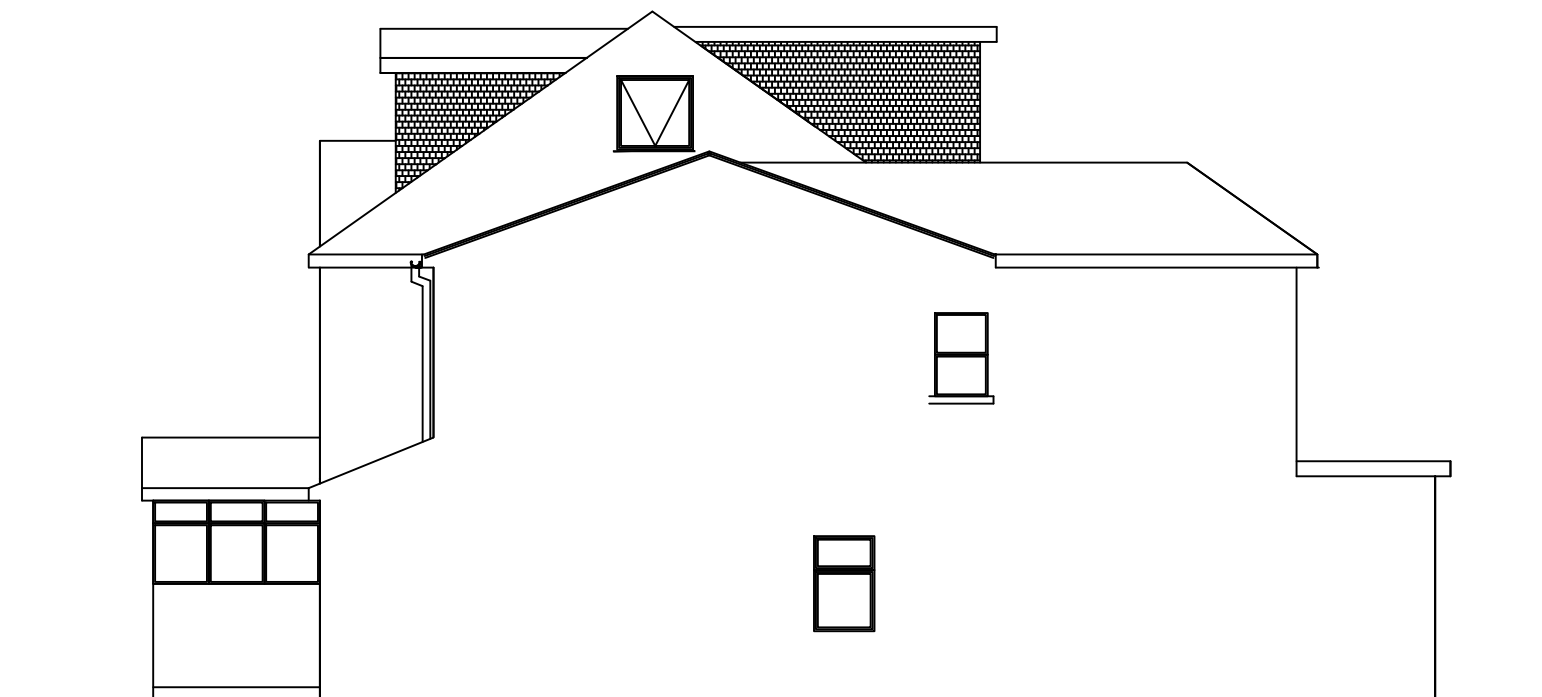

Proposed Side Elevation From No 6

The builder must check the site and the approved drawings before commencing the works and must take any working measurements as necessary. Any discrepancy in the drawing must be reported to the client .

REVISION			initial
no.	date	description	
A	21.06.23	Planning	
B	27.7.23	Planning	
C	28.7.23	Planning	
D	6.8.23	Planning	
E	7.8.23	Planning	

H S H
Engineering Design Services Ltd
428 Cheetham Hill Road Cheetham Manchester
M8 9LE, UK 01617956385,07940197 333

project title	Proposed ground floor & part double storey extension a dormers front / rear including an erection of a brick out building at the rear.		
client	Mr & Mrs Irfan Hanif		
dwg. title	Proposed Elevations		
dwg. no.	sheet no.	scale.	job no.
07E		1:100 @ A3	
7 Sheepfoot Lane Prestwich Manchester M25 OBL			
drawn by.	checked by.	approved by.	date
TZ		-	June 2023