




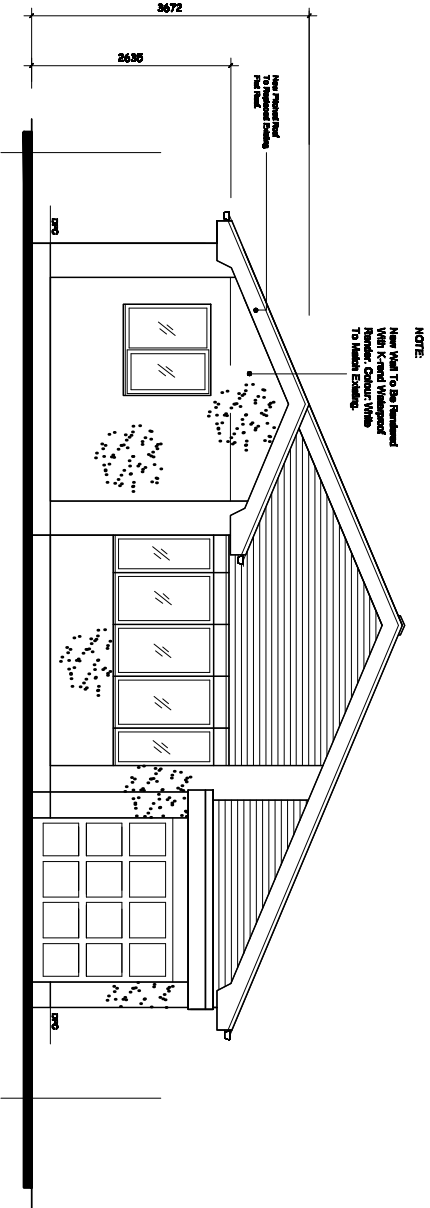


PROPOSED FRONT ELEVATION.

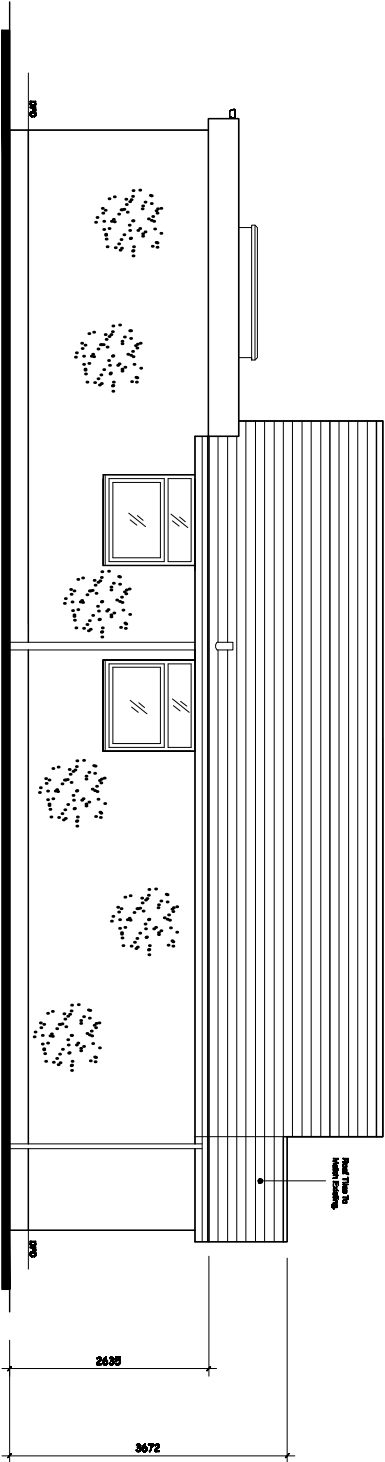

PROPOSED SIDE ELEVATION.

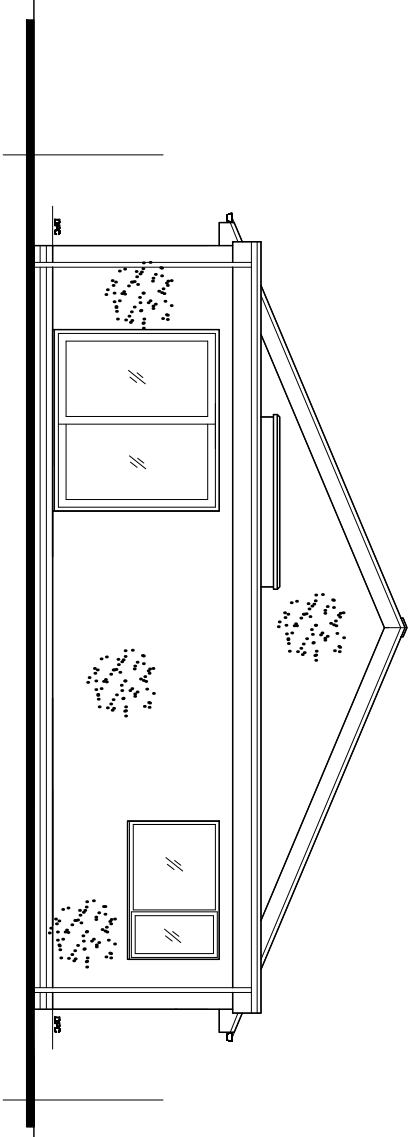

PROPOSED REAR ELEVATION.

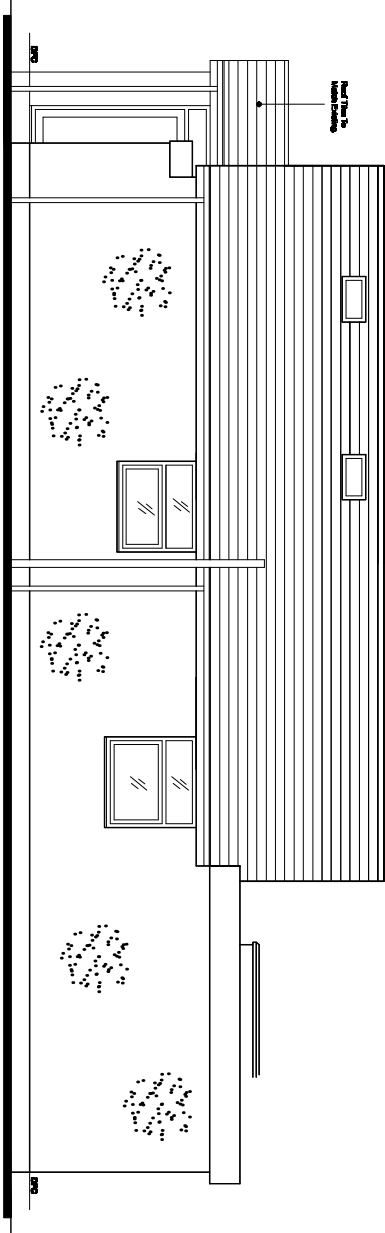

PROPOSED SIDE ELEVATION.

Revision	Title :	Project :	MTC Designs
	PROPOSED PITCHED ROOF OVER EXISTING FRONT EXTENSION.	3, HARRIS DRIVE, BURY. BL9 8PG	31 Essex Drive Bolton BL2 6TB T: 01594 418714 M: 0770028014 Email: info@mtcdesigns.co.uk
			Scale 1:100 @ A3 Date: September 2022
			Drawing No: P03