


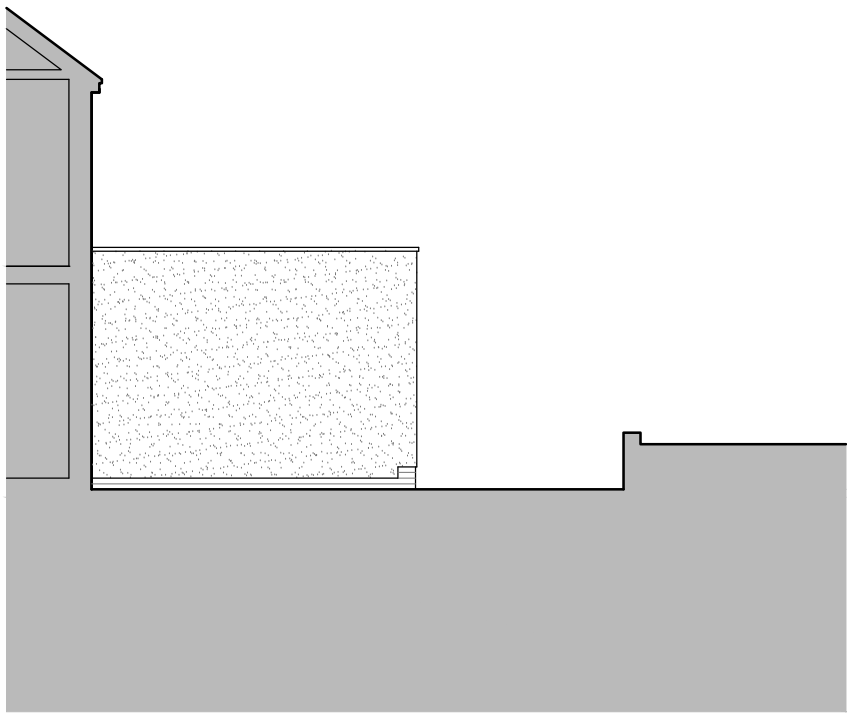


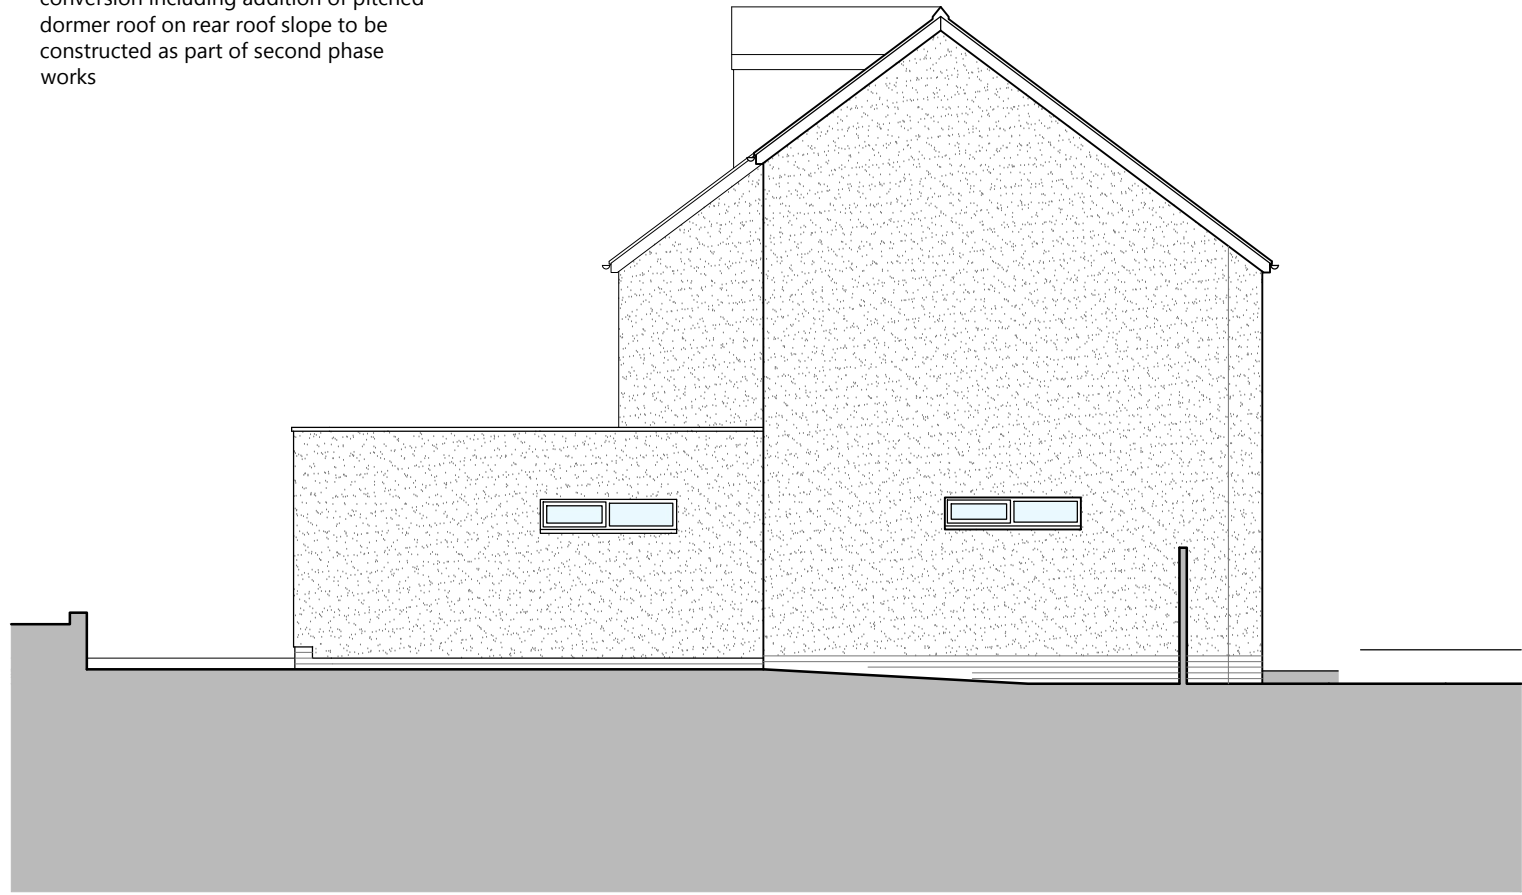

Note:
Second floor extension nad loft
conversion including addition of pitched
dormer roof on rear roof slope to be
constructed as part of second phase
works

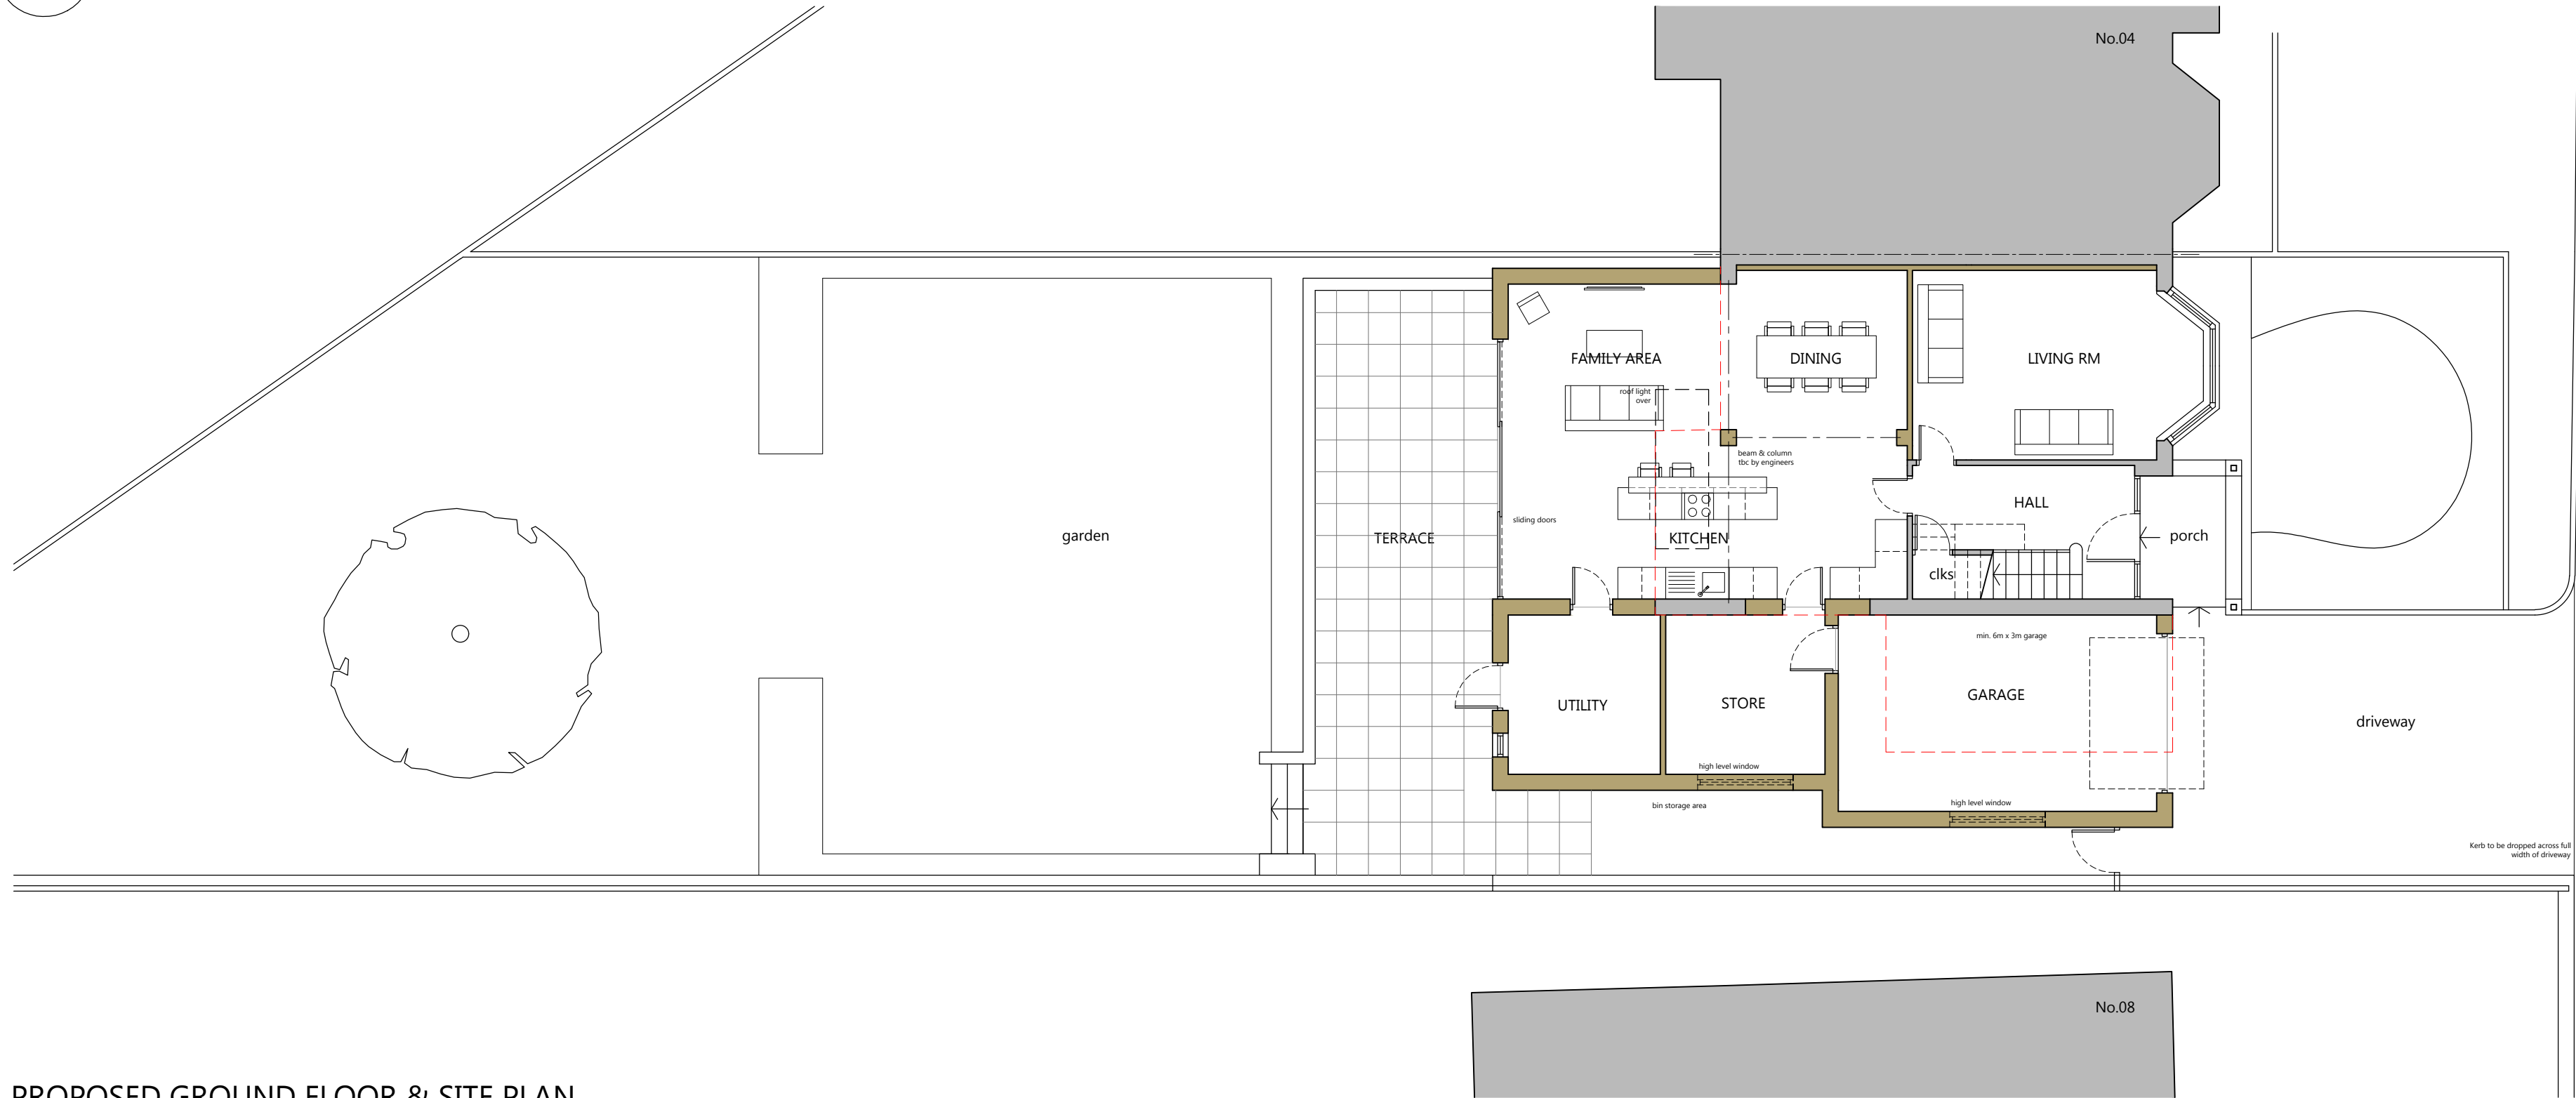


MATERIALS SCHEDULE	
WALLS - BRICKWORK	FRONT ELEVATION IN RECLAIMED TO MATCH EXISTING SIDE & REAR ELEVATIONS IN RED / BROWN BRICKWORK BLUE / BLACK BRICKWORK THRU COLOURED WHITE RENDER
ROOF -	RED/ BROWN CONCRETE ROOF TILES LIGHT GREY FLAT ROOF MEMBRANE OR NATURAL SEDUM ROOF LEAD GREY GRP FORMED DORMER WINDOW PAINTED TIMBER FASCIA AND SOFFITS
WINDOWS / DOORS -	DARK GREY UPVC UNITS WITH CLEAR GLAZING
RAINWATER GOODS -	BLACK UPVC
NOTES	
DRAWING FOR PLANNING PURPOSES ONLY	
DO NOT SCALE FROM THIS DRAWING, USE ONLY WRITTEN DIMENSIONS	

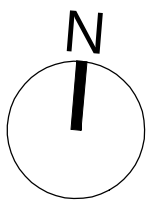


PROPOSED GROUND FLOOR & SITE PLAN

1:100

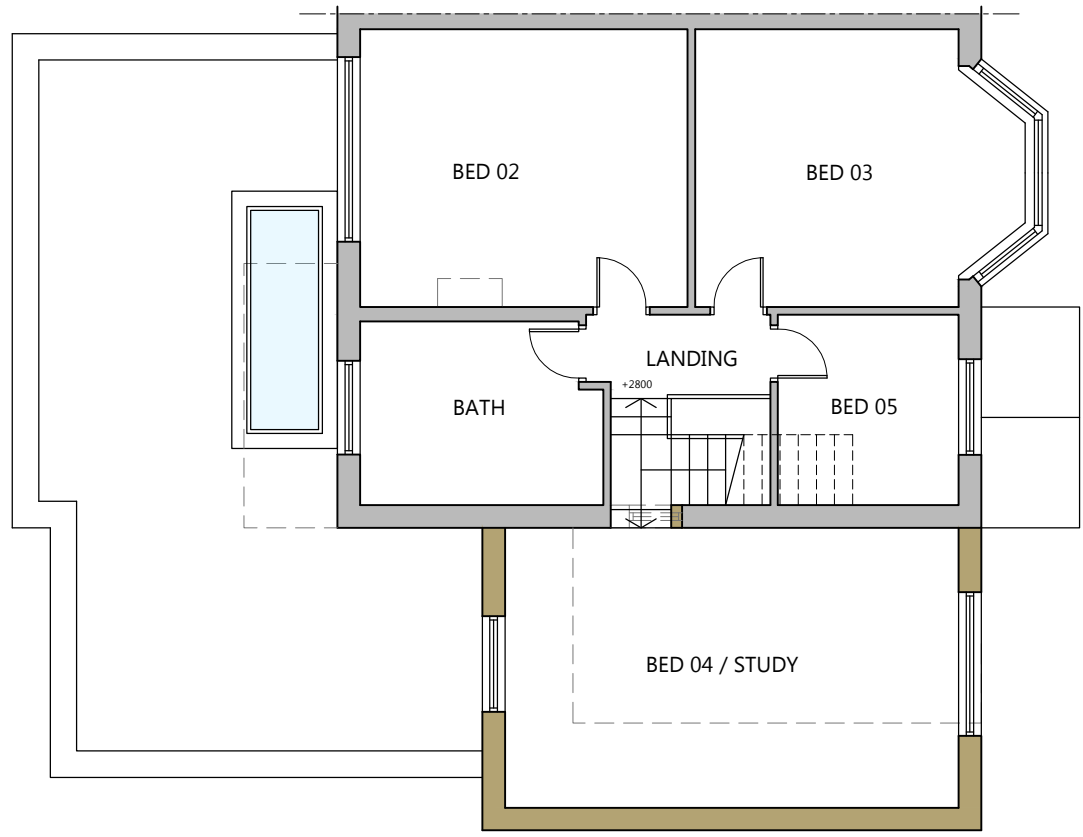

PROPOSED FIRST FLOOR PLAN

1:100

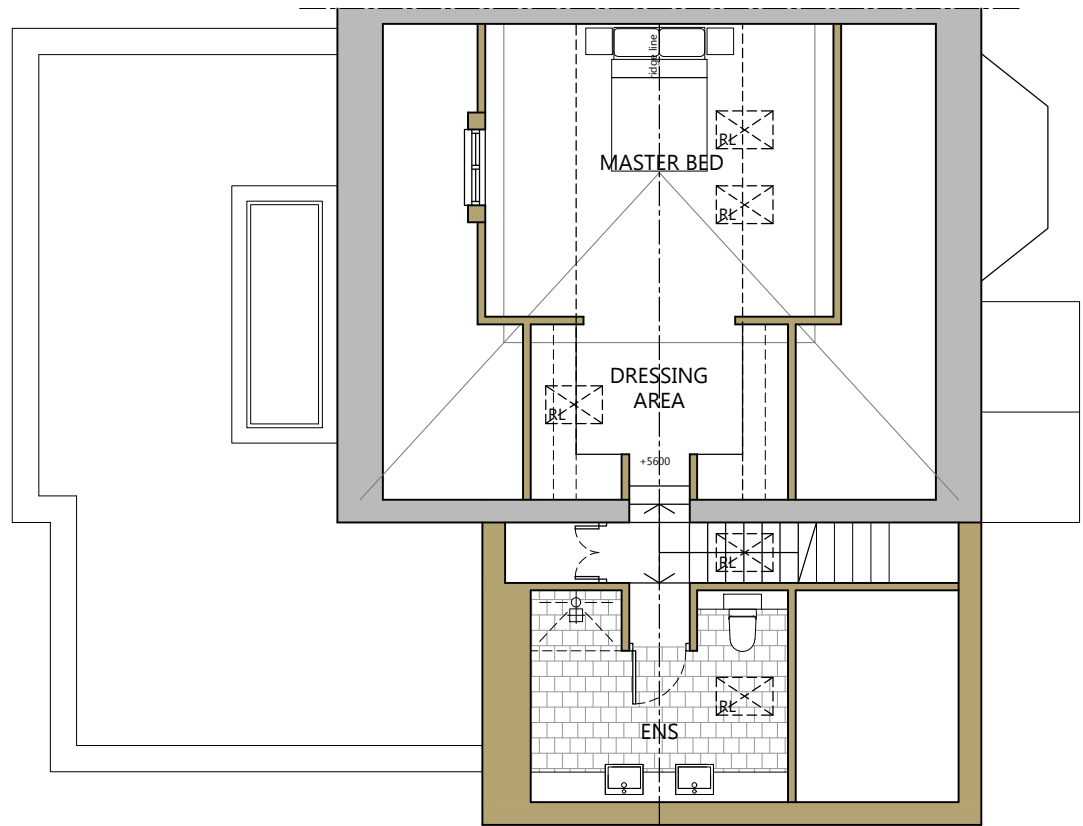

PROPOSED SECOND FLOOR PLAN

1:100


Rev	Description	Drawn
Client	MR. G. CHEETHAM	

Project	6 BARNHILL ROAD, PRESTWICH, MANCHESTER, M25 9NH	
Drawing title	PROPOSED BUILDING PLANS, ELEVATIONS & SITE PLAN	

Scale	Drawn	Checked
1:100@A1	PJH	#
Date	Drawing status	
27/06/2023	Planning	
Drawing number	Revision	
0183(P)123	#	

studioPH
architecture

studioPH Limited
2nd Floor
Lancaster House
Oxford Street
Manchester
M4 1BE
0161 821 3530
ph@studioPH.co.uk
www.studioPHinteriors.co.uk

 

all dimensions to be checked on site, use written dimensions only - copyright - studioPH 2022