


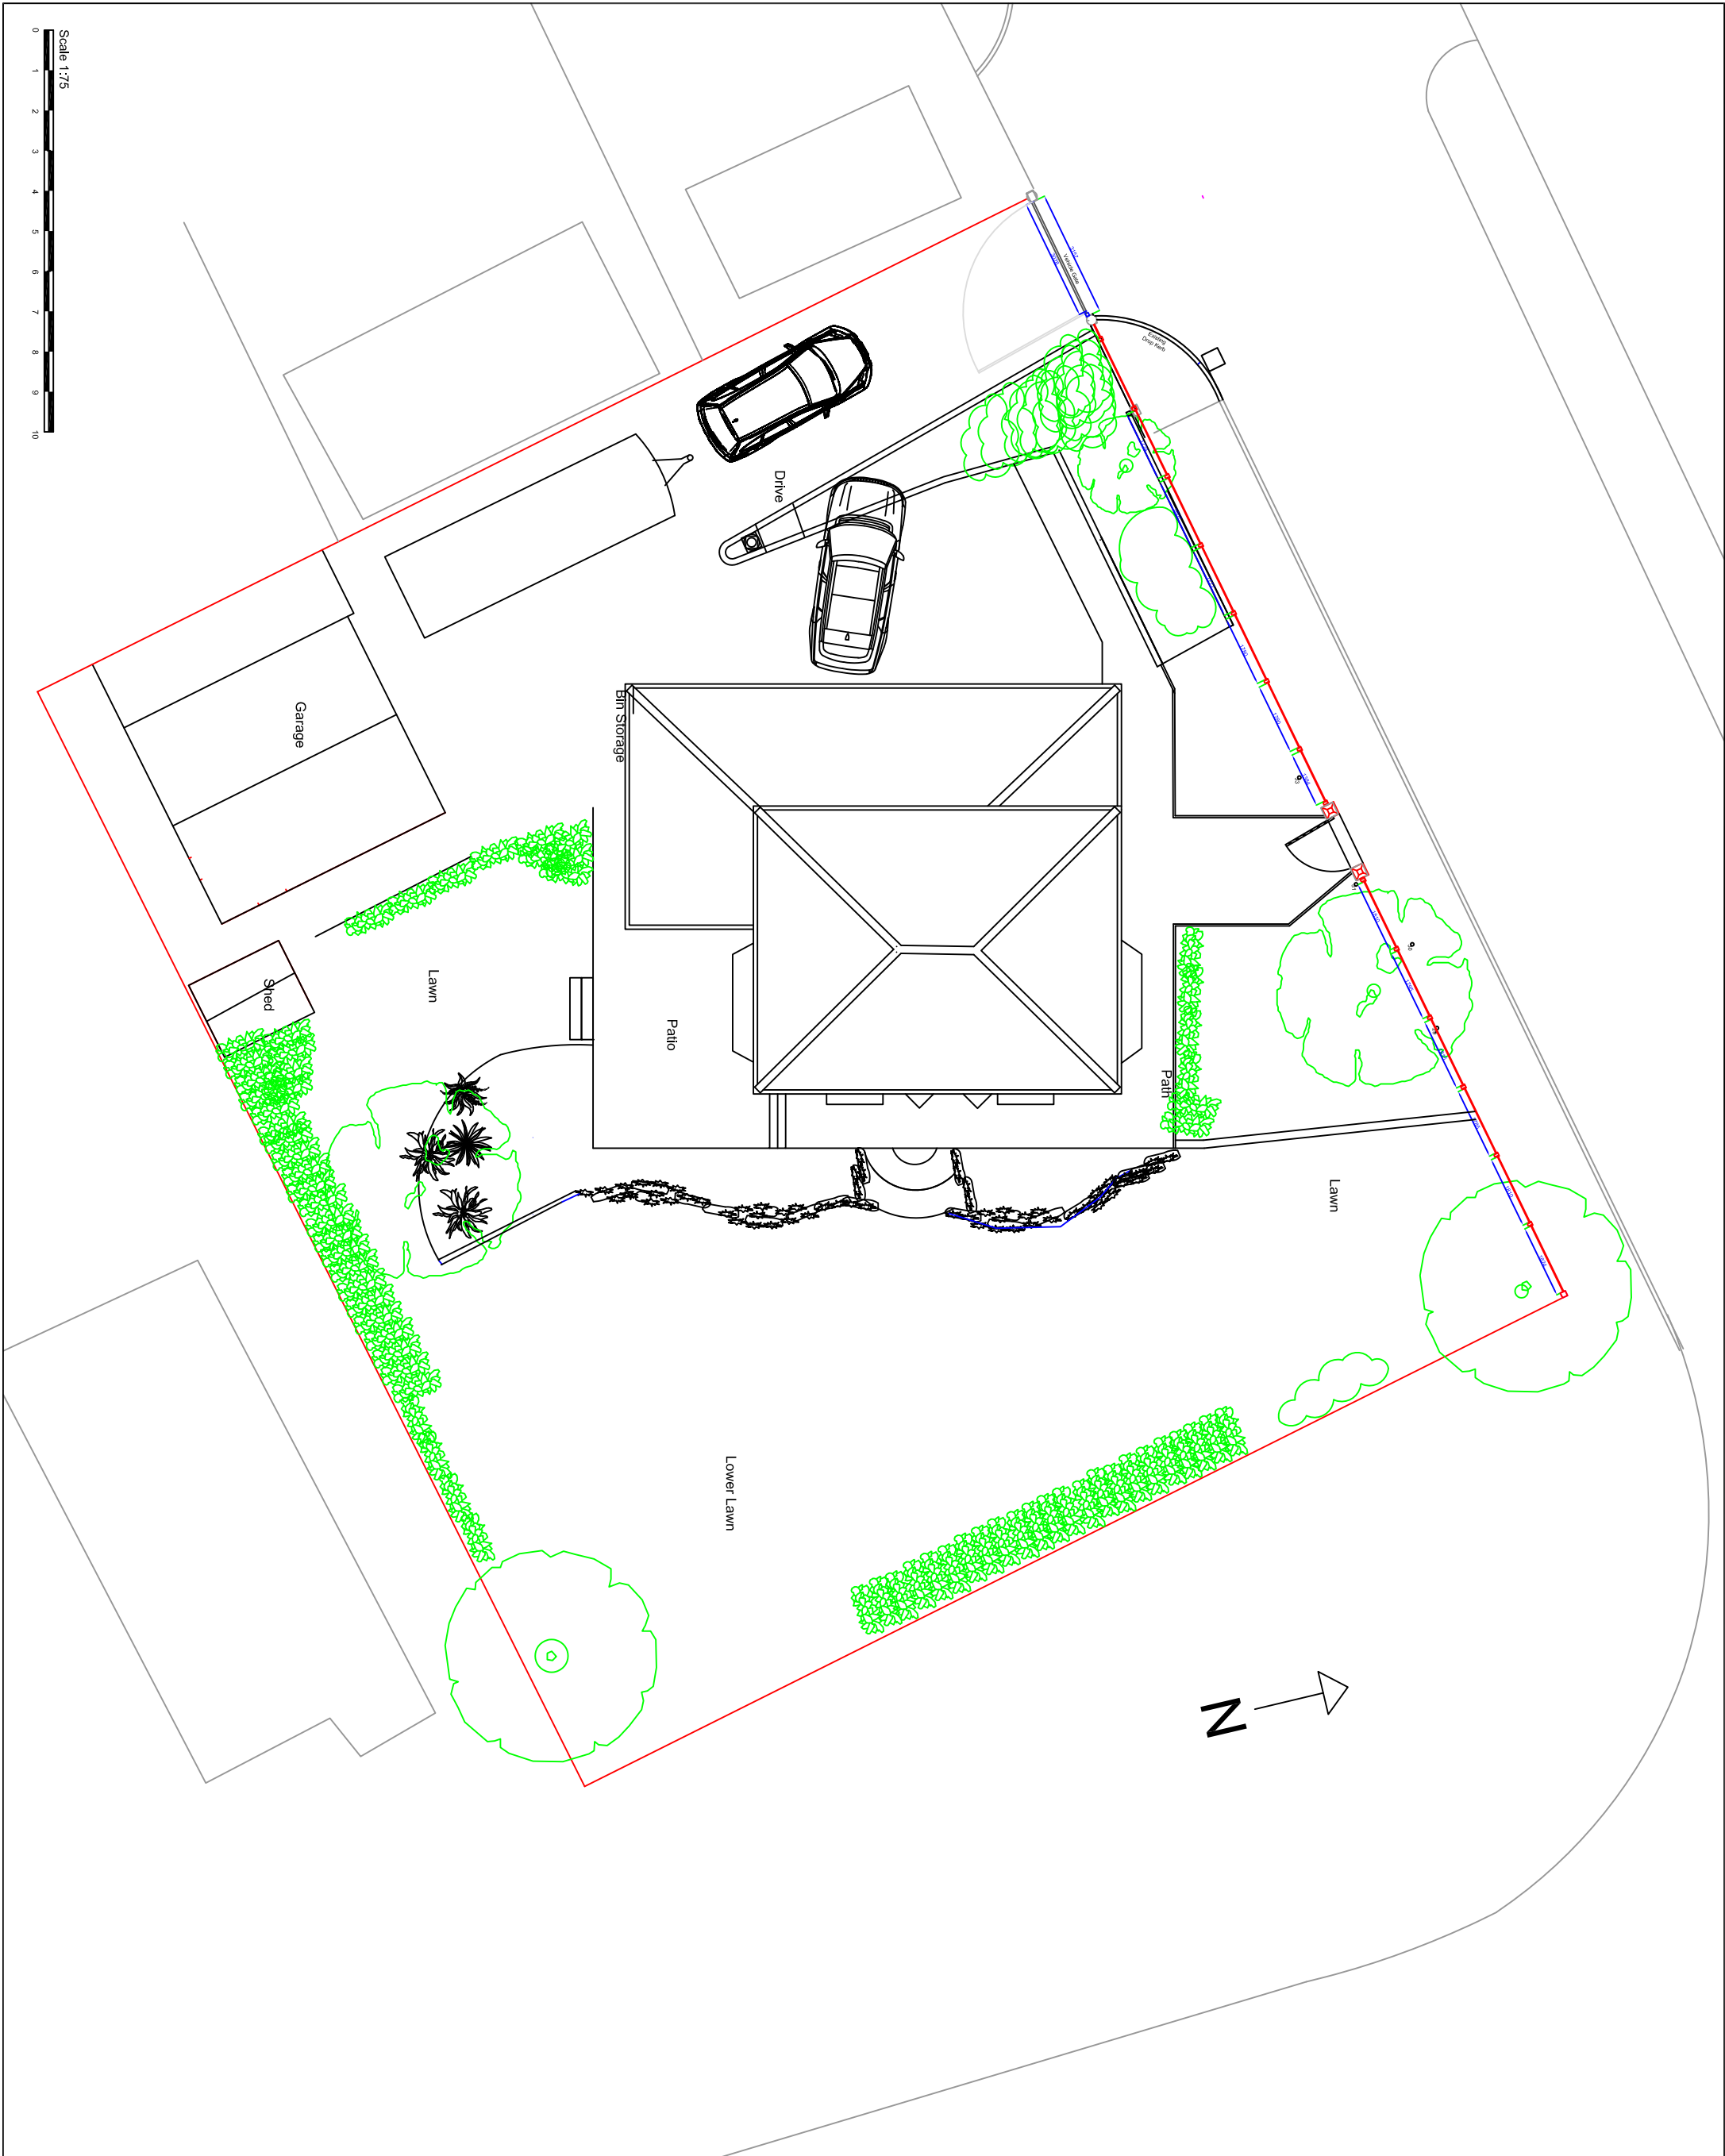

REV	DESCRIPTION			BY	DATE
STATUS:	PLANNING				
CJ Cordes					
Cromer House					
2 Cromer Road					
Bury BL8 1ES					
CLIENT:					
ARCHITECT:					
SITE:	Cromer House				
	2 Cromer Road Bury BL8 1ES				
TITLE:	Existing Site Plan				
SCALE AT A1	DATE	DRAWING	CHECKED:		
As per 1/7/5 @ A1	8/7/74	CJ			
PROJECT NO:	DRAWING NO:		REVISION:		
	008		P0		