



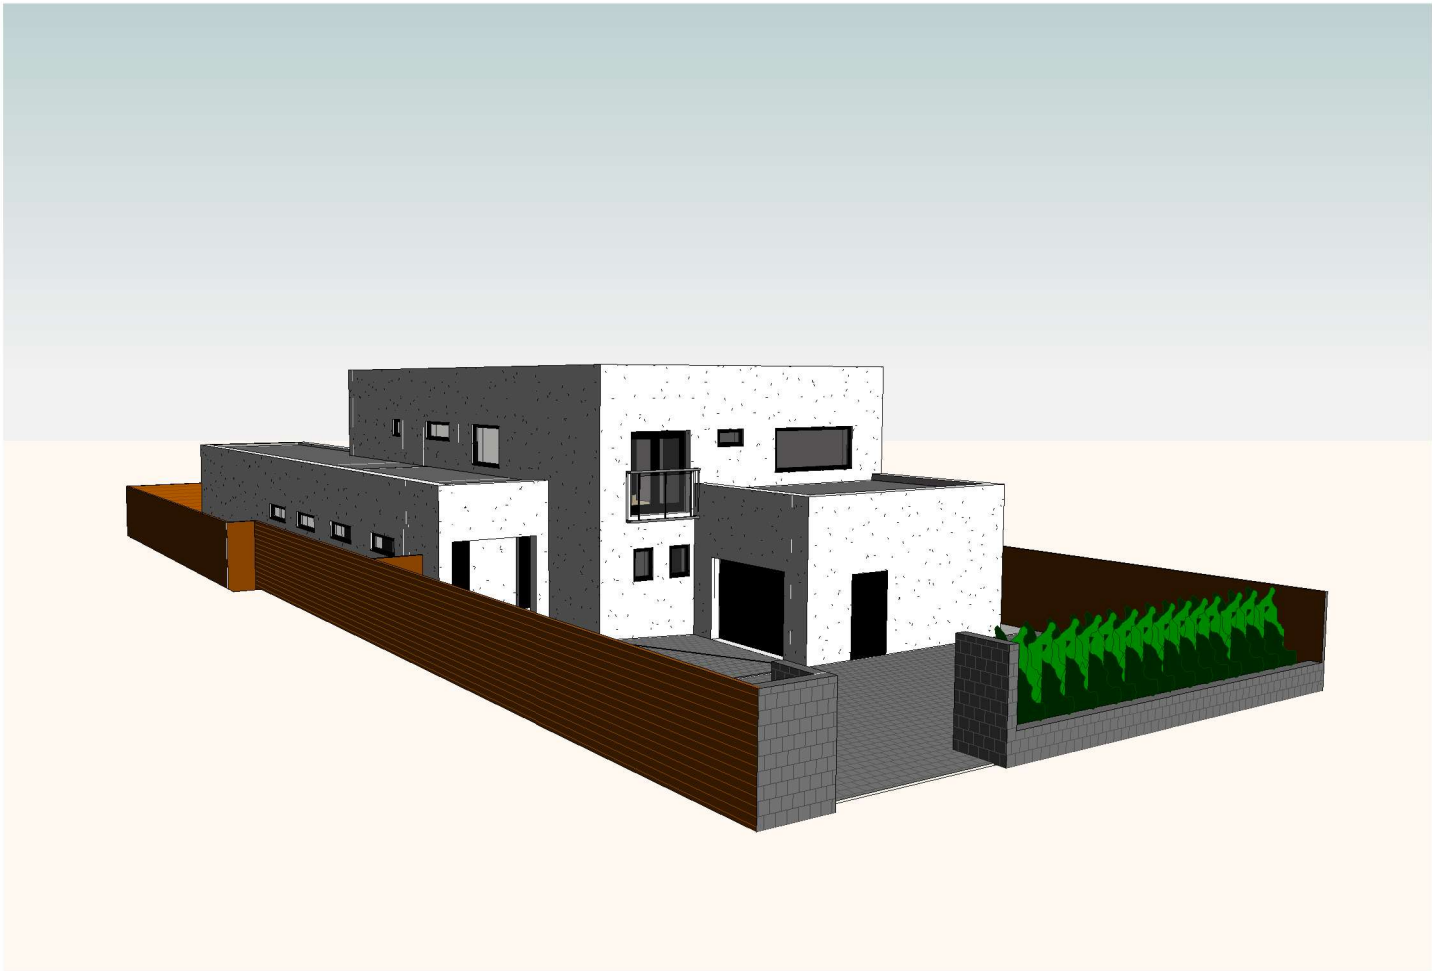

EXISTING 3D VIEW

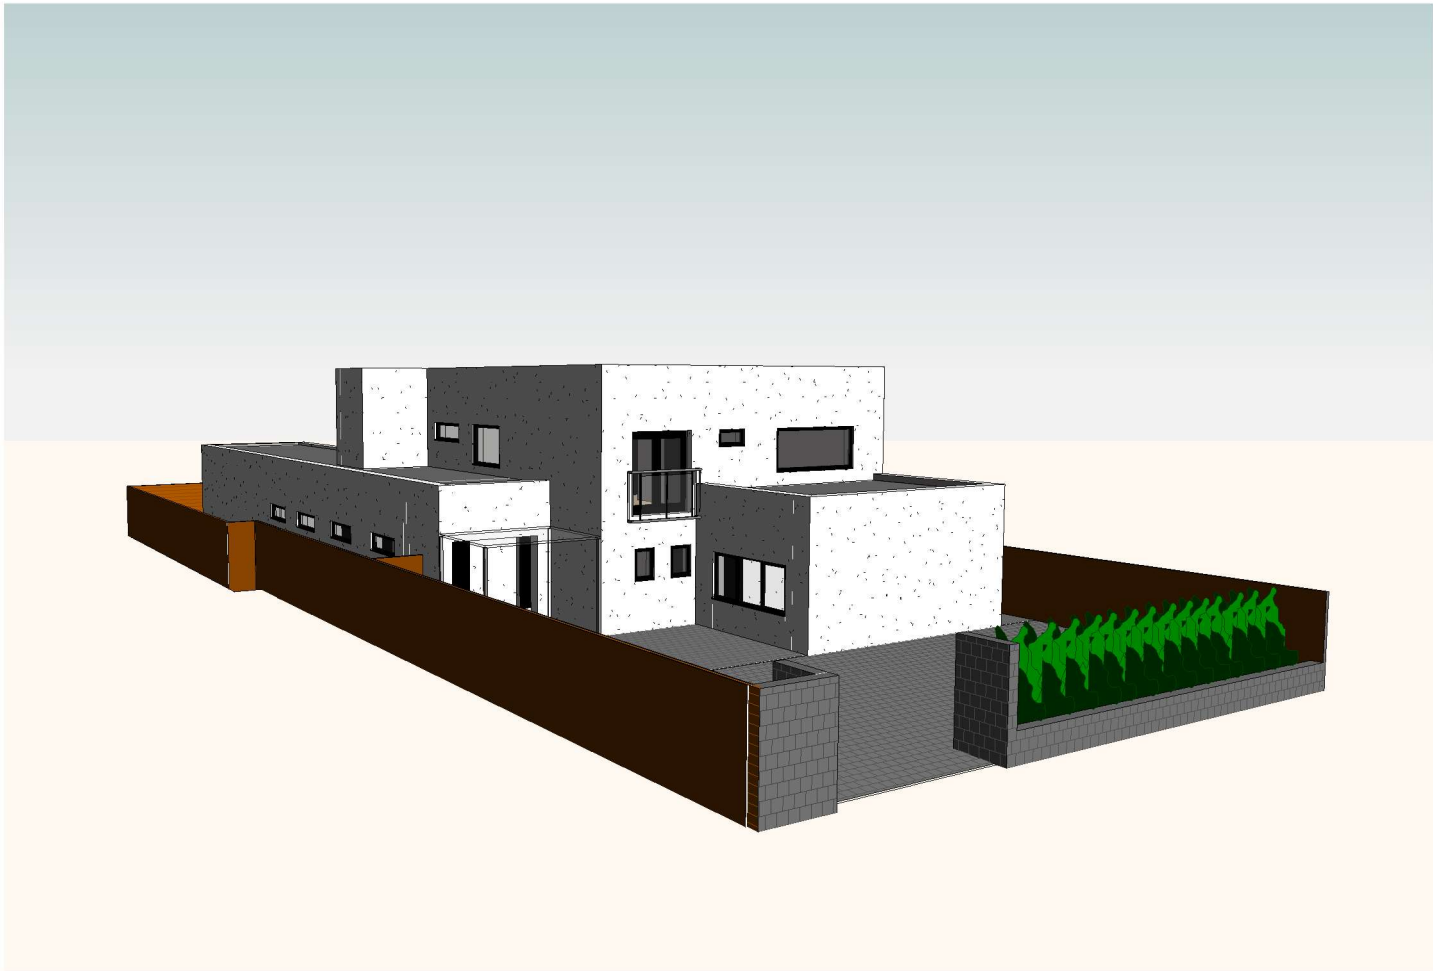

PROPOSED 3D VIEW

Proposed First Floor lift shaft and internal adaptations
81 Ringley Road, Whitefield, Manchester

DRAWINGS ISSUED				
Sheet Number	Sheet Name	Date Issued	Rev	Rev. Date
D&PM 4297 / 00	Cover Page	Feb 2025		
D&PM 4297 / 01	Existing Site Plan	Feb 2025		
D&PM 4297 / 02	Existing Floor Layout Plans	Feb 2025		
D&PM 4297 / 03	Existing Elevations	Feb 2025		
D&PM 4297 / 04	Proposed Site Plan	Feb 2025		
D&PM 4297 / 05	Proposed Floor Layout Plans	Feb 2025		
D&PM 4297 / 06	Proposed Elevations	Feb 2025		

Client Mr Roy Whittle		
Address 81 Ringley Road, Whitefield, Manchester		
Drawing Cover Page		
Drawn by RT	Checked by GS	Date Feb 2025
Drawing No D&PM 4297 / 00	Rev	Scale
		Size A3
COPYRIGHT This Drawing, design proposal and its content are protected by copyright and can only be used under license and with the expressed authority of Steven Docker Associates.		