





EXISTING CONDITIONS

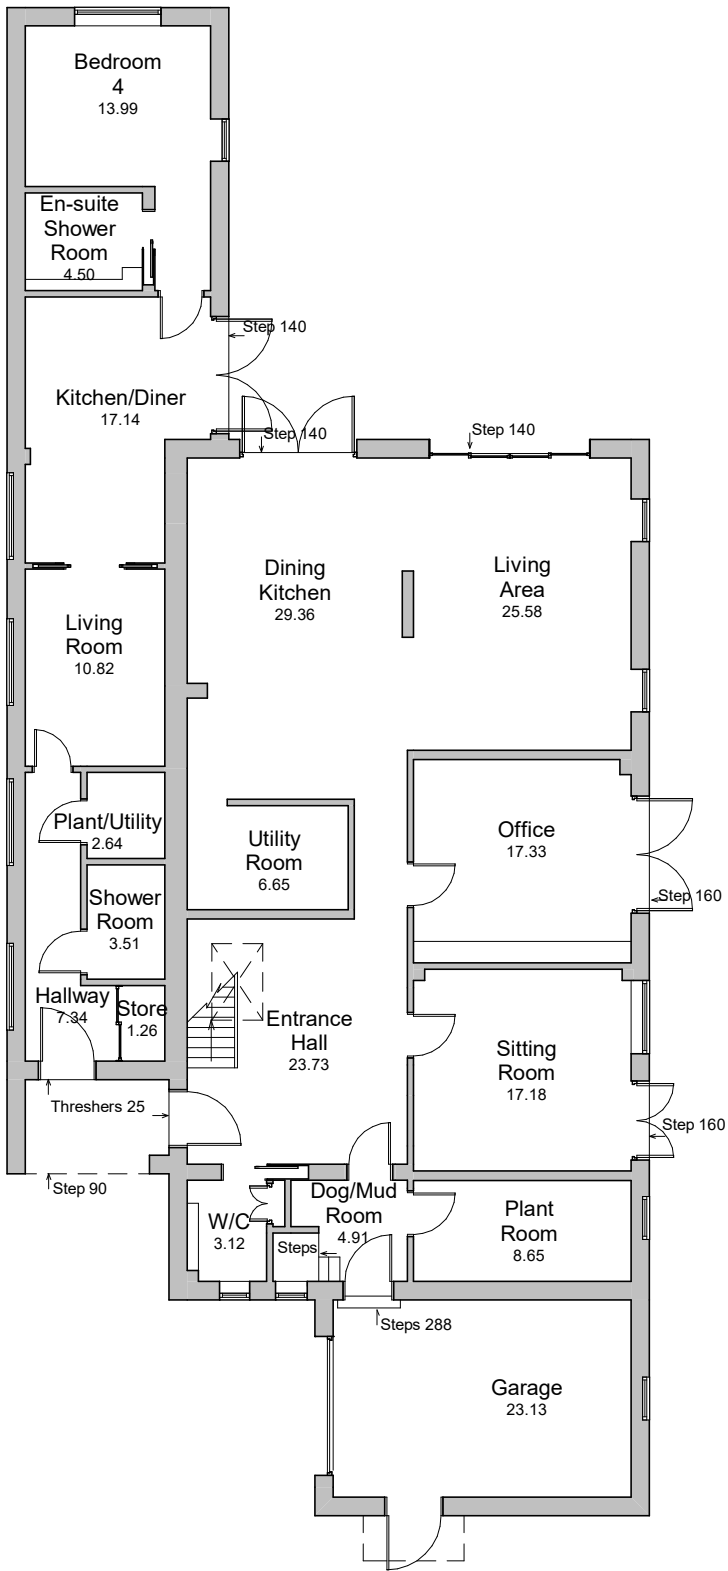

EXISTING GROUND FLOOR PLAN
1 : 150

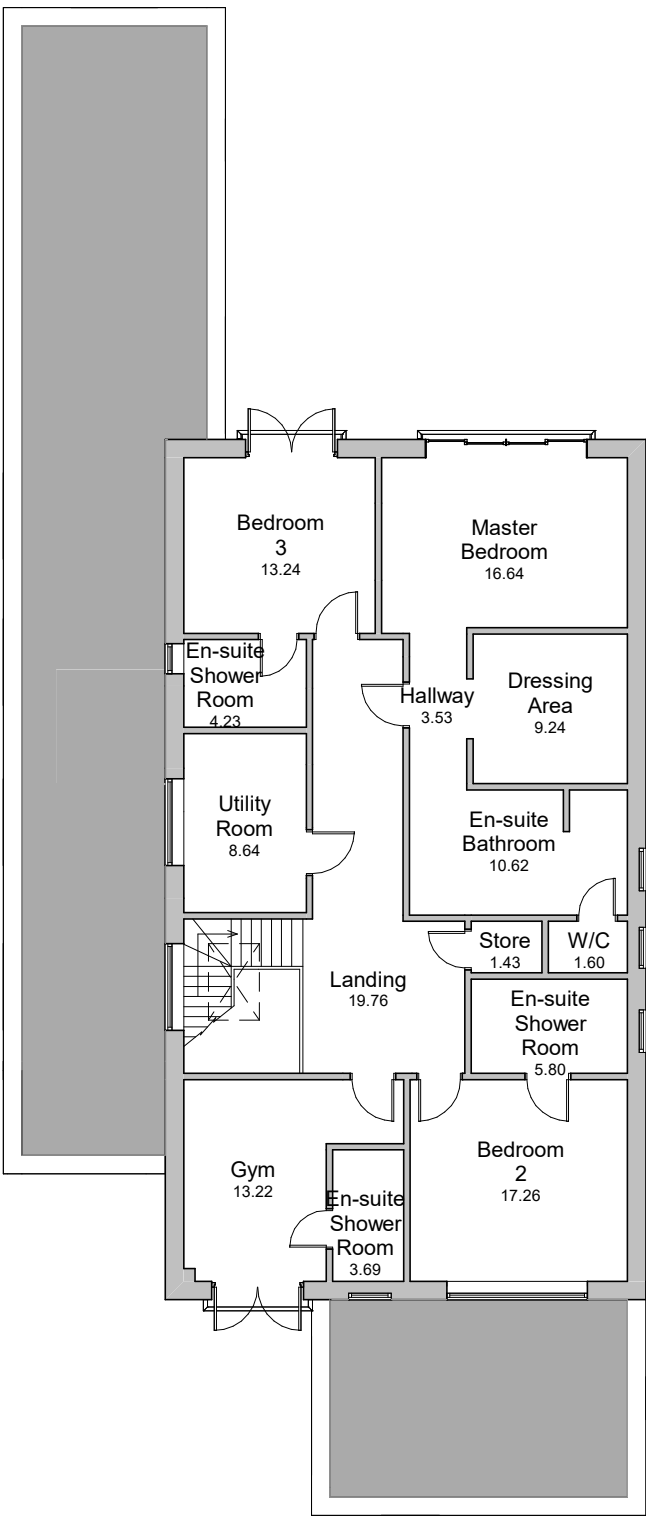

EXISTING FIRST FLOOR PLAN
1 : 150

Client Mr Roy Whittle		
Address 81 Ringley Road, Whitefield, Manchester		
Drawing Existing Floor Layout Plans		
Drawn by RT	Checked by GS	Date Feb 2025
Drawing No D&PM 4297 / 02	Rev	Scale 1 : 150
		Size A3
COPYRIGHT This Drawing, design proposal and its content are protected by copyright and can only be used under license and with the expressed authority of Steven Docker Associates.		