




EXISTING CONDITIONS

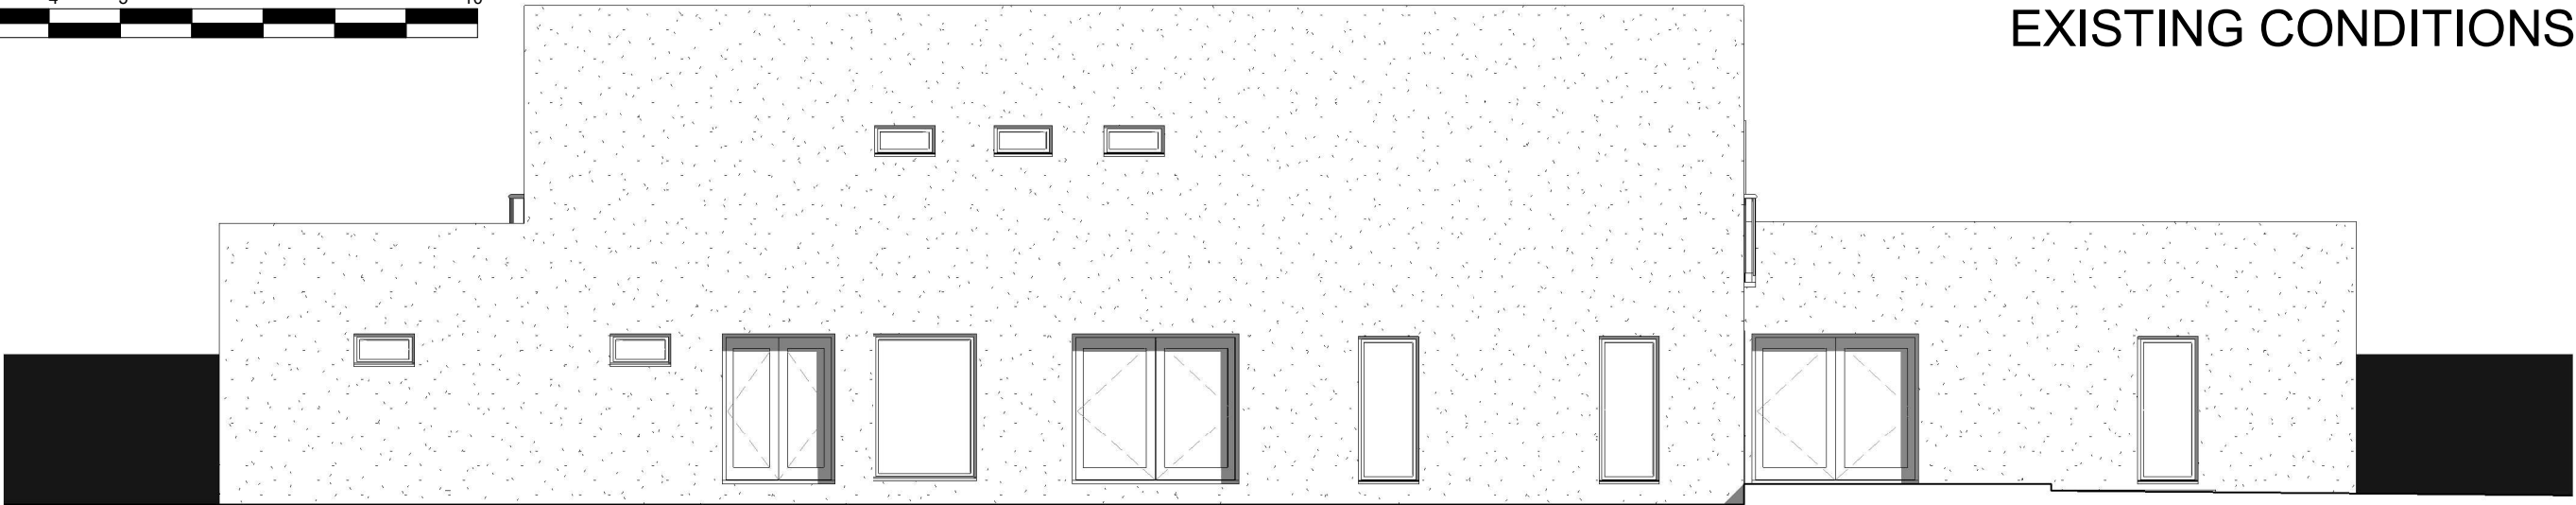

EXISTING WEST ELEVATION
1 : 100

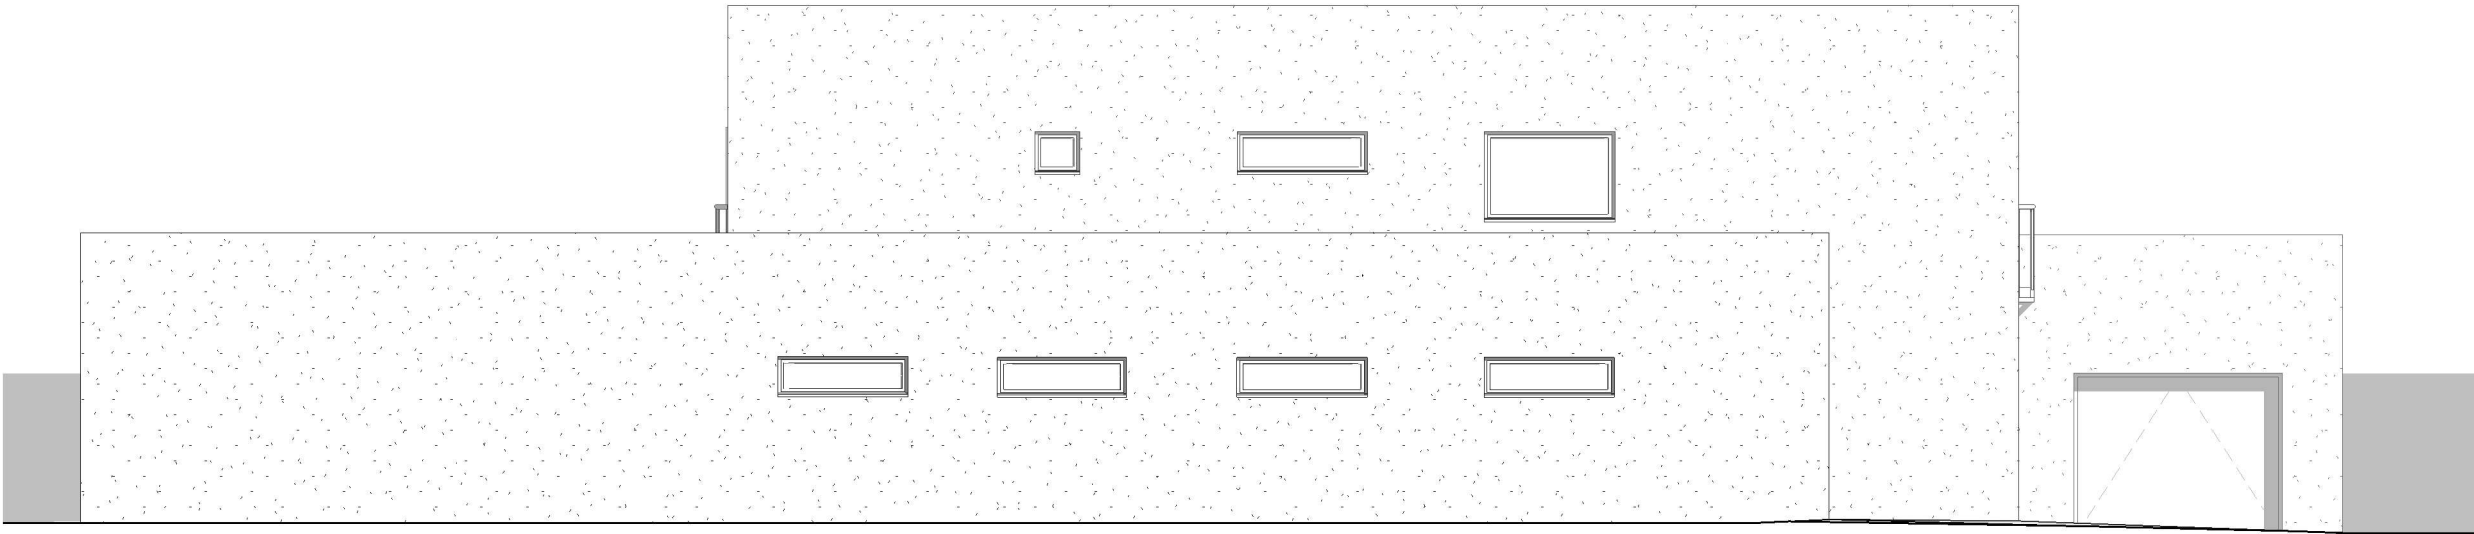

EXISTING EAST ELEVATION
1 : 100

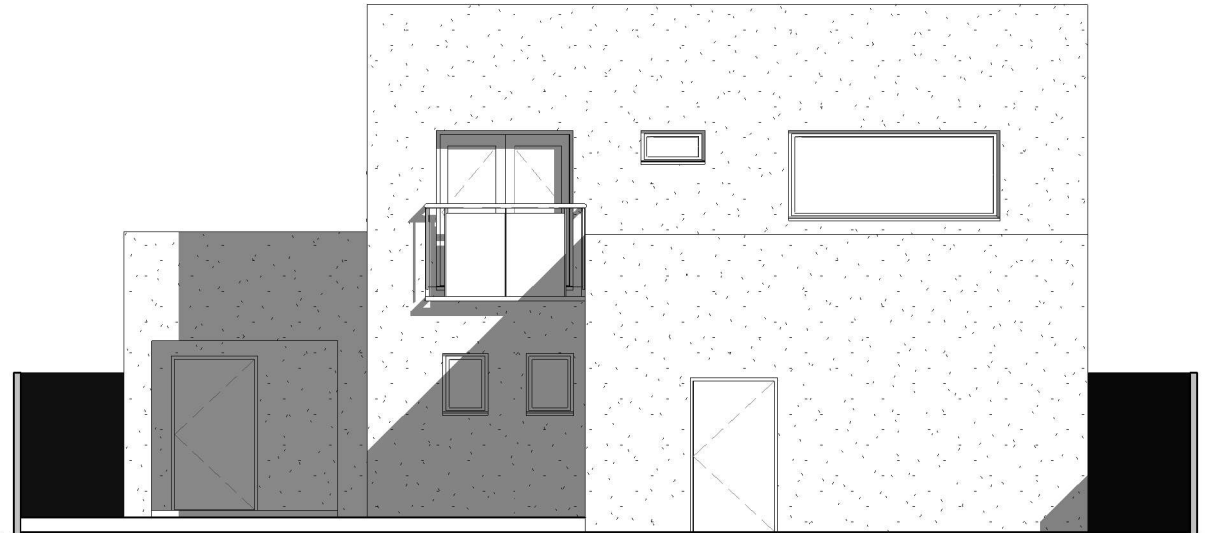

EXISTING NORTH ELEVATION
1 : 100



EXISTING SOUTH ELEVATION
1 : 100

Client Mr Roy Whittle		
Address 81 Ringley Road, Whitefield, Manchester		
Drawing Existing Elevations		
Drawn by RT	Checked by GS	Date Feb 2025
Drawing No D&PM 4297 / 03	Rev	Scale 1 : 100
		Size A3
COPYRIGHT This Drawing, design proposal and its content are protected by copyright and can only be used under license and with the expressed authority of Steven Docker Associates.		