


Planning Application

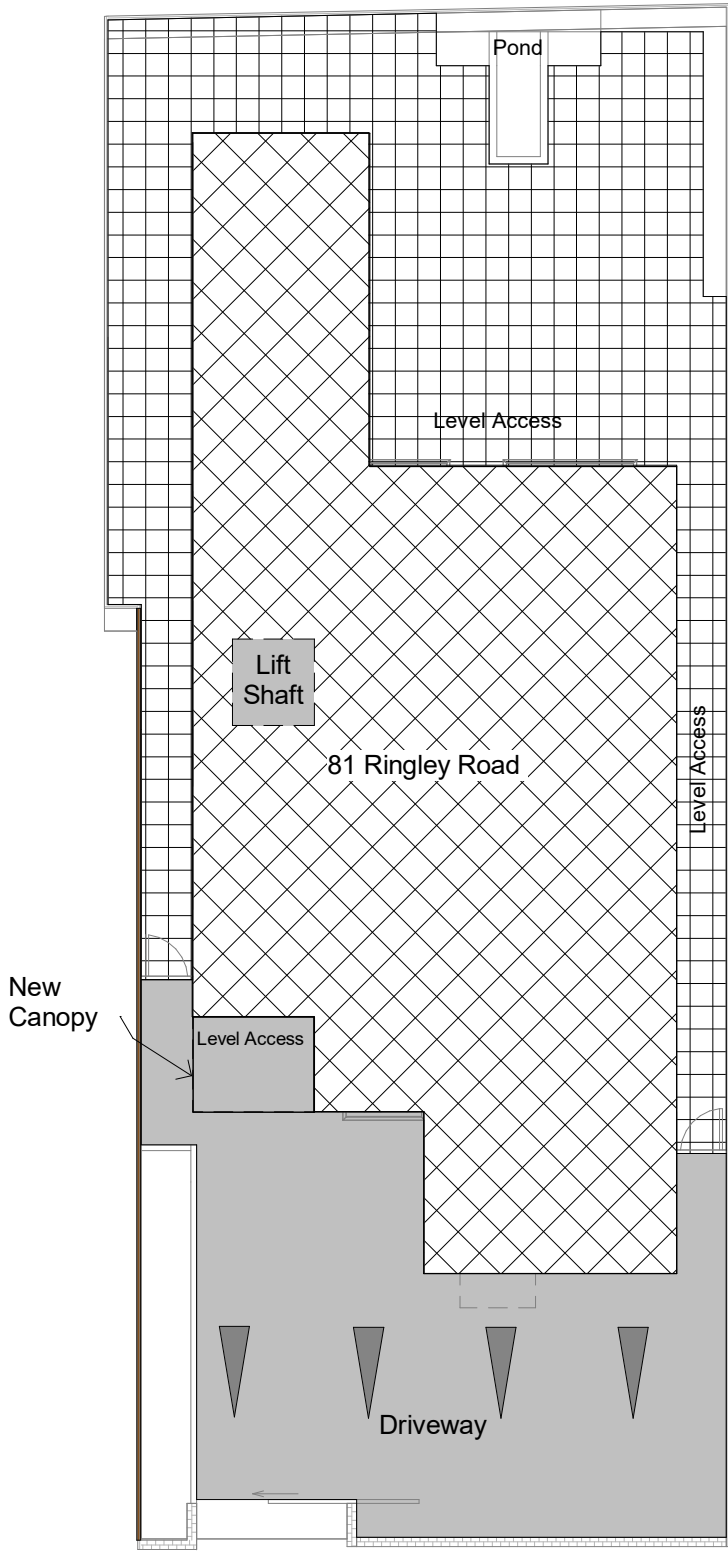

Ringley Road

PROPOSED SITE PLAN
1 : 200

Client Mr Roy Whittle		
Address 81 Ringley Road, Whitefield, Manchester		
Drawing Proposed Site Plan		
Drawn by RT	Checked by GS	Date Feb 2025
Drawing No D&PM 4297 / 04	Rev	Scale 1 : 200
		Size A3
COPYRIGHT This Drawing, design proposal and its content are protected by copyright and can only be used under license and with the expressed authority of Steven Docker Associates.		