


Planning Application

All obscured window similar to existing in style and colour

All new windows and doors Similar to existing in style and colour

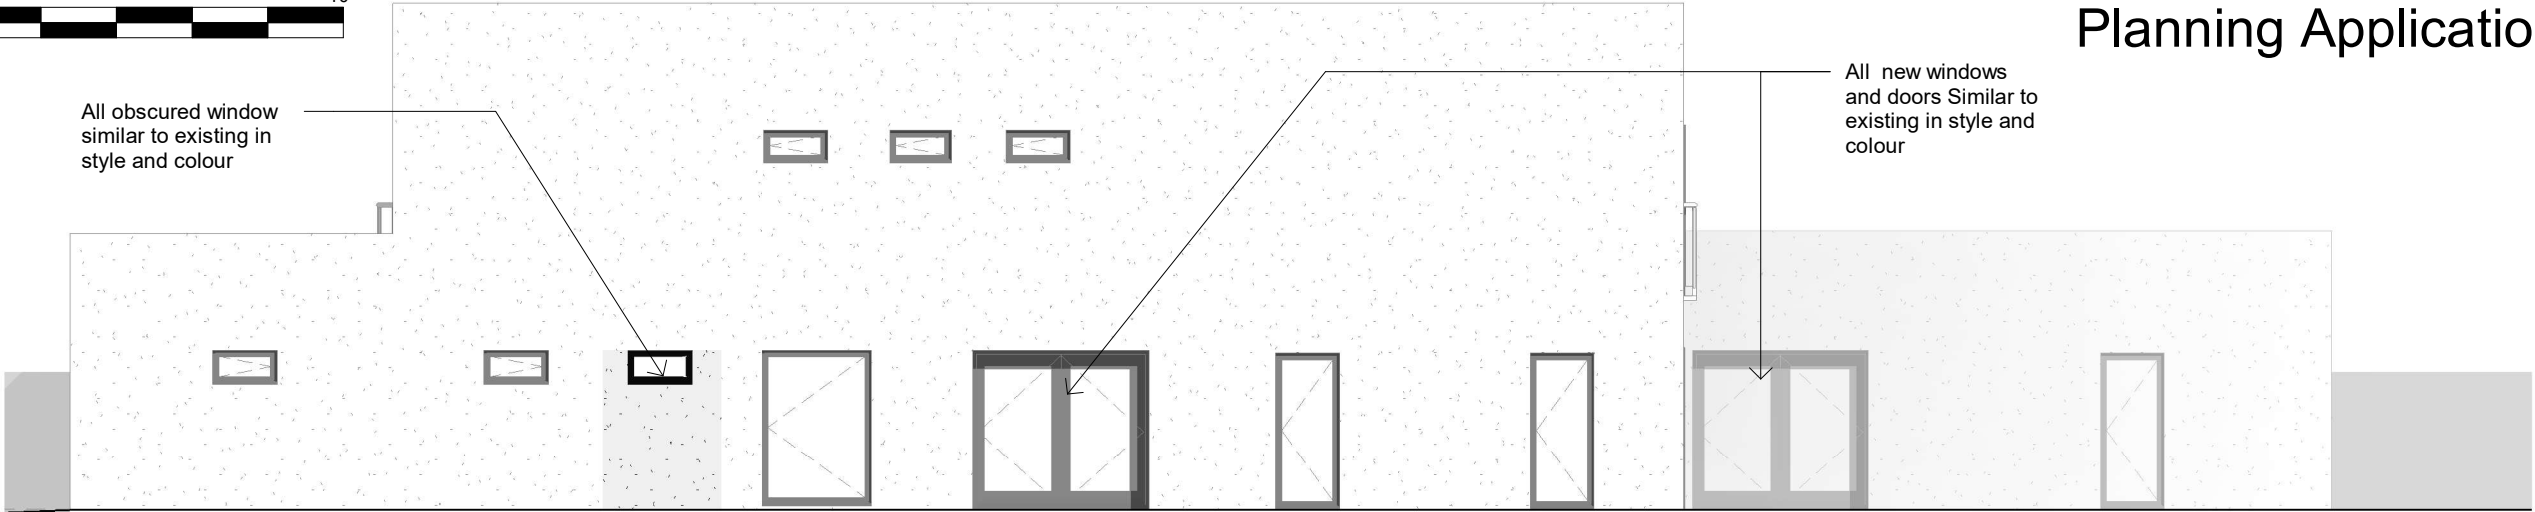


PROPOSED WEST ELEVATION

1 : 100

First floor lift shaft extension. Render to be similar in appearance to the existing.

New proprietary Canopy System

All new windows and doors Similar to existing in style and colour

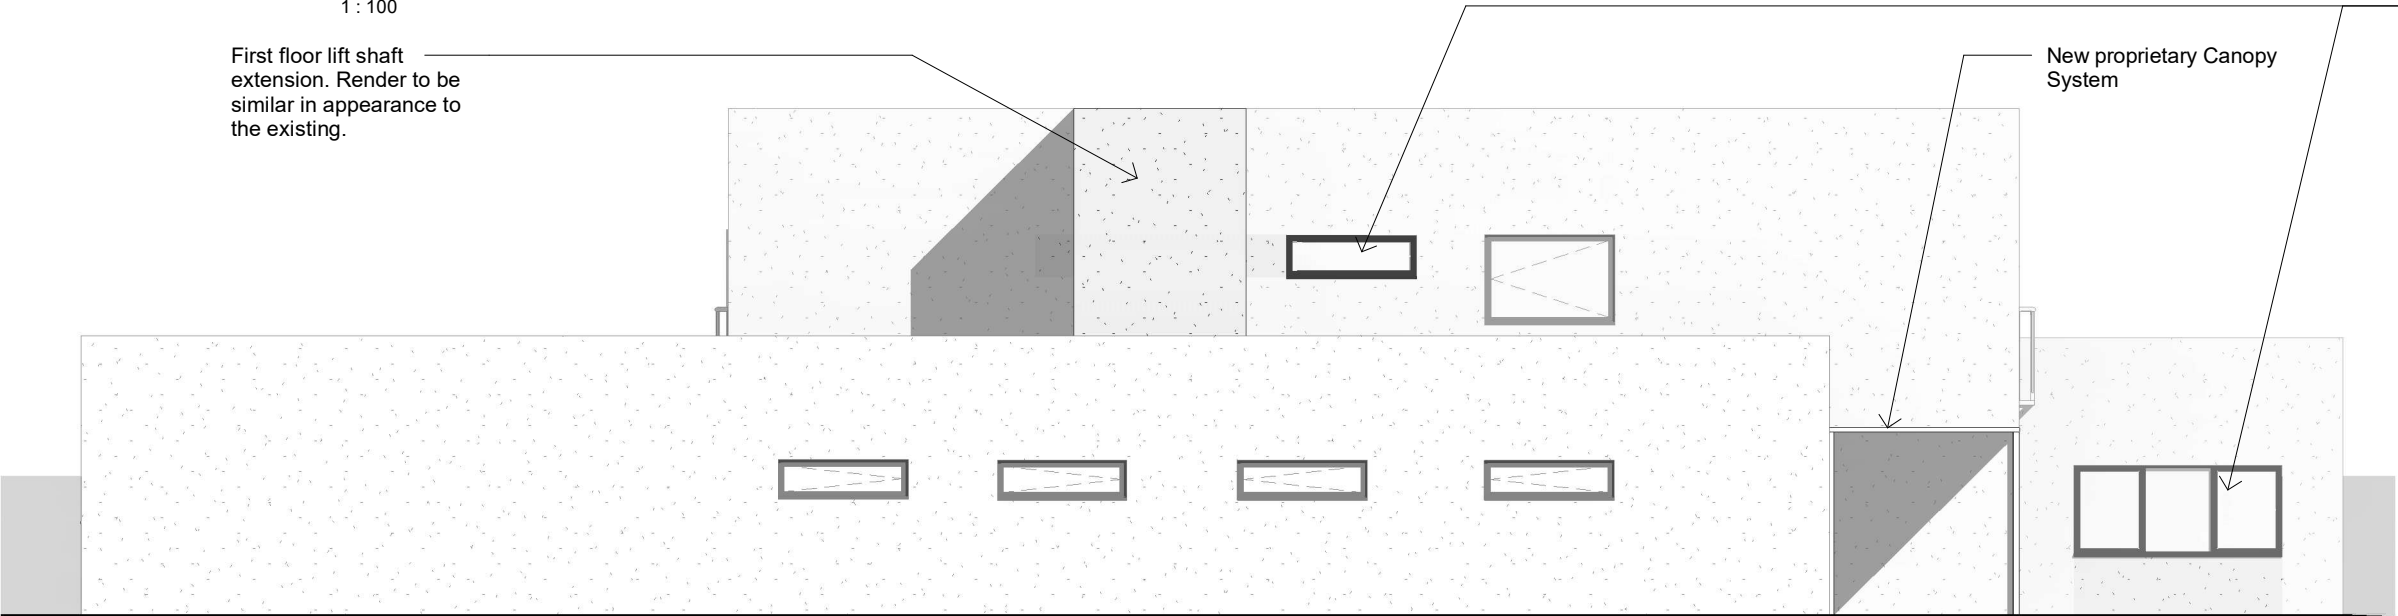


PROPOSED EAST ELEVATION

1 : 100

First floor lift shaft extension. Render to be similar in appearance to the existing.


All new windows and doors Similar to existing in style and colour

First floor lift shaft extension. Render to be similar in appearance to the existing.

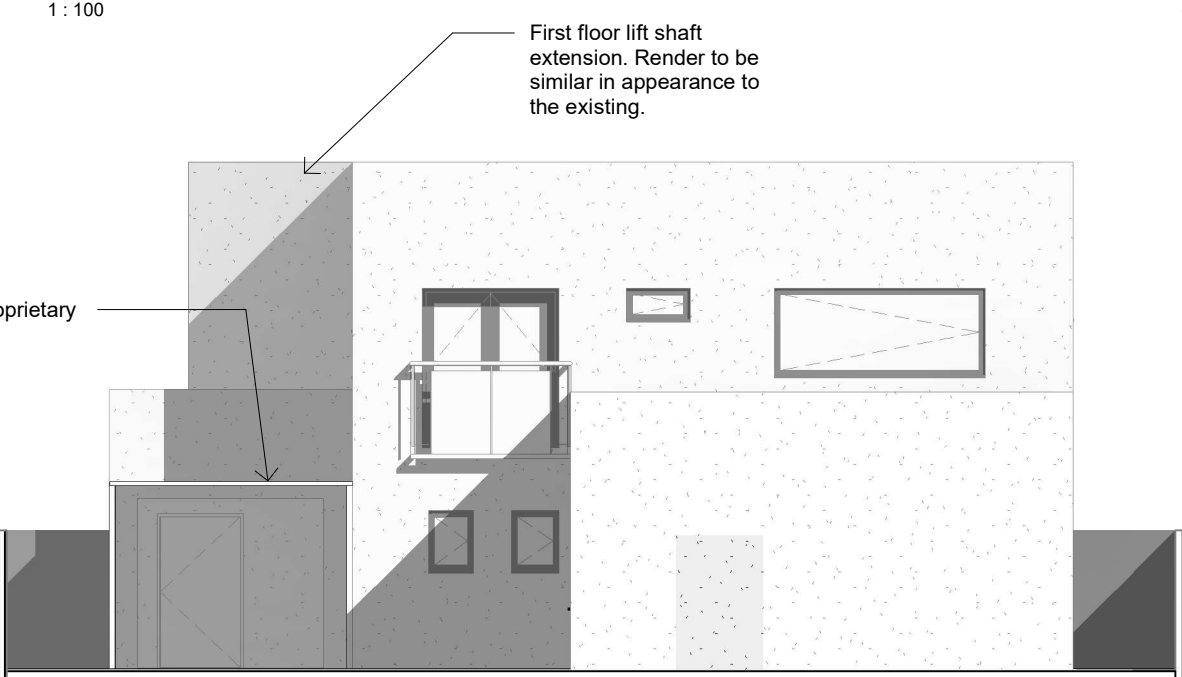

PROPOSED NORTH ELEVATION

1 : 100

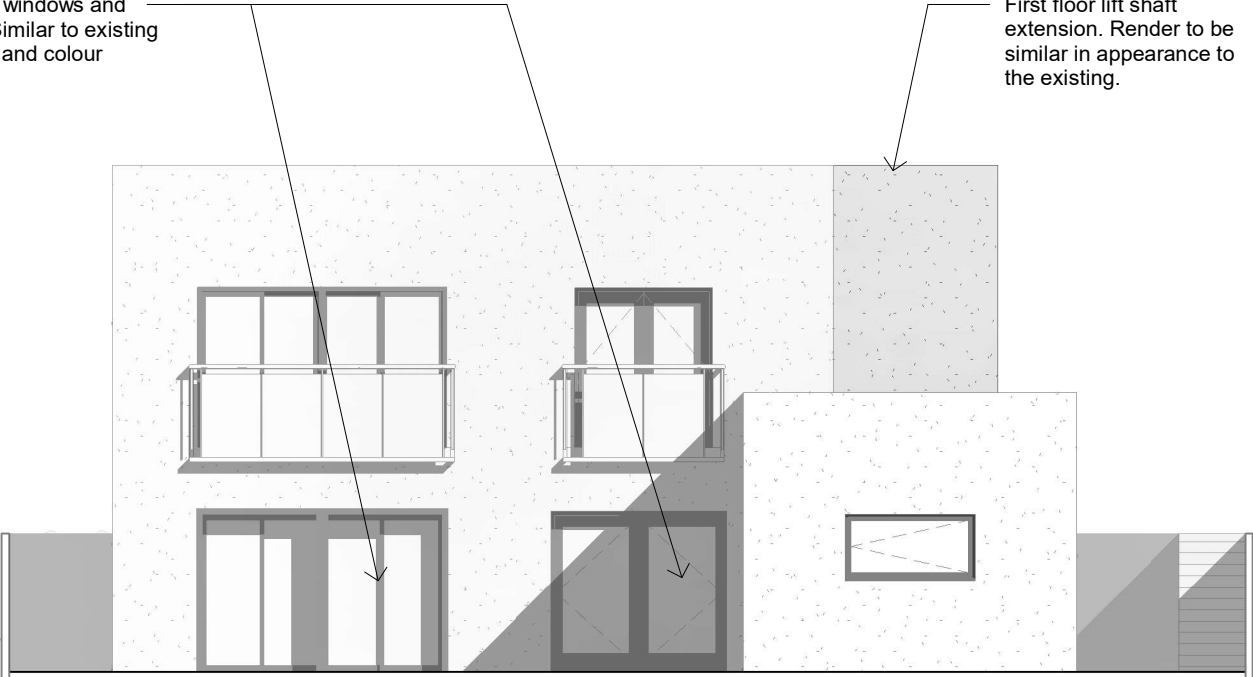

PROPOSED SOUTH ELEVATION

1 : 100

Client Mr Roy Whittle		
Address 81 Ringley Road, Whitefield, Manchester		
Drawing Proposed Elevations		
Drawn by RT	Checked by GS	Date Feb 2025
Drawing No D&PM 4297 / 06	Rev	Scale 1 : 100
		Size A3
COPYRIGHT This Drawing, design proposal and its content are protected by copyright and can only be used under license and with the expressed authority of Steven Docker Associates.		