

The Contractor must check all dimensions on site before commencing setting out works. Any discrepancies are to be reported immediately.

DO NOT PROCEED IN THE EVENT OF A DISCREPANCY.
DO NOT SCALE FROM THE PRINTS.

Rollershutters altered/reduced in width to allow 24hr access to PB24

CCTV cameras view the area and the users of the vending machine

External lighting above Pharmabox to have an adequate and uniform level, so as not to allow any areas of pooling/shadowing

D-bond panel. Colour to match shop frontage


Internal framework formed which is screwed / bolted to internal floor or window frame
Gaps are sealed with mastic and insulation material is used behind as necessary.

PB24 sits on 4 adjustable feet and can be bolted to the floor. Cover strip over and sealed with silicone.

1m² painted area with metal studs to indicate that only one user at a time may use the Pharmabox24

Front Elevation

Scale 1:20

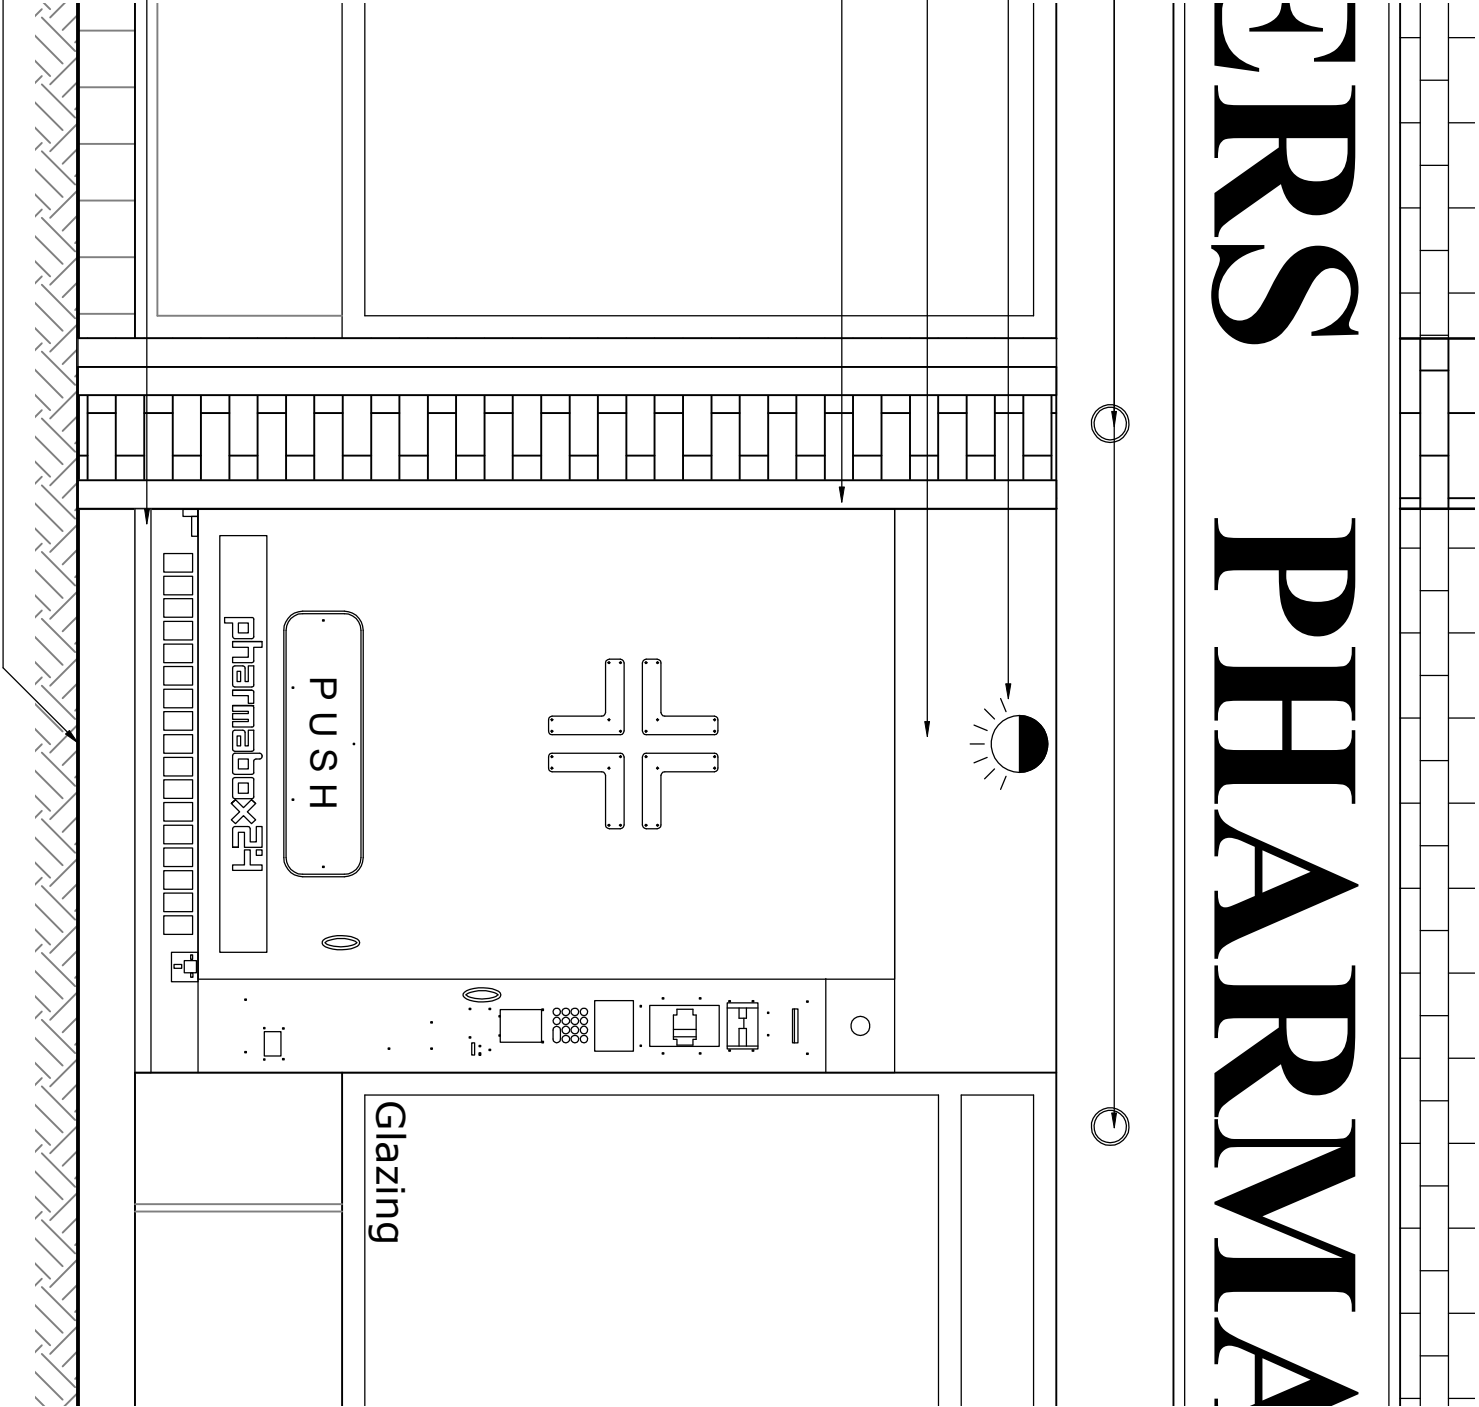

PLANNING DRAWING

A 16/08/2023 Amendmints as planning requested
- 21/02/2023
Drawing Revisions

Project
Pharmabox 24 Installation
Gardners Pharmacy
Greenmount
Bury
BL8 4DD

Drawing Title

Elevation As Proposed



Drawing Number
PB24-01.3

Revision
A

Scale

As shown@A3

Date

Mar 23

DO NOT SCALE

COPYRIGHT RESERVED