


Copyright of this drawing is vested in BPM Architectural and it must not be copied or reproduced without written consent. Figured dimensions only are to be taken from this drawing. DO NOT SCALE OFF THIS DRAWING IF IN DOUBT ASK


All contractors must visit the site and be responsible for taking and checking all dimensions relative to their work. BPM architectural are to be advised of any variation between drawings and site conditions.

Electronic data/ drawings issued as 'read only' and should not be interrogated for measurement.


All dimensions and levels should be 'read only' from those values stated in text, on the drawings

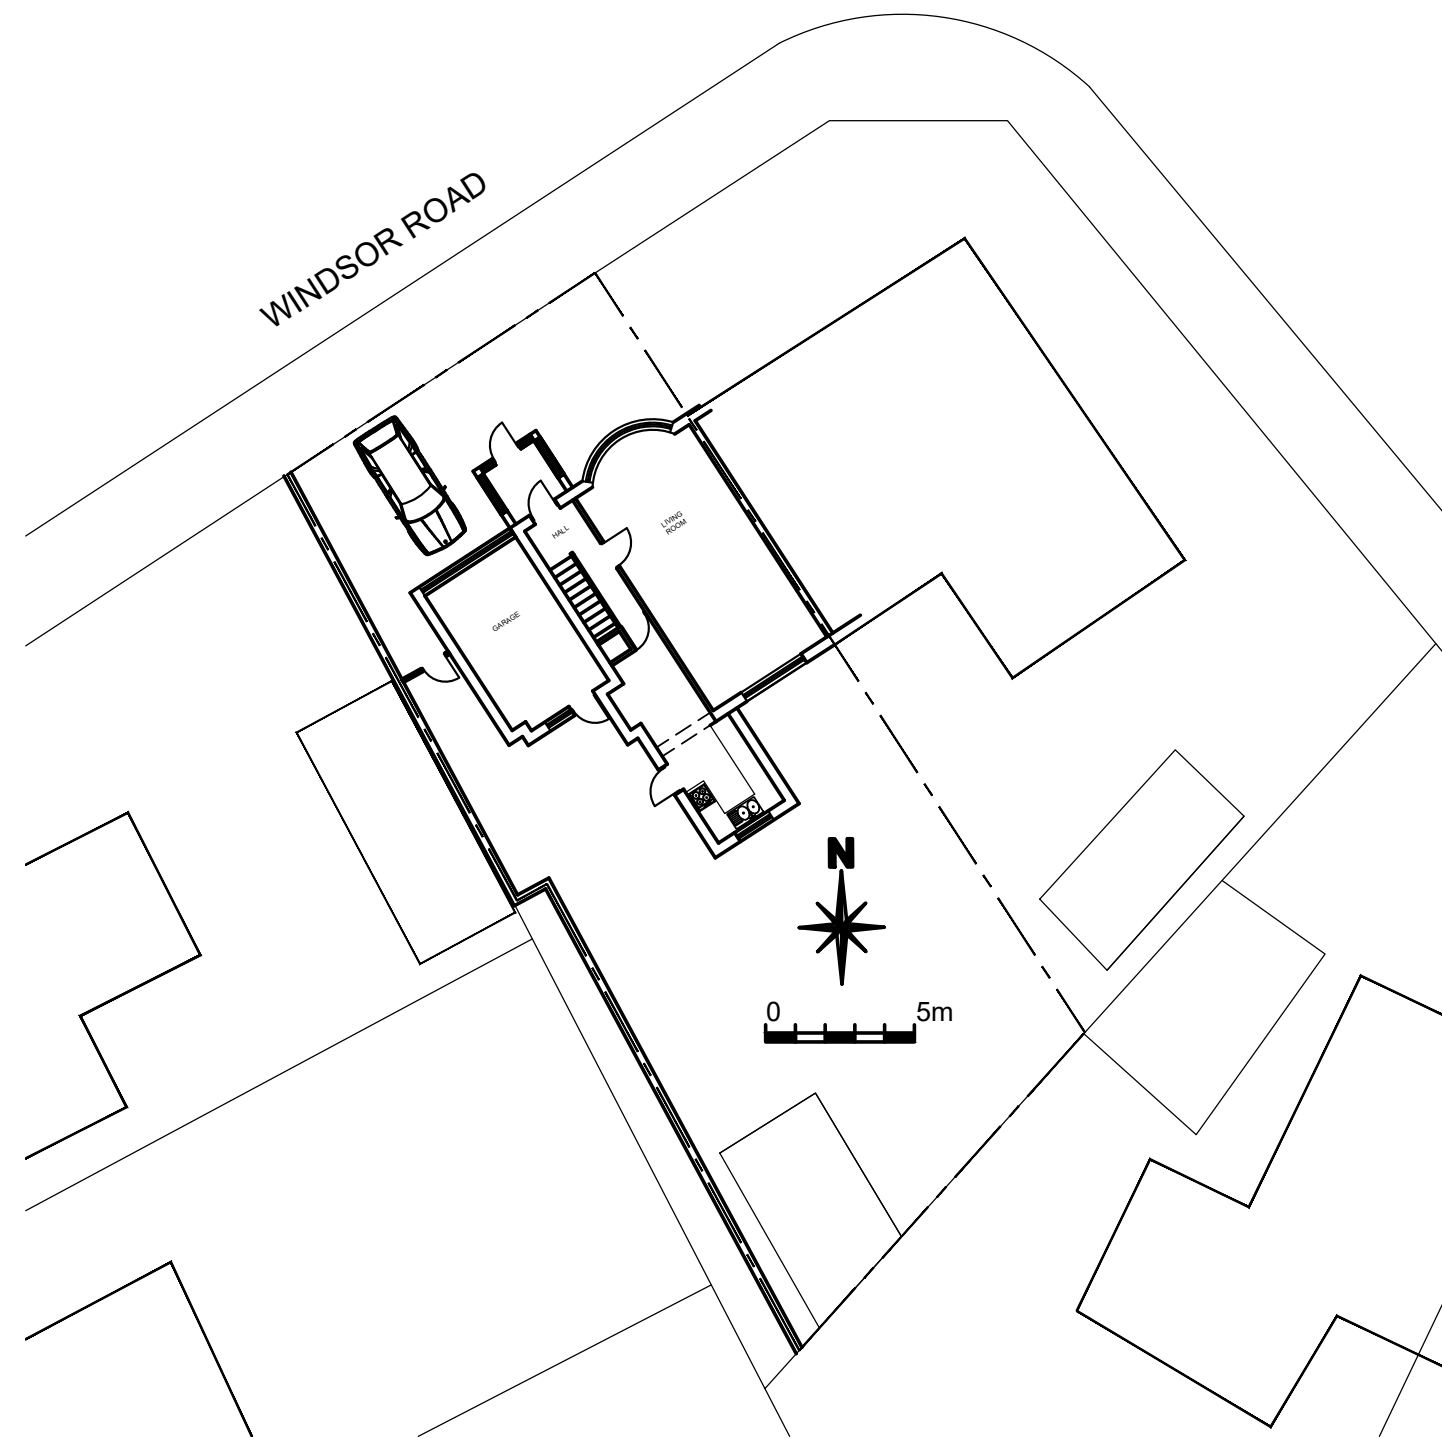

EXISTING SITE/ BLOCK PLAN
SCALE 1:200 @A1

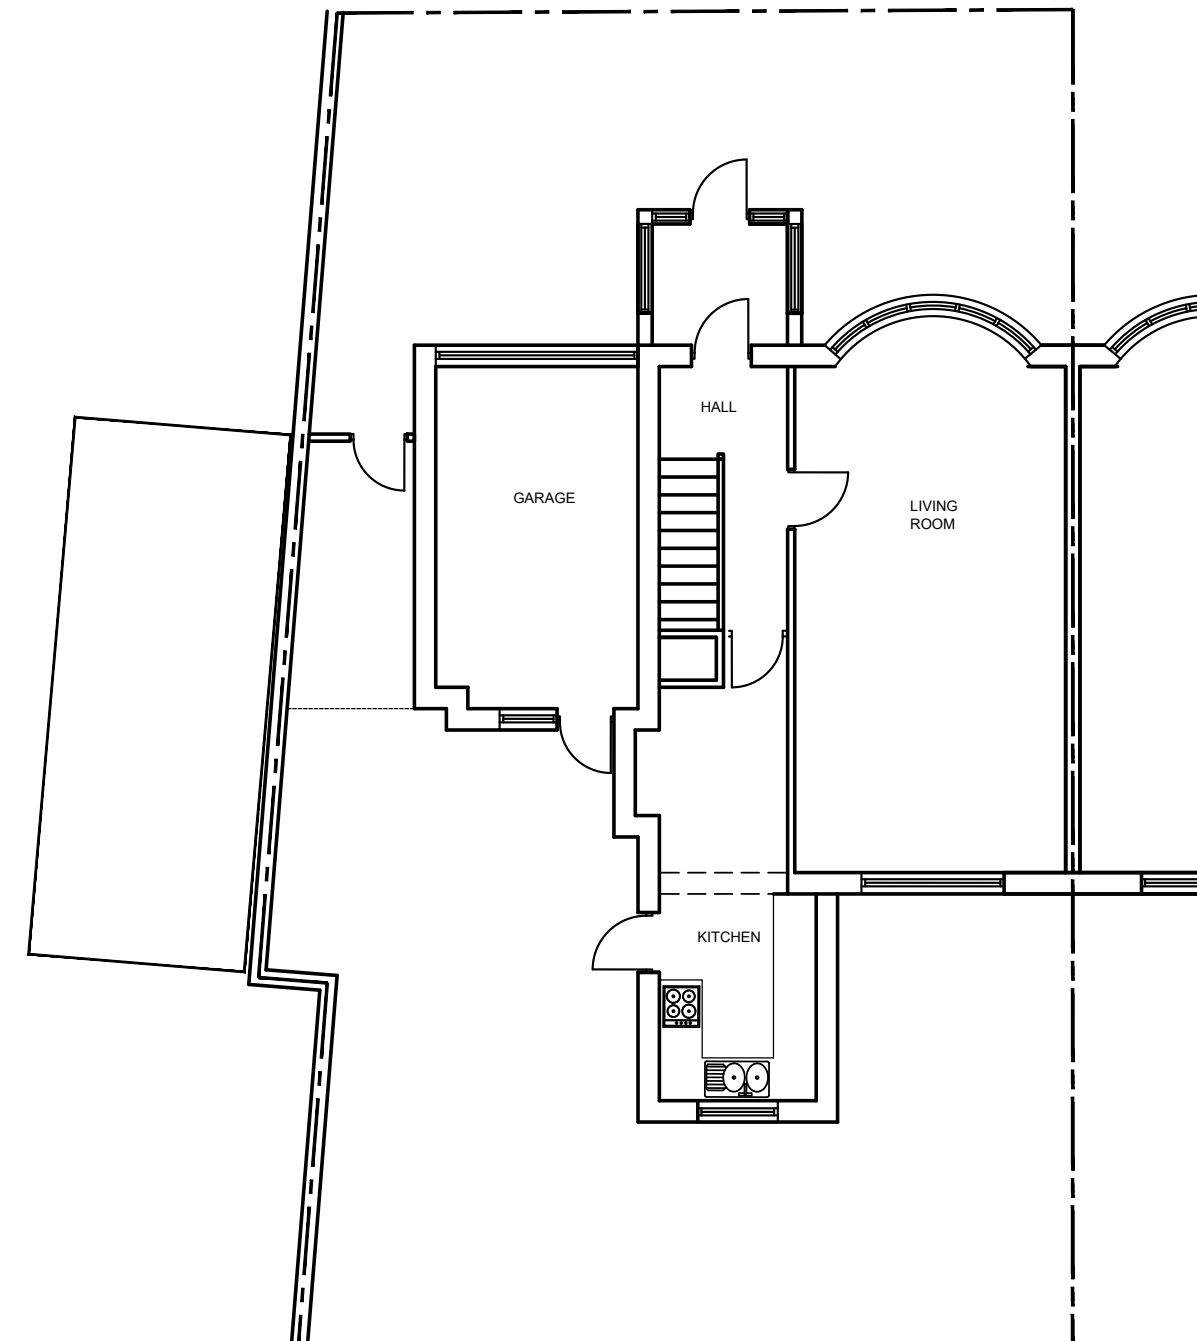

EXISTING GROUND FLOOR PLAN
SCALE 1:100 @A1

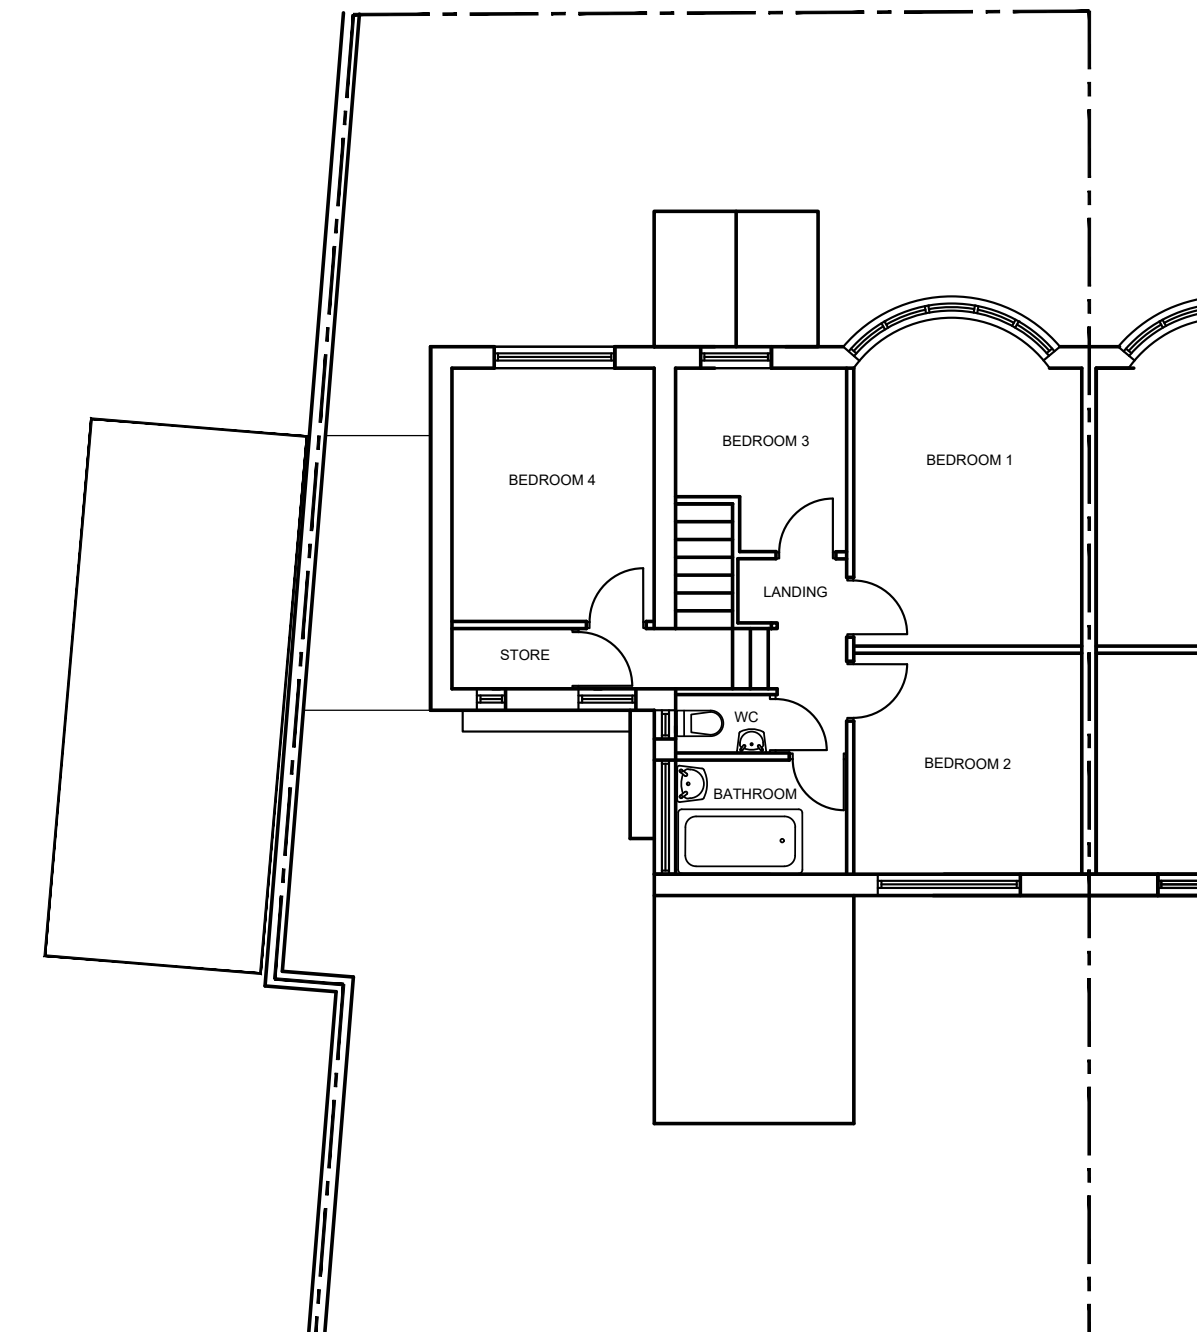


EXISTING FIRST FLOOR PLAN
SCALE 1:100 @A1




EXISTING FRONT ELEVATION
SCALE 1:100 @A1



EXISTING SIDE ELEVATION 1
SCALE 1:100 @A1

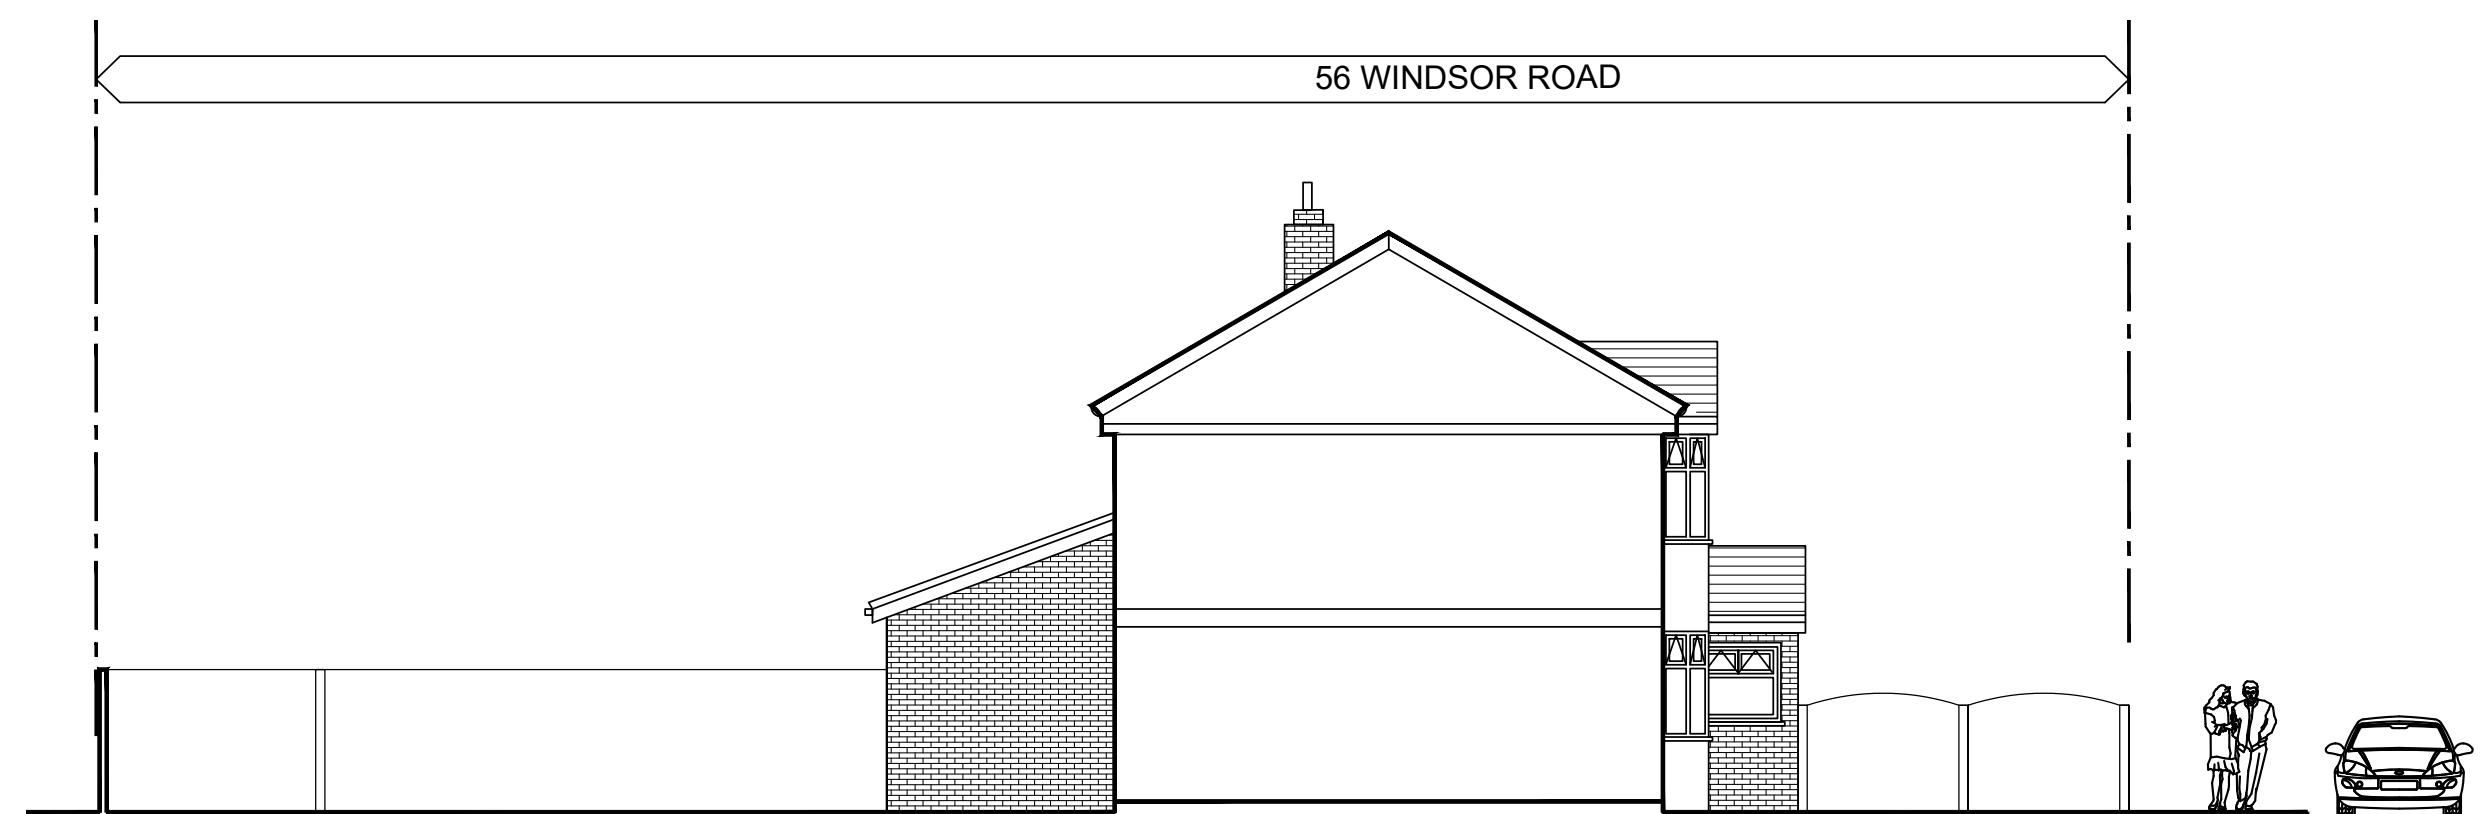

EXISTING SIDE ELEVATION 2
SCALE 1:100 @A1

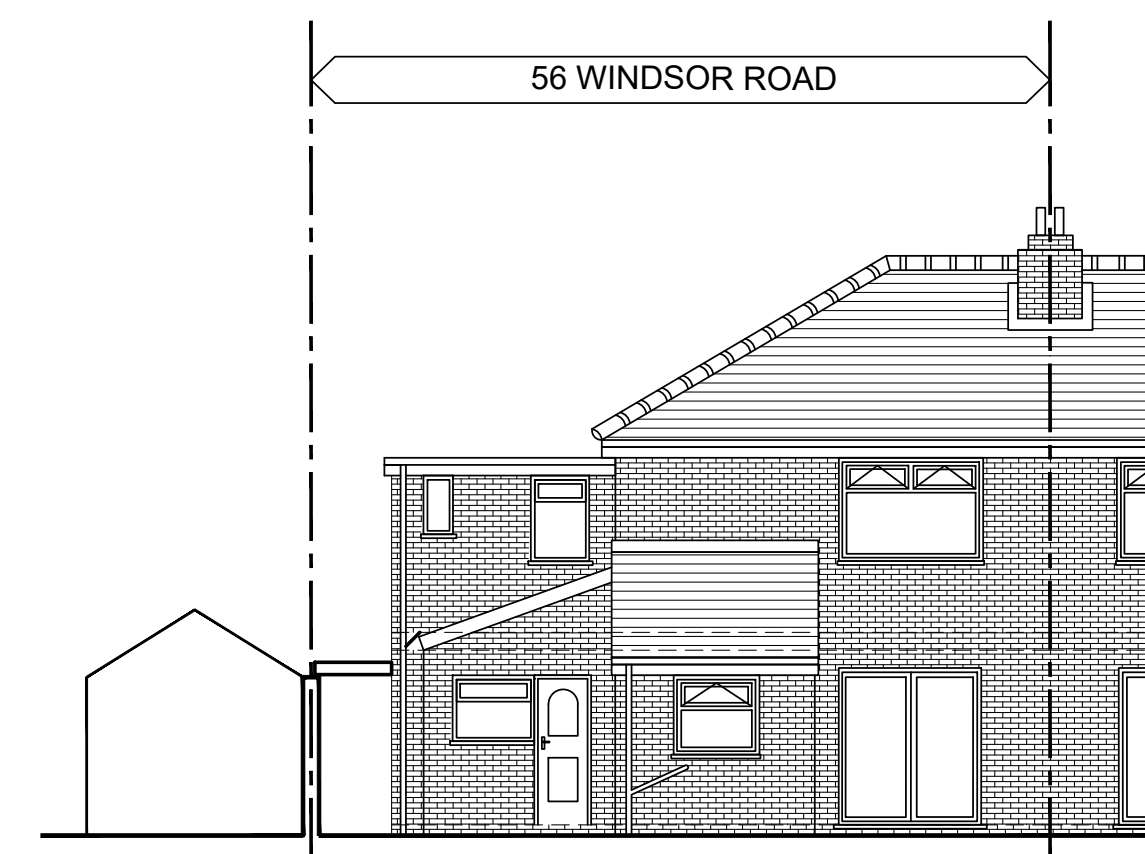

EXISTING REAR ELEVATION
SCALE 1:100 @A1

REV: DATE: DETAILS:

BM ARCHITECTURAL DESIGNS
128 GLOSSOP ROAD,
MARPLE BRIDGE,
STOCKPORT SK6 5EL
TEL: 07415 493002

PROJECT: PROPOSED REAR DORMER ROOF EXTENSION
AT 56 WINDSOR ROAD, PRESTWICH,
BURY, M25 0DE

TITLE: EXISTING LAYOUT- SITE PLAN, PLANS AND
ELEVATIONS

CLIENT: MR. RAJ SINGH AND FAMILY

SCALE: 1:100, 1:200 @A1 DATE: 05/ 2021 DRAWN: BM

STATUS: PLANNING

DRAWING NO: BM/0521/WINDS2/PL1 REV: