



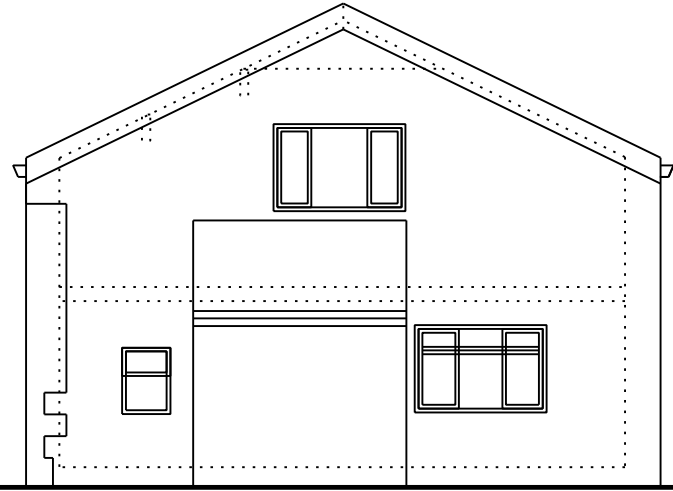


EXISTING FRONT ELEVATION

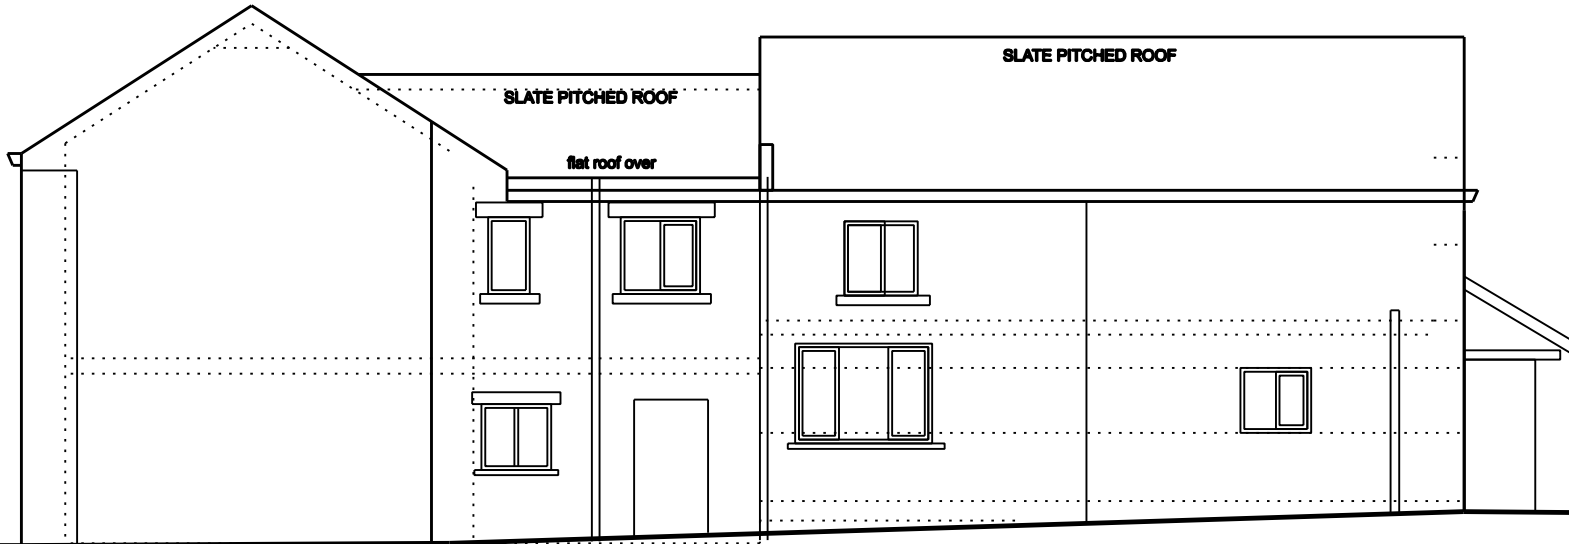

EXISTING REAR ELEVATION



EXISTING SIDE ELEVATION

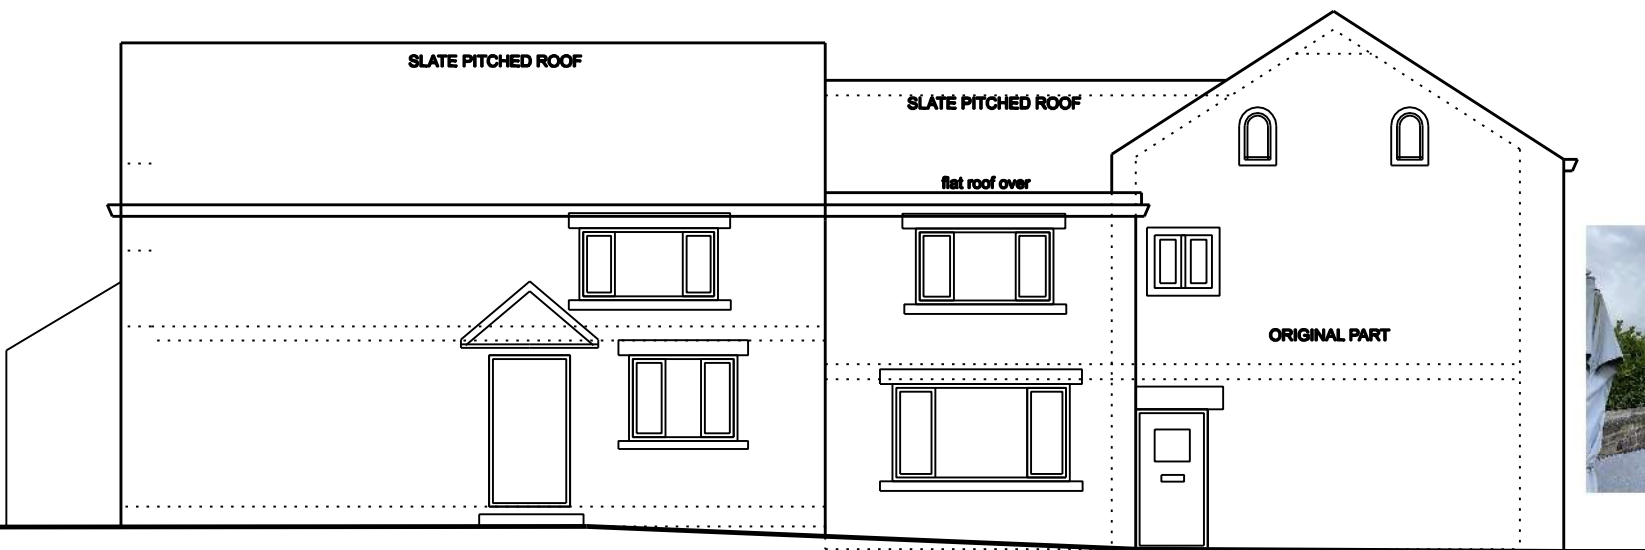

EXISTING SIDE ELEVATION



BAST HOUSE FARM COTTAGE
MANCHESTER ROAD
BURY BL9 5LZ

Drwg. No: 20234/ 04 / 02

Date : OCTOBER 2024

Scale 1:100 @ A3

Rev FEB 28TH 2025

Mark Thorley design limited



Mark Thorley MCIAT, MSAI, MFPWS

Chartered Architectural Technologist, Party wall surveyor & Architectural Illustrator.

Mobile: 07986 453541
email: mark@mark-thorley.com
website: www.markthorleydesign.com

2. EXISTING ELEVATIONS