




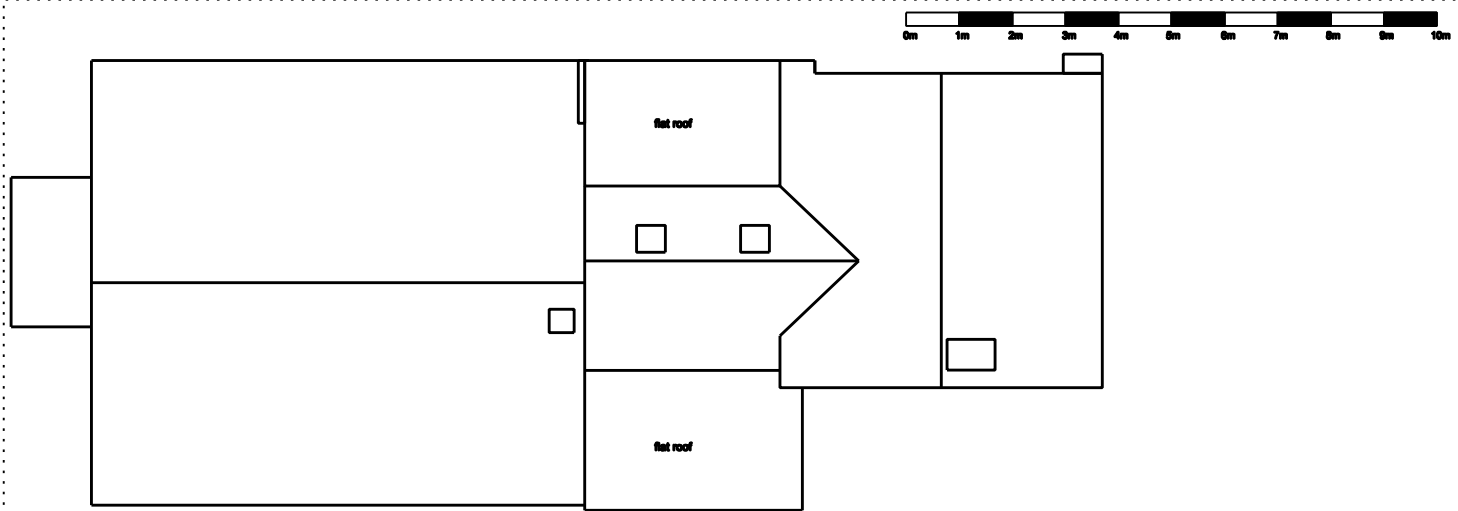

EXISTING ROOF PLAN

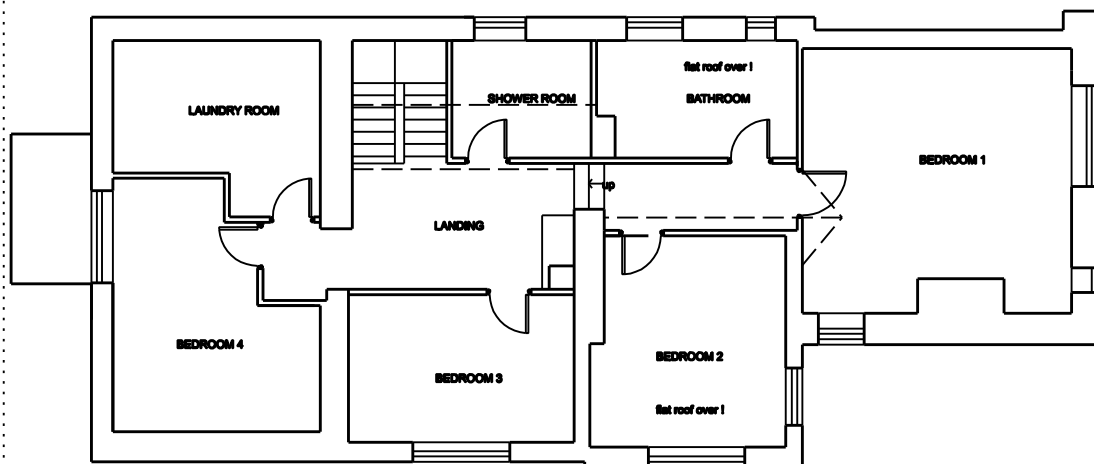

EXISTING FIRST FLOOR PLAN

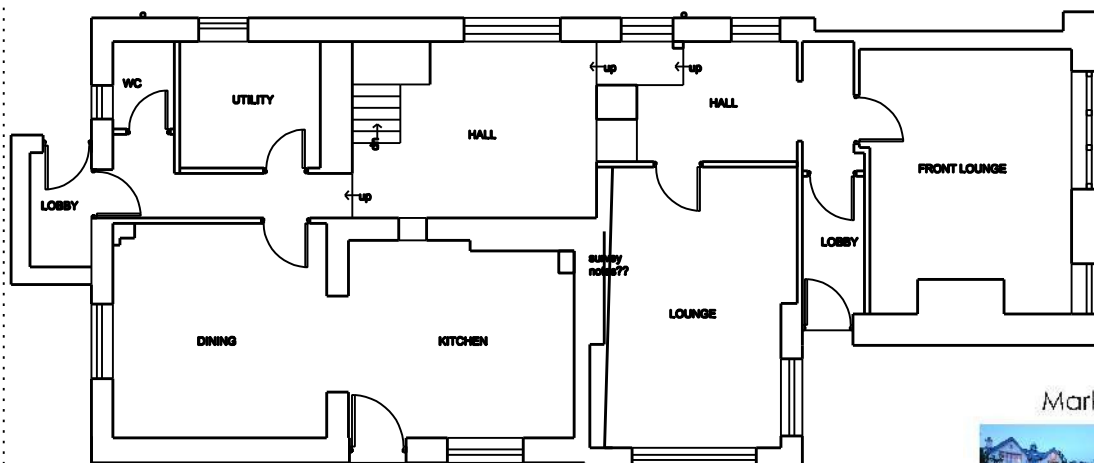

EXISTING GROUND FLOOR PLAN

**BAST HOUSE FARM COTTAGE
MANCHESTER ROAD
BURY BL9 5LZ**

Drwg. No: 20234/ 04 / 01

Date : OCTOBER 2024

Scale 1:100 @ A3

Rev FEB 28TH 2025

Mark Thorley design limited



Mark Thorley MCIAT, MSAI, MFPWS

Chartered Architectural Technologist, Party wall surveyor & Architectural Illustrator

Mobile : 07966 453541
em ail : mark@mark.thorley.com
web site : www.markthorleydesign.com

1. EXISTING PLANS