


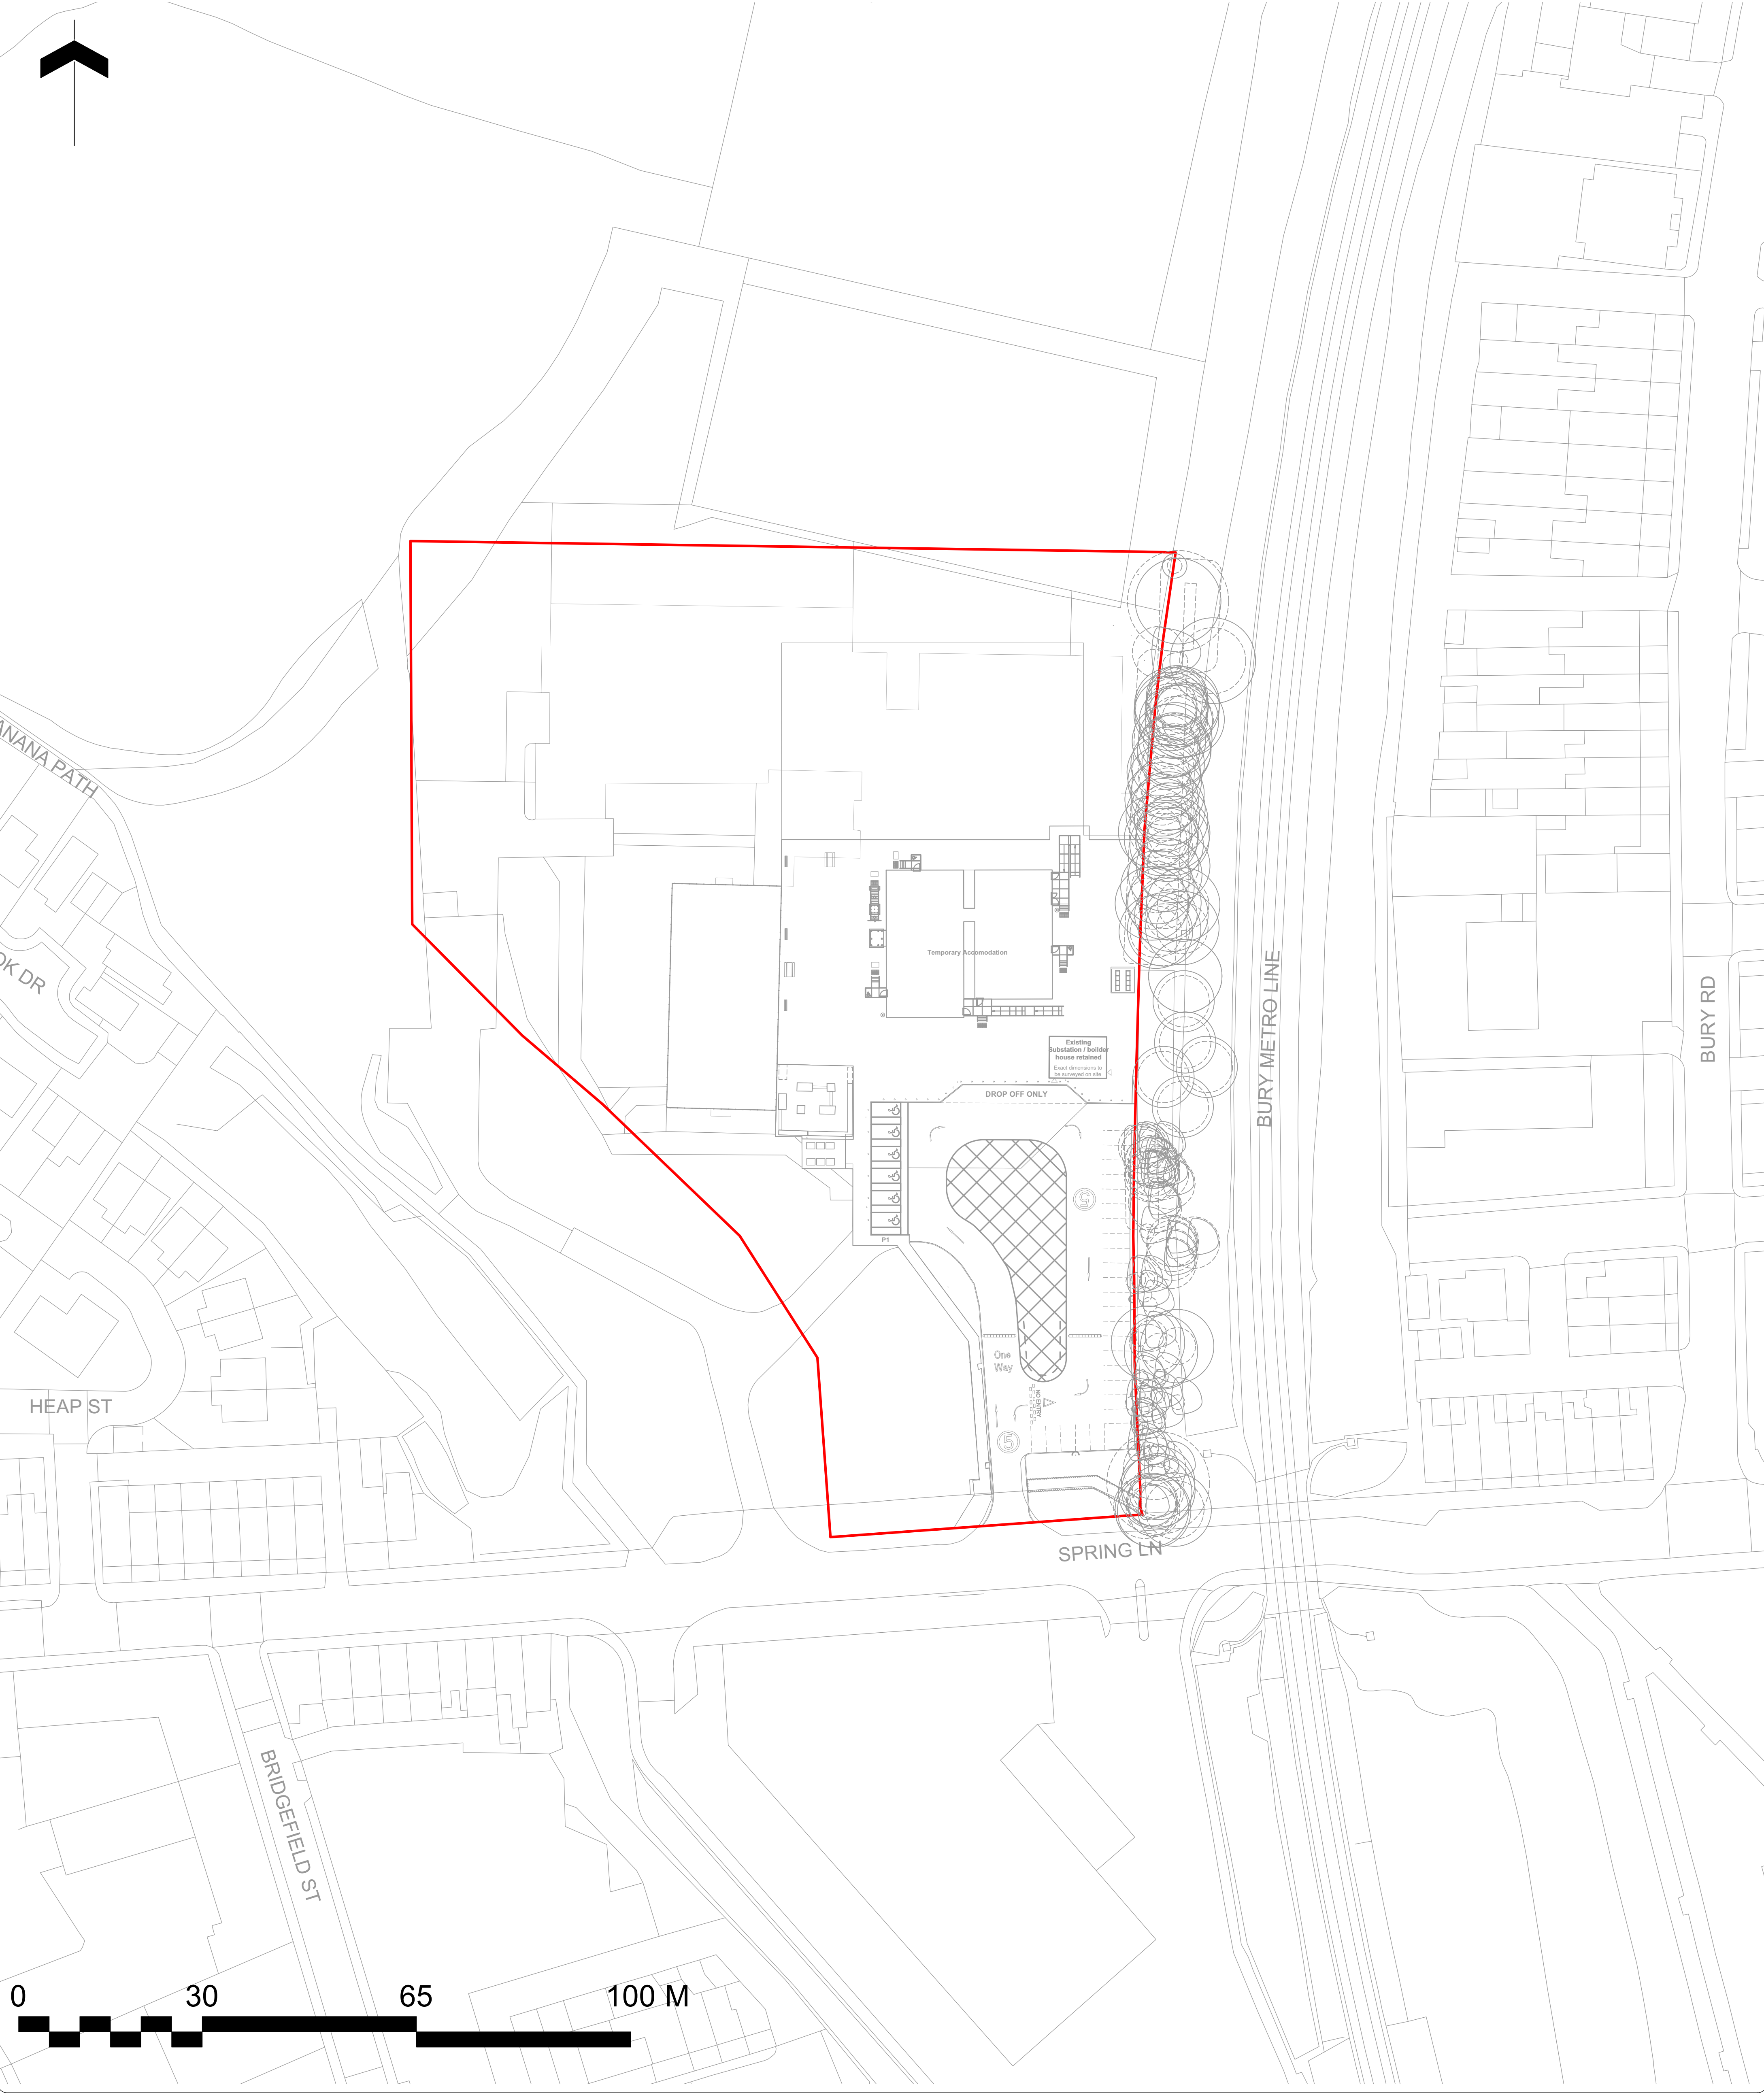

Note

1. Do not scale from this drawing
2. To be read in conjunction with Project Risk Register REF: FS1013-ALA-EX-XX-T-L-0003
3. To be read in conjunction with all other Landscape Architect's drawings
4. To be read in conjunction with Outline Landscape Specification REF: FS1013-ALA-EX-XX-SP-L-0003

1.	Falling on stairs and ramps.	Stairways and ramps to be designed by specialists.	08.01.2025
2.	Collision between pedestrians and vehicles in car park	Pedestrian barrier, kerbs, road markings to clearly denote parking.	08.01.2025
3.	Collision between pedestrians and cyclist accessing cycle storage facilities	School to manage speed on site Clear wayfinding to be developed	08.01.2025
5.	Collision pedestrians / windows	Windows unopenable.	08.01.2025
6.	Stone aggregate used as missiles against students and teachers	Fencing enclosur.	08.01.2025

ID	RISK	MITIGATION	DATE MITIGATED
RESIDUAL PROJECT RISKS			

KEY

Site
Planning Application Boundary

D/E DESIGN DELIVERABLE REF :
n/a

DATE	REV	DESCRIPTION OF REVISION	DRAWN BY	APPROVED BY
07/01/2025	P02	Issued for Stage 3	CH	BS
REVISIONS				

STATUS :
S4 - LAP Authorisation

ares
LANDSCAPE ARCHITECTS

Ares Landscape Architects LTD
Gallopersher,
51 Eyre Lane
Sheffield
S1 4RB
t: 0114 276 2000
e: hello@aresdesign.co.uk
w: ares.eu.com

CLIENT :
Morgan Sindall

PROJECT TITLE :
Star Radcliffe Academy, Bury

DRAWING TITLE :
Temps 2 Site Plan as Existing

DRAWING SCALE : 1:500
PAPER SIZE: A1
DRAWN BY: CH
APPROVED BY: RS
DRAWN DATE: 07/01/2025
ALA PROJECT CODE: ALA805

DRAWING NUMBER : FS1013-ALA-EX-ZZ-D-L-0128
STATUS : S4
REVISION : P02