

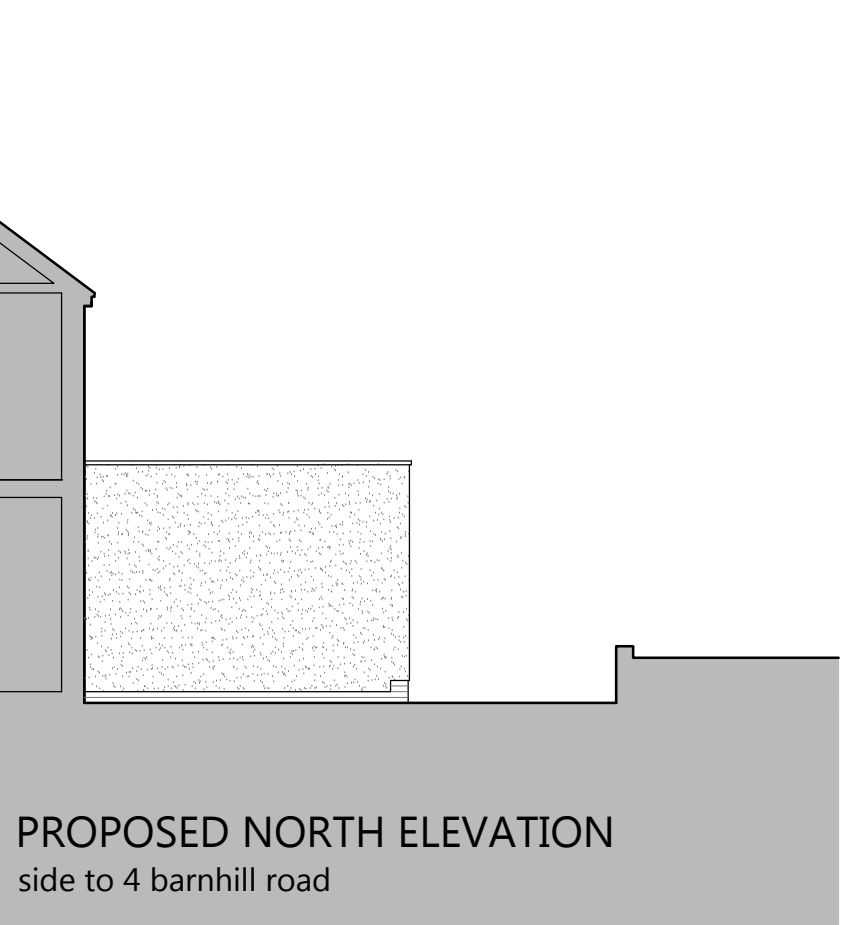
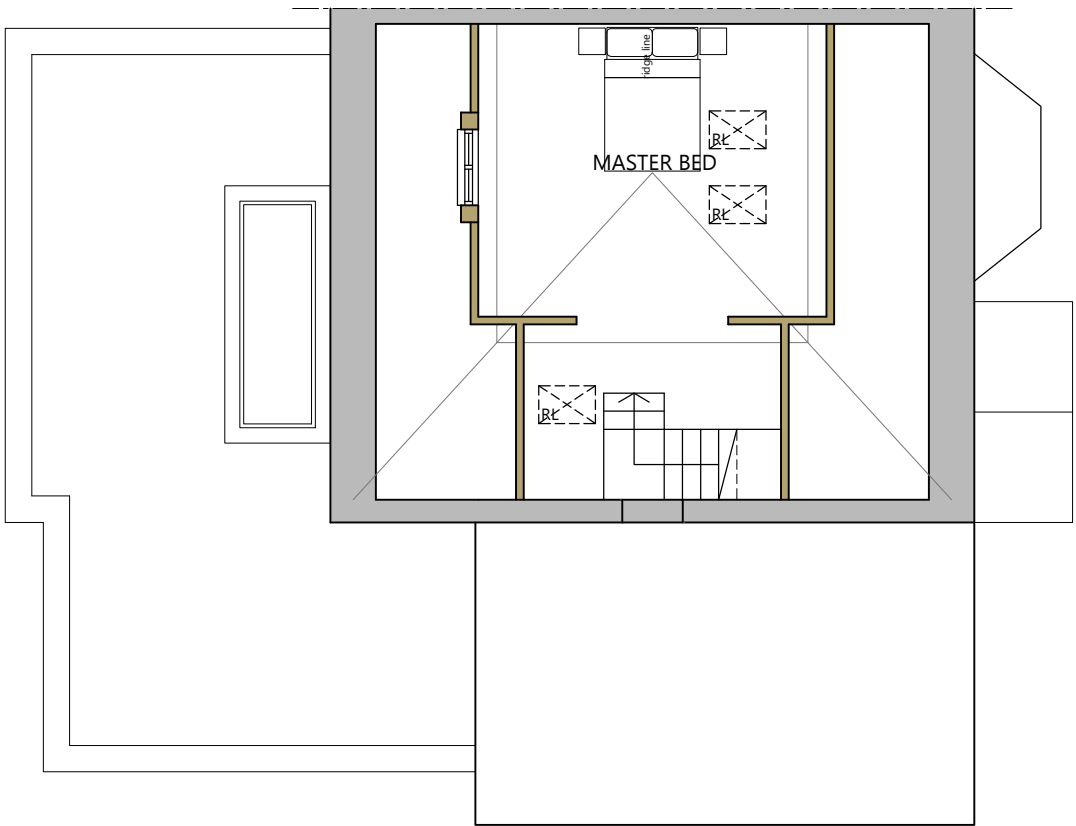
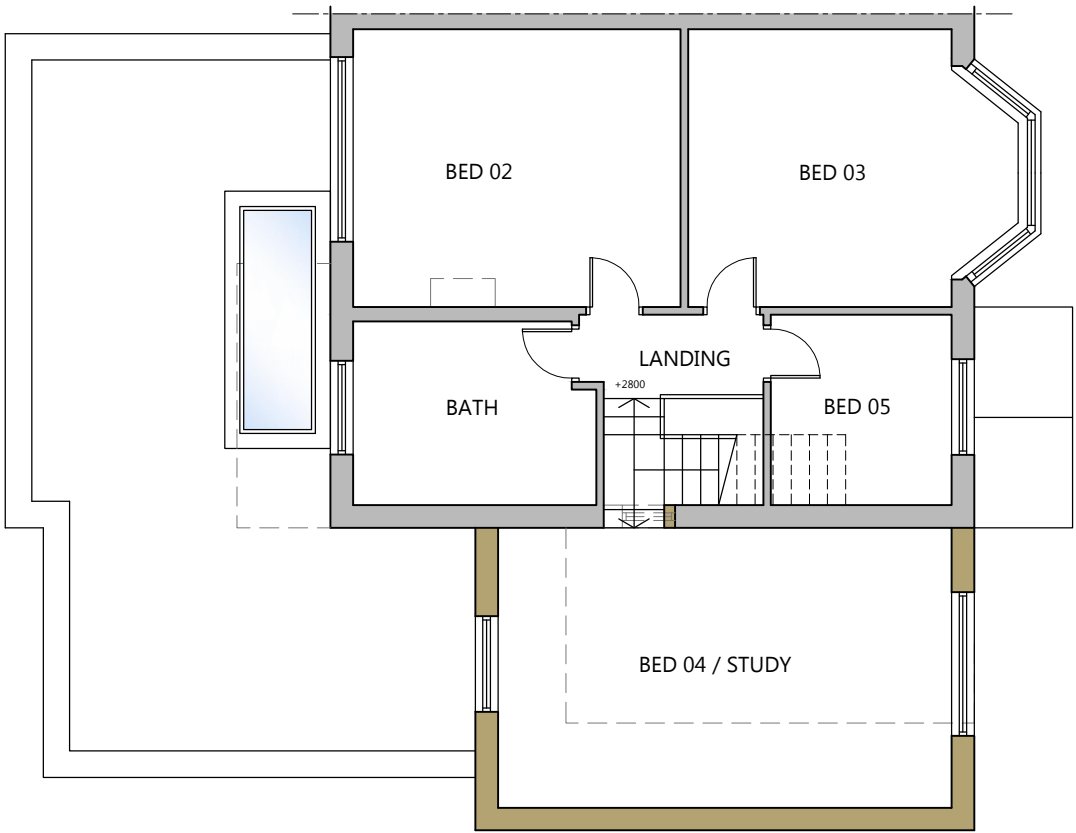


PHASE 01 ELEVATIONS

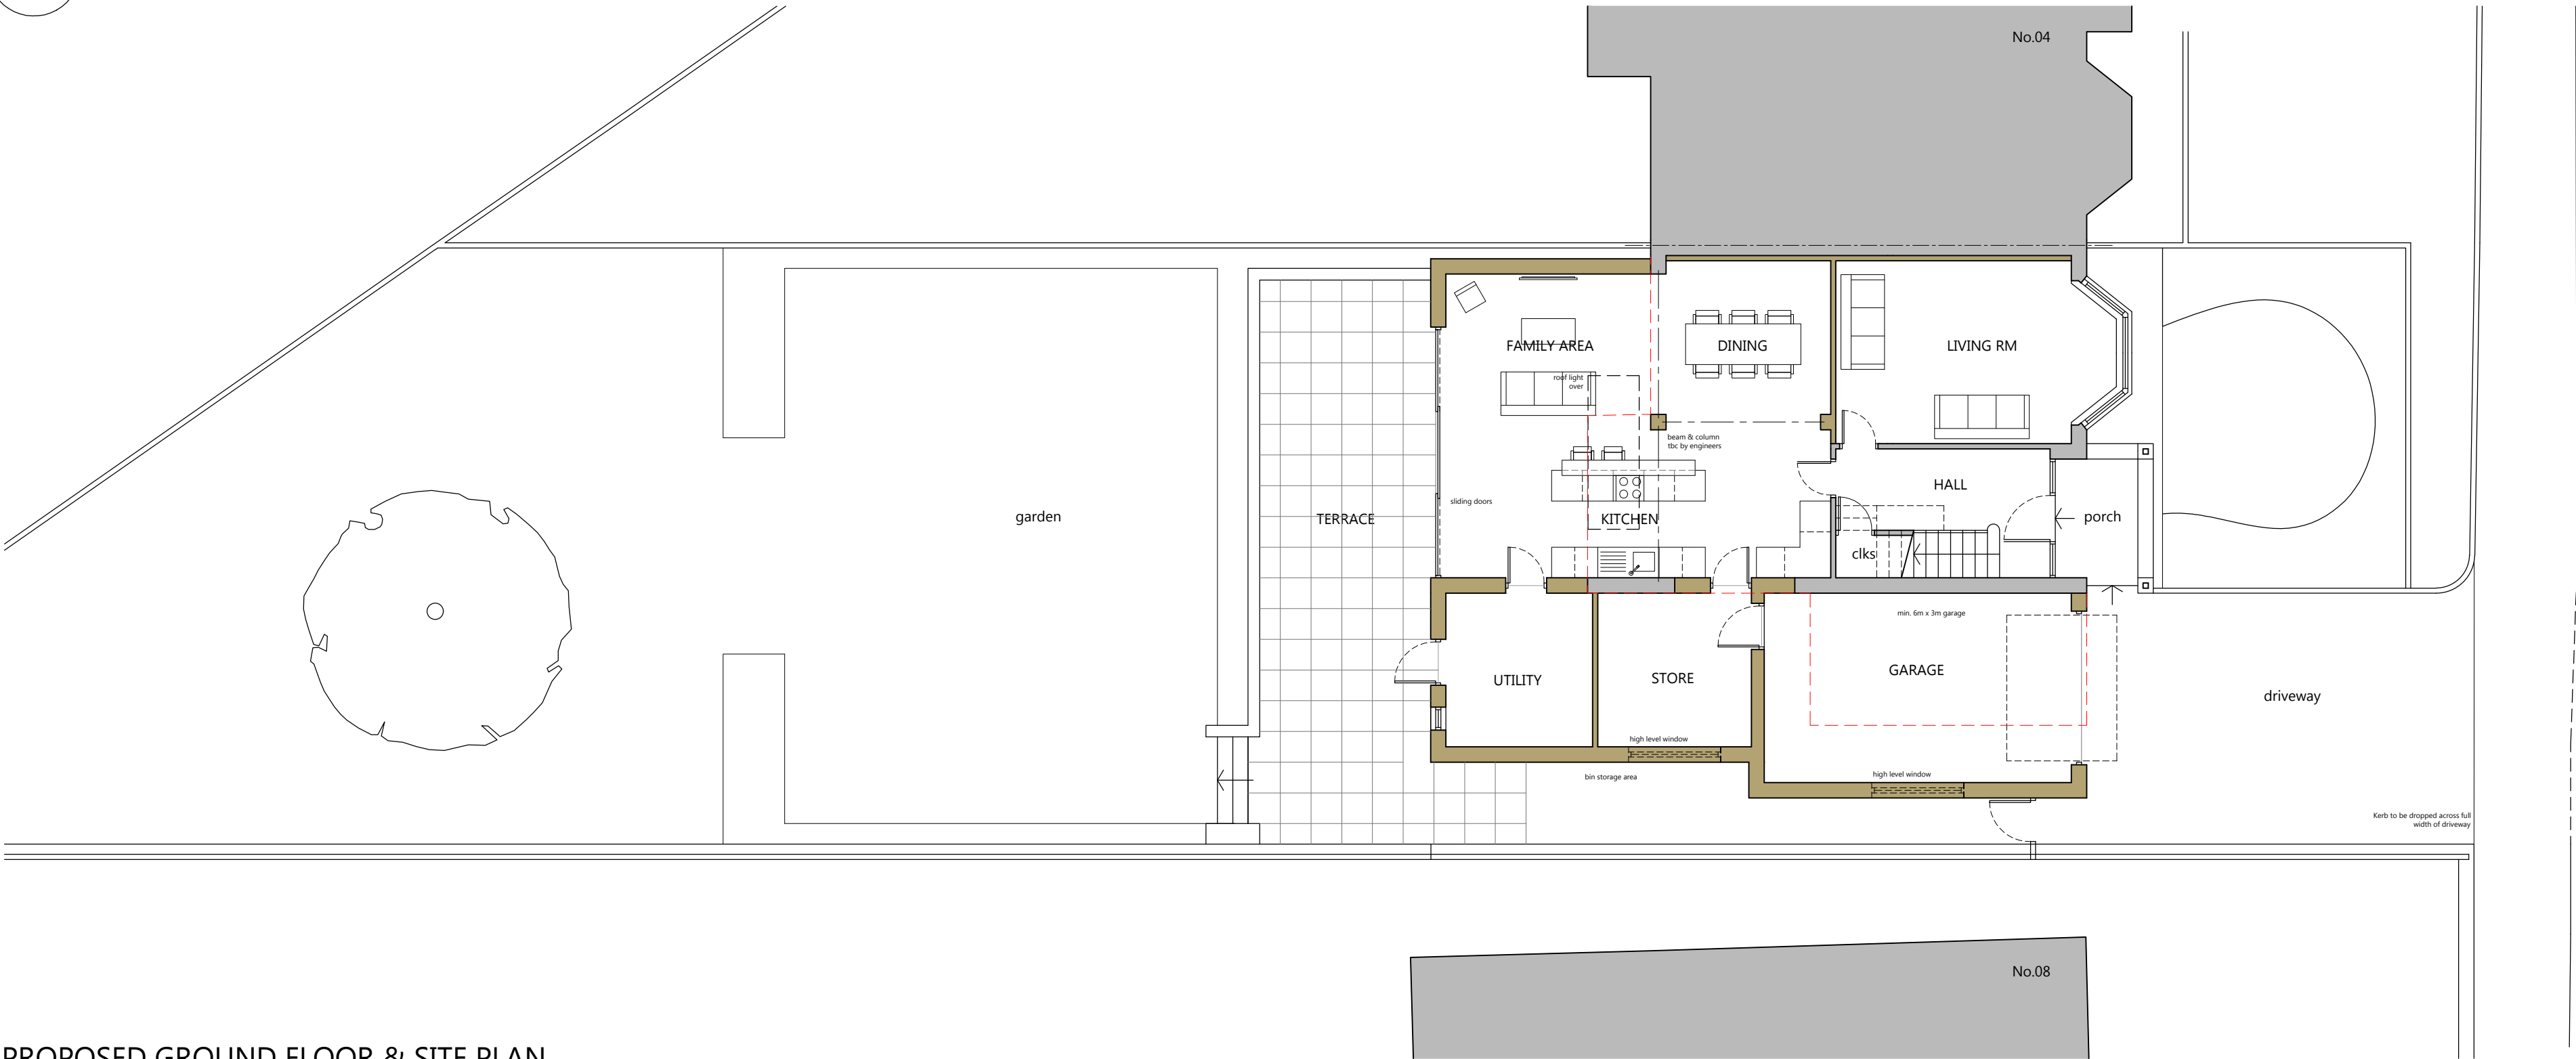

MATERIALS SCHEDULE	
WALLS - BRICKWORK	FRONT ELEVATION IN RECLAIMED TO MATCH EXISTING
	SIDE & REAR ELEVATIONS IN RED / BROWN BRICKWORK
	BLUE / BLACK BRICKWORK
	THRU COLOURED WHITE RENDER
ROOF -	RED/ BROWN CONCRETE ROOF TILES
	LIGHT GREY FLAT ROOF MEMBRANE OR NATURAL SEDUM ROOF
	LEAD GREY GRP FORMED DORMER WINDOW
	PAINTED TIMBER FASCIA AND SOFFITS
WINDOWS / DOORS -	DARK GREY UPVC UNITS WITH CLEAR GLAZING
RAINWATER GOODS -	BLACK UPVC
NOTES	
DRAWING FOR PLANNING PURPOSES ONLY	
DO NOT SCALE FROM THIS DRAWING, USE ONLY WRITTEN DIMENSIONS	

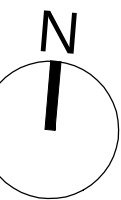

PROPOSED GROUND FLOOR & SITE PLAN

1:100

PROPOSED FIRST FLOOR PLAN

1:100

PROPOSED SECOND FLOOR PLAN

1:100

Rev	Description	Drawn
Client		
MR. G. CHEETHAM		
Project		
6 BARNHILL ROAD, PRESTWICH, MANCHESTER, M25 9NH		
Drawing title		
PROPOSED BUILDING PLANS, ELEVATIONS & SITE PLAN		
Scale	Drawn	Checked
1:100@A1	PJH	#
Date	Drawing status	
28/11/2022	Planning	
Drawing number	Revision	
0183(P)112	A	

