


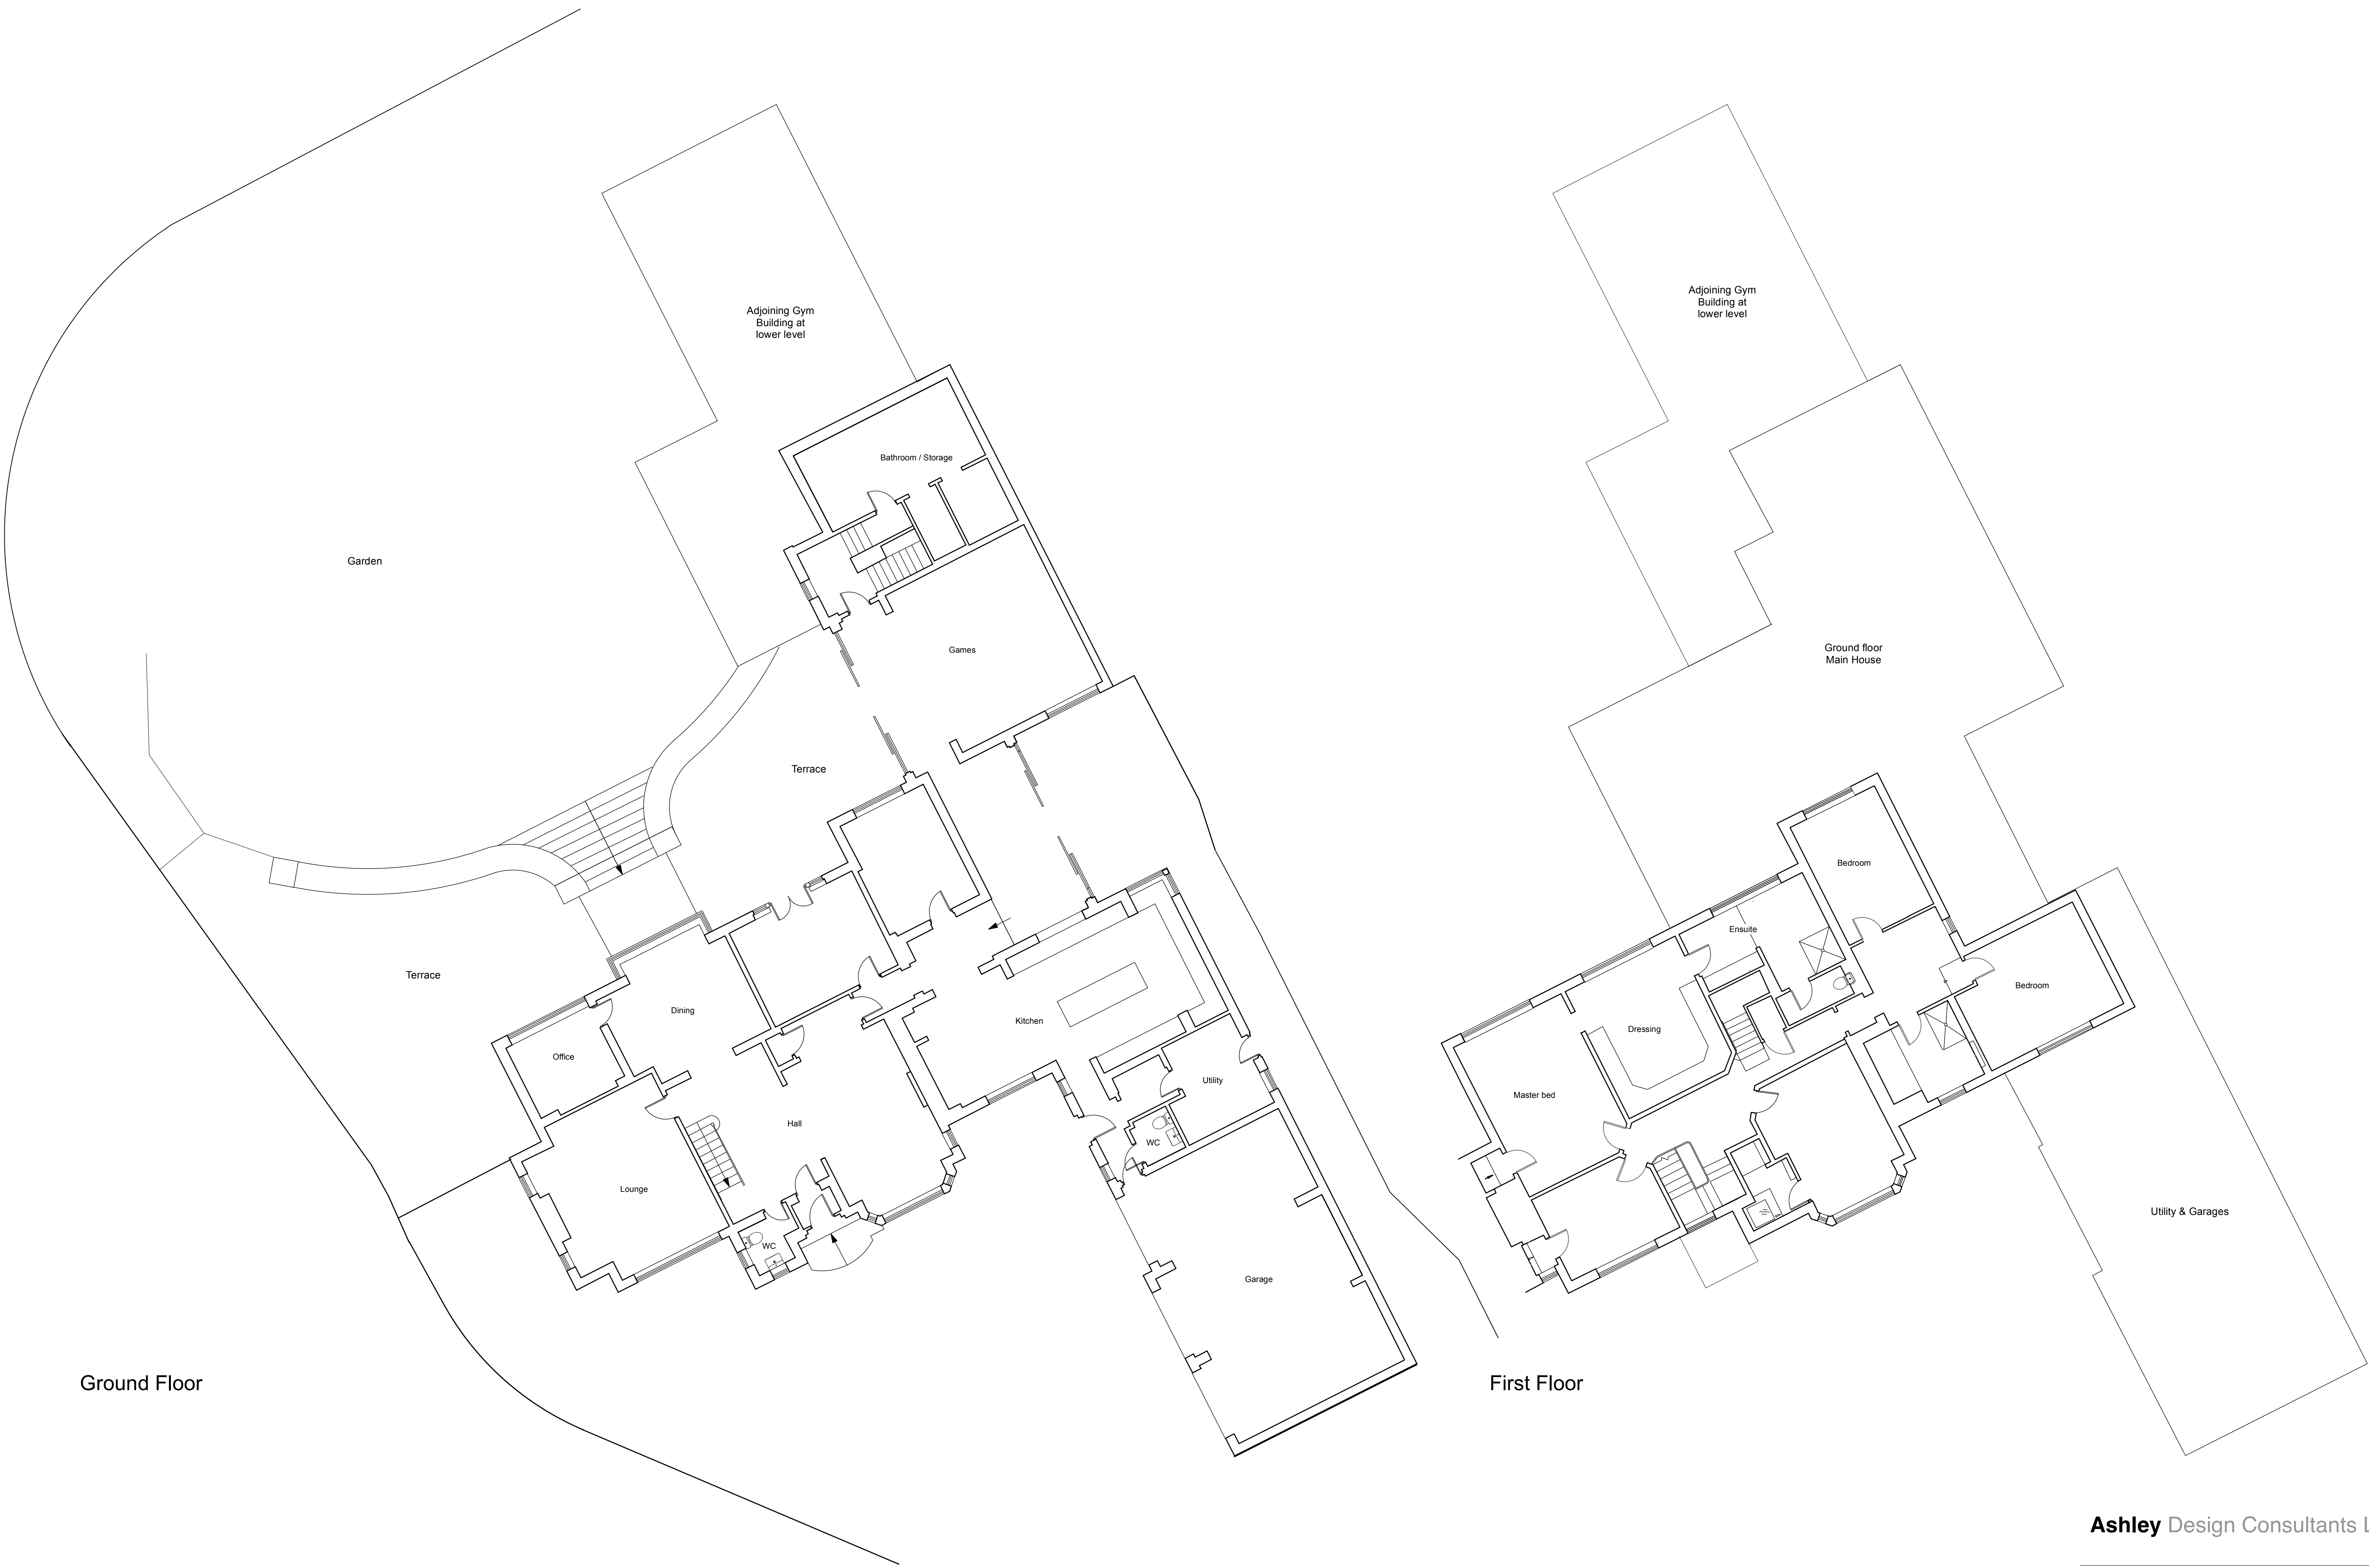

Ashley Design Consultants Ltd

Moat Hall . Thorner Lane . Scarcroft . Leeds . LS14 3AL

36 Ringley Road, Whitefield, Manchester, M45 7LE
Existing Ground & First Floor Plans (Planning)

scale: 1:100 @ A1	date: 10/10/22	drn. by: JP
drwg no: PLNG-02		revision: